




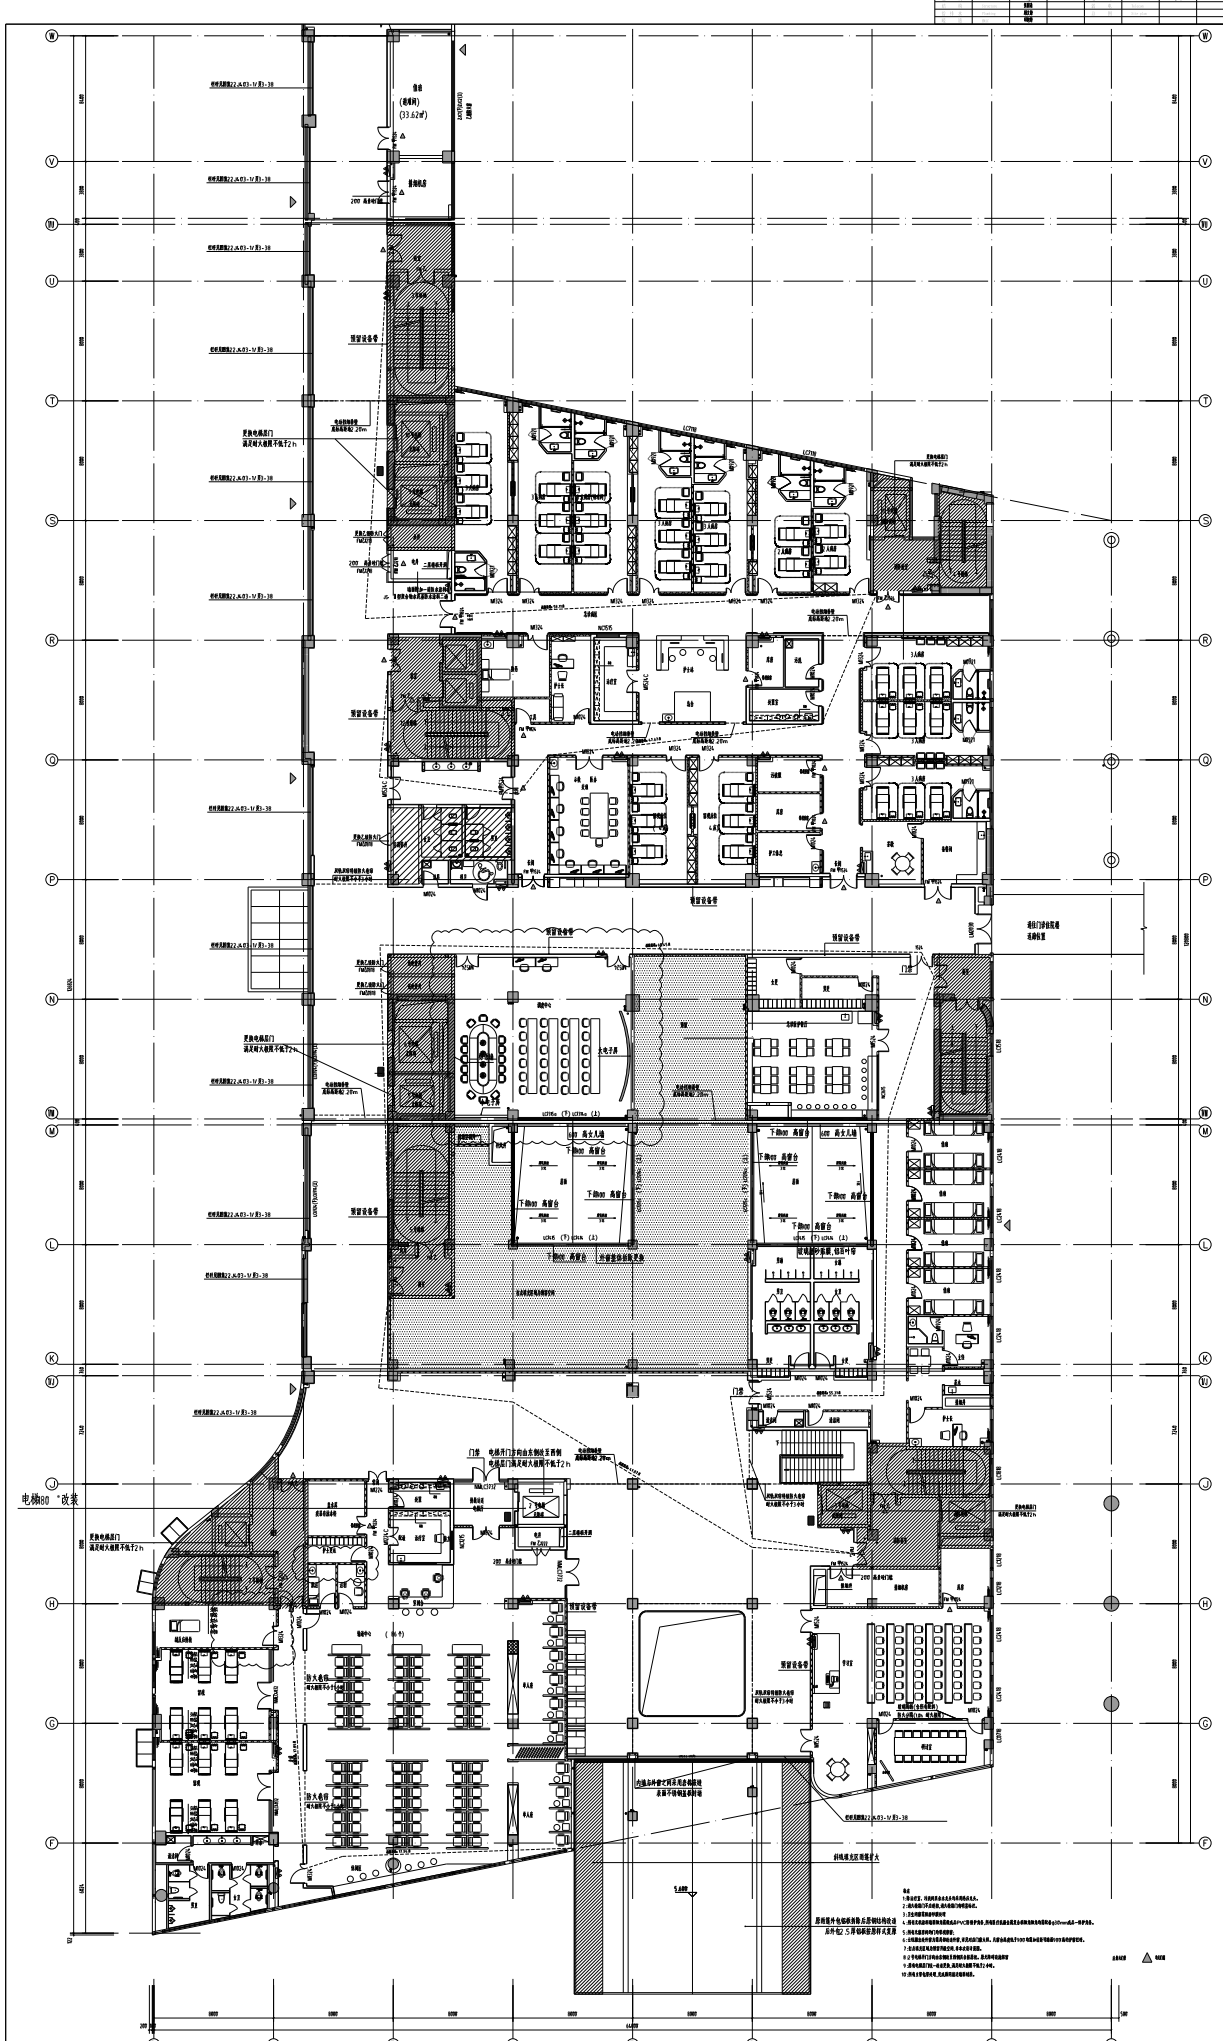

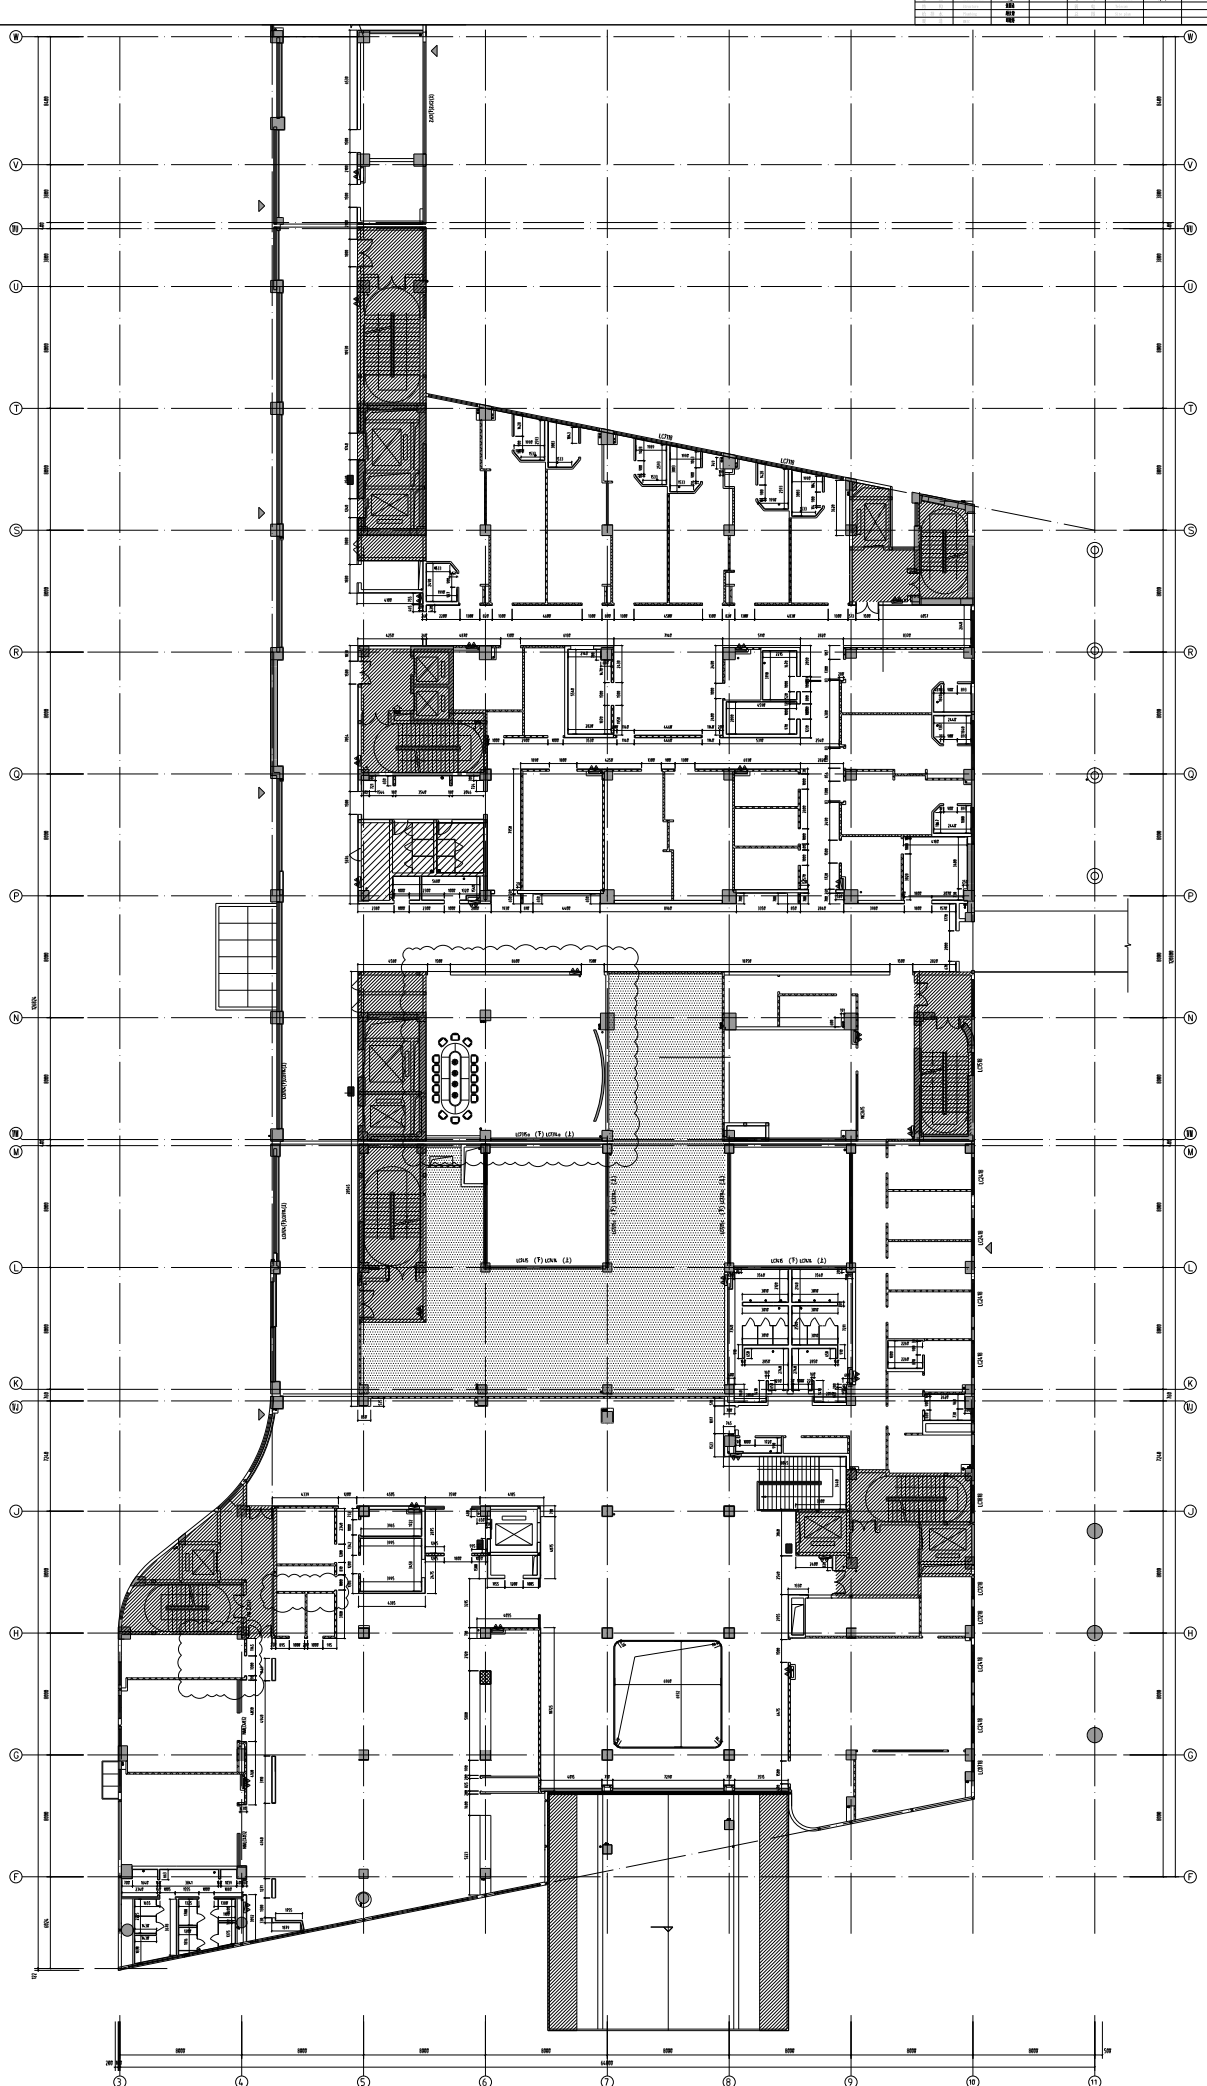


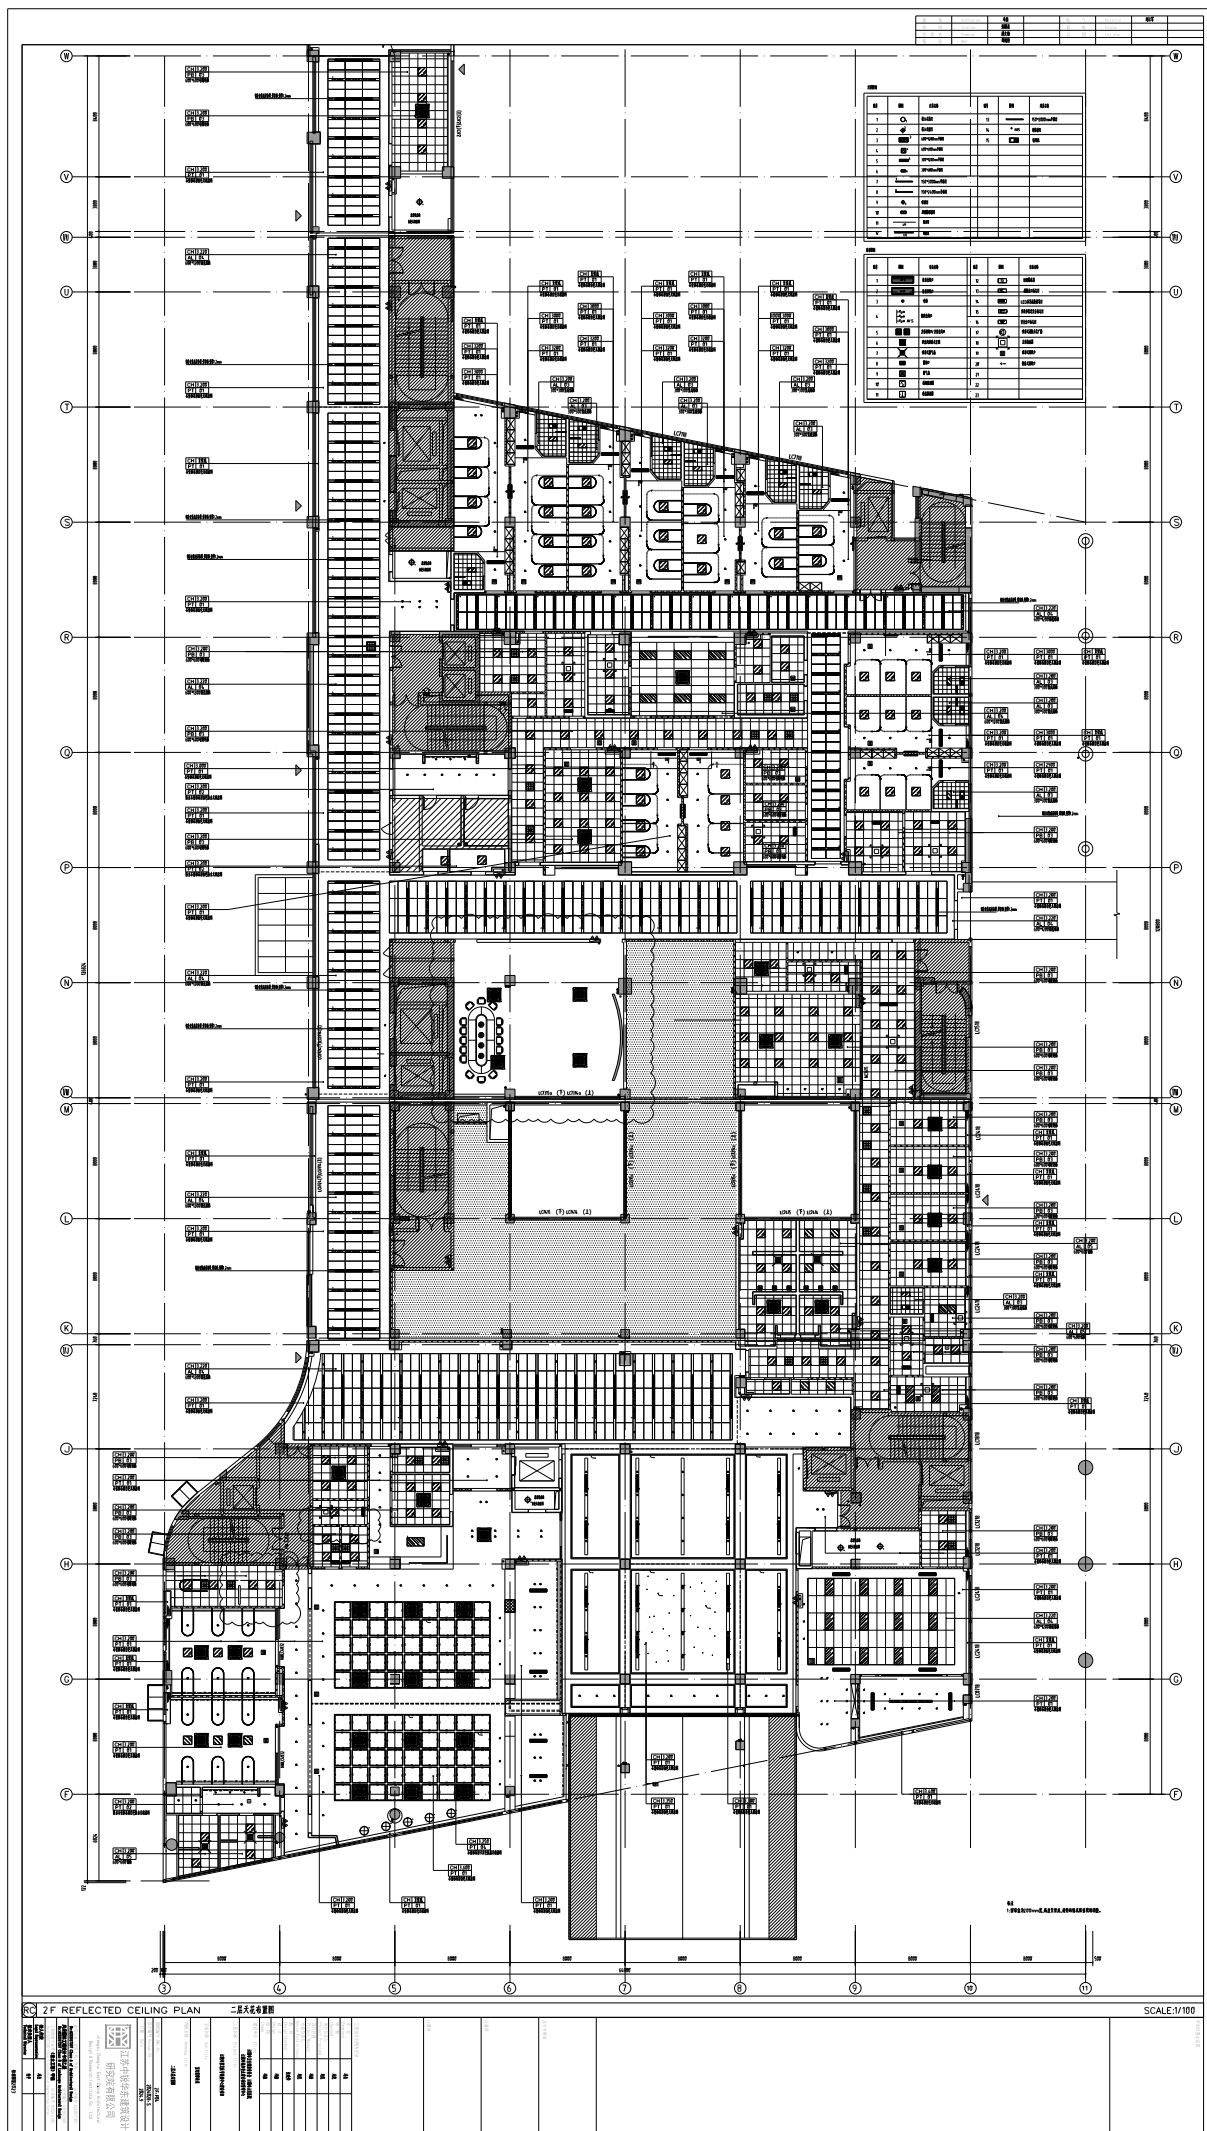

NO.	ROOM	NO.	ROOM
1	LOBBY	1	LOBBY
2	LOBBY	2	LOBBY
3	LOBBY	3	LOBBY
4	LOBBY	4	LOBBY
5	LOBBY	5	LOBBY
6	LOBBY	6	LOBBY
7	LOBBY	7	LOBBY
8	LOBBY	8	LOBBY
9	LOBBY	9	LOBBY
10	LOBBY	10	LOBBY
11	LOBBY	11	LOBBY
12	LOBBY	12	LOBBY
13	LOBBY	13	LOBBY
14	LOBBY	14	LOBBY
15	LOBBY	15	LOBBY
16	LOBBY	16	LOBBY
17	LOBBY	17	LOBBY
18	LOBBY	18	LOBBY
19	LOBBY	19	LOBBY
20	LOBBY	20	LOBBY

NO.	ROOM	NO.	ROOM
1	LOBBY	1	LOBBY
2	LOBBY	2	LOBBY
3	LOBBY	3	LOBBY
4	LOBBY	4	LOBBY
5	LOBBY	5	LOBBY
6	LOBBY	6	LOBBY
7	LOBBY	7	LOBBY
8	LOBBY	8	LOBBY
9	LOBBY	9	LOBBY
10	LOBBY	10	LOBBY
11	LOBBY	11	LOBBY
12	LOBBY	12	LOBBY
13	LOBBY	13	LOBBY
14	LOBBY	14	LOBBY
15	LOBBY	15	LOBBY
16	LOBBY	16	LOBBY
17	LOBBY	17	LOBBY
18	LOBBY	18	LOBBY
19	LOBBY	19	LOBBY
20	LOBBY	20	LOBBY

SCALE: 1/100

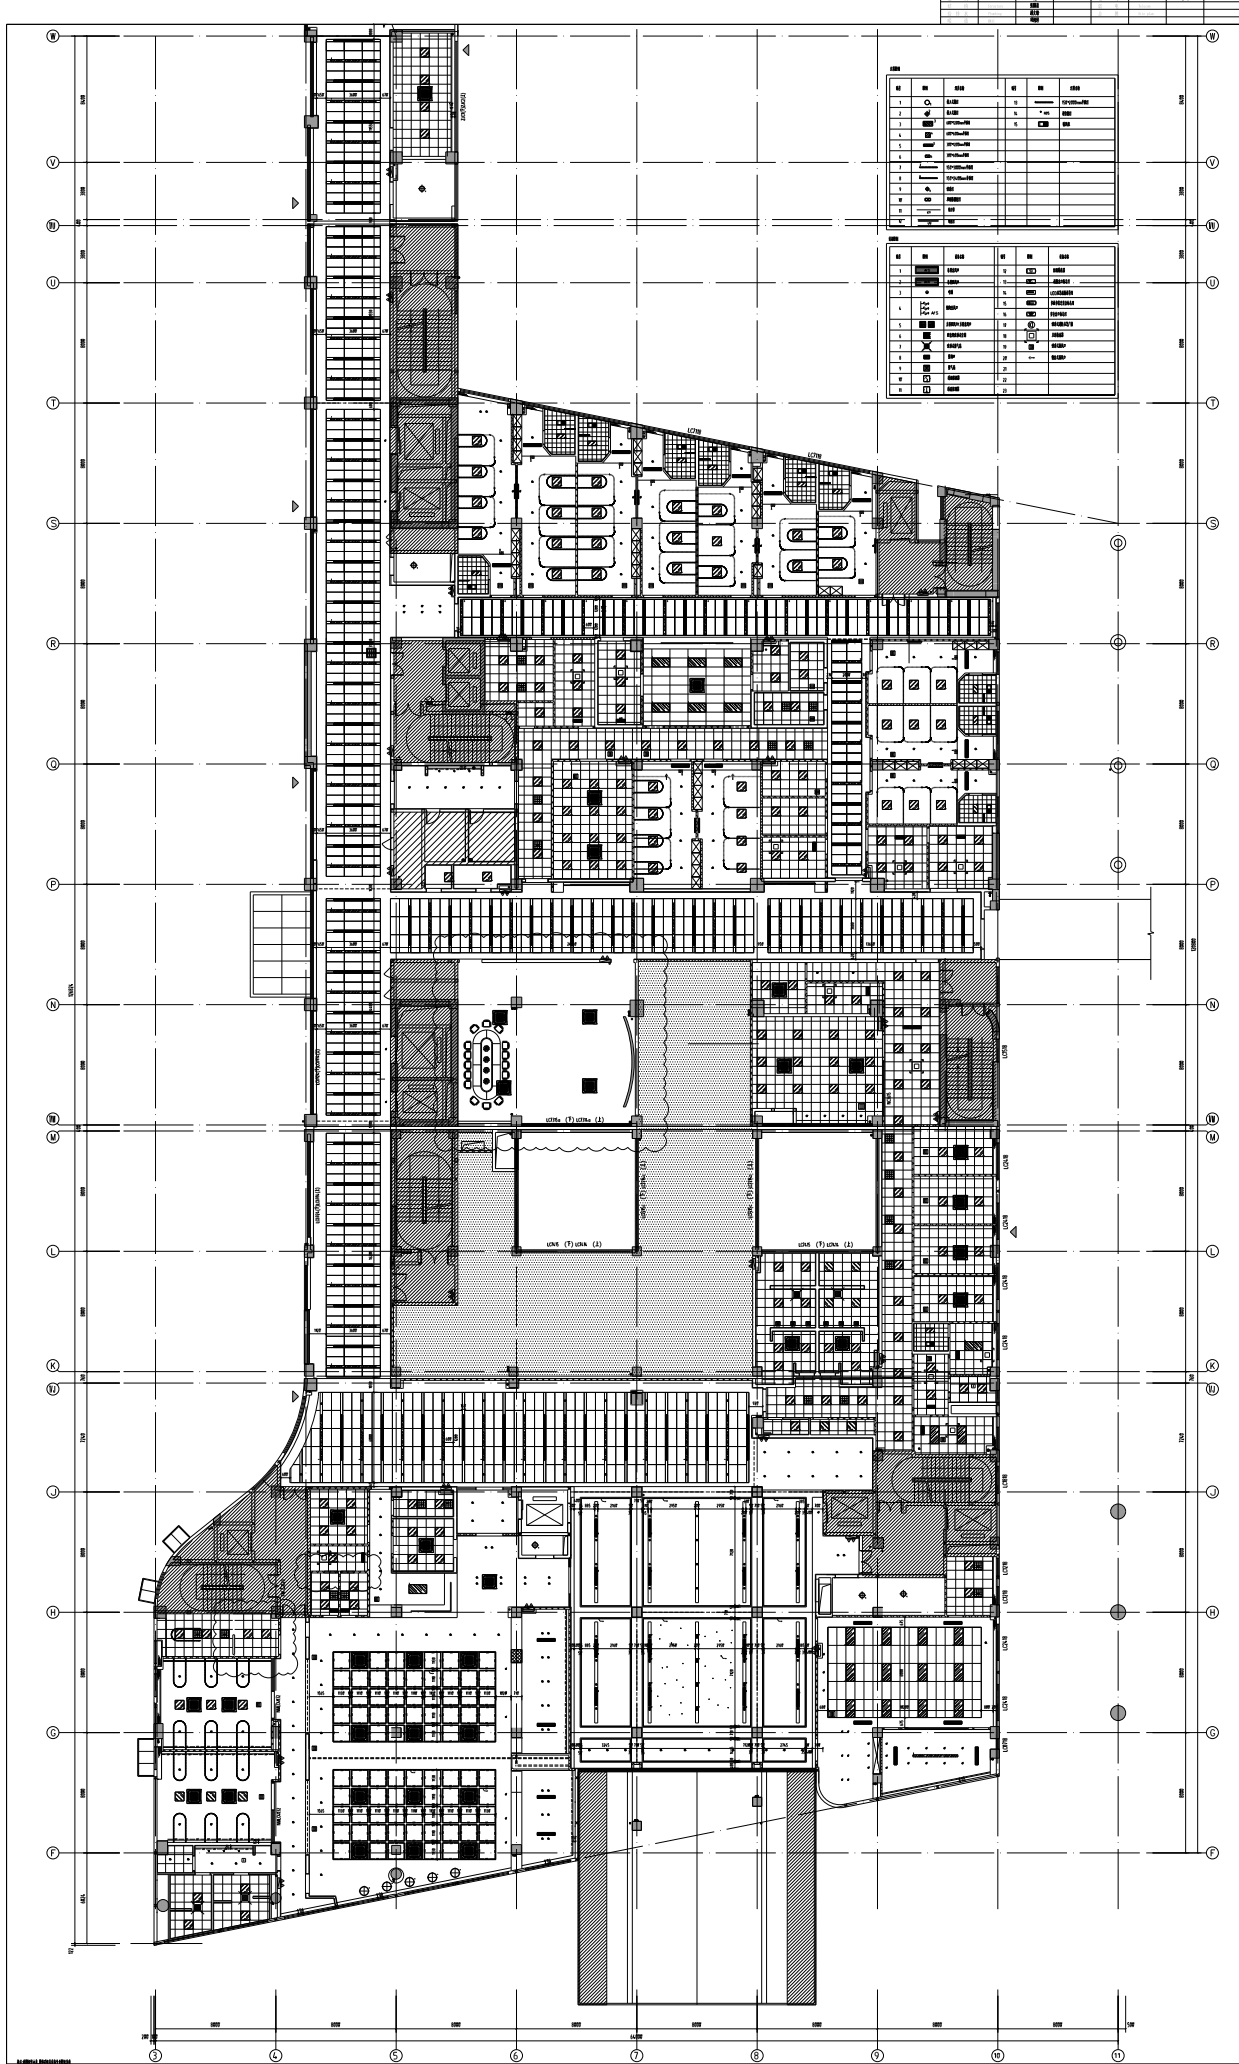

NO.	SYMBOL	DESCRIPTION	NO.	SYMBOL	DESCRIPTION
1	□	LED	1	□	LED
2	□	LED	2	□	LED
3	□	LED	3	□	LED
4	□	LED	4	□	LED
5	□	LED	5	□	LED
6	□	LED	6	□	LED
7	□	LED	7	□	LED
8	□	LED	8	□	LED
9	□	LED	9	□	LED
10	□	LED	10	□	LED

NO.	SYMBOL	DESCRIPTION	NO.	SYMBOL	DESCRIPTION
1	□	LED	1	□	LED
2	□	LED	2	□	LED
3	□	LED	3	□	LED
4	□	LED	4	□	LED
5	□	LED	5	□	LED
6	□	LED	6	□	LED
7	□	LED	7	□	LED
8	□	LED	8	□	LED
9	□	LED	9	□	LED
10	□	LED	10	□	LED

2F REFLECTED CEILING PLAN

二樓天花板反射圖

SCALE: 1/100

1/200

NO.	REVISION	DATE	BY	CHKD.
1				

DESIGNED BY: [Name]
CHECKED BY: [Name]
DATE: [Date]

PROJECT: [Project Name]
SHEET: [Sheet Number]

REVISIONS:

NO.

DESCRIPTION

DATE

BY

CHKD.

REMARKS

NO.

DESCRIPTION

DATE

BY

CHKD.

REMARKS

NO	NO	NO	NO	NO	NO
1		0.100	0		0.100
2		0.100	1		0.100
3		0.100	2		0.100
36		0.100	35		0.100


№	№	ВН	№	№	ВН
1	1	ВН	2	2	ВН
2	2	ВН	3	3	ВН
3	3	ВН	4	4	ВН
99	99	ВН	100	100	ВН

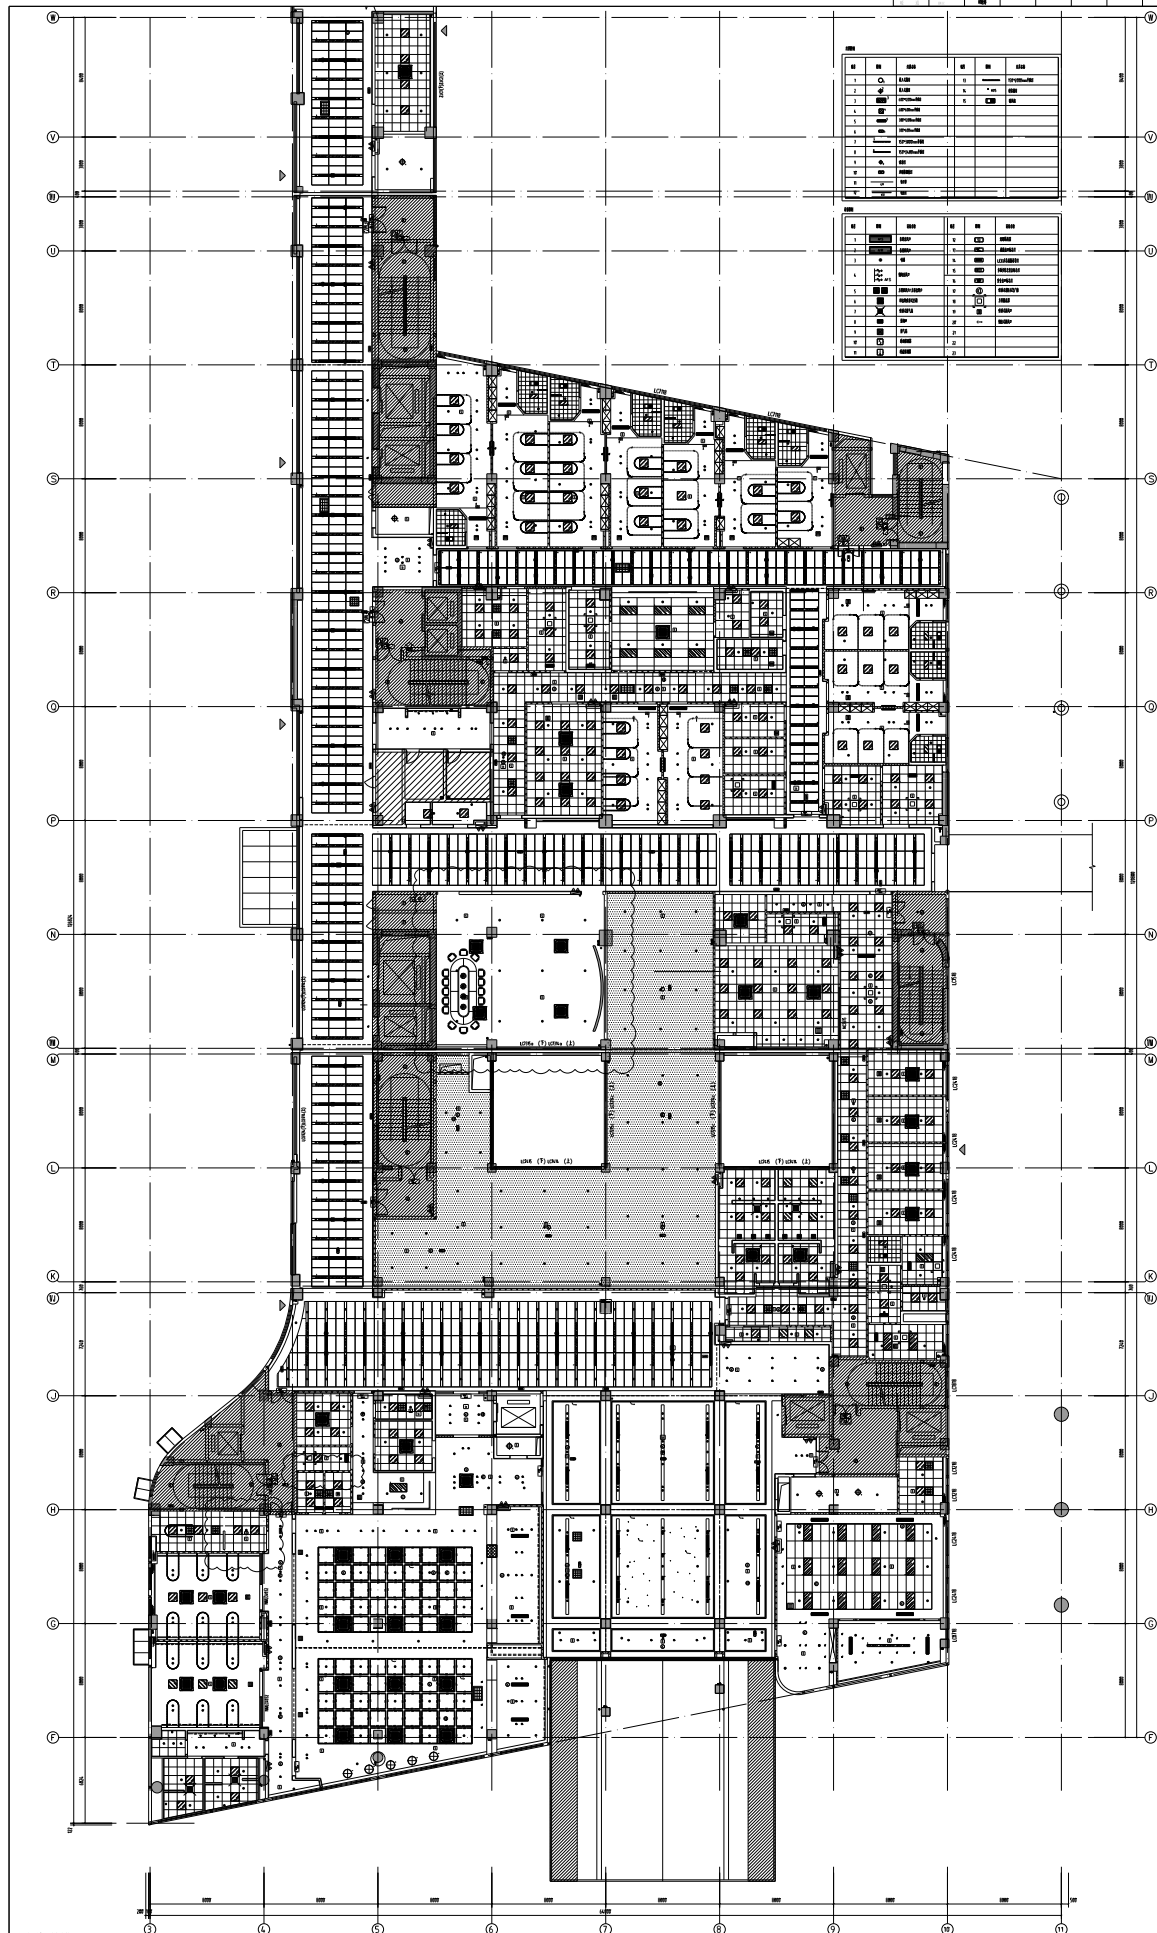

2F ELECTRICAL MECHANICAL PLAN

二層軌中点位相

SCALE:1/100

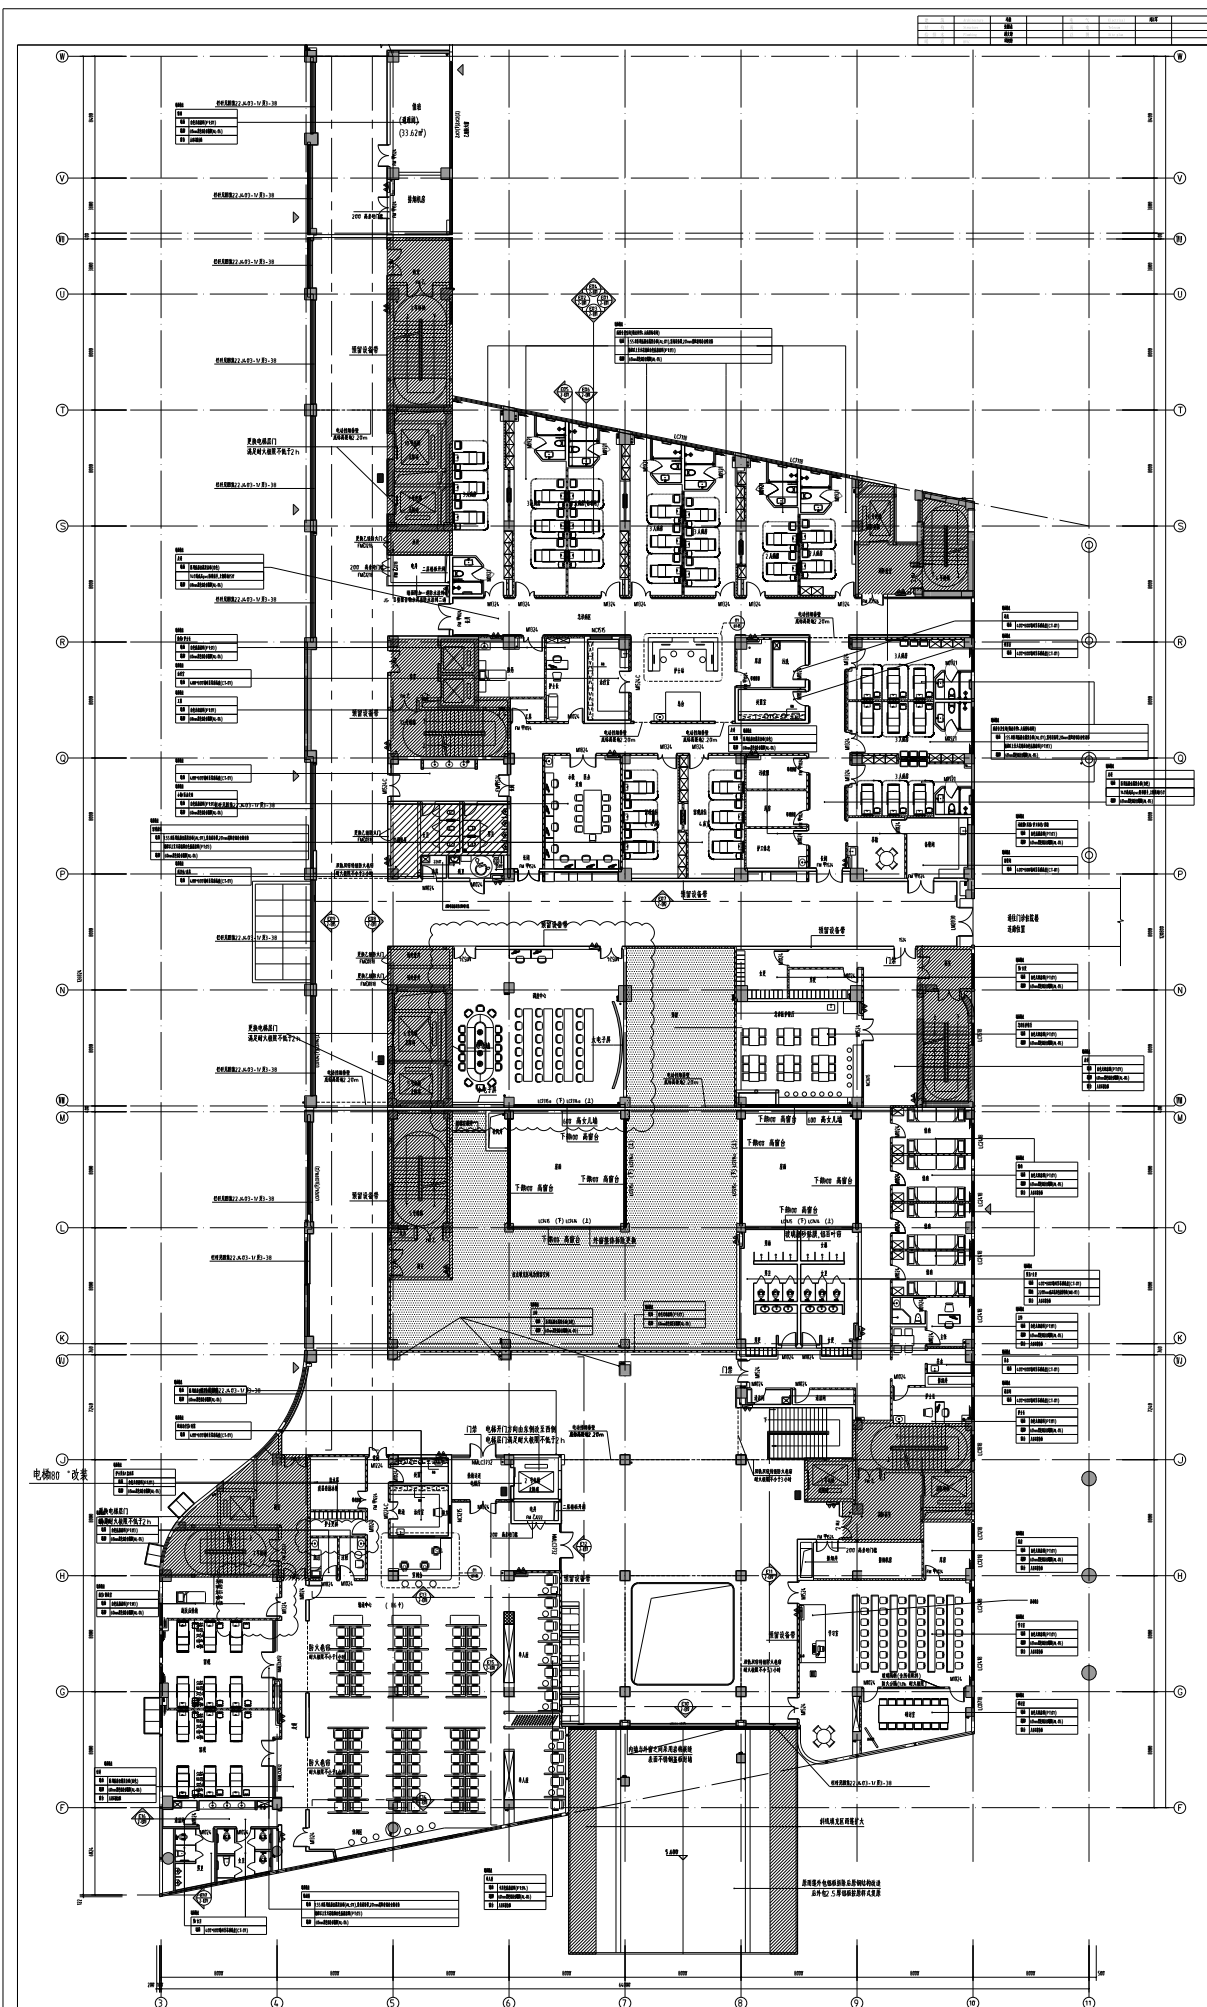

2F KEY PLAN		二樓主要平面		SCALE: 1/100	
1. 樓層名稱: 二樓		2. 樓層用途: 辦公室、會議室、服務區		3. 樓層面積: 1,200 平方公尺	
4. 樓層高度: 3.0 公尺		5. 樓層結構: 鋼筋混凝土		6. 樓層材料: 地毯、木紋地板	
7. 樓層設施: 電梯、樓梯、洗手間		8. 樓層設備: 空調、照明、網路		9. 樓層安全: 防火門、煙霧探測器	
10. 樓層其他: 無		11. 樓層備註: 本圖為二樓主要平面，詳細設施請參閱相關圖說。		12. 樓層圖例: 見圖例	