



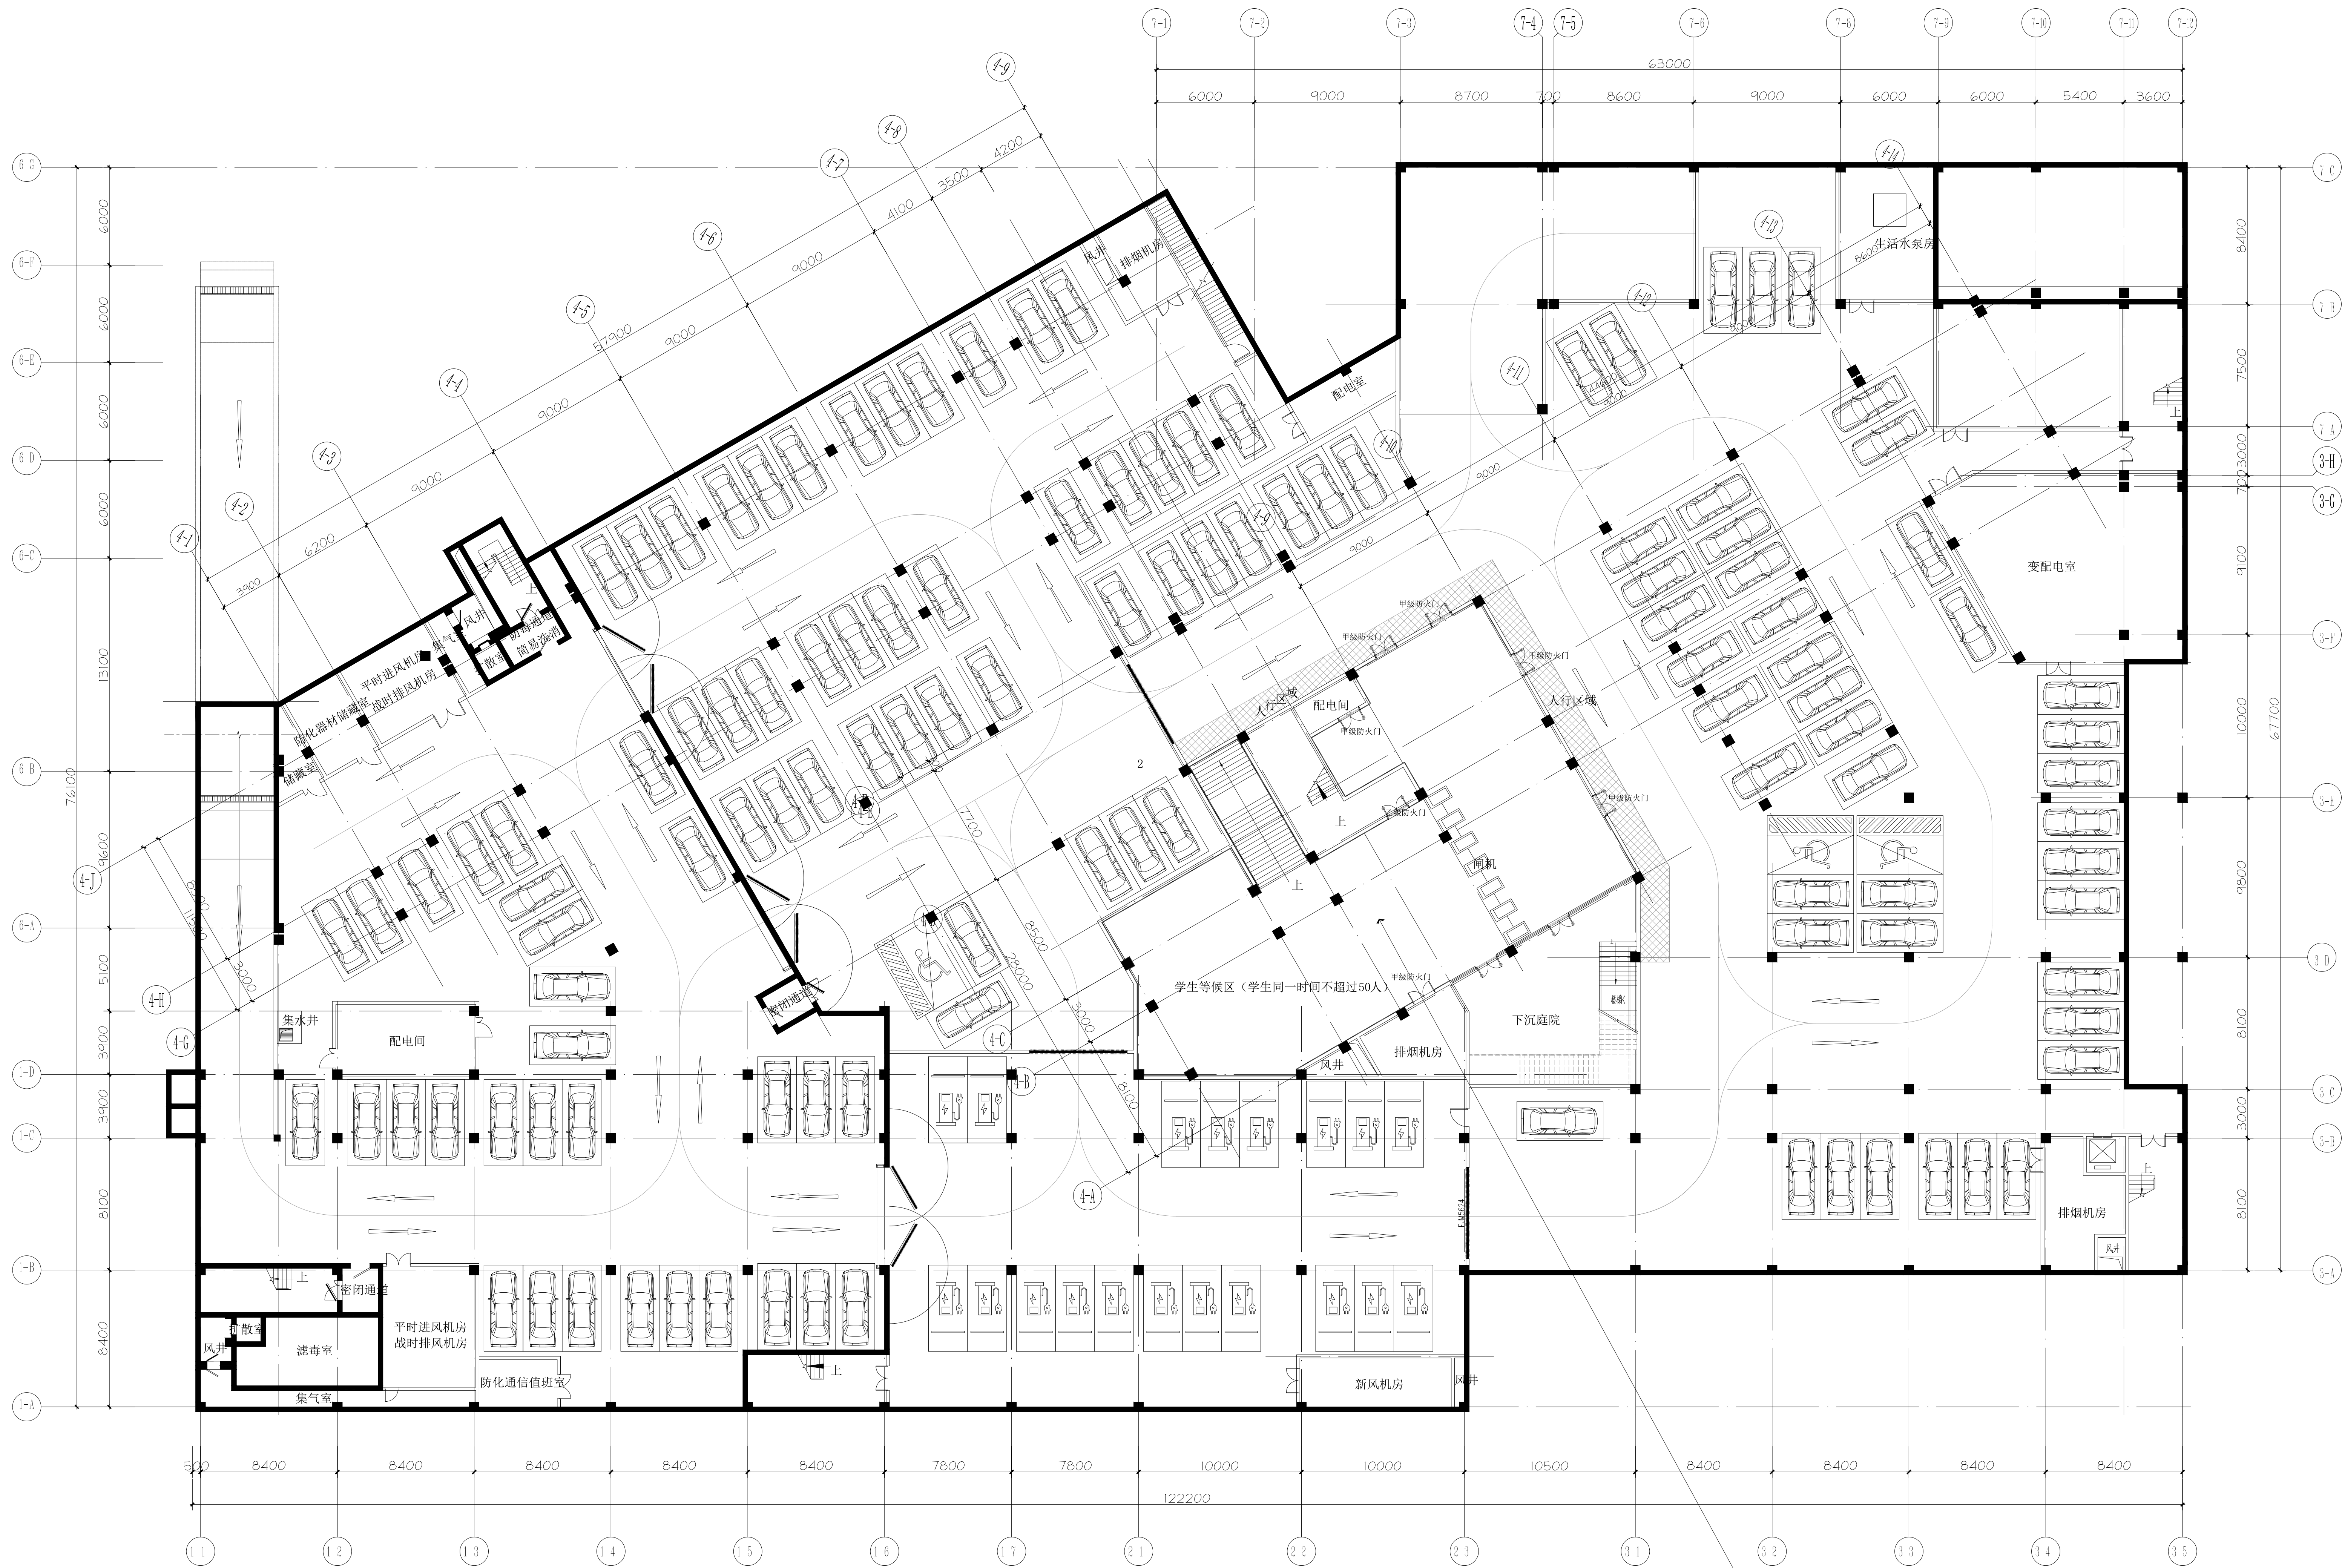

(-1F) 家具平面布置图

FF-(-1F)-01

FIXTURE & FURNISHING PLAN
(-1F) 家具平面布置图 SCALE 1:175 @A0

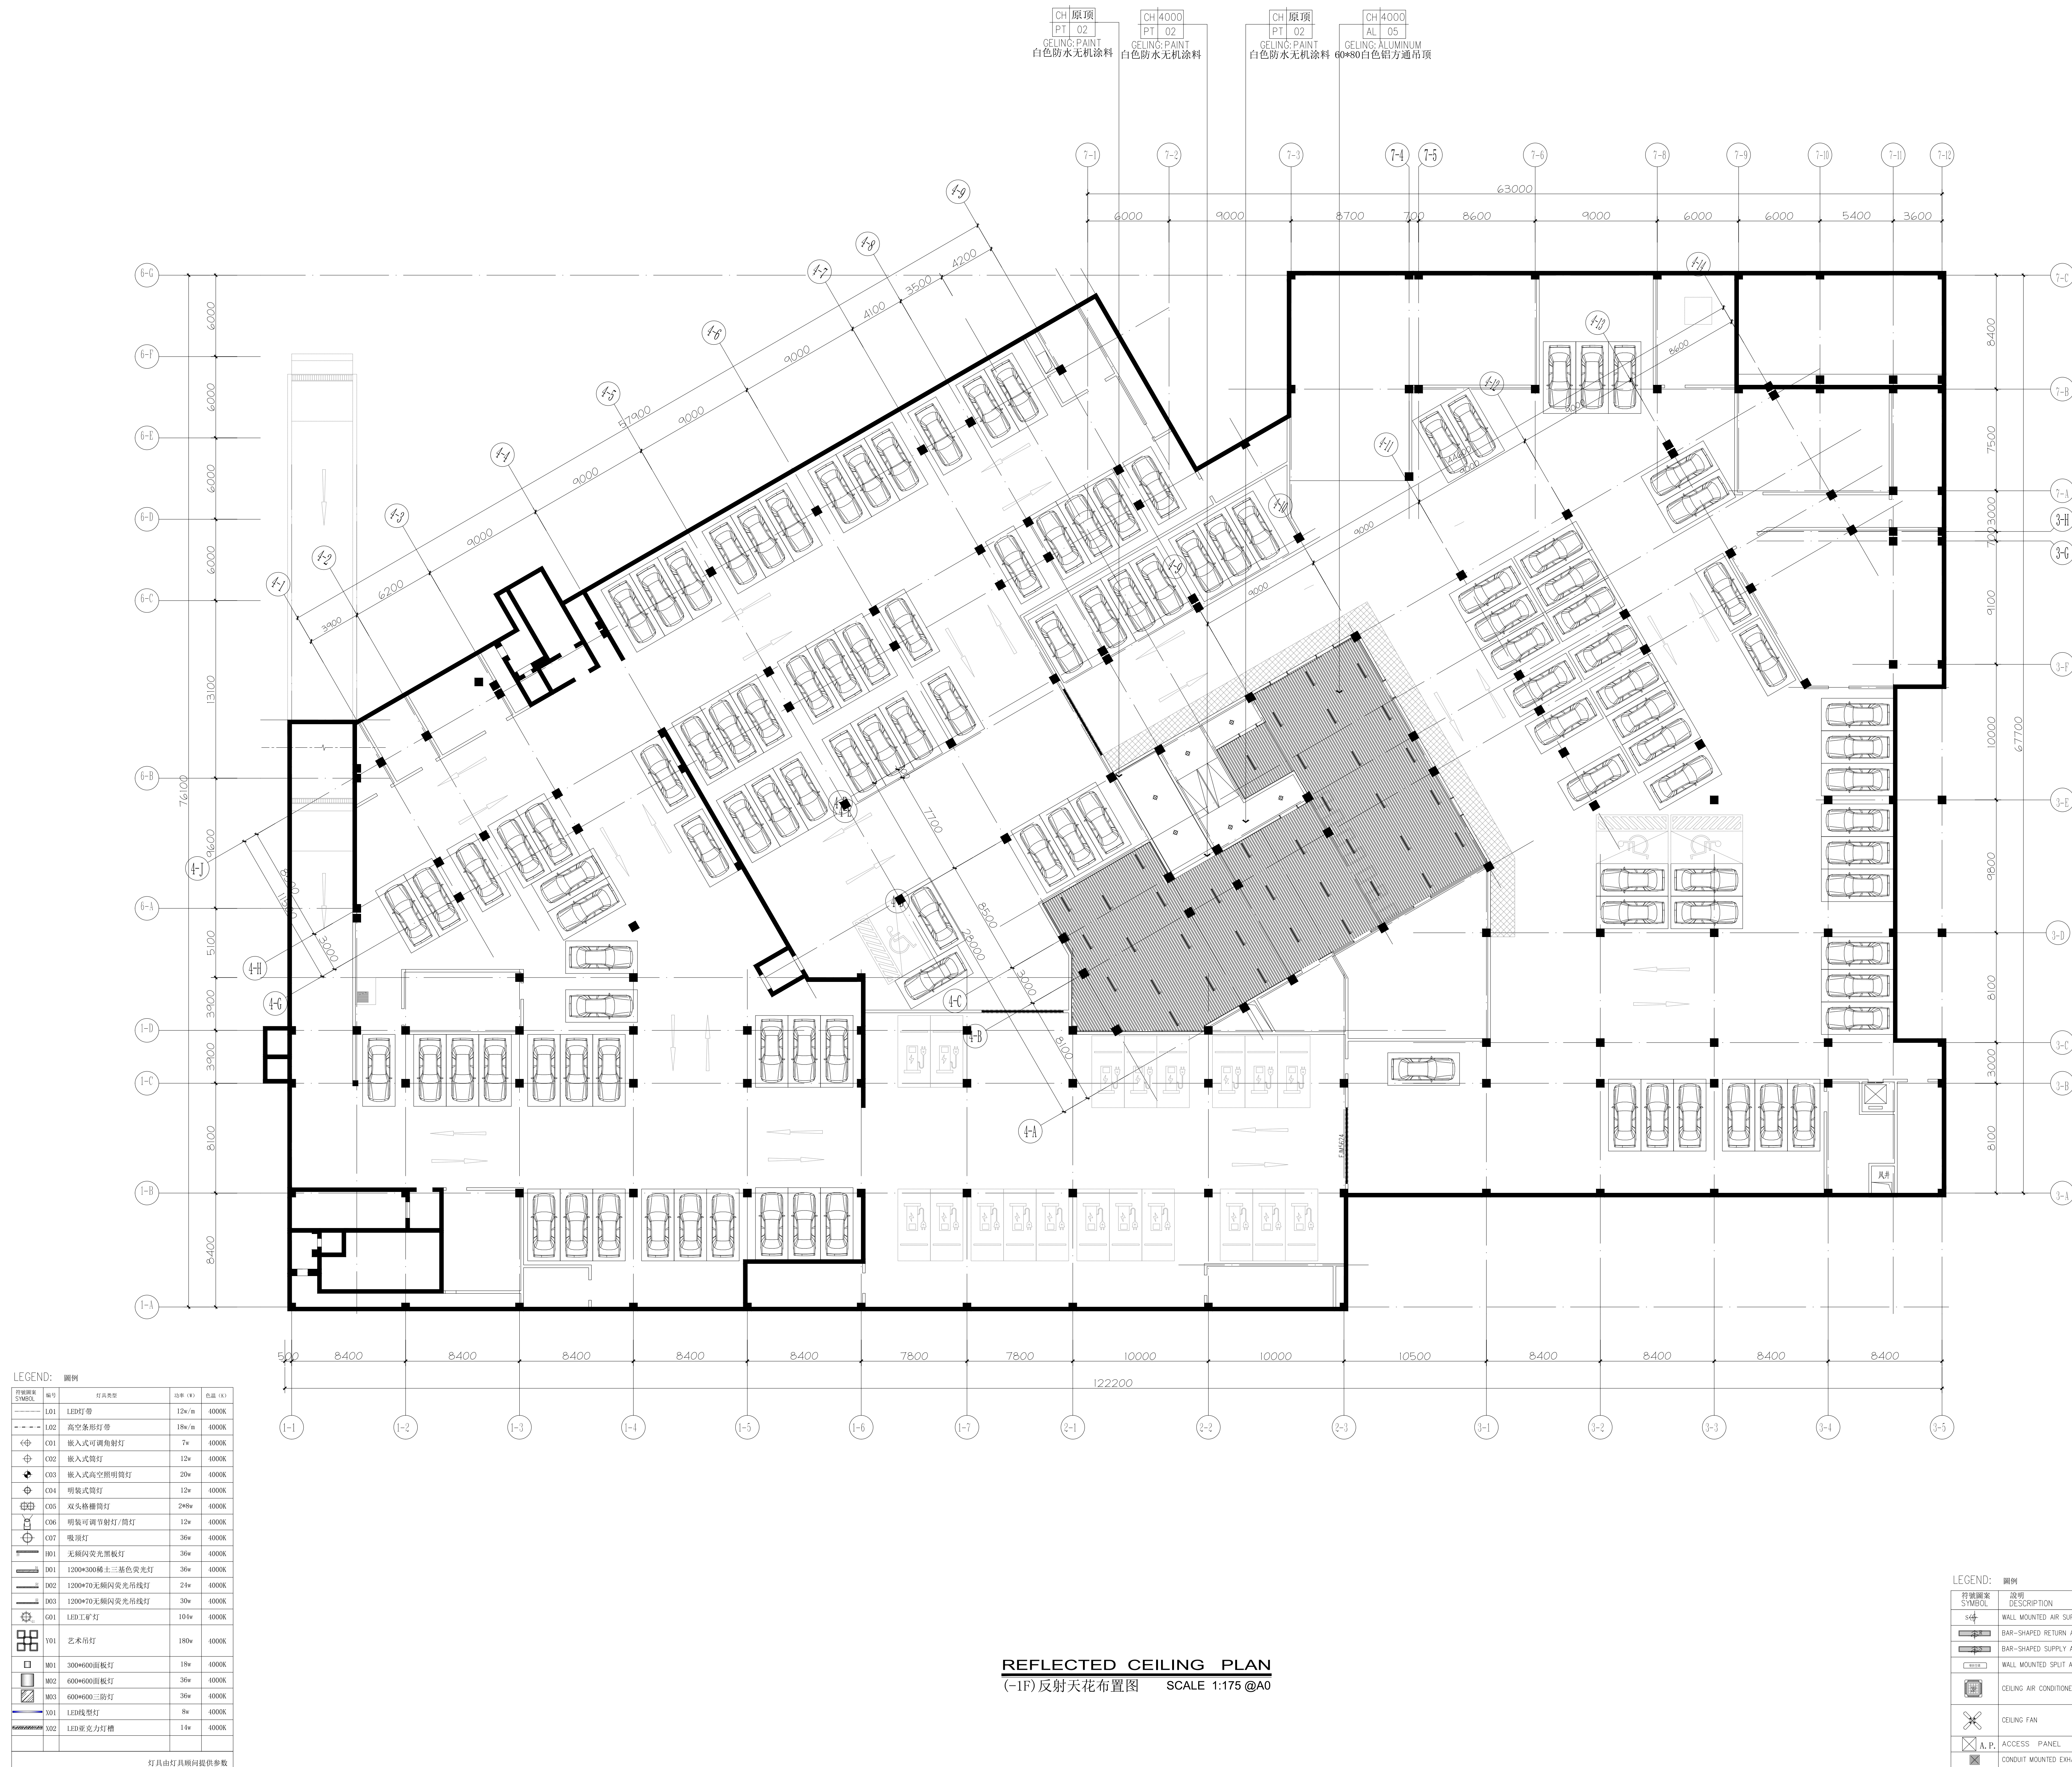


(-1F) 反射天花布置图

RC-(-1F)-01

LEGNID:	圖例	行名卷帶	長度 (m)	重量 (kg)
	L01	LED筒燈	12w/8w	4000K
	L02	高亮方形筒燈	18w	4000K
	L03	嵌入式筒燈射燈	7w	4000K
	L04	嵌入式筒燈	12w	4000K
	C03	嵌入式高亮圓筒射燈	20w	4000K
	C04	嵌入式筒燈	12w	4000K
	C05	雙頭懸吊筒燈	24w	4000K
	C06	可調式筒射燈/筒燈	12w	4000K
	C07	吸頂燈	36w	4000K
	H01	無框閃光黑框燈	36w	4000K
	B01	1200*900瑞士三基色閃光燈	36w	4000K
	B02	1200*700無閃光LED單光燈	21w	4000K
	B03	1200*700無閃光LED單光燈	30w	4000K
	B04	1200*700無閃光LED單光燈	101w	4000K
	B05	LED工廠灯	180w	4000K
	Y01	藝術吊燈	180w	4000K
	M01	300*600面板燈	18w	4000K
	M02	600*600面板燈	36w	4000K
	M03	600*600三層灯	36w	4000K
	X01	LED吸光燈	8w	4000K
	X02	LED垂直光打槽	14w	4000K

灯具由灯具附件提供參數


LEGEND:		圖例
符號圖象 SYMBOL	說明 DESCRIPTION	
	WALL MOUNTED AIR SUPPLY	牆掛式風口
	BAR-SHAPED RETURN AIR GRILLE	垂直條形風口
	BAR-SHAPED SUPPLY AIR GRILLE	垂直條形風口
	WALL MOUNTED SPLIT AIR CONDITIONER	懸掛式分體空調
	CEILING AIR CONDITIONER	吸頂式空調
	CEILING FAN	吊扇
	ACCESS PANEL	風機維修孔
	CONDUIT MOUNTED EXHAUST AIR GRILLE	管母式風口

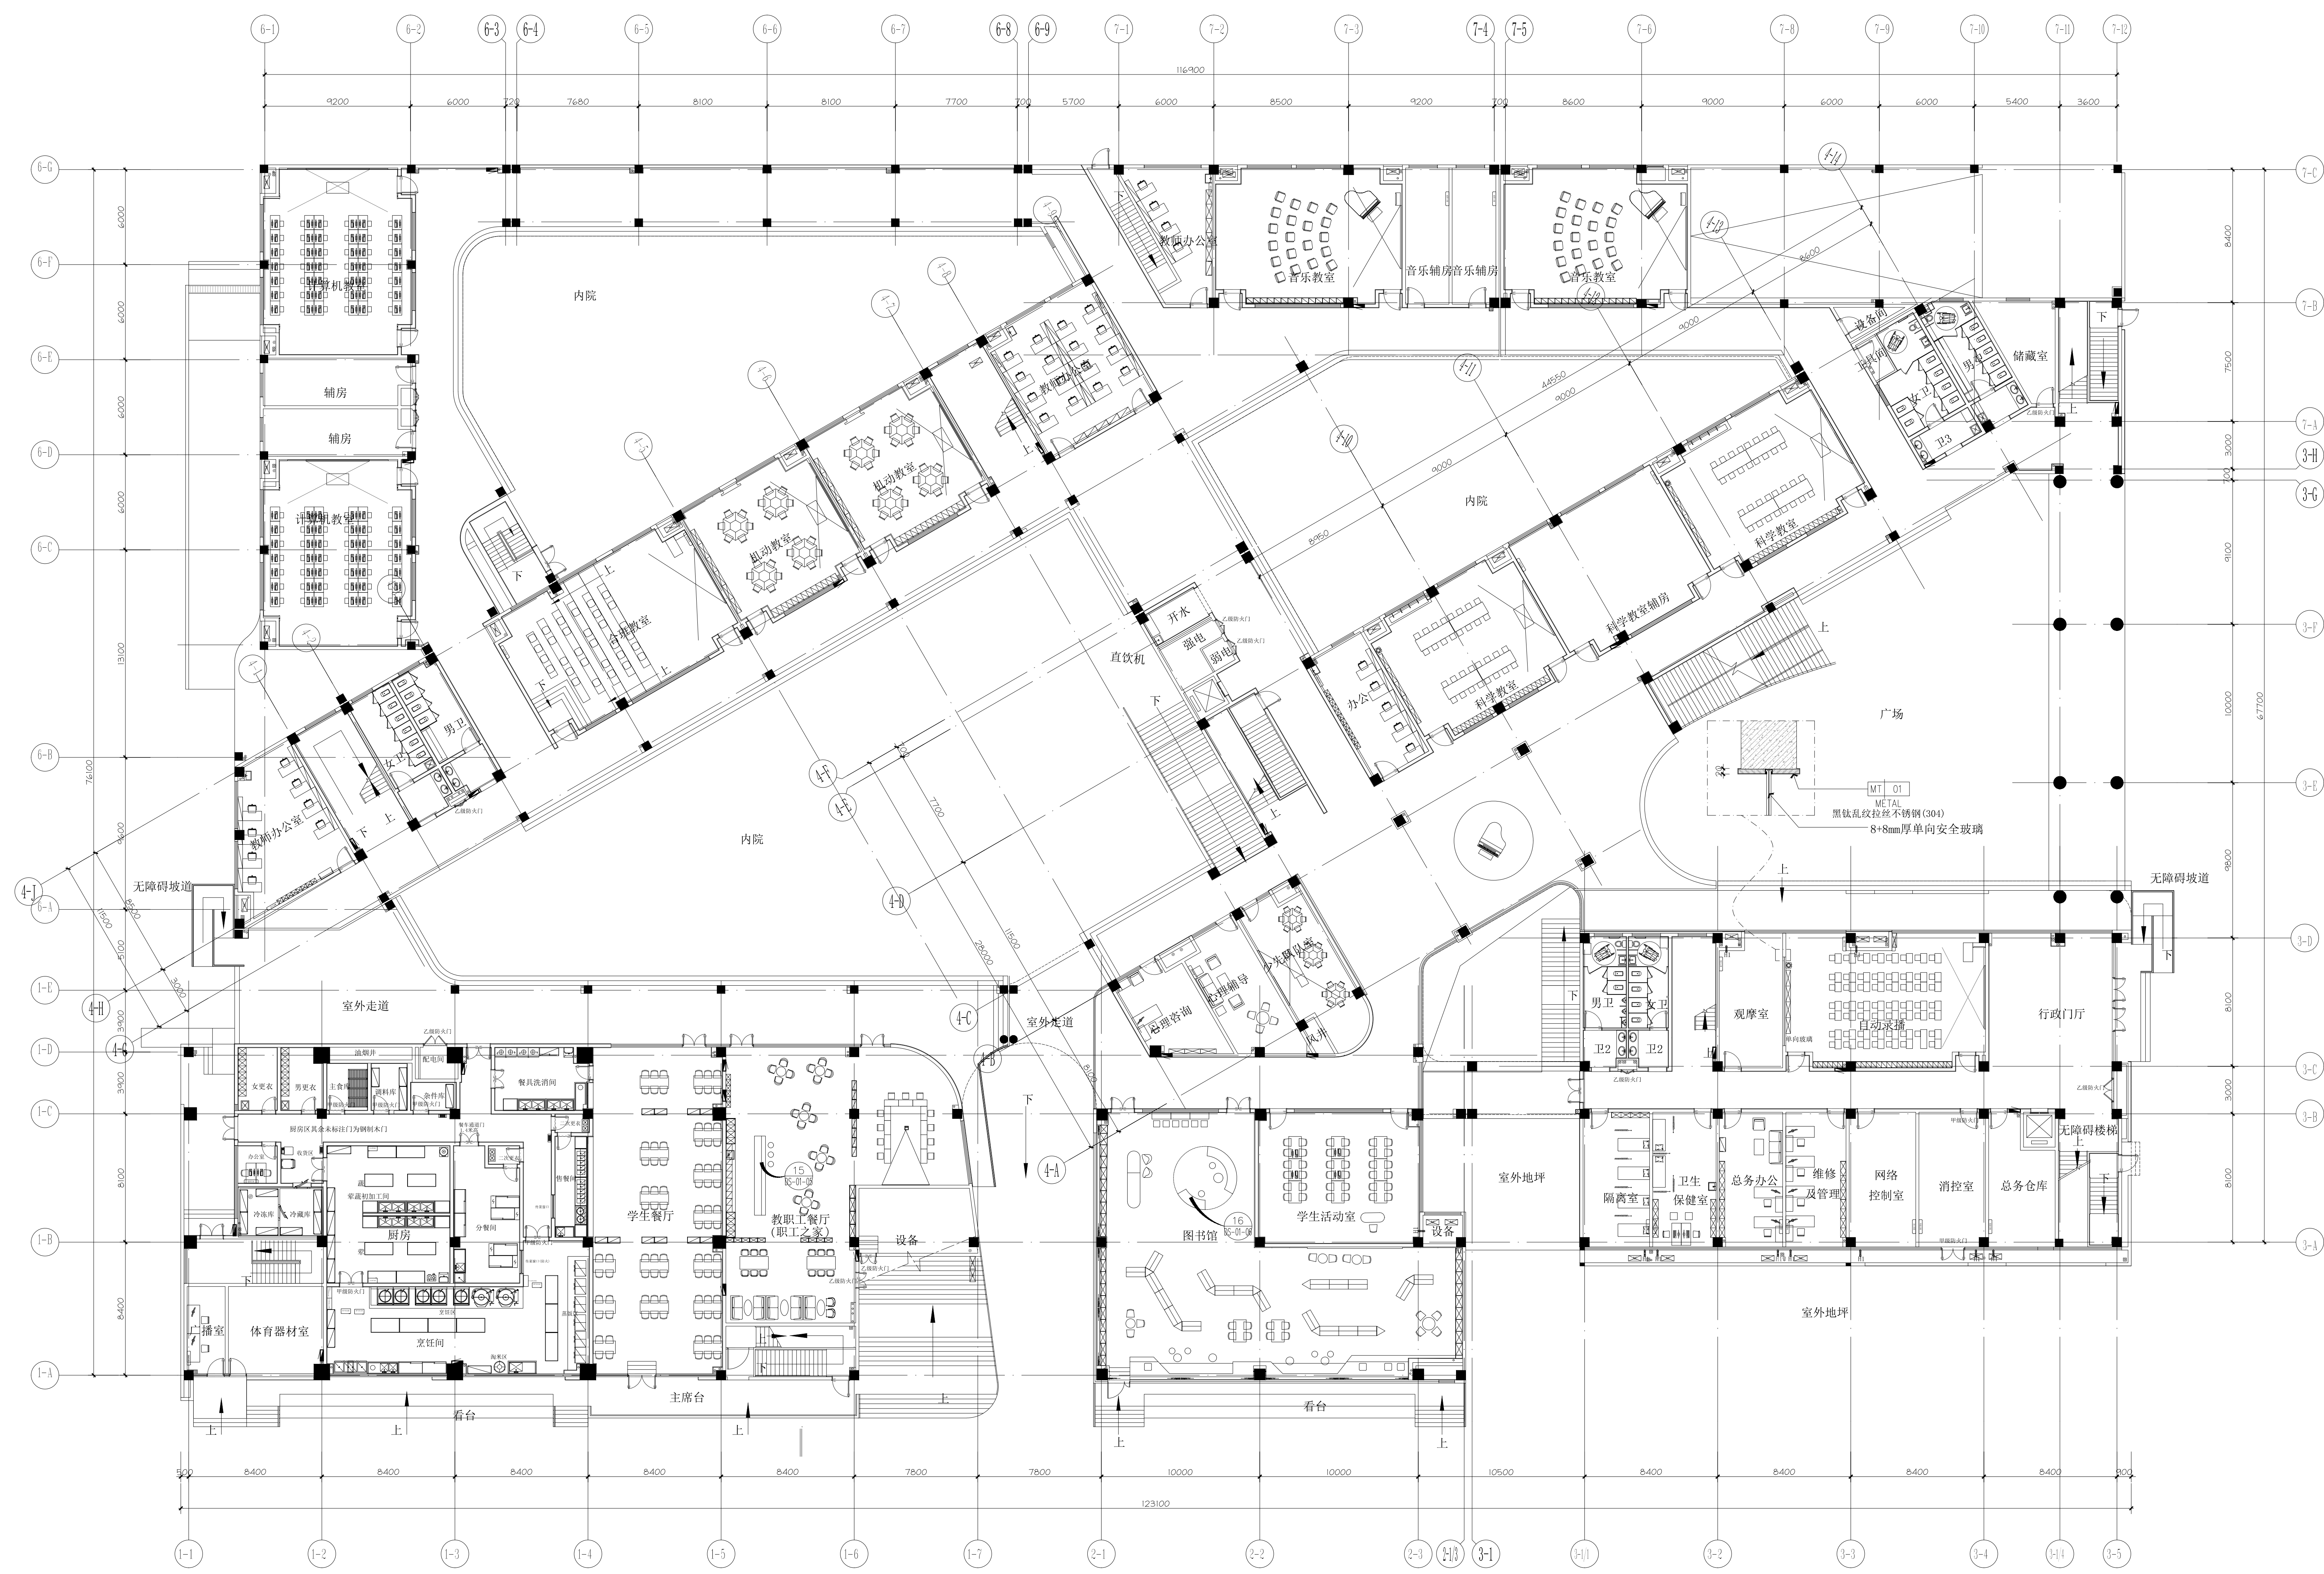

1F家具平面布置图

FF-01-01

FIXTURE & FURNISHING PLAN
1F家具平面布置图 SCALE 1:175 @A0

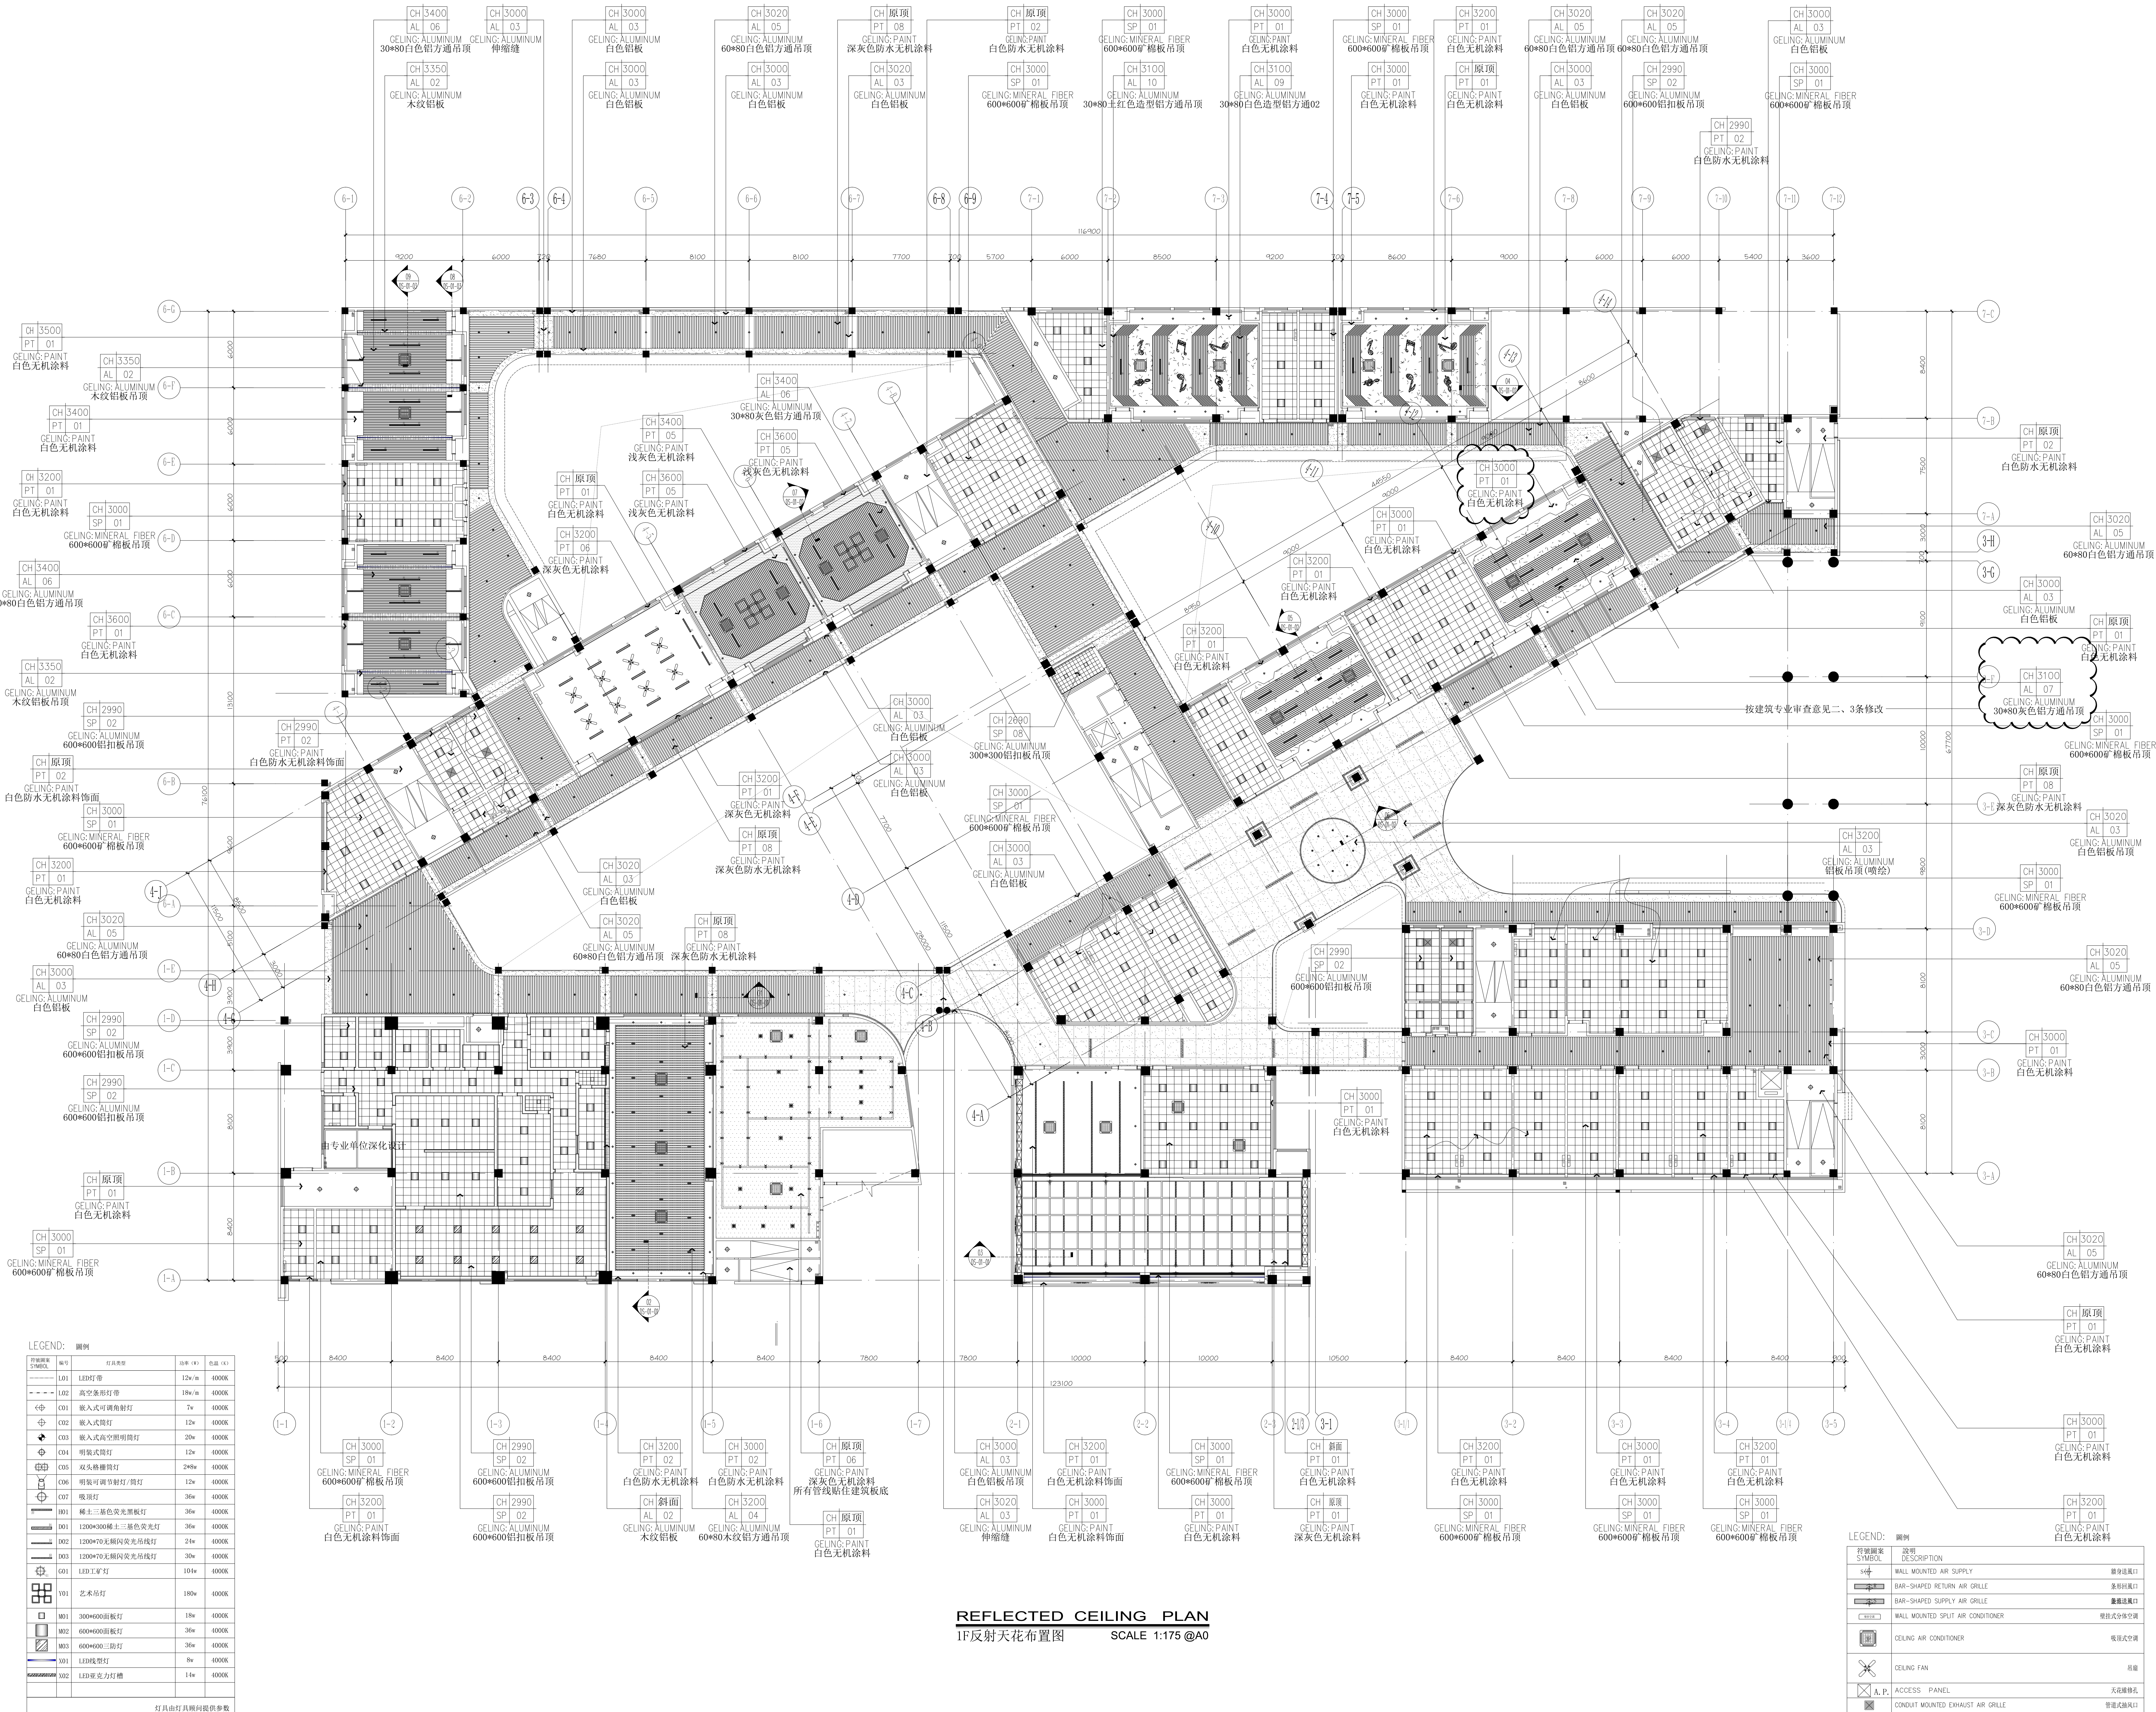


REFLECTED CEILING PLAN
1F反射天花布置图

SCALE 1:175 @A0

涉及护眼灯的，须满足GB40070-2021、GB/T36876-2018要求

1F反射天花布置图


RC-01-01a

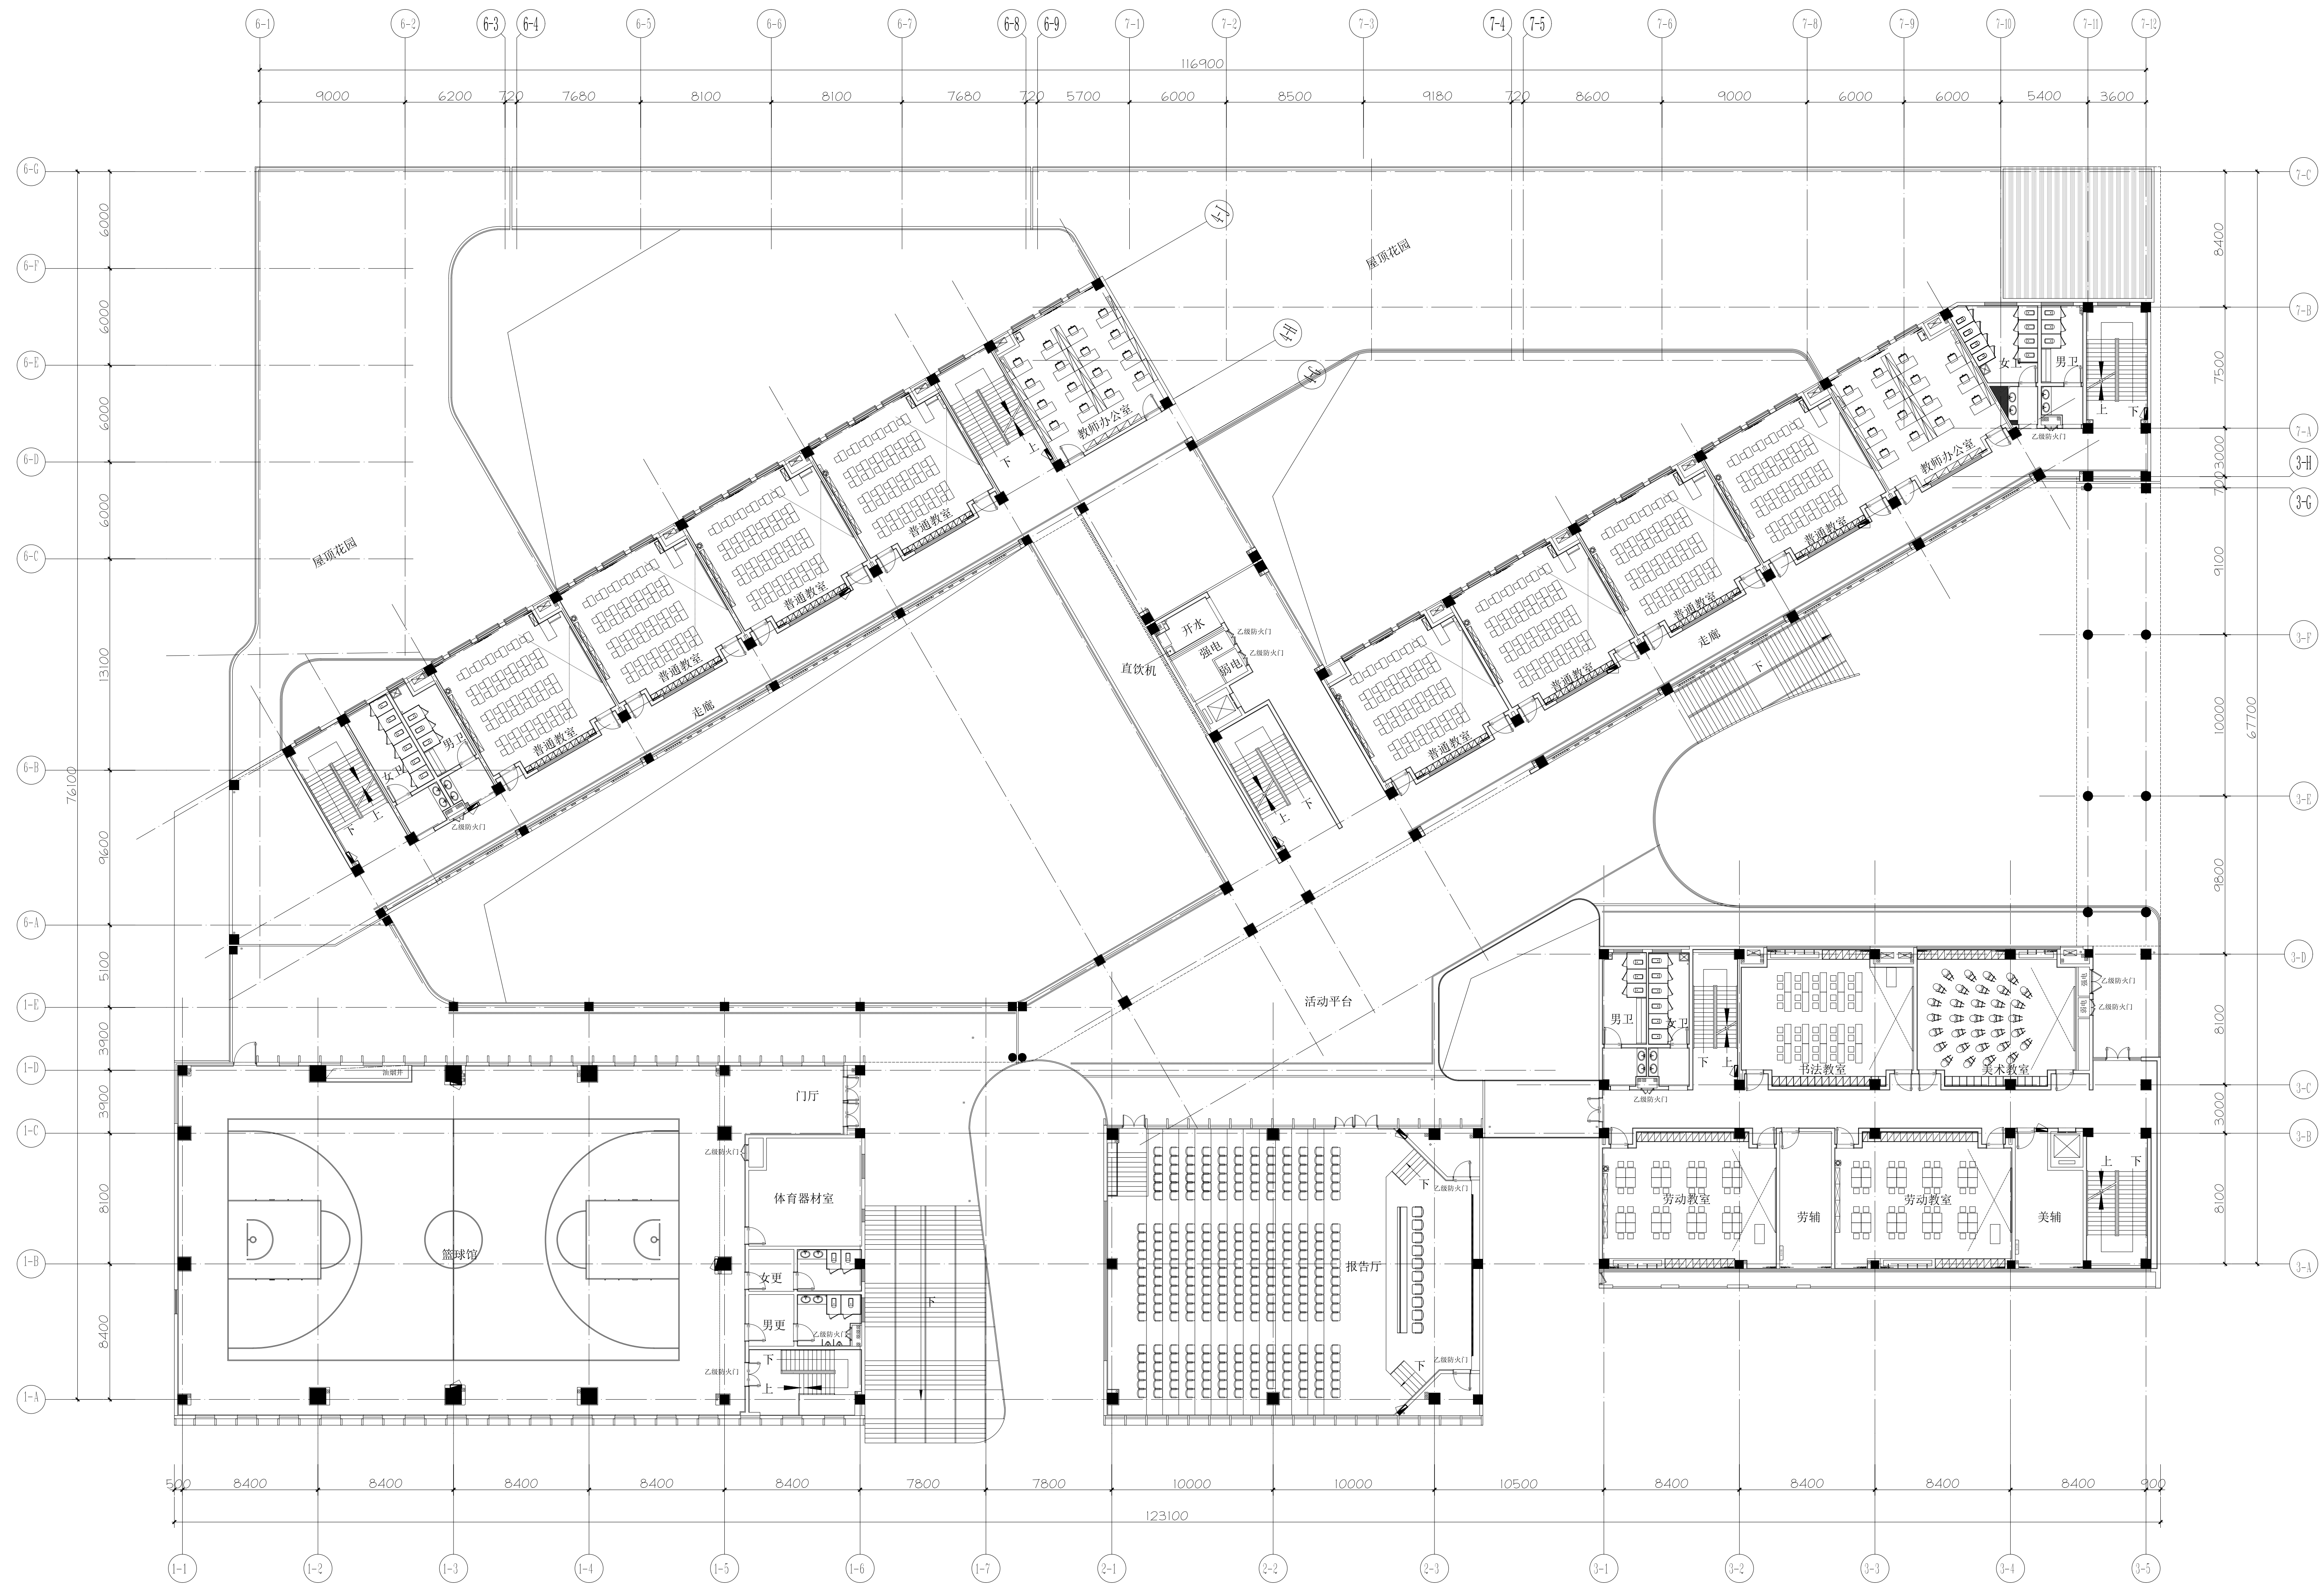

2F家具平面布置图

FF-02-01


FIXTURE & FURNISHING PLAN
2F家具平面布置图 SCALE 1:175 @A0

 

RC-02-01


SCALE 1:175 @A0

A pixelated, black and white graphic of a banner with the text "THE FUTURE IS NOW" in a stylized, blocky font. The banner has a thick black border and a light gray background. The text is rendered in a high-contrast, pixelated style, with each letter composed of small black and white squares. The overall aesthetic is reminiscent of early digital art or video game graphics.

 


THE UNIVERSITY OF CHICAGO PRESS

THE UNIVERSITY OF CHICAGO PRESS

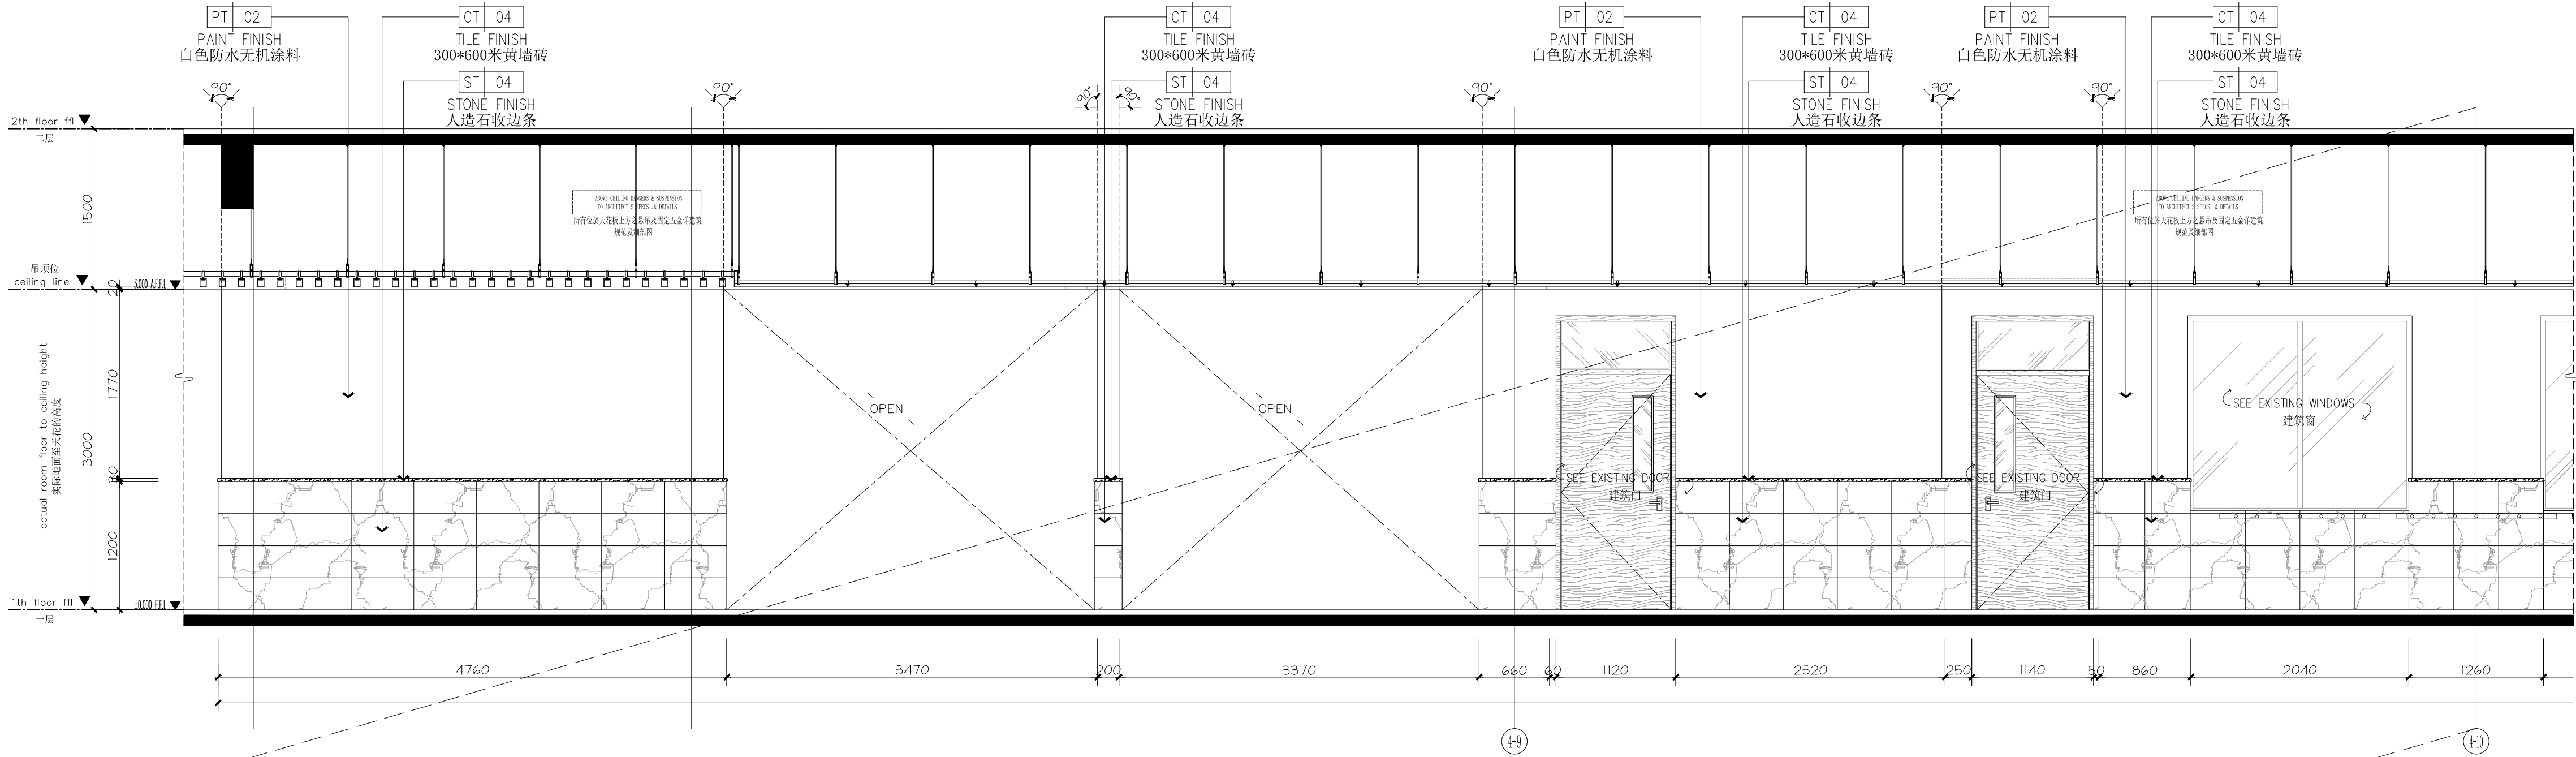


1F过道公区立面

1E-01-01

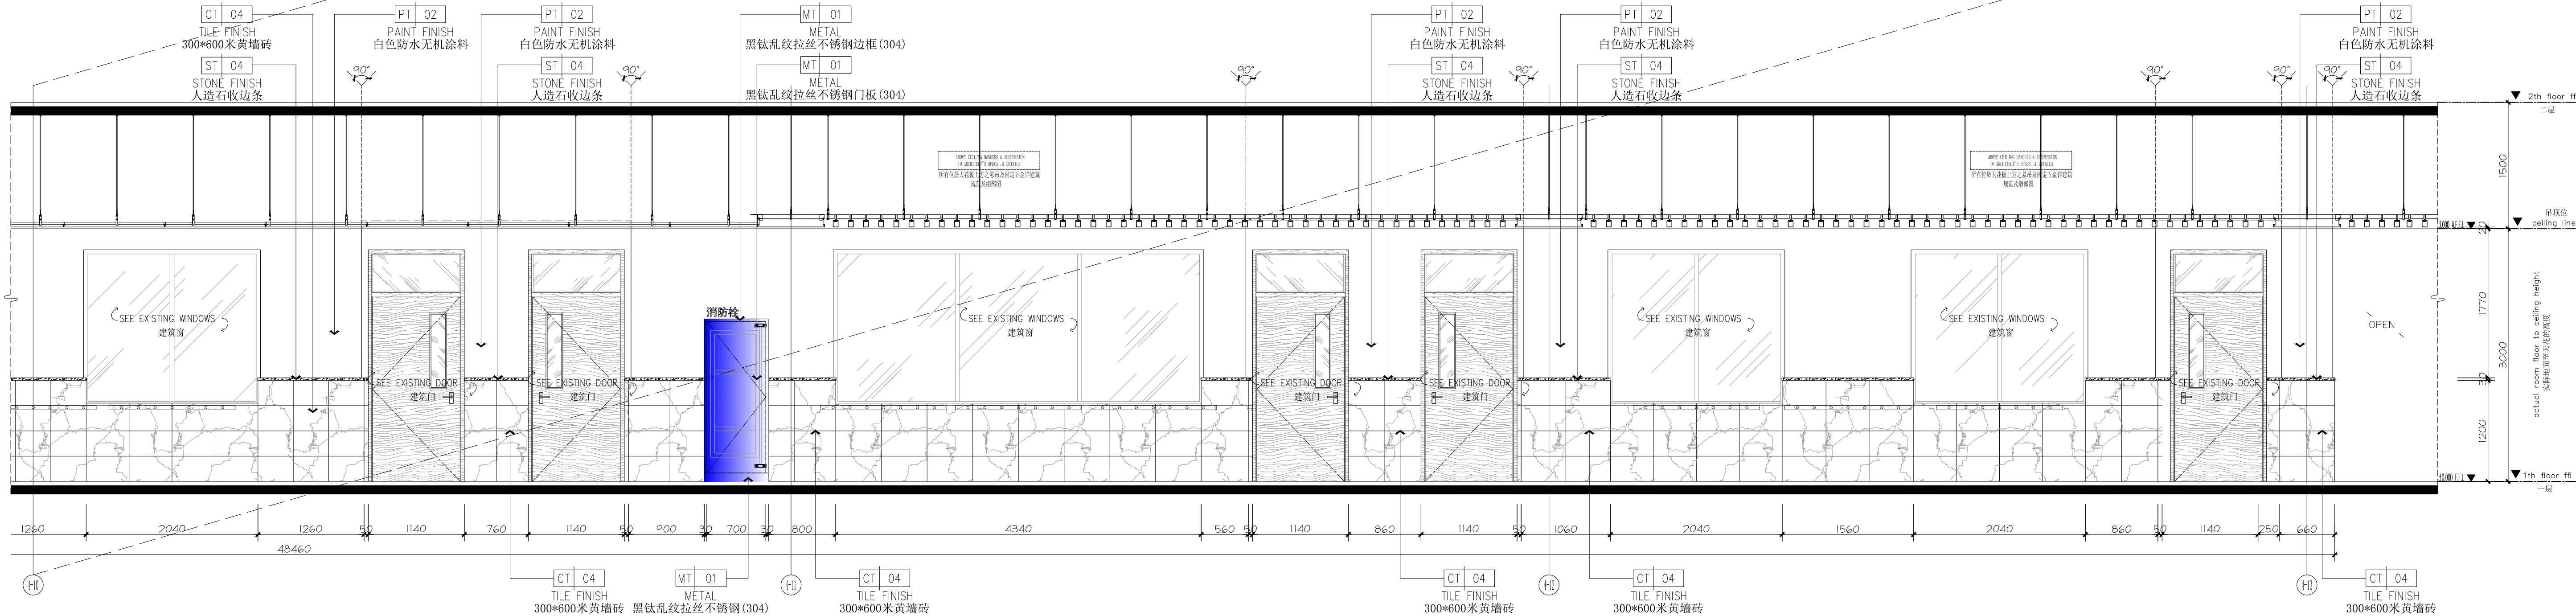


01 ELEVATION
1E-01-01 立面图 SCALE 1:40 @A2

1992-02-28

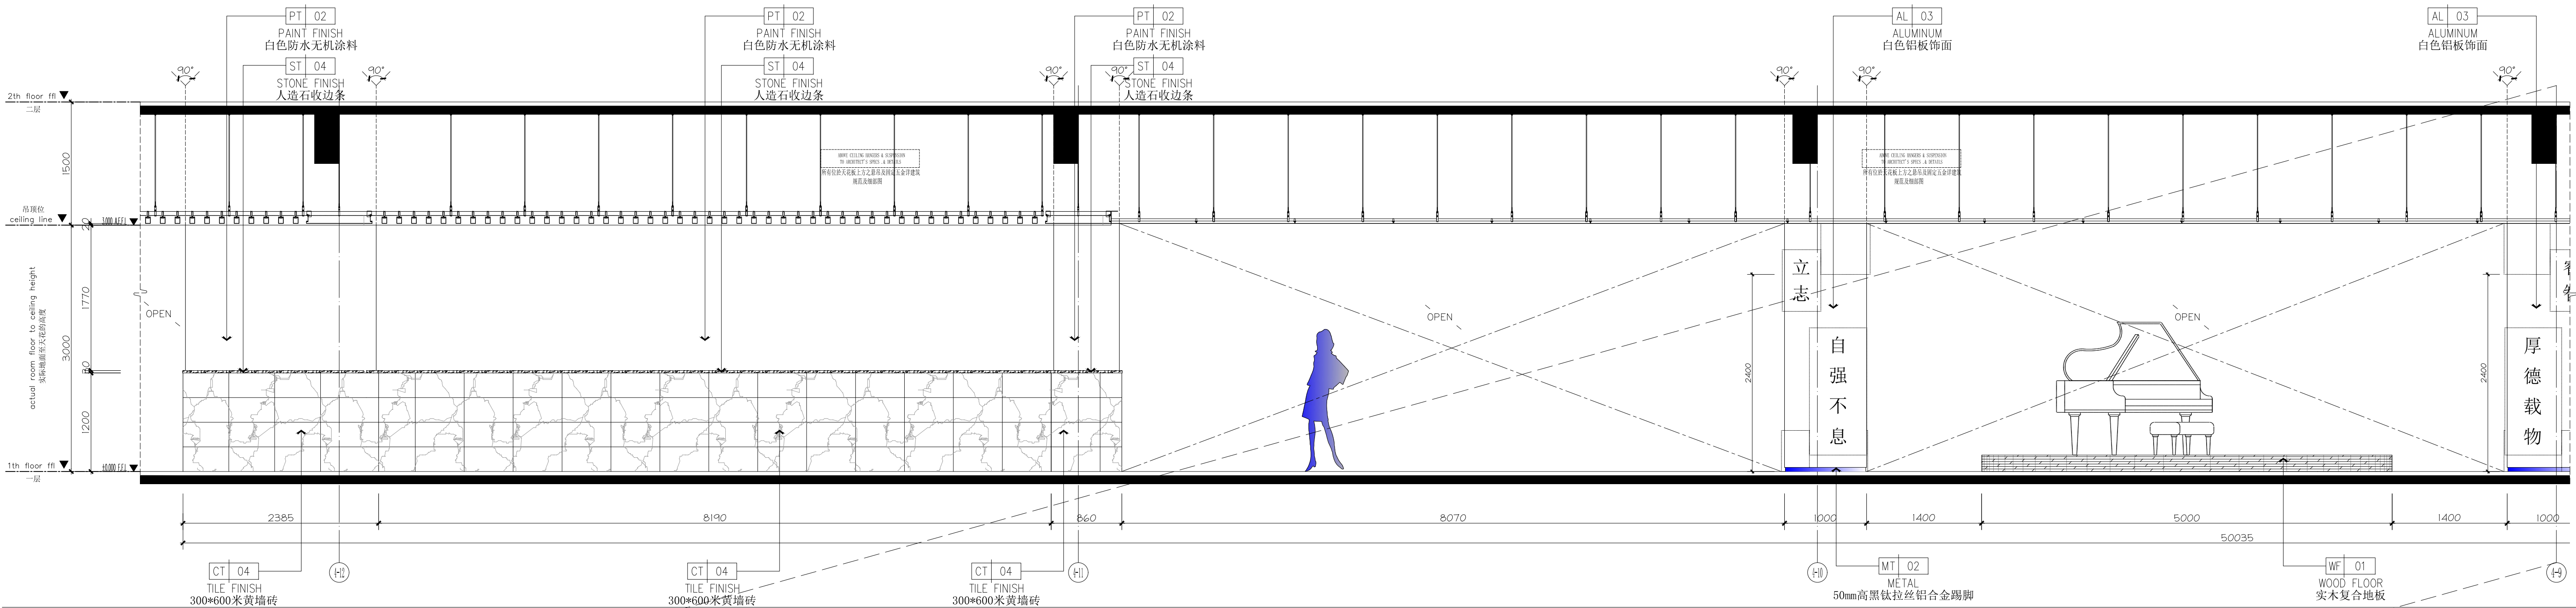


1F过道公区立面

1E-01-02

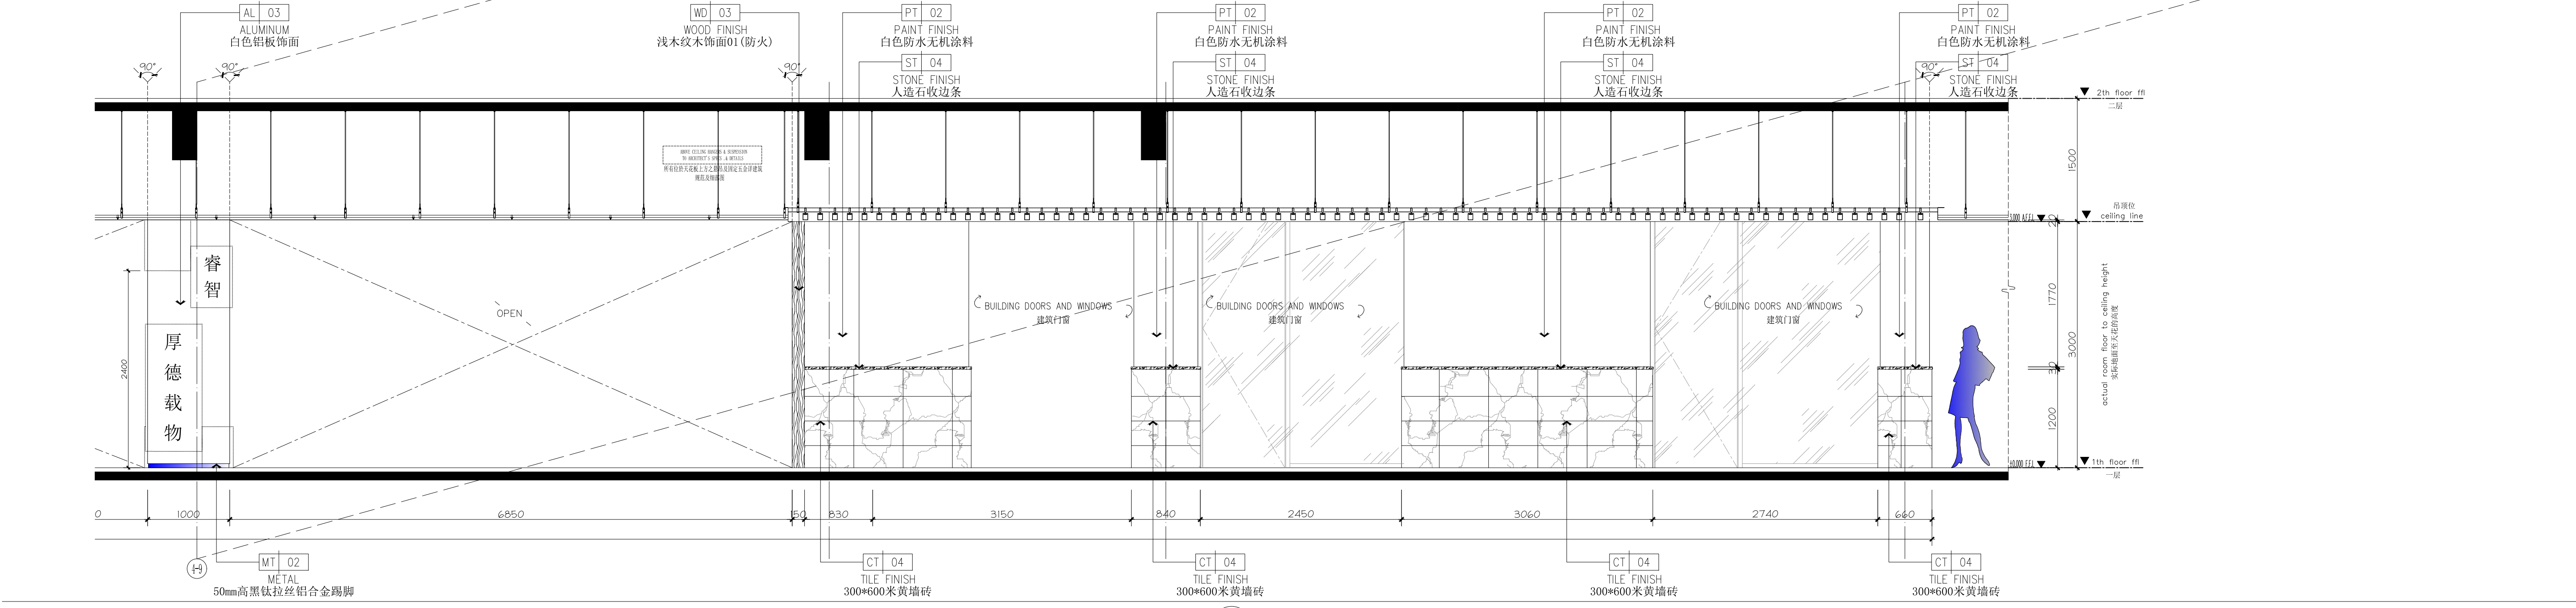

02 ELEVATION
01-01-02 立面图 SCALE 1:40 @A2


1992-02-28

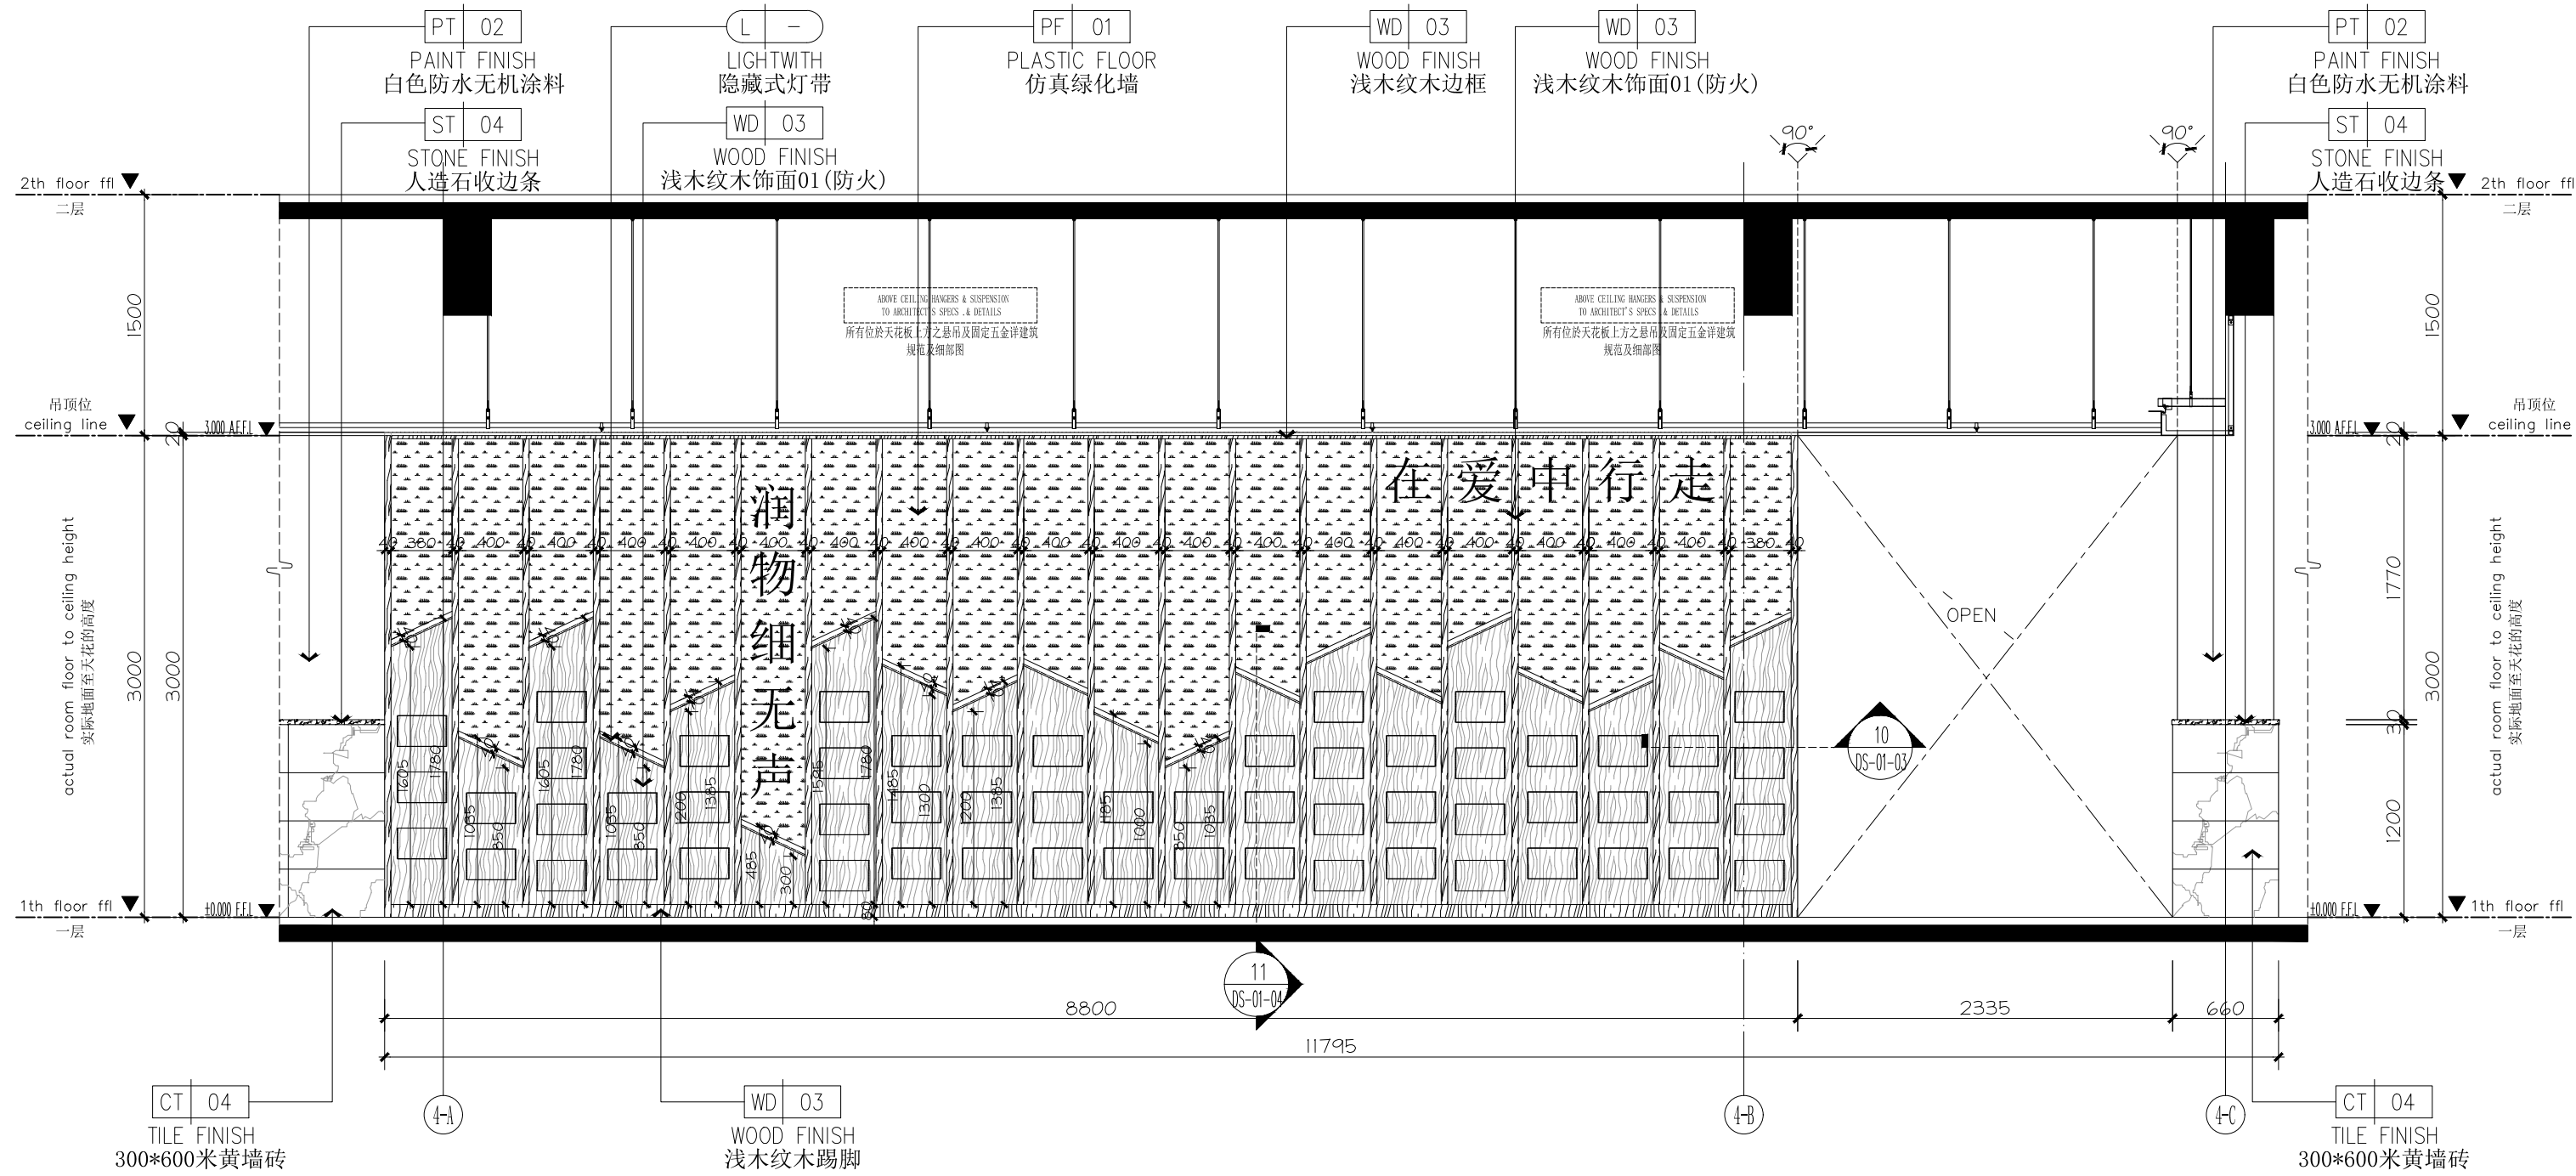


03 ELEVATION
EL-01-03 立面图 SCALE 1:40 @A2

1F过道公区立面

1E-01-03

 


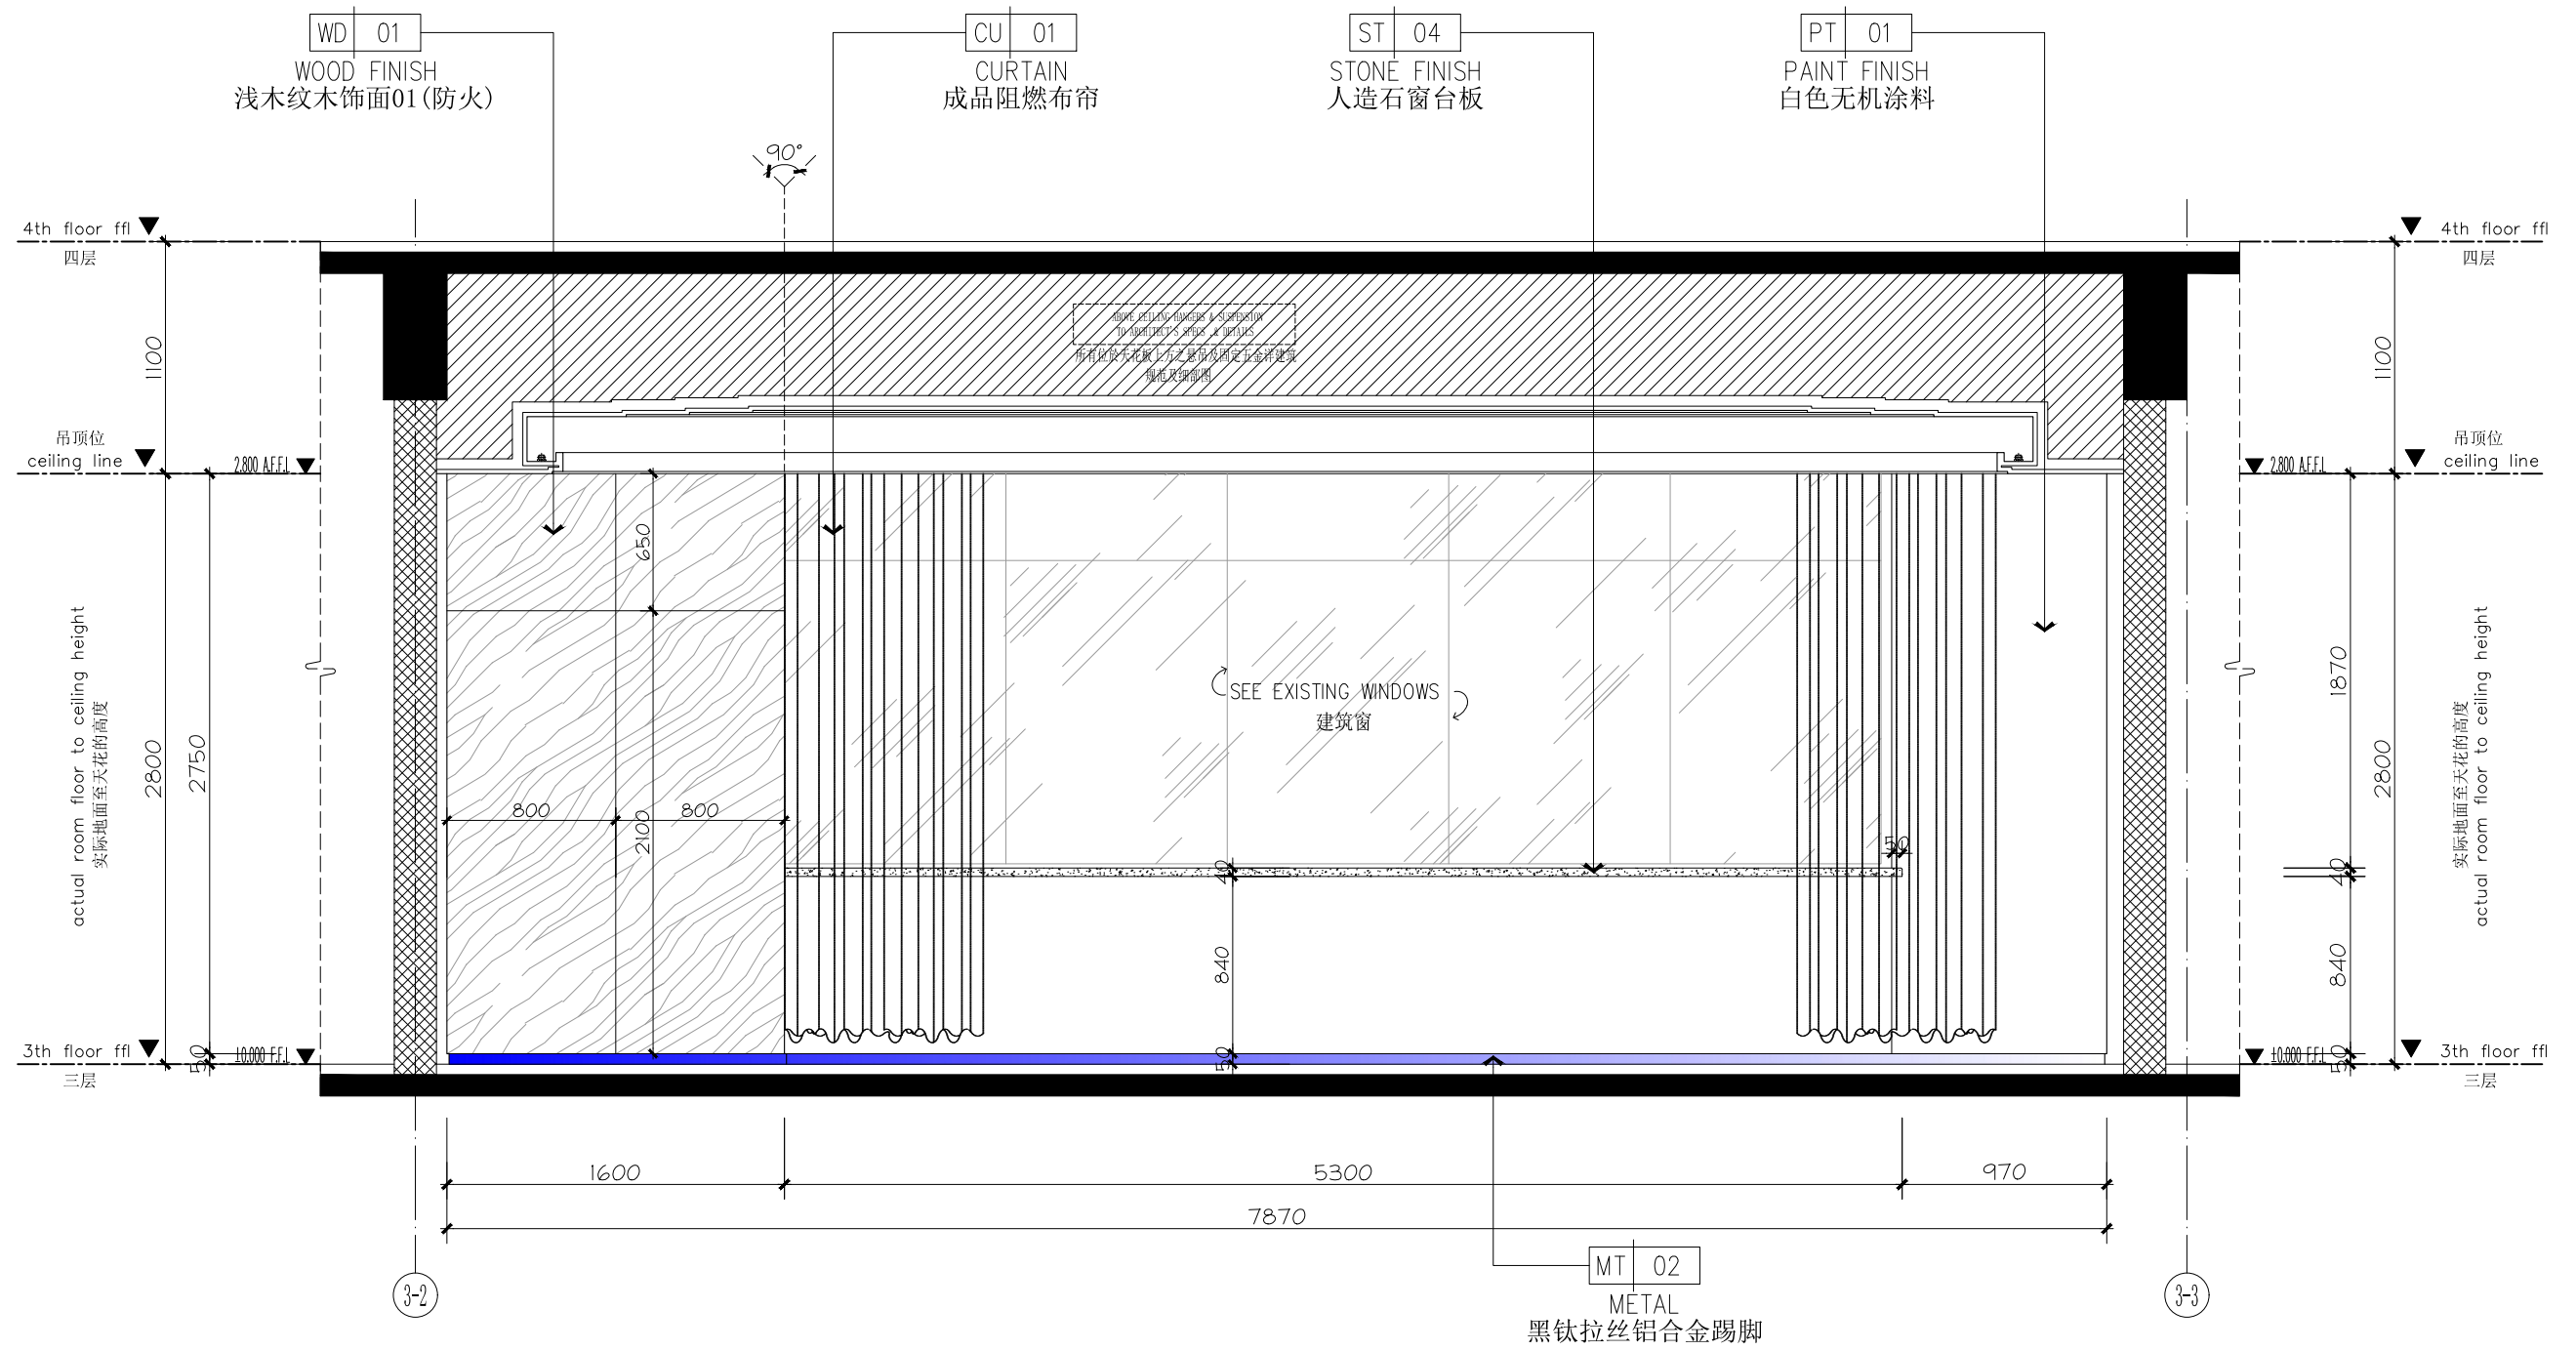


3F接待室立面图


IE-03-01

01 ELEVATION
EL-03-01 立面图 SCALE 1:35 @A2

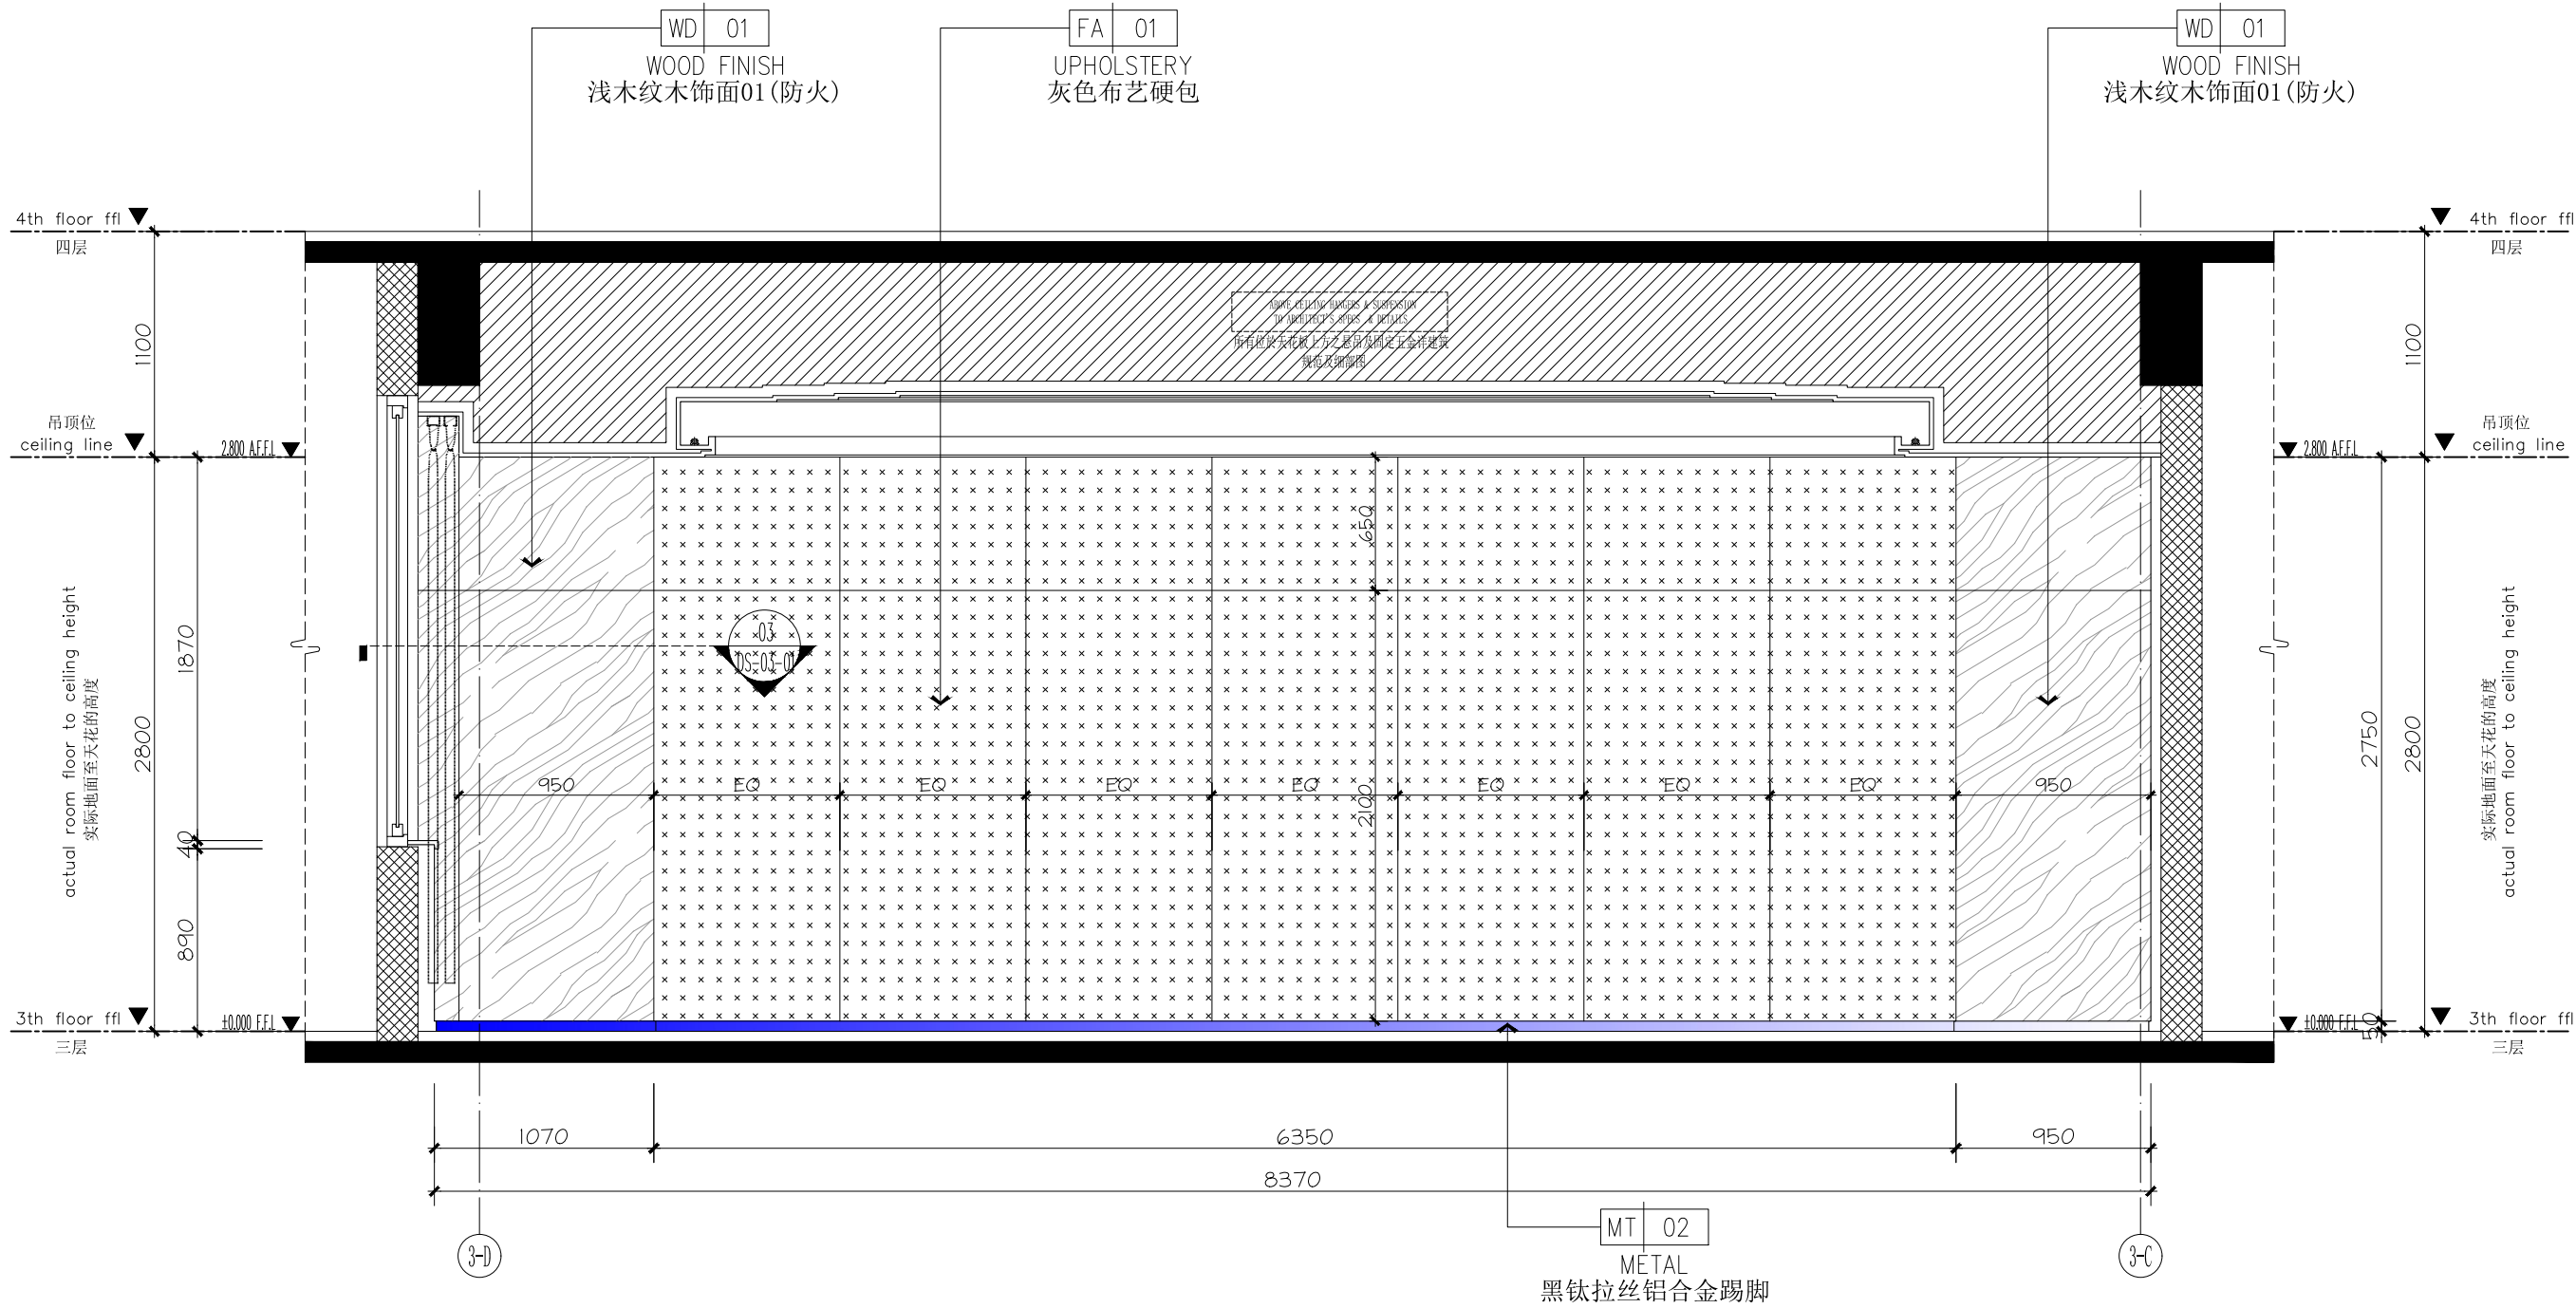

02 ELEVATION
EL-03-01 立面图 SCALE 1:35 @A2

 


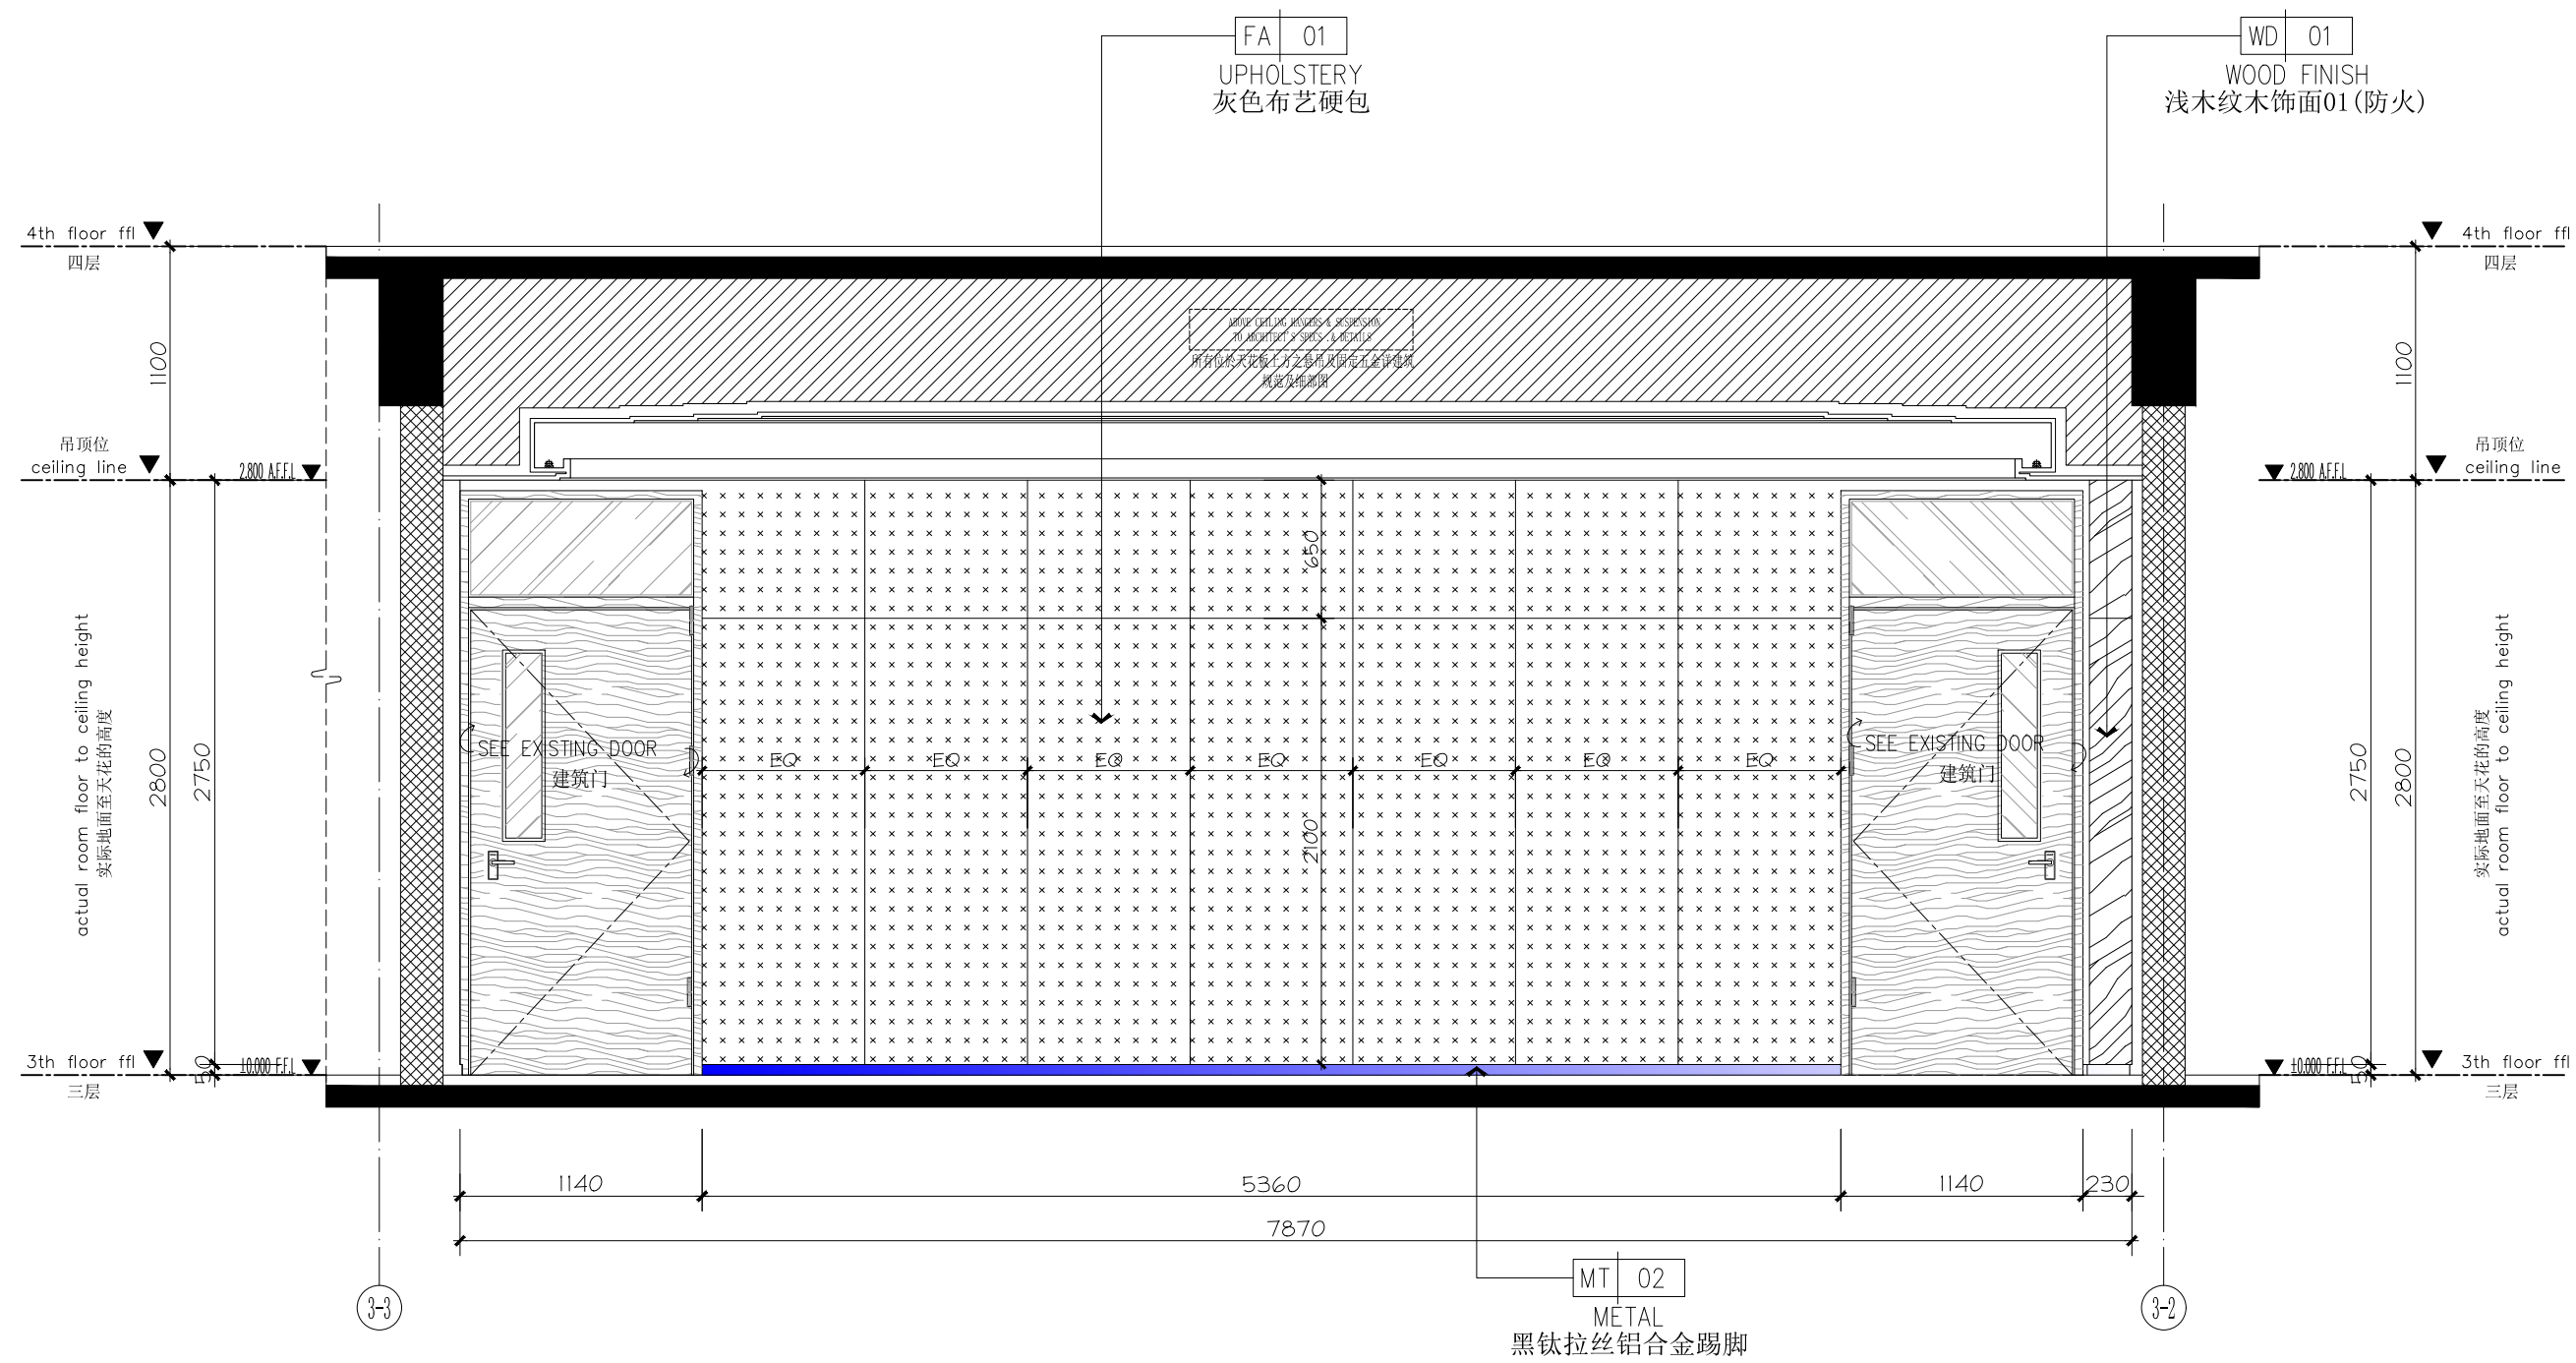


3F接待室立面图


1E-03-02

03 ELEVATION
EL-03-01 立面图 SCALE 1:35 @A2

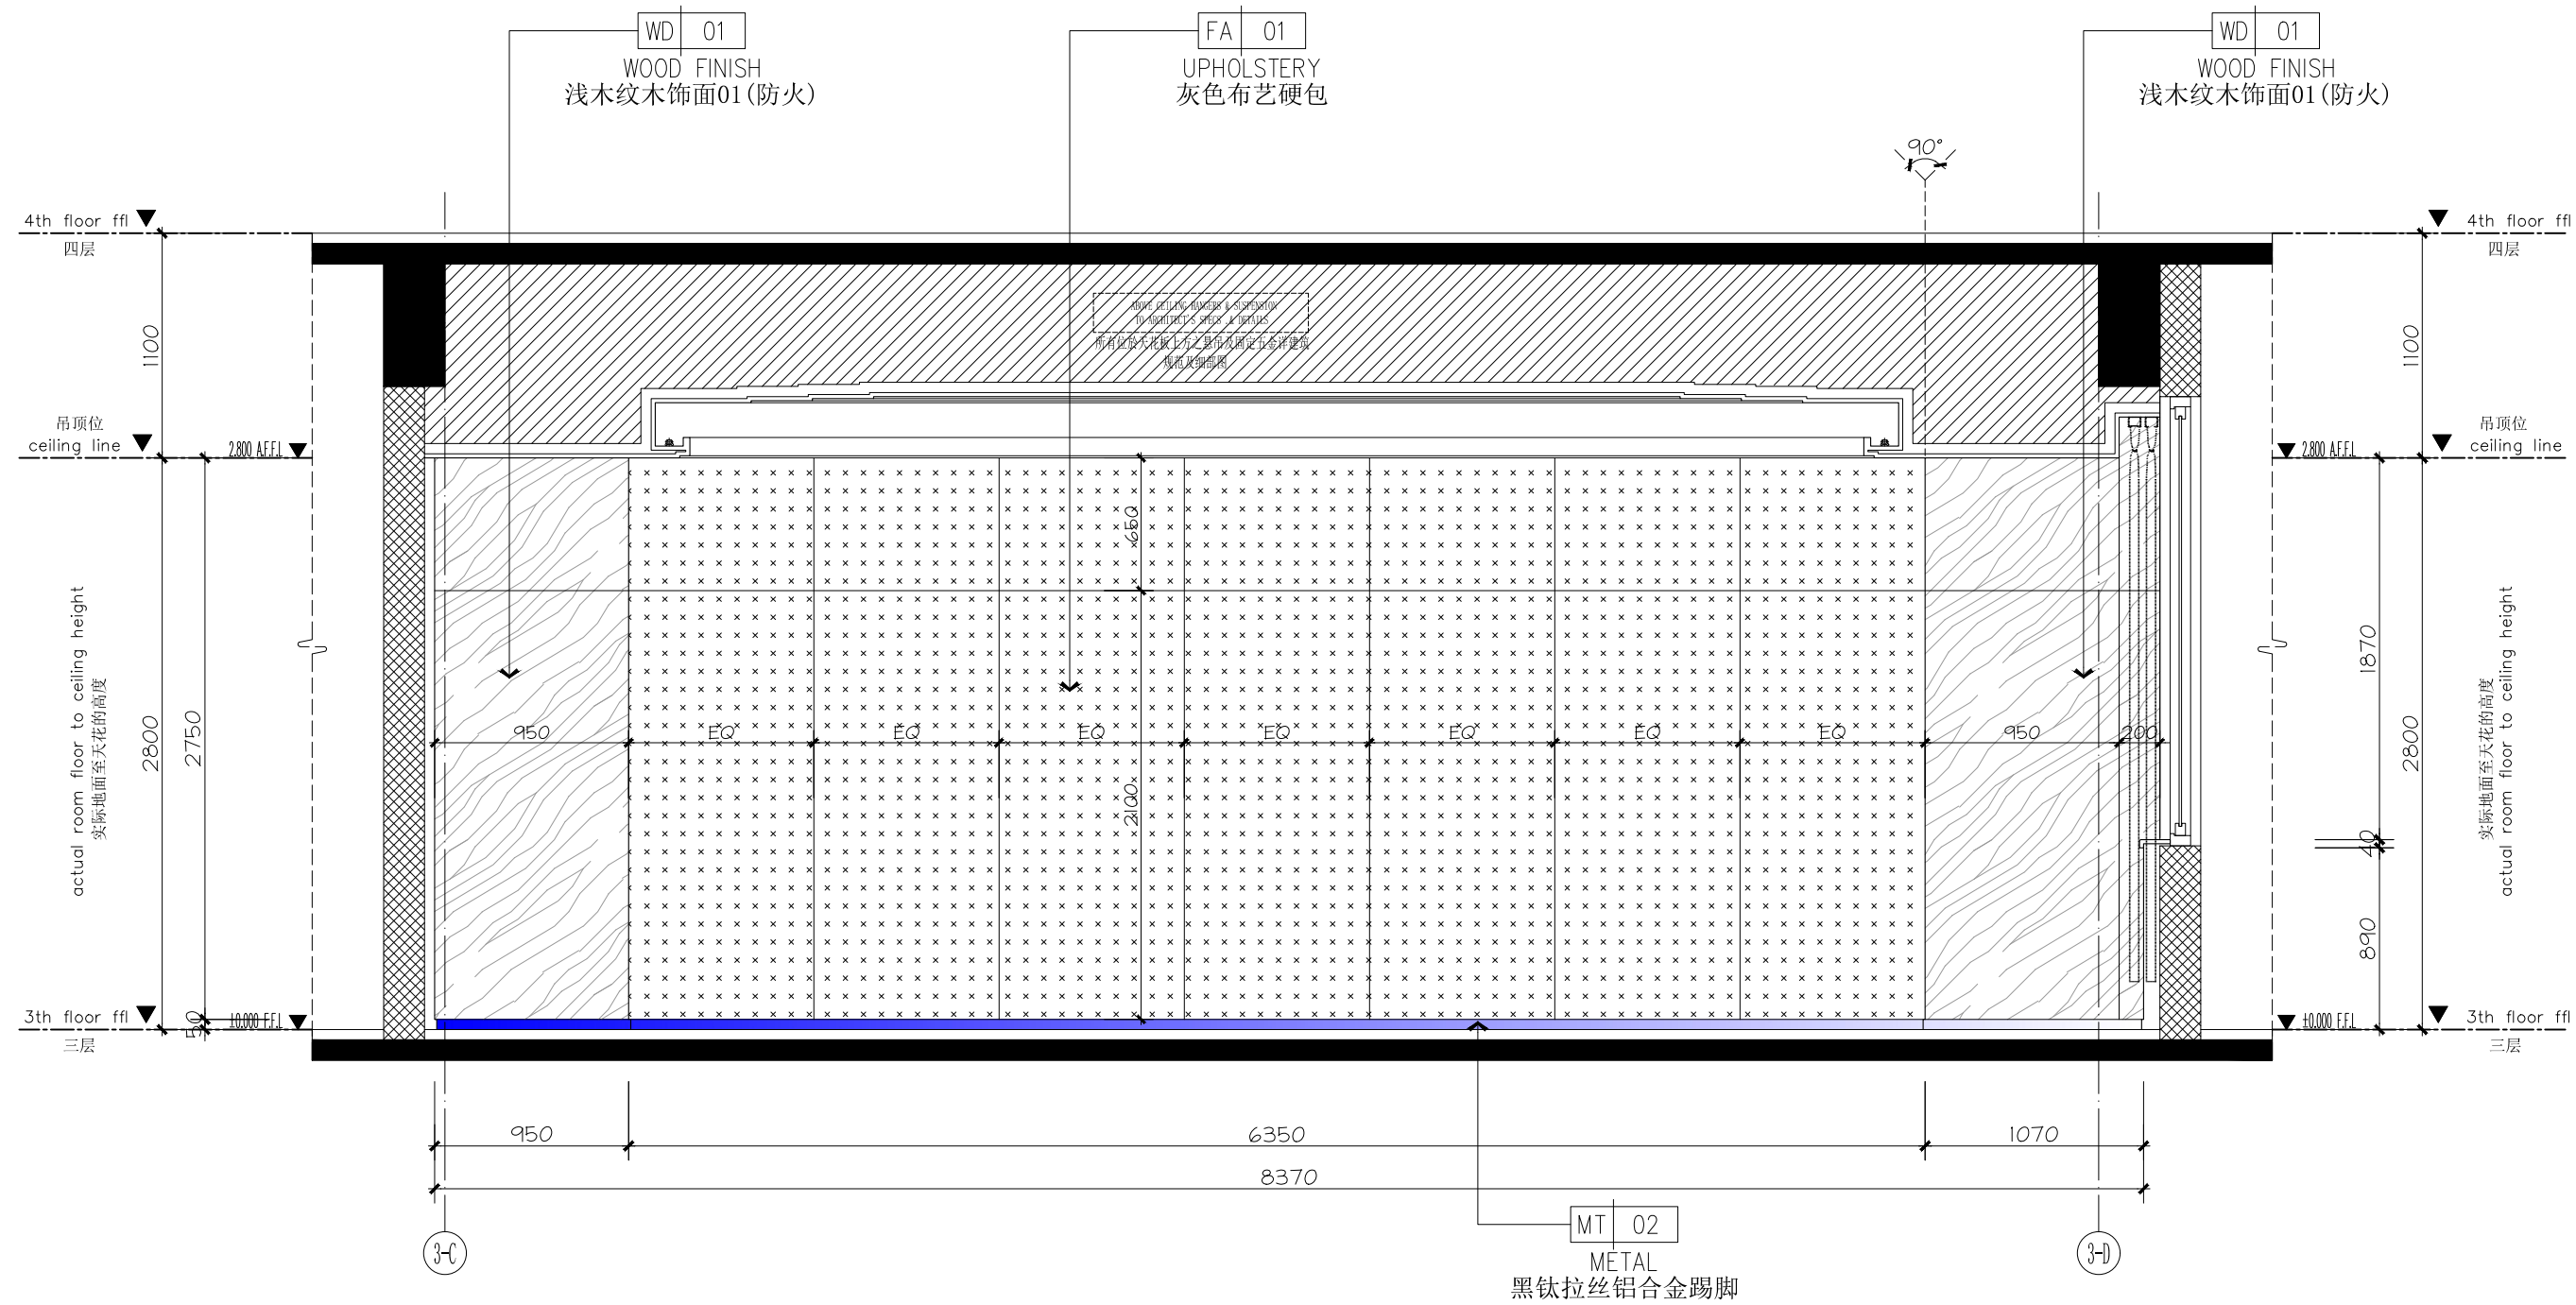


04 ELEVATION
EL-03-01 立面图 SCALE 1:35 @A2

 


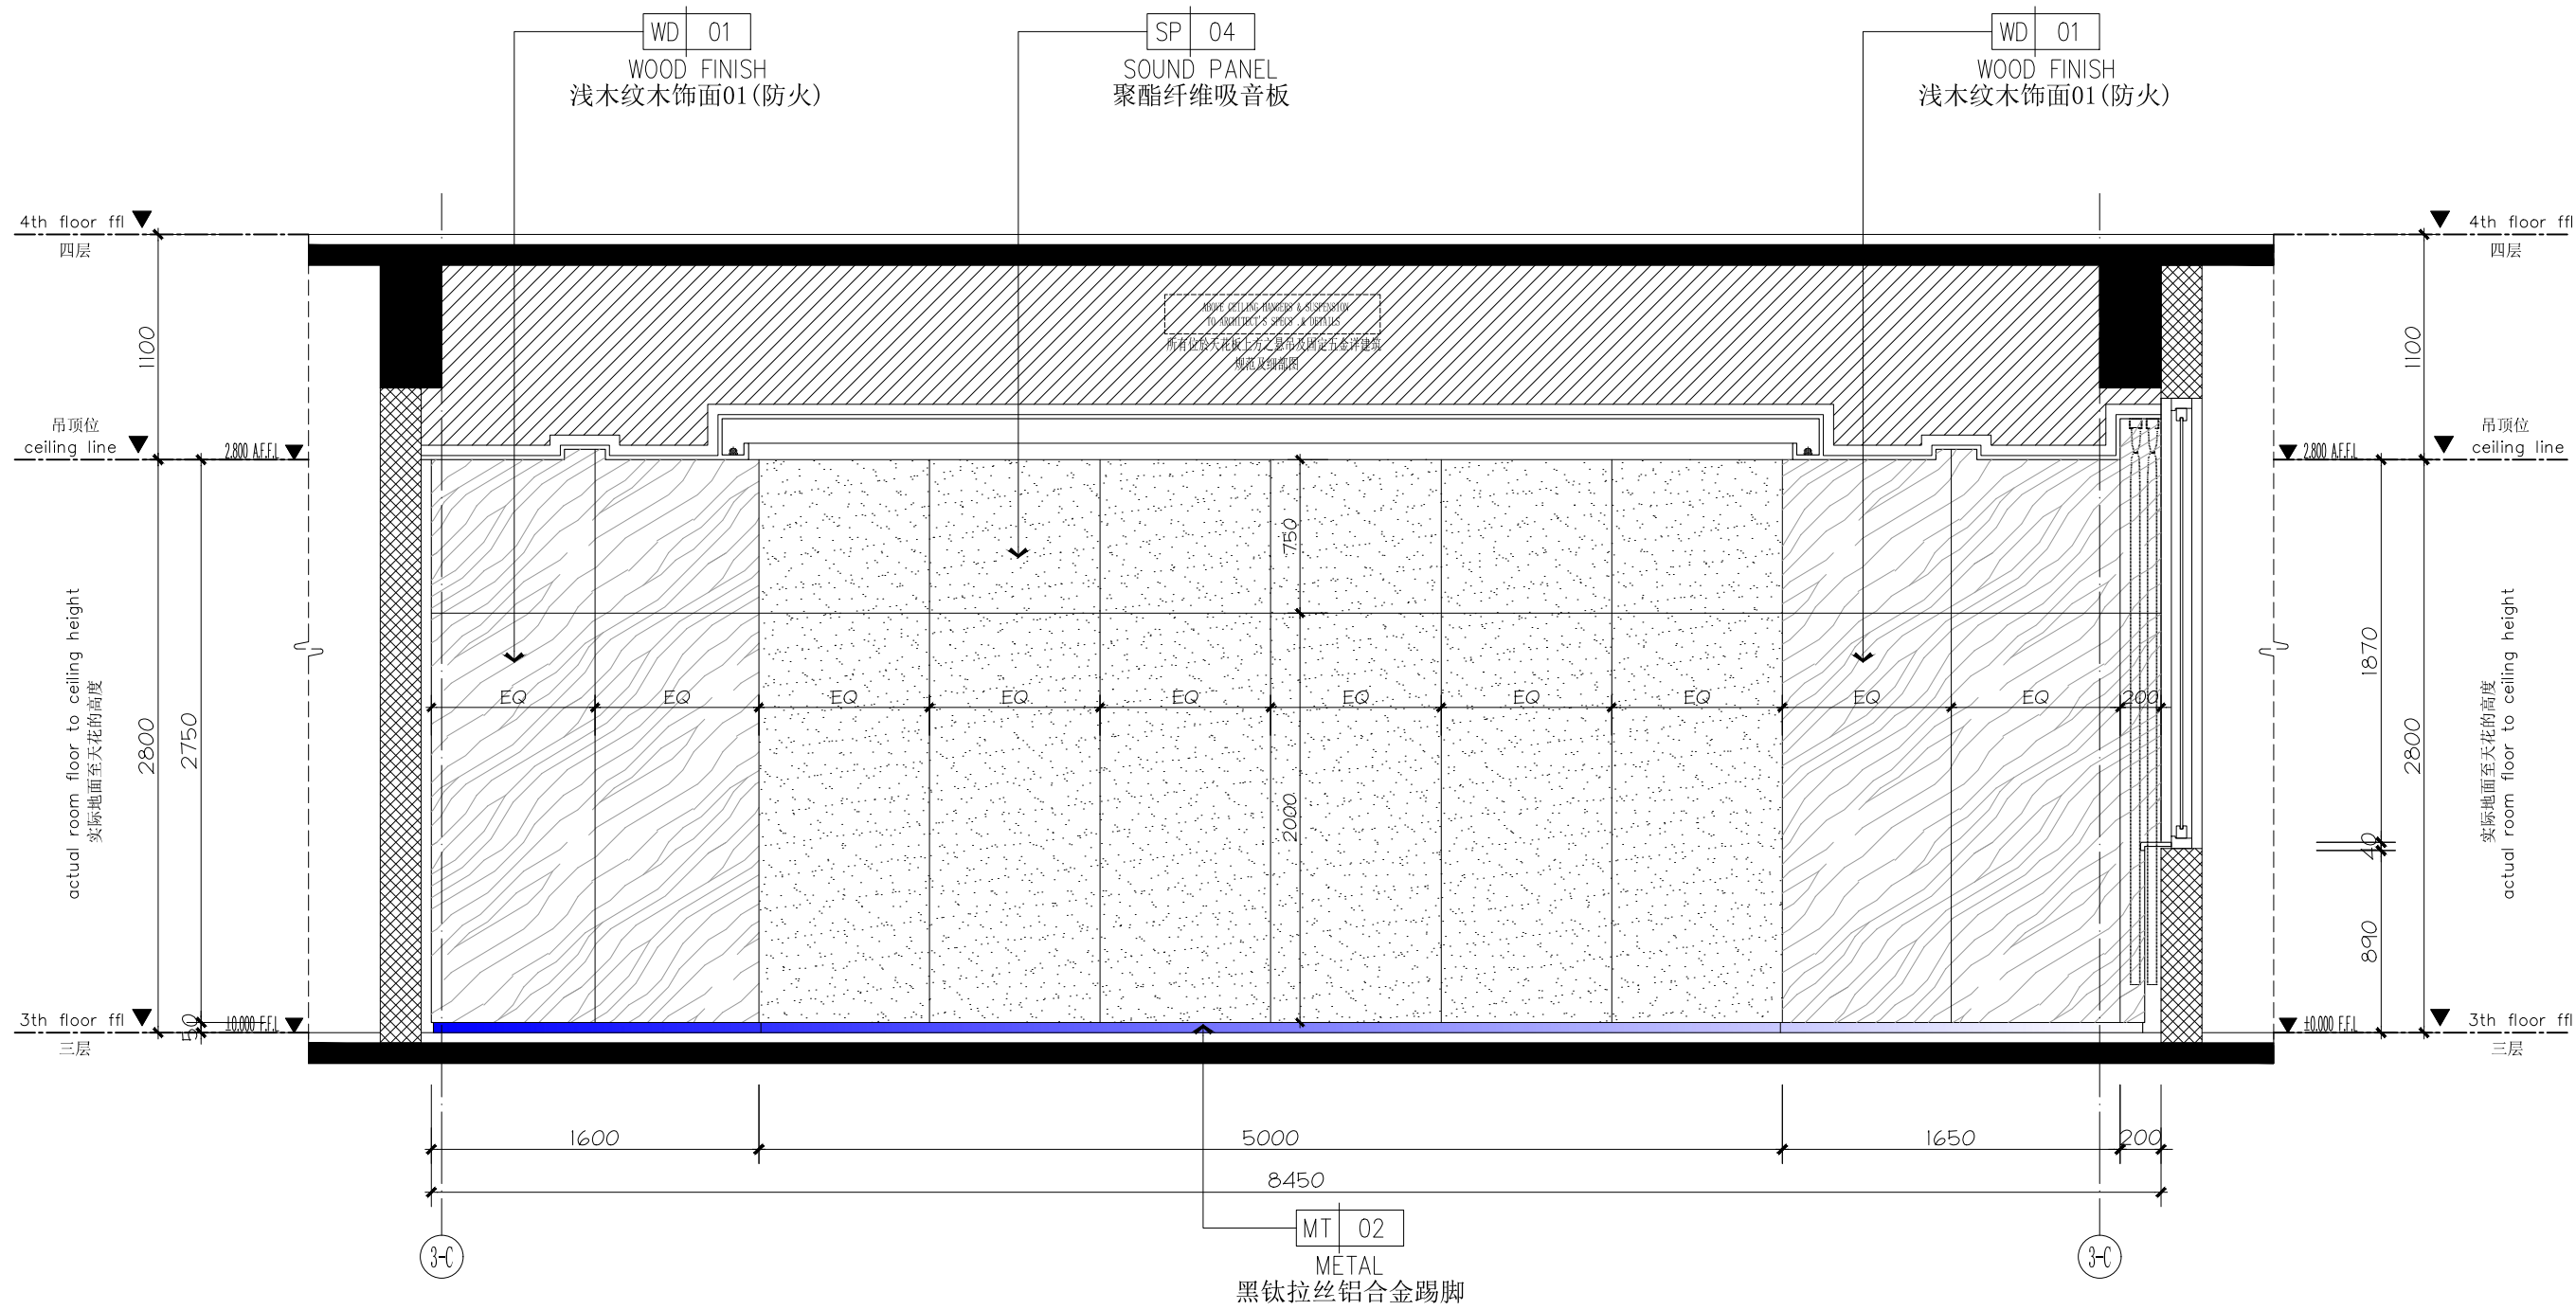

3F会议室


IE-03-03

 

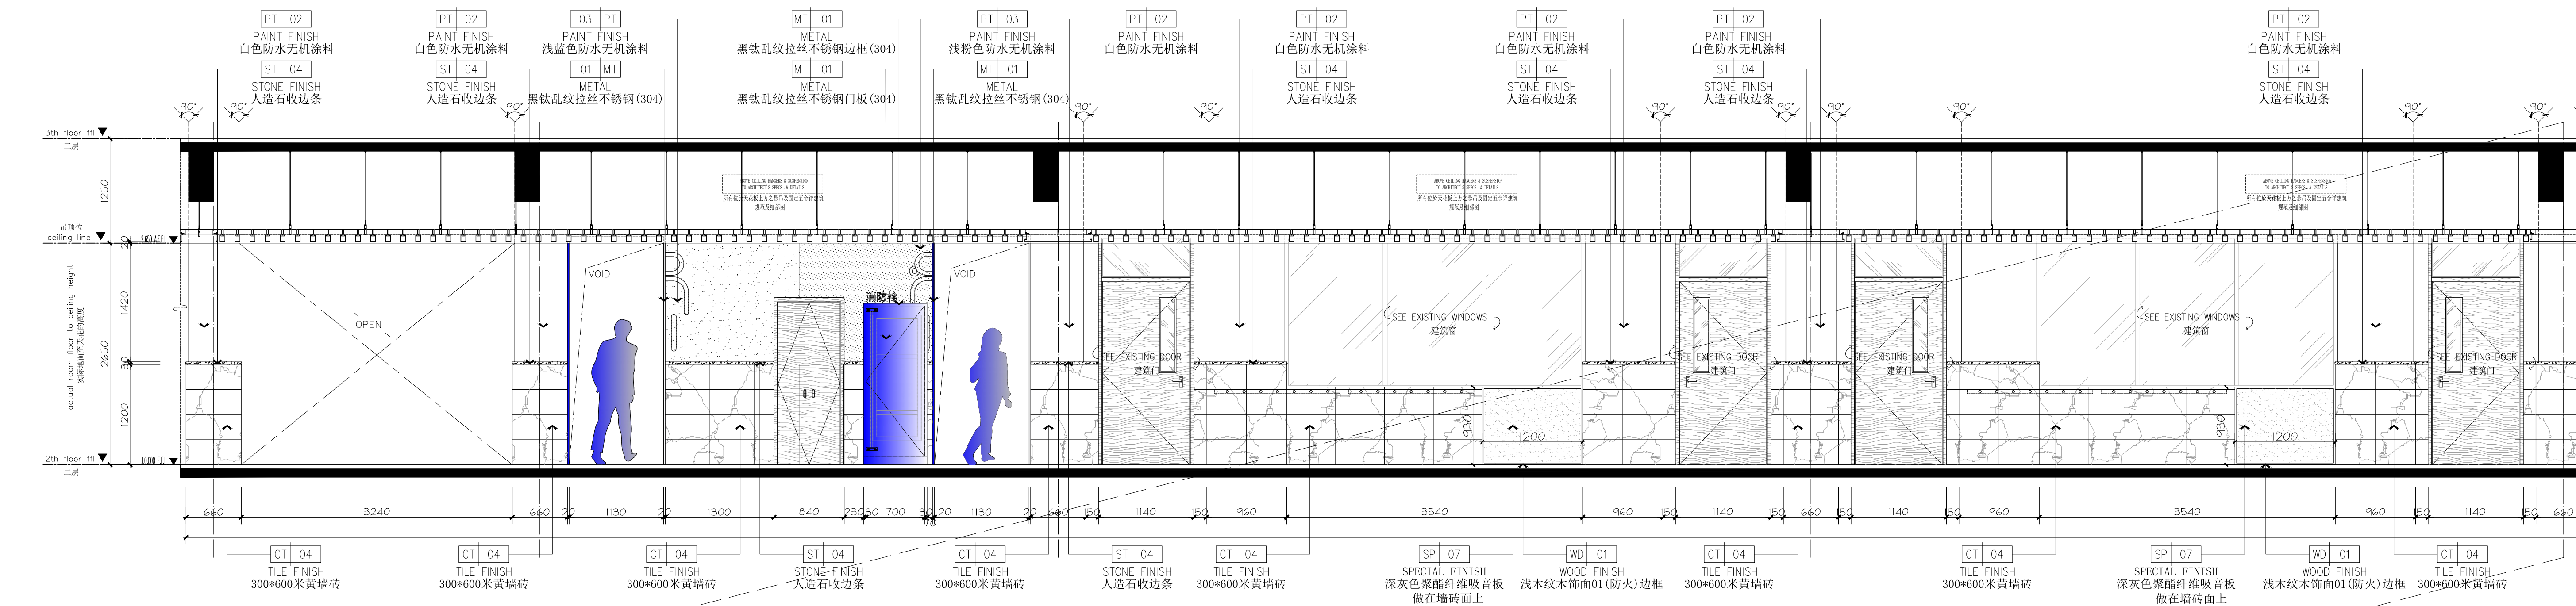


2F过道立面图

1E-02-01

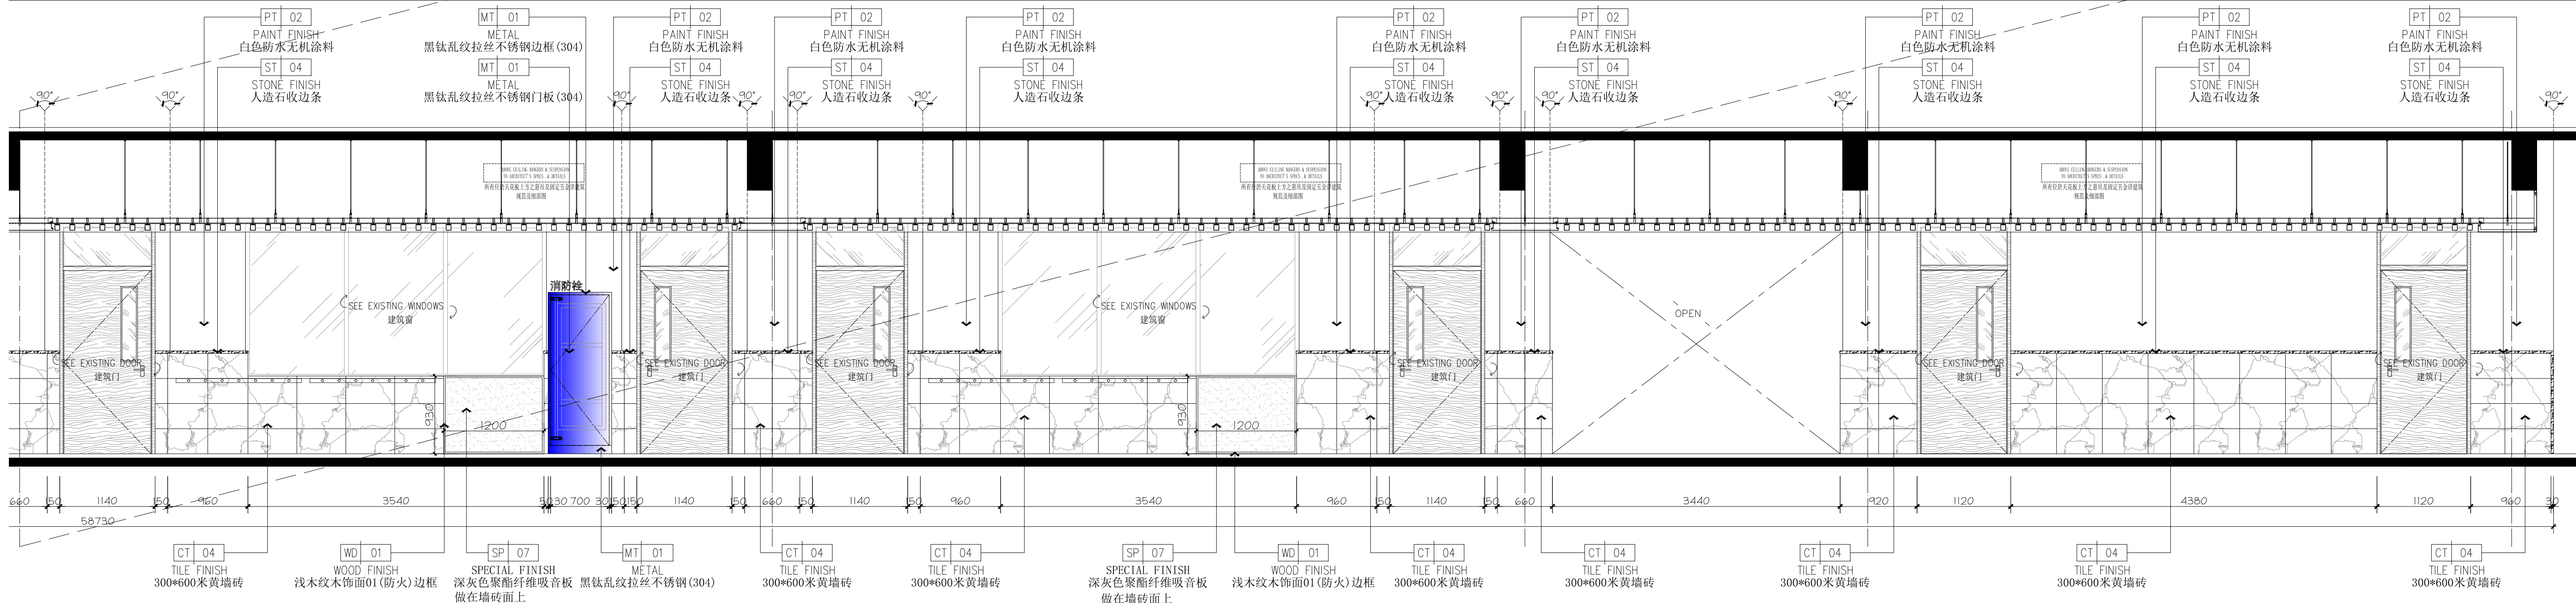


01 ELEVATION
1E-02-01 立面图 SCALE 1:40 @A2

1992-02-28

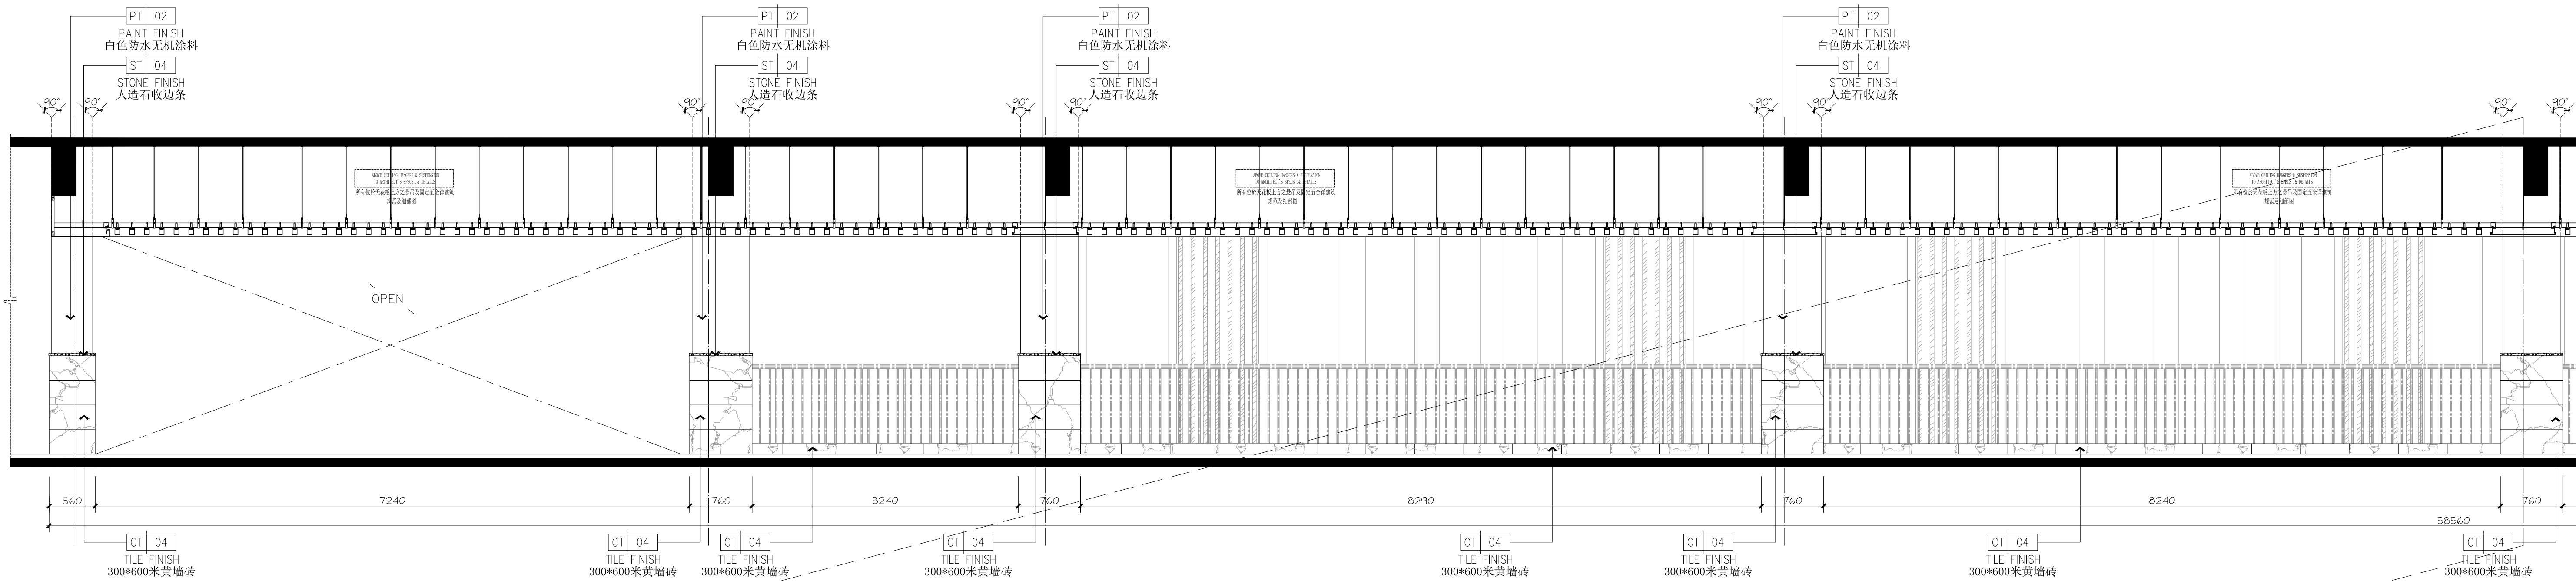


2F过道立面图

1E-02-02


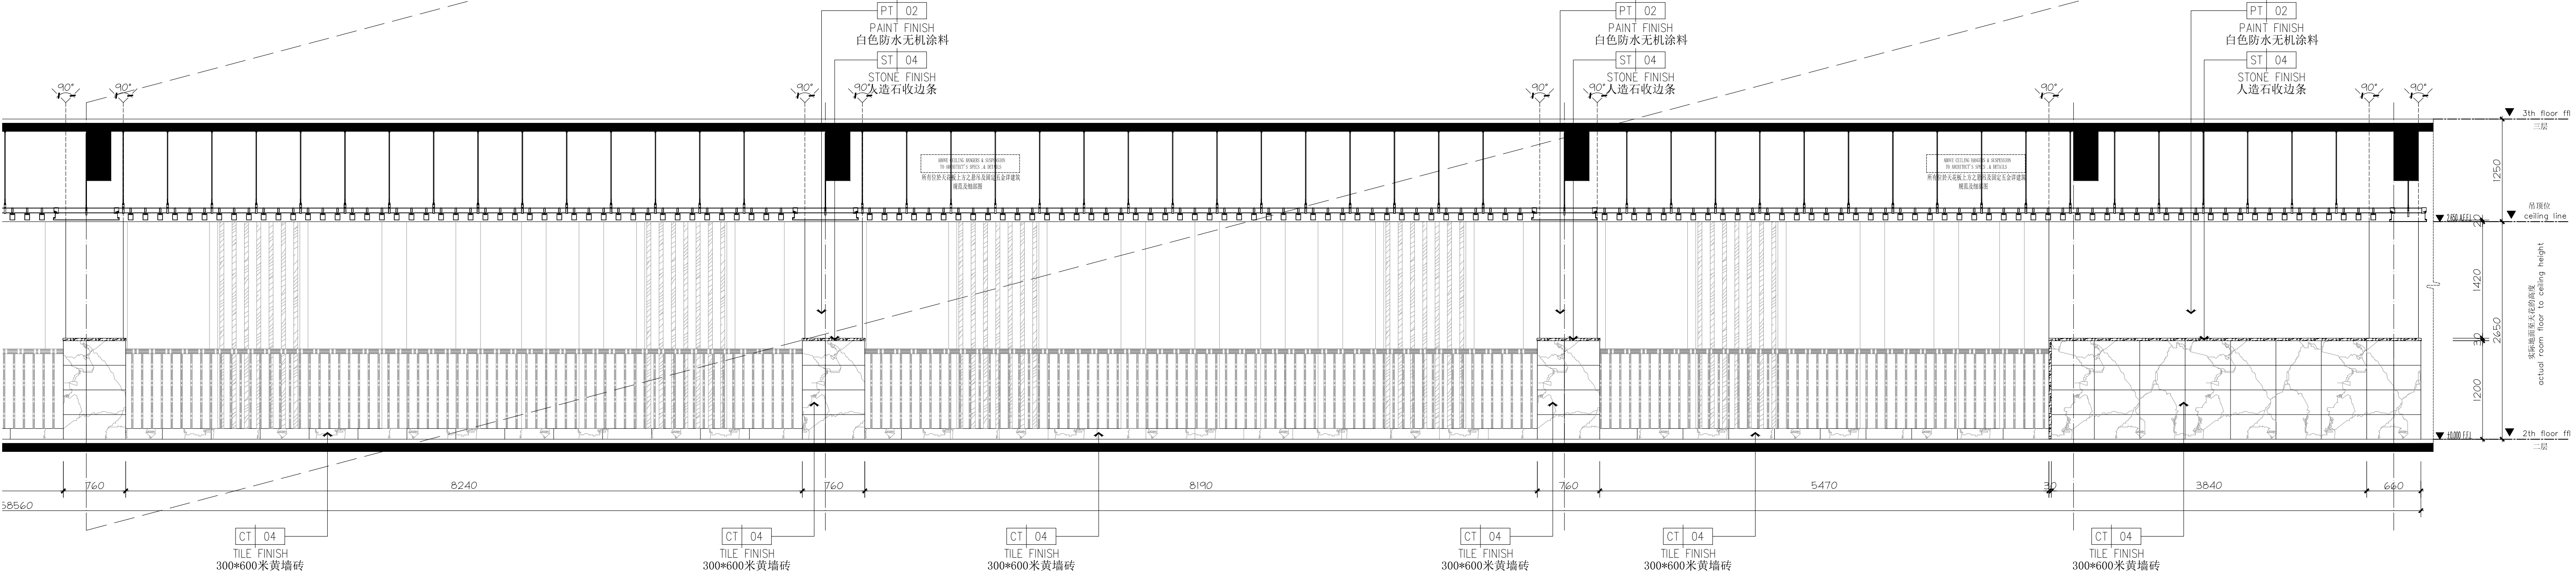


02 ELEVATION
1E-02-02 立面图 SCALE 1:40 @A2

1992-02-28

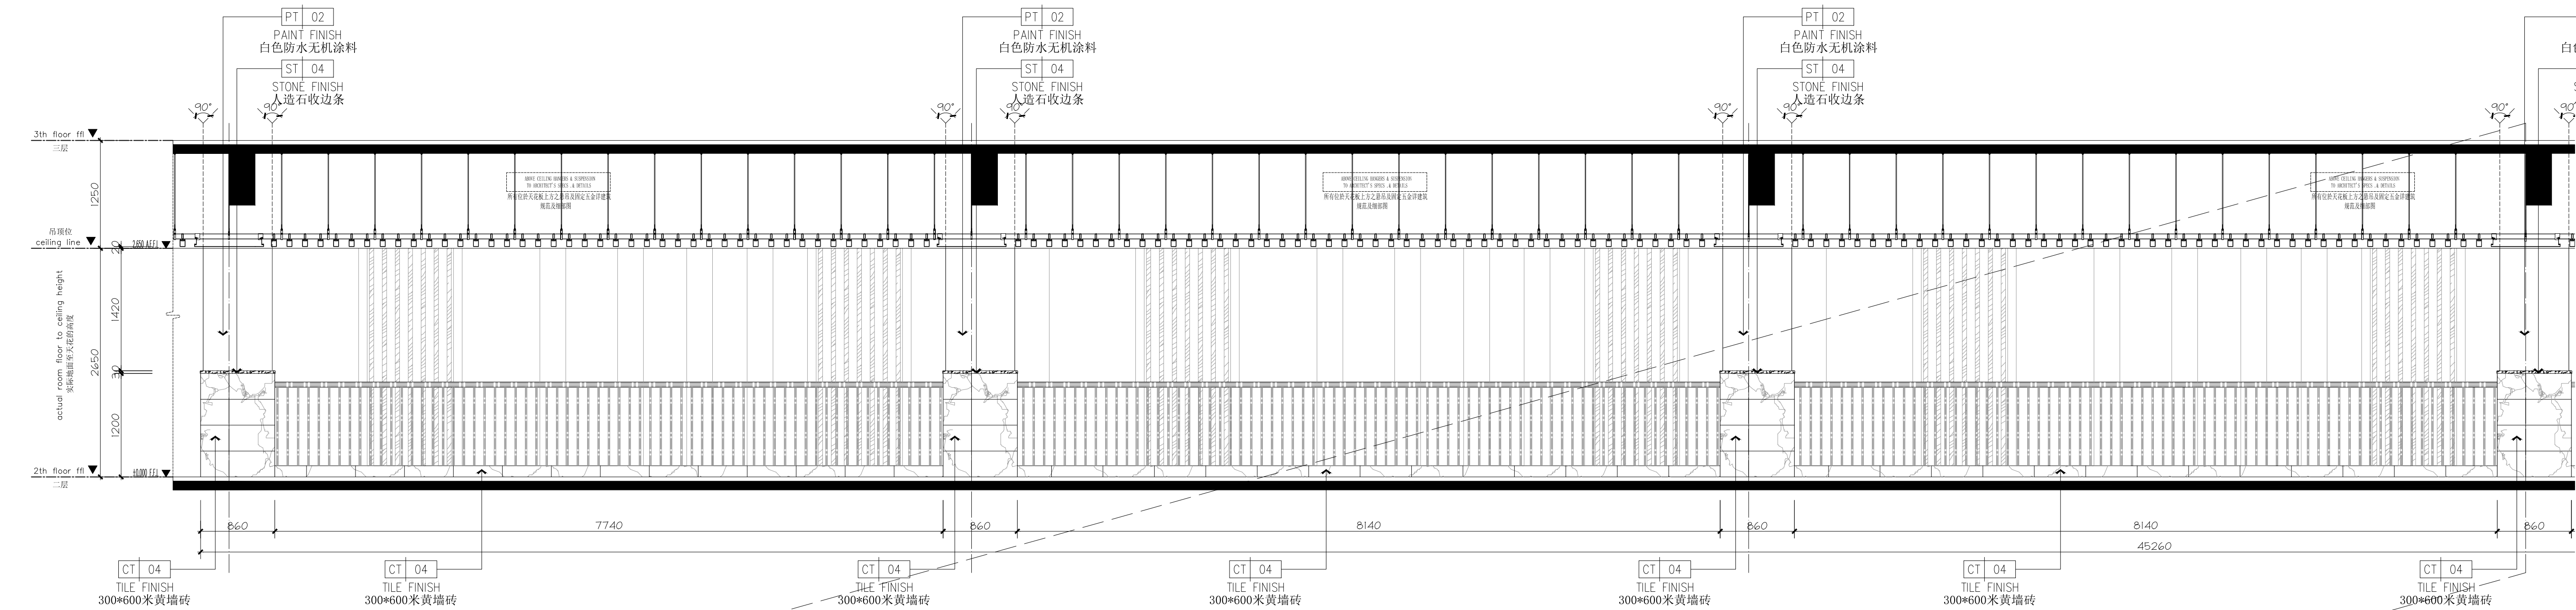


03 ELEVATION
EL-02-07 立面图 SCALE 1:40 @A2

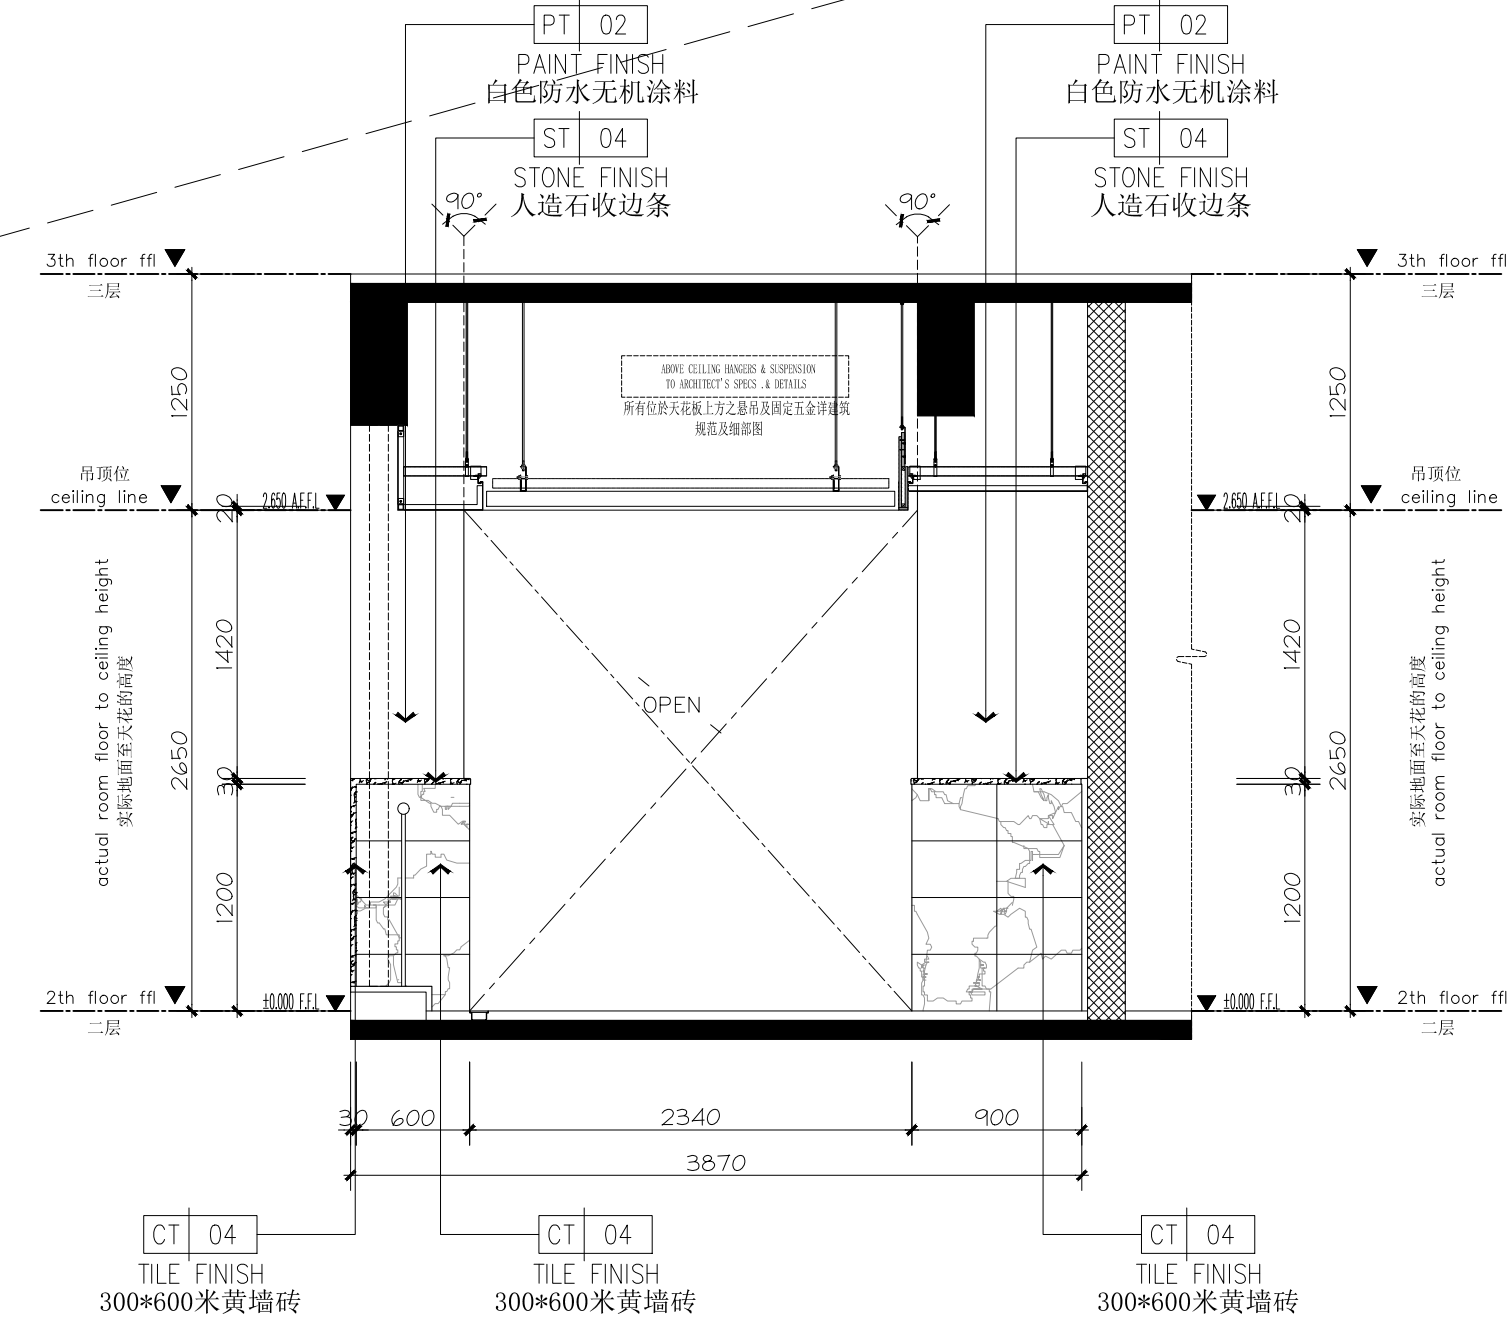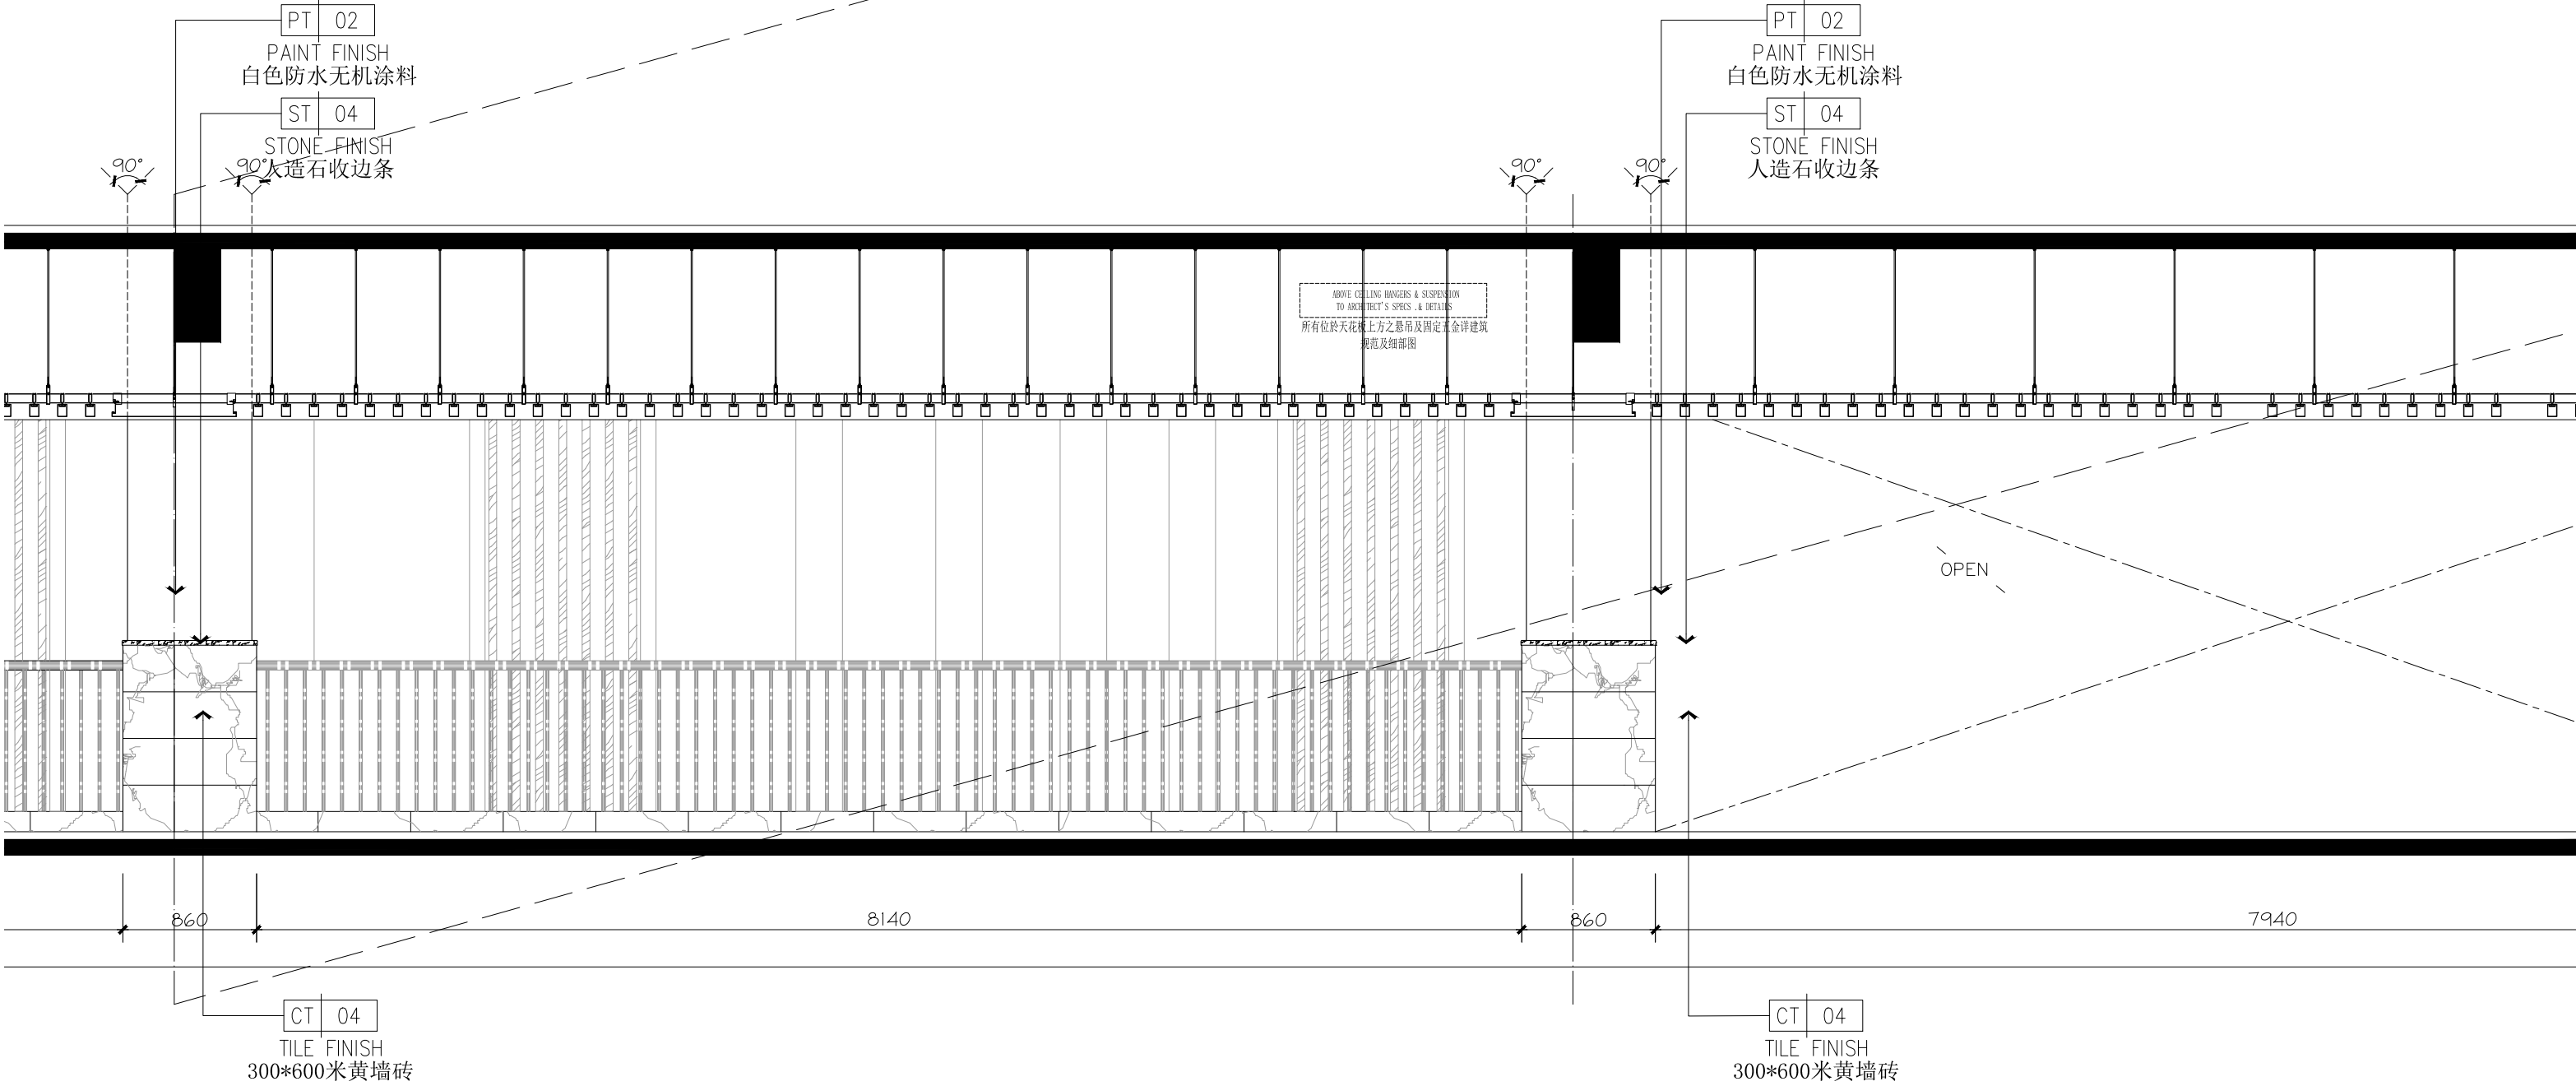


04 ELEVATION
EL-02-07 立面图 SCALE 1:40 @A2

1992-02-28

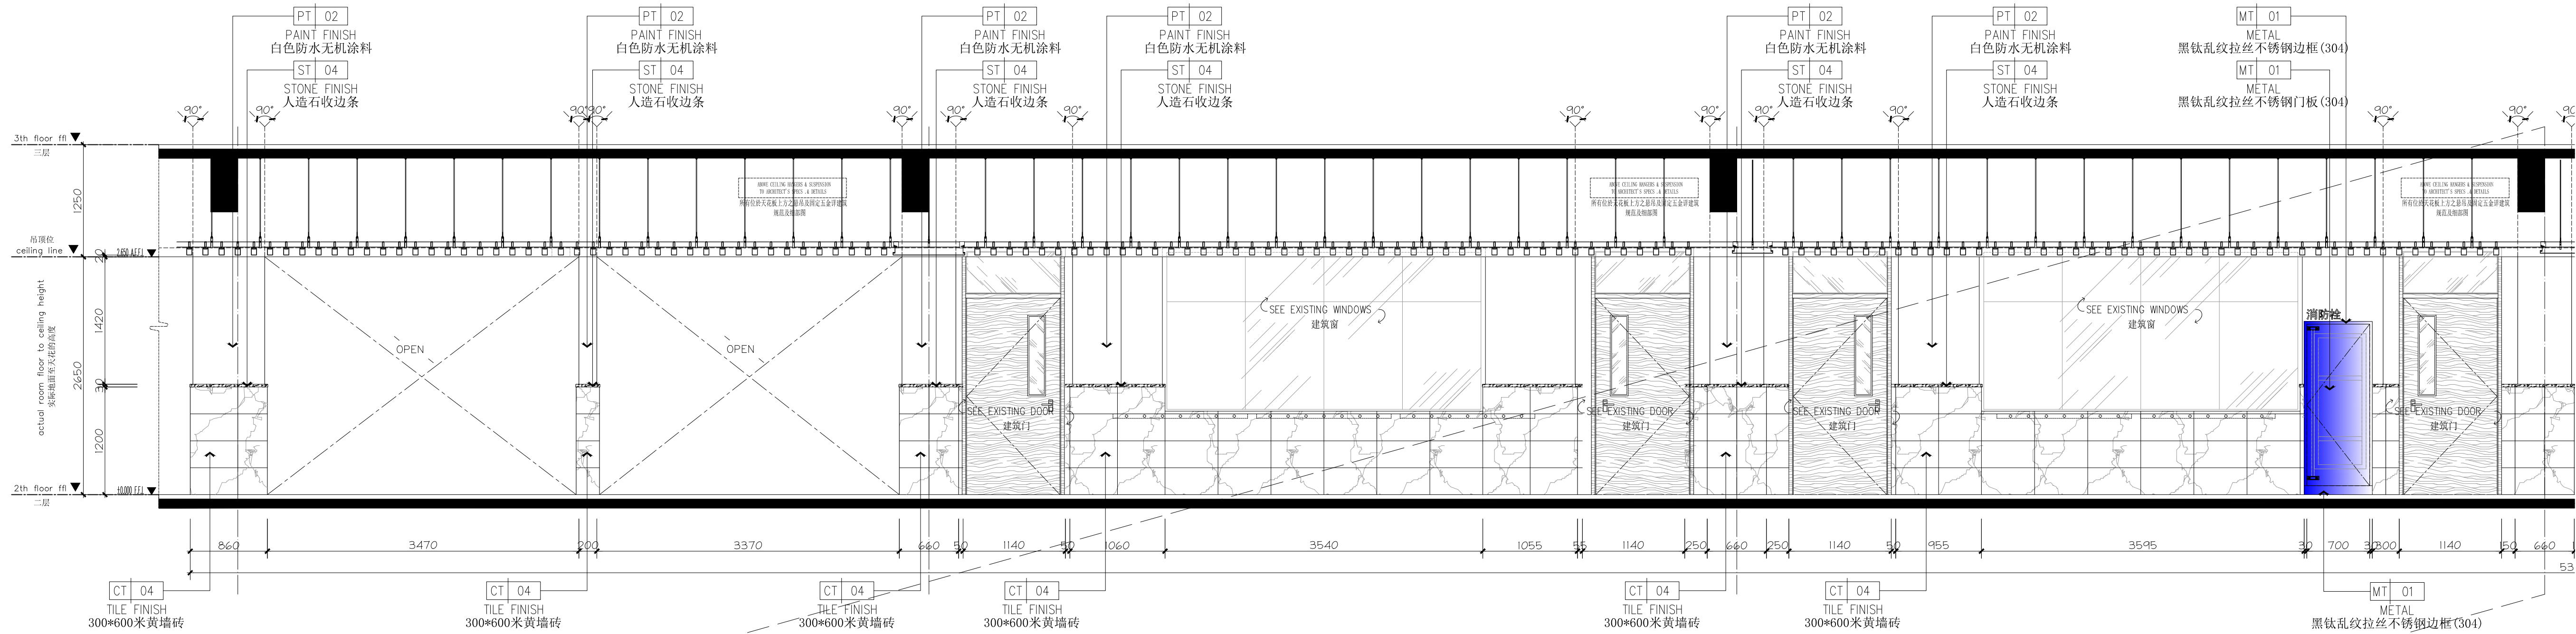


2F过道立面图

1E-02-04

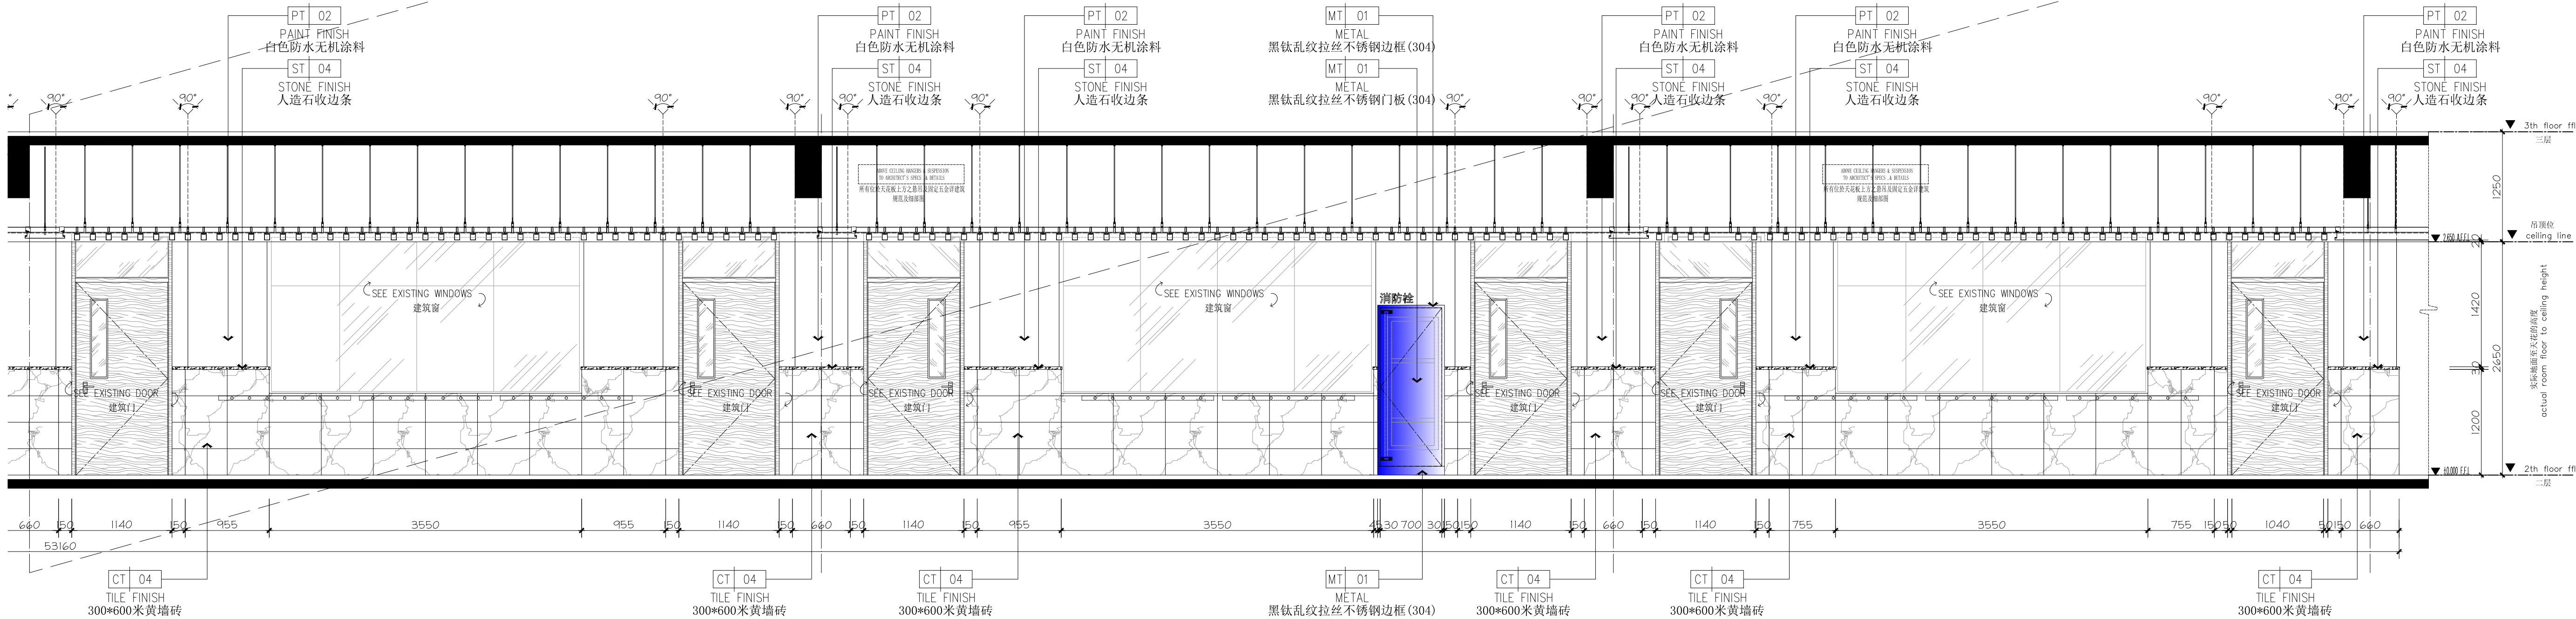


1992-02-28

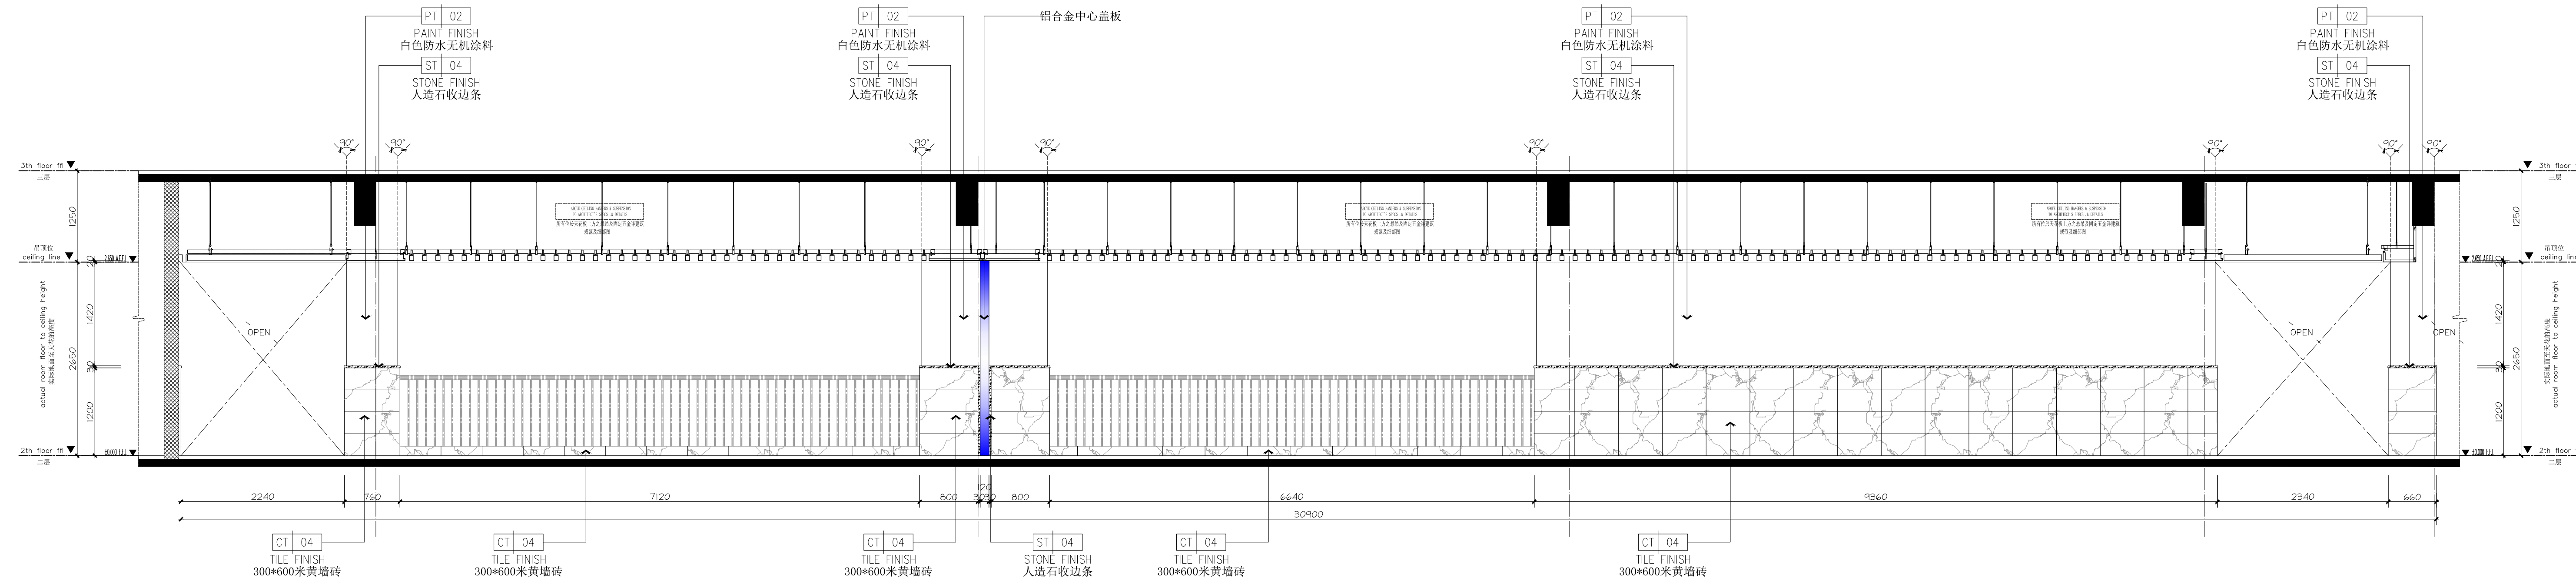

2F过道立面图


1E-02-05

06 ELEVATION
EL-02-07 立面图 SCALE 1:45 @A2

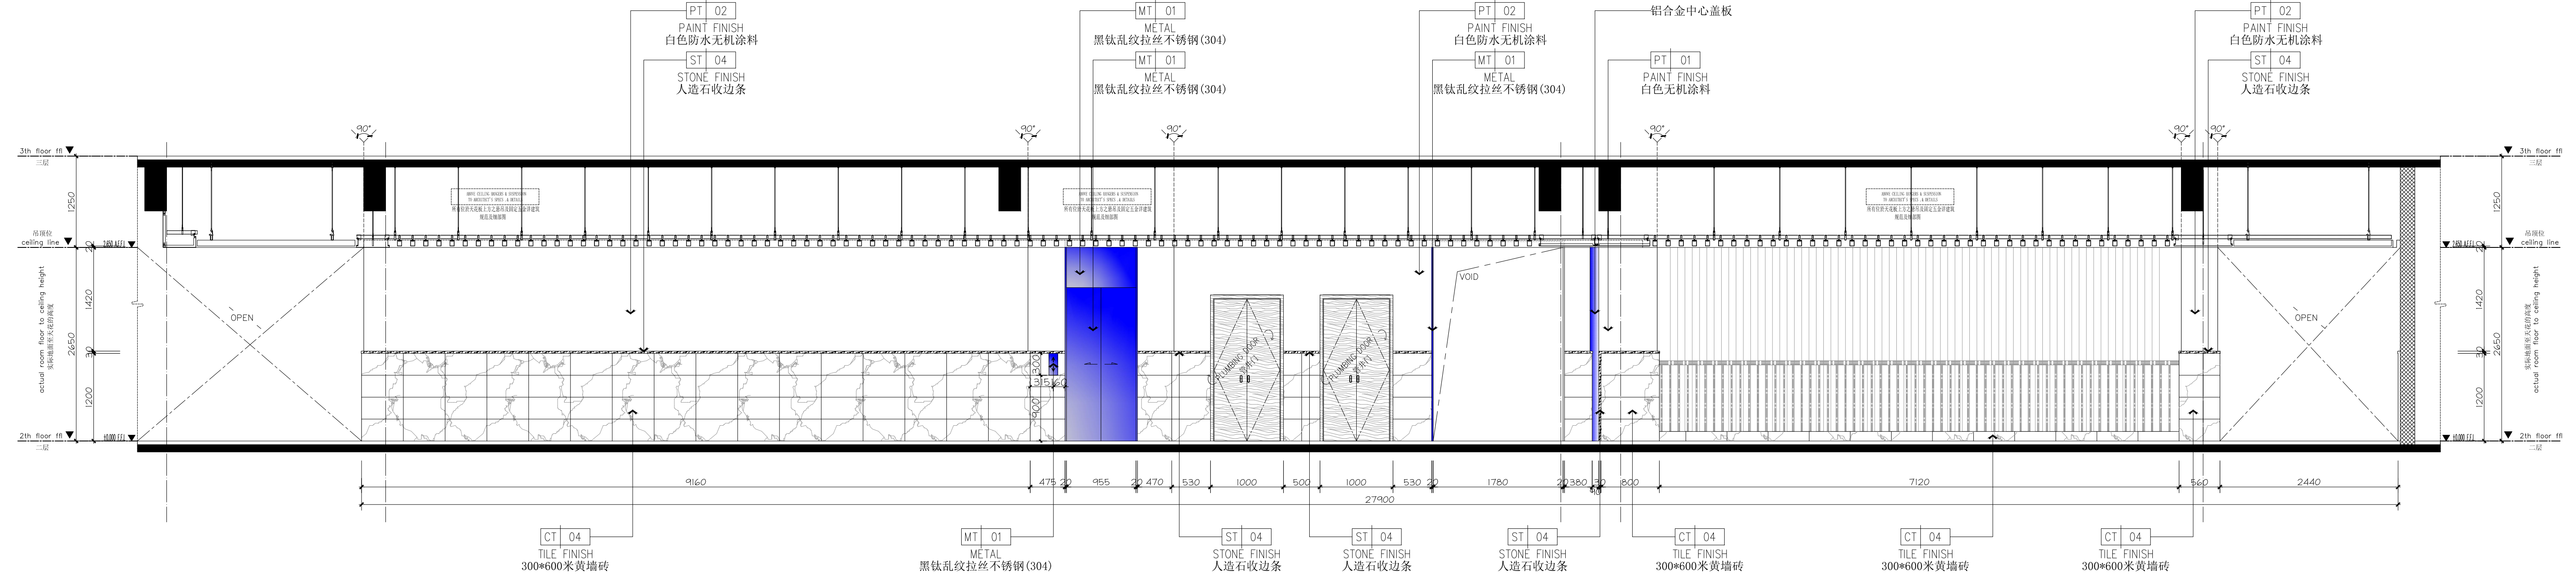


07 ELEVATION
EL-02-07 立面图 SCALE 1:45 @A2

1992-02-02

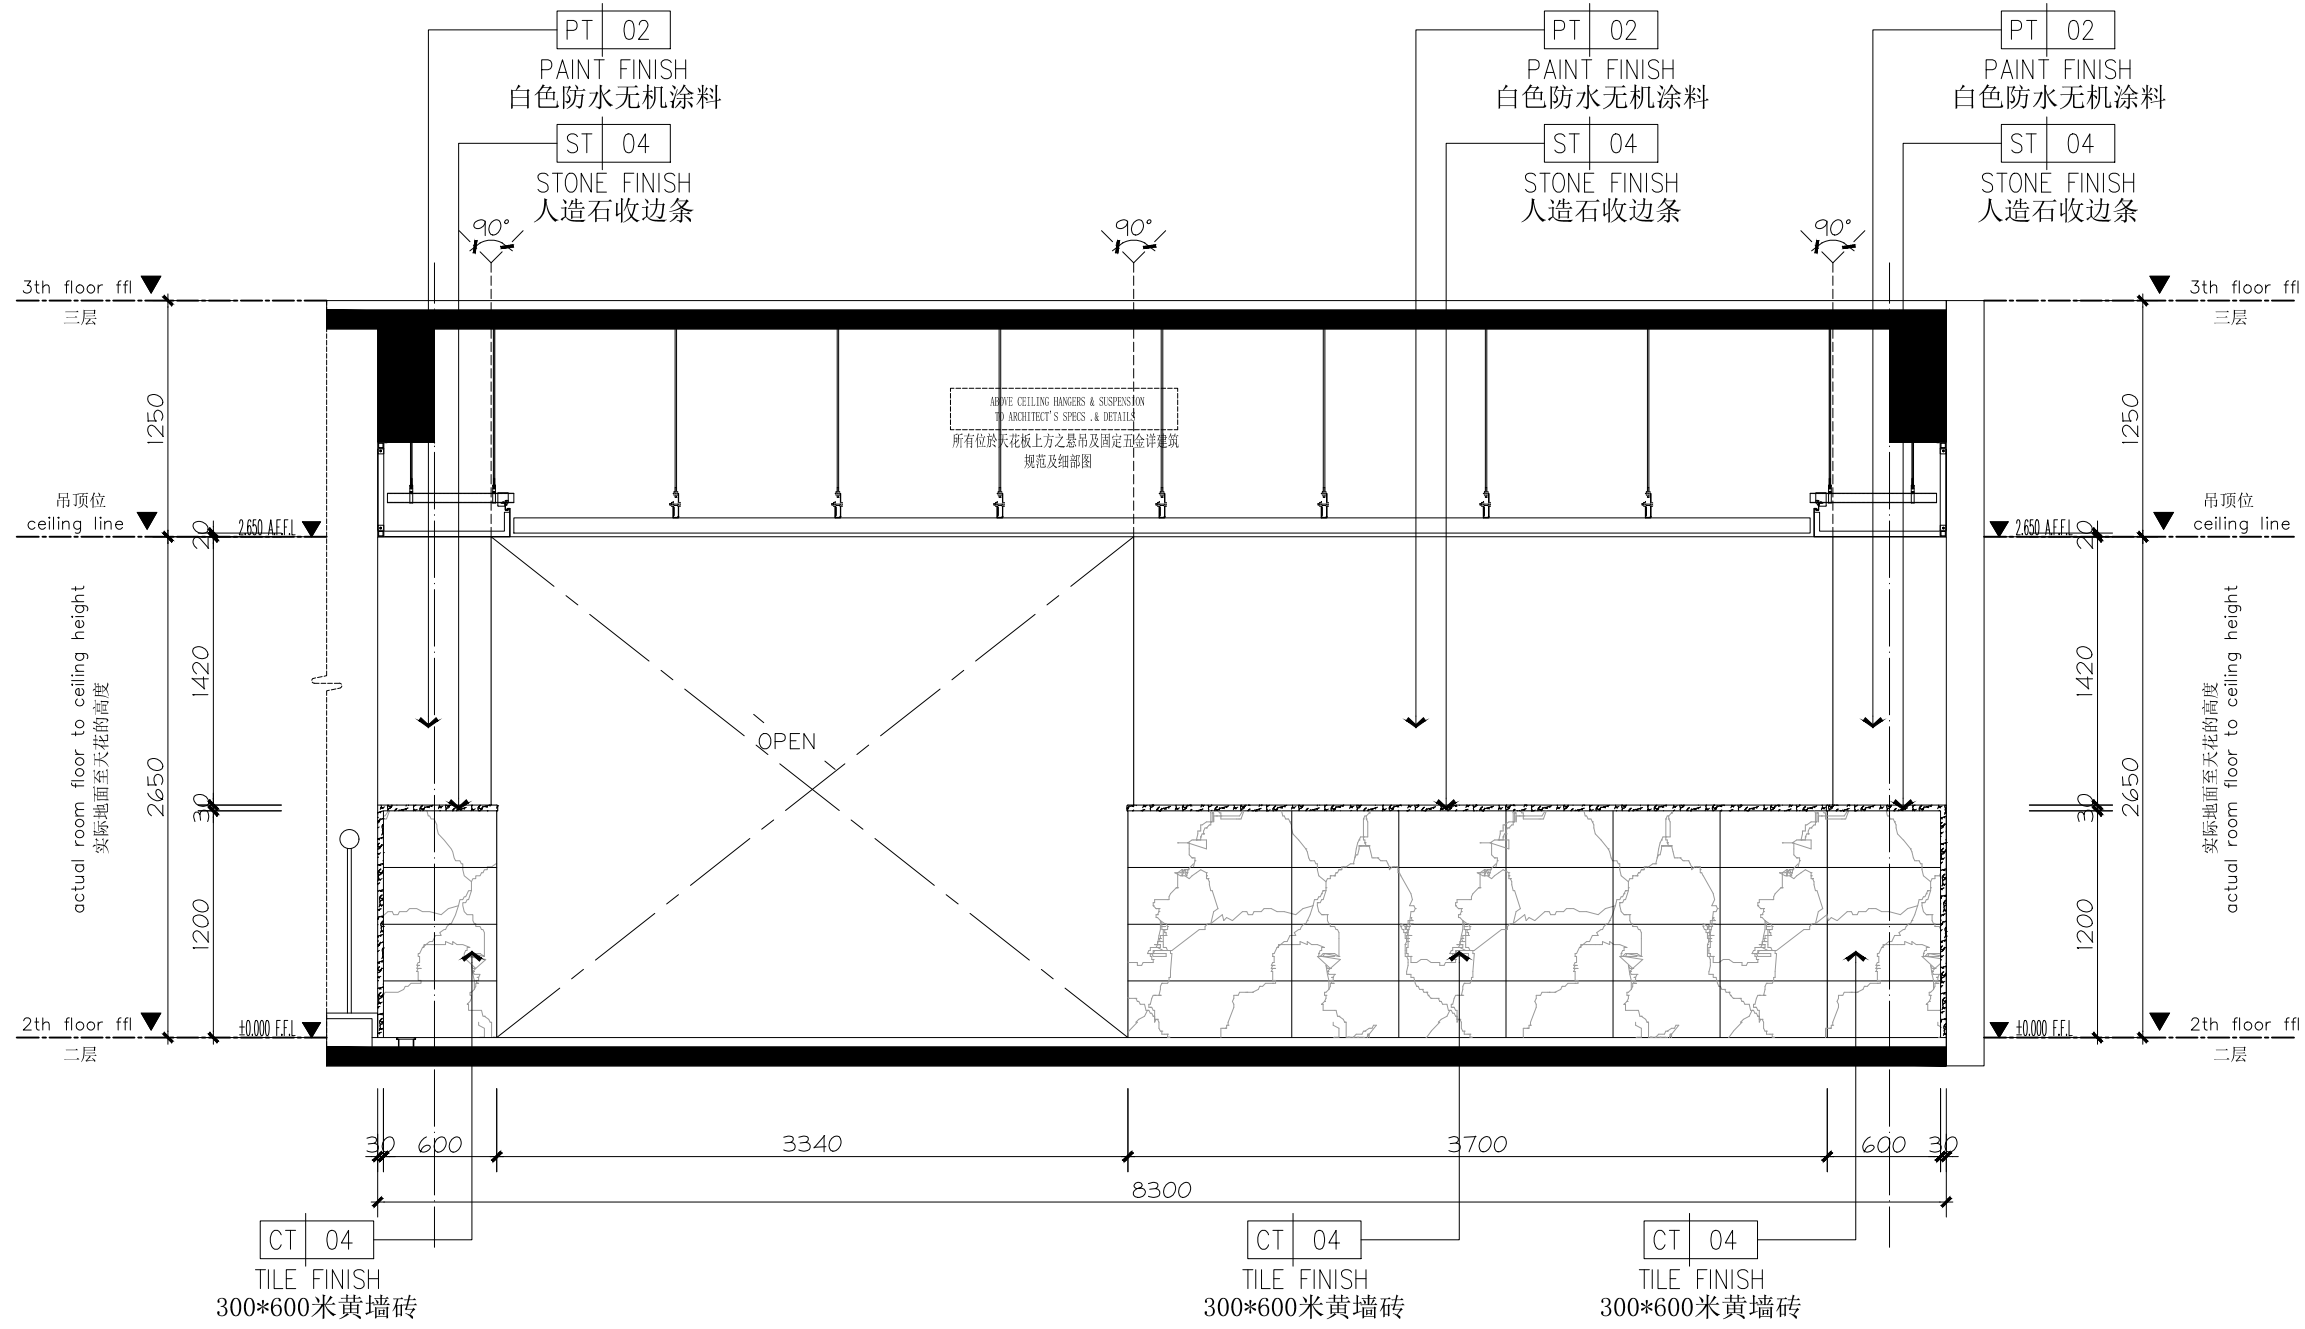


08 ELEVATION
EL-02-07 立面图 SCALE 1:45 @A2

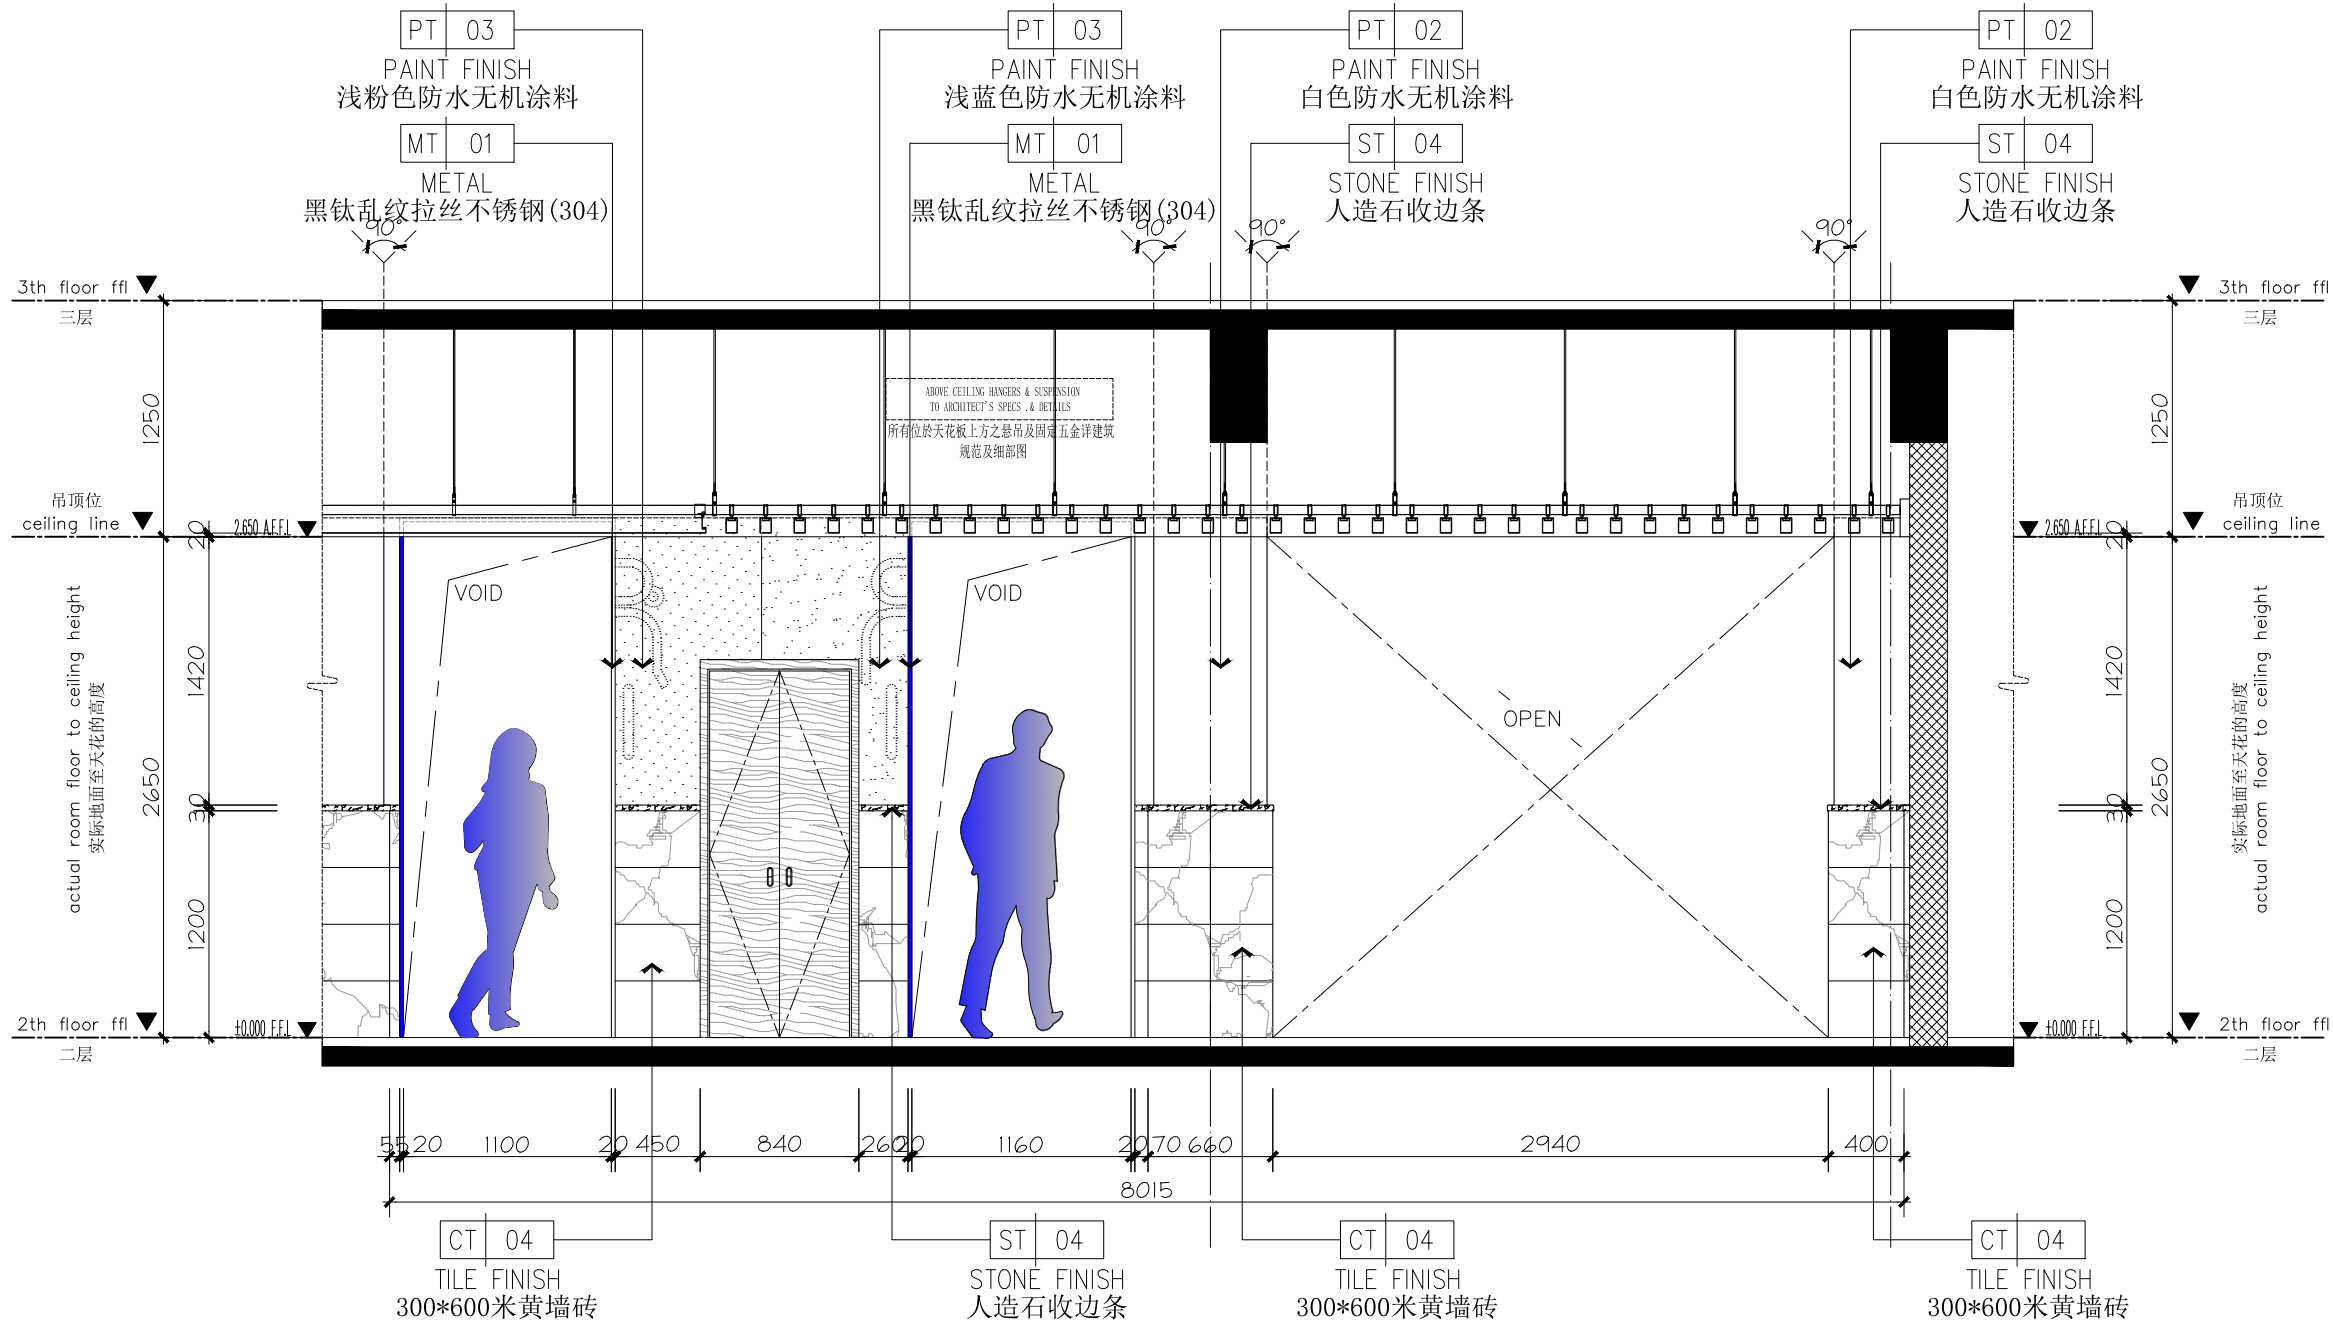

09 ELEVATION
EL-02-07 立面图 SCALE 1:45 @A2


2F过道立面图

1E-02-06

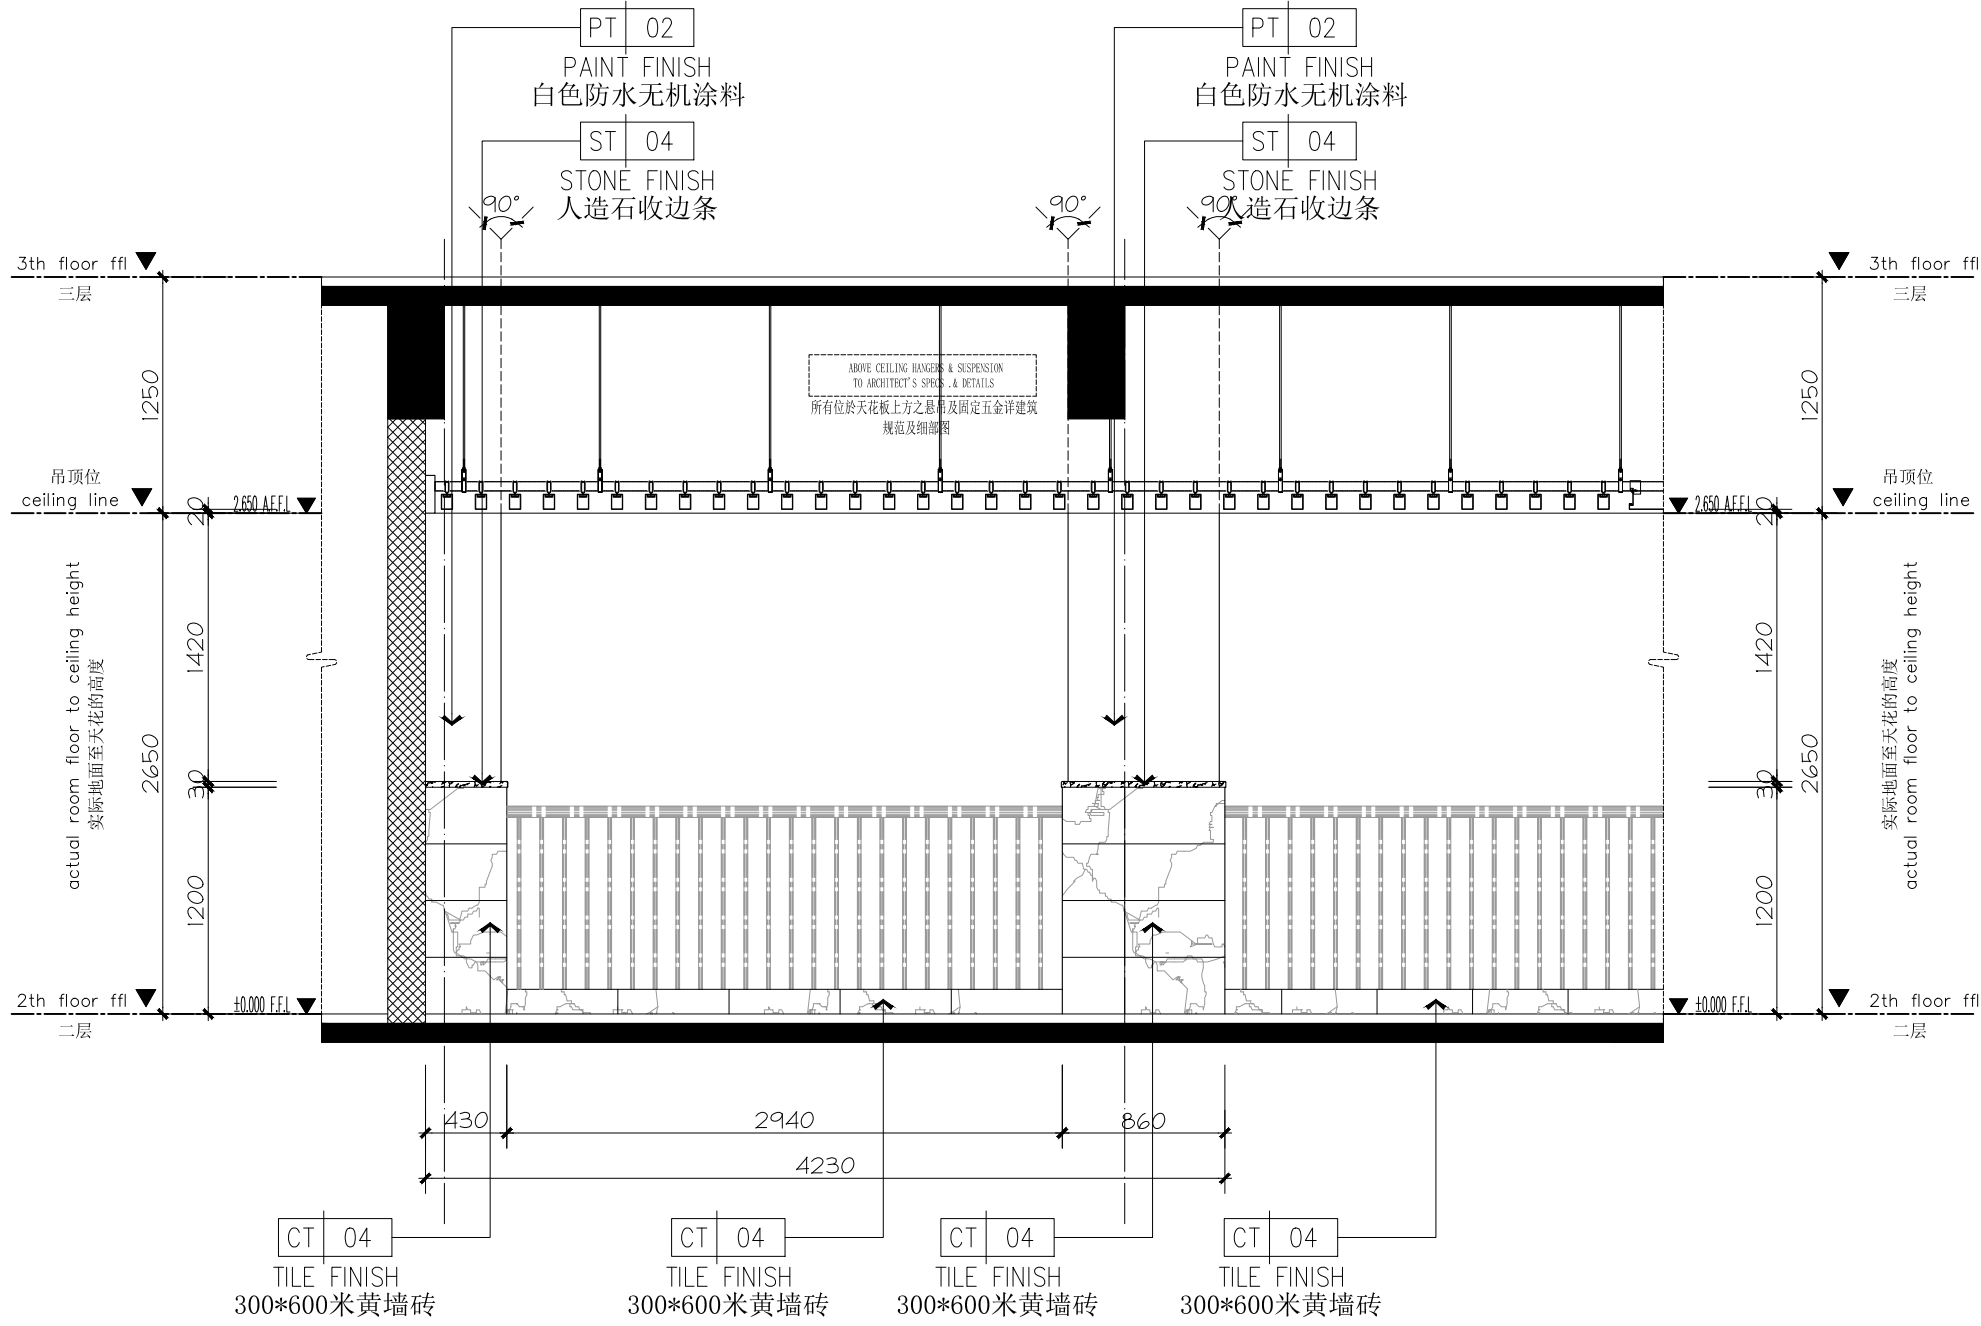


10 ELEVATION
EL-02-07 立面图 SCALE 1:45 @A2

1992-02-28

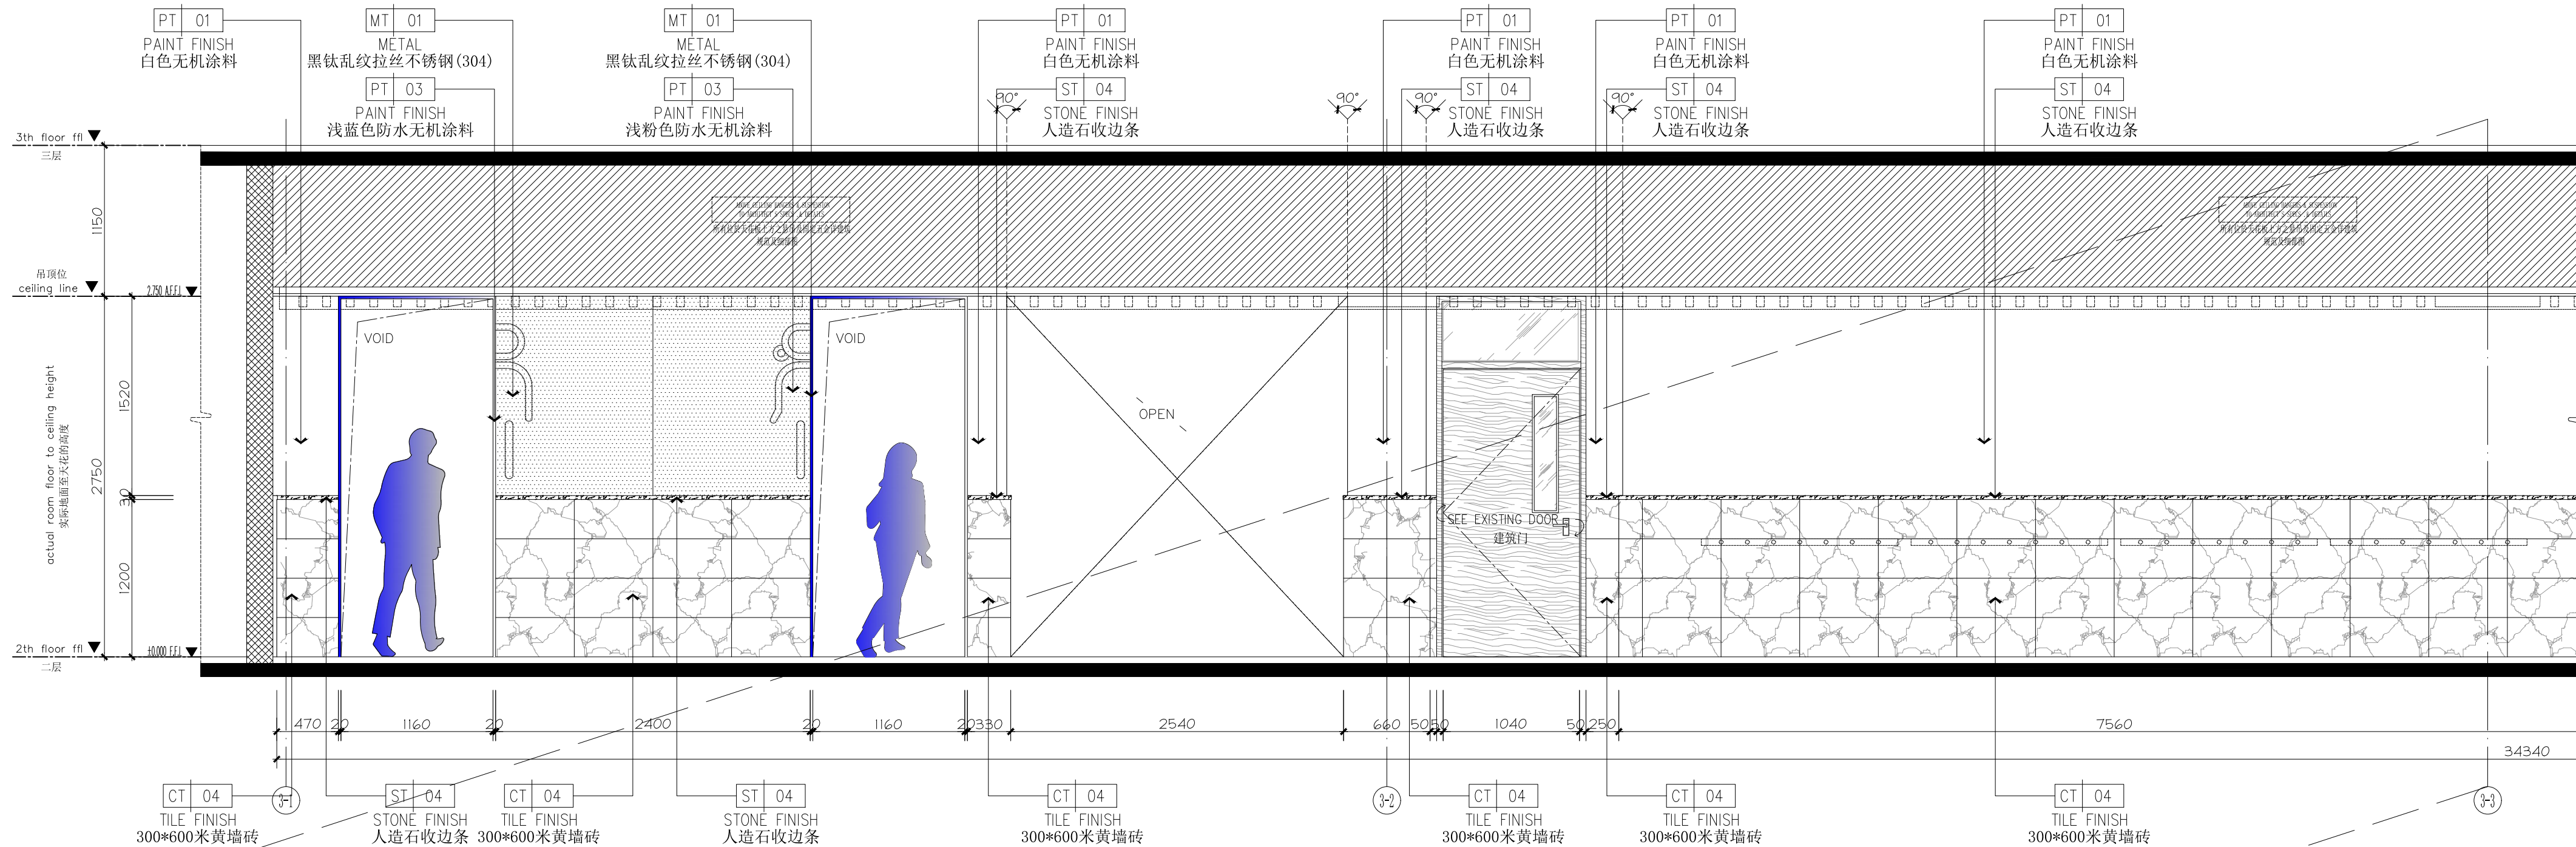


2F过道立面图

1E-02-07

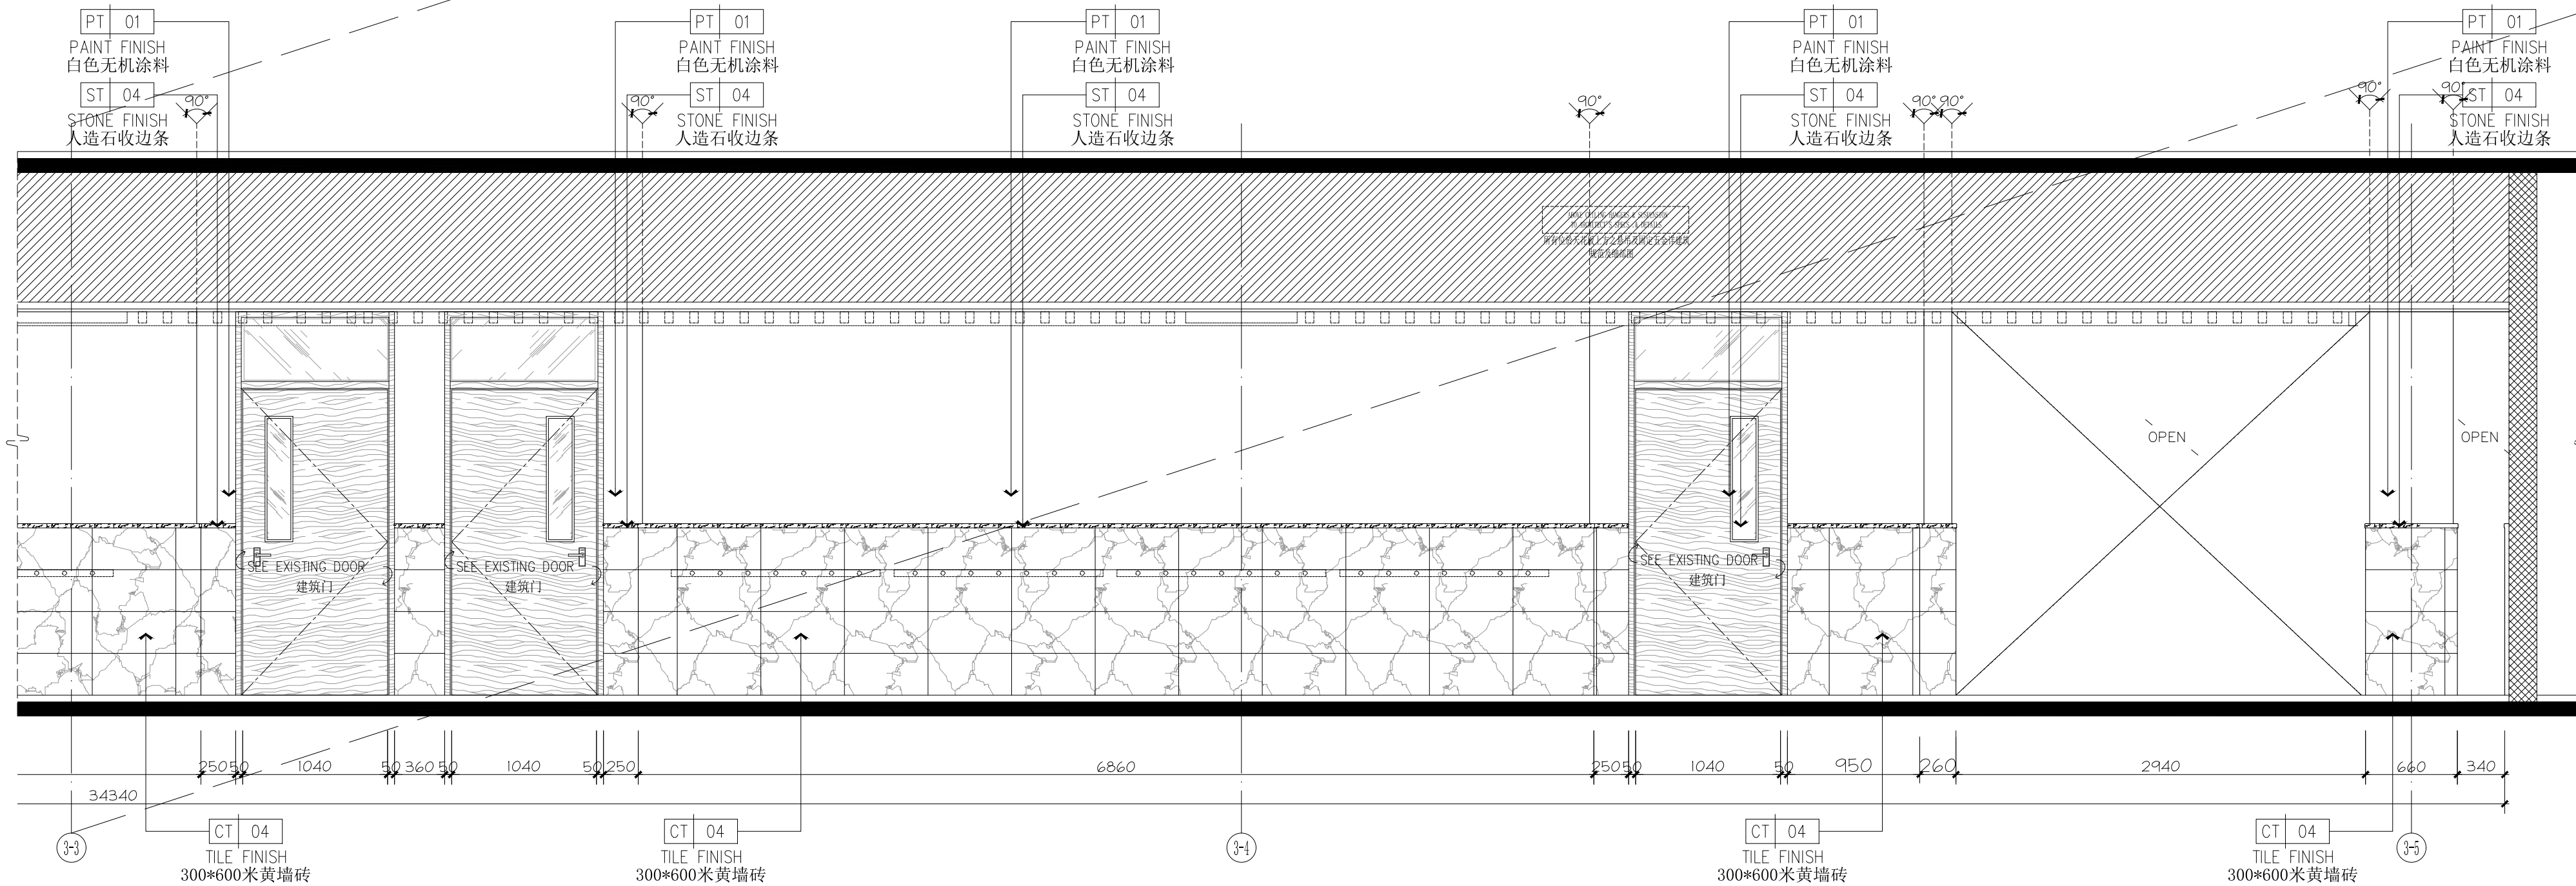



12 ELEVATION
EL-02-07 立面图 SCALE 1:35 @A2

1992-02-28

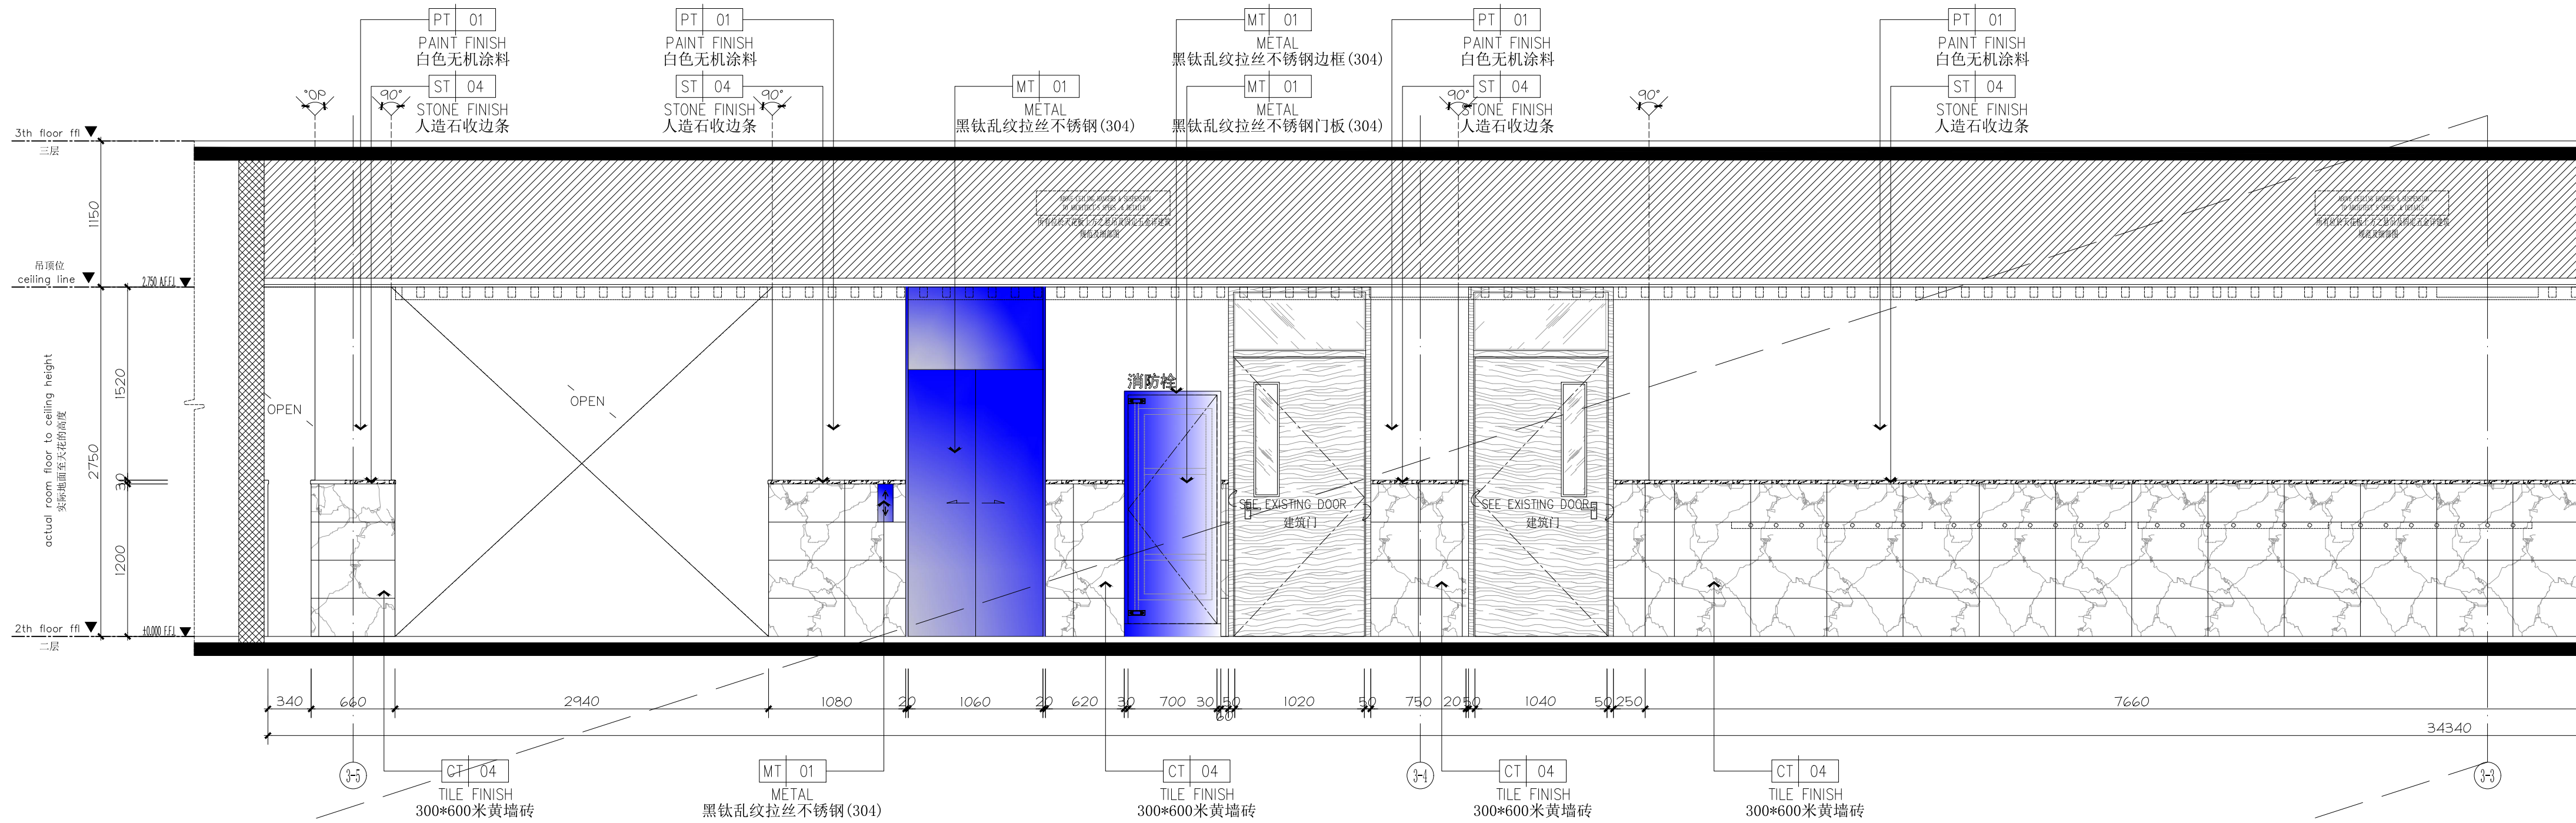


2F过道立面图

1E-02-08

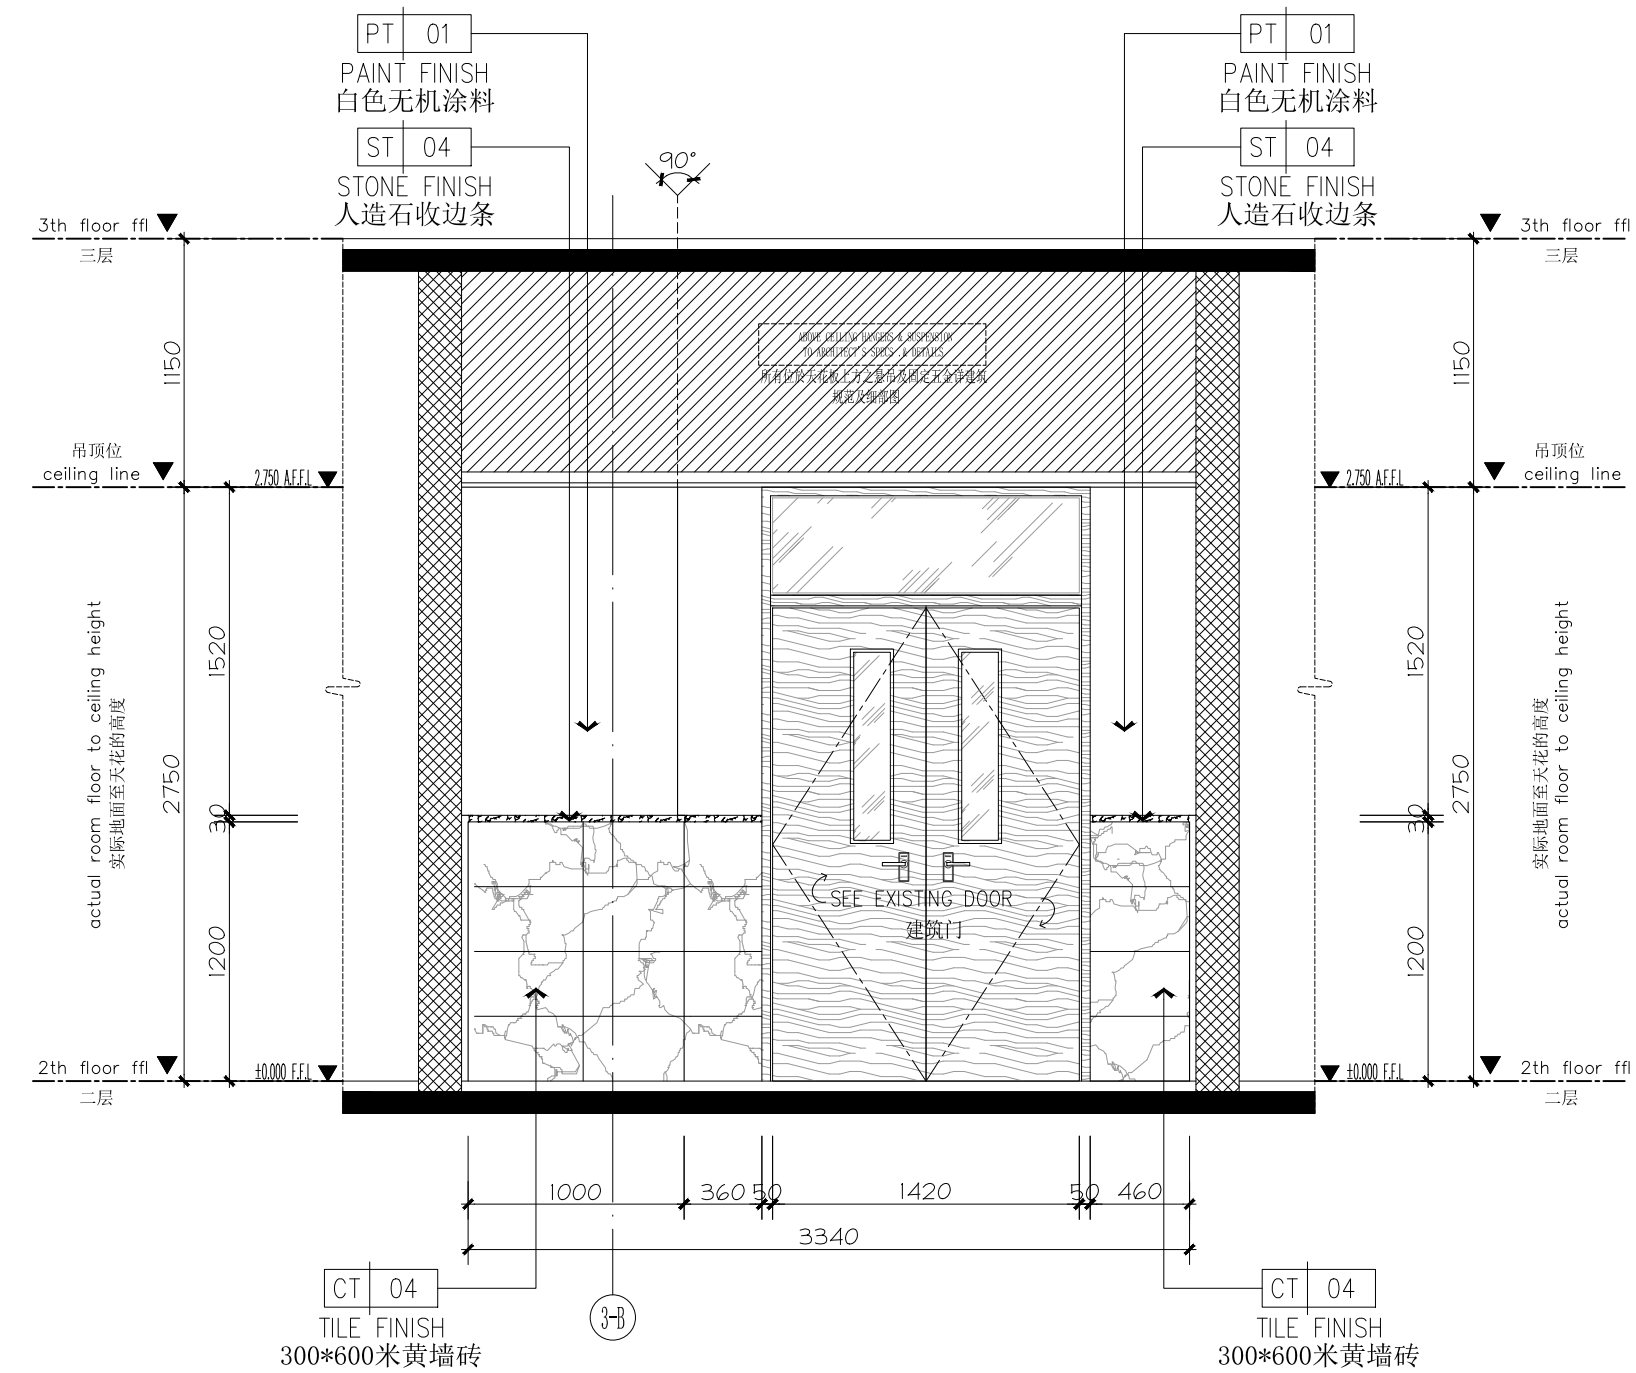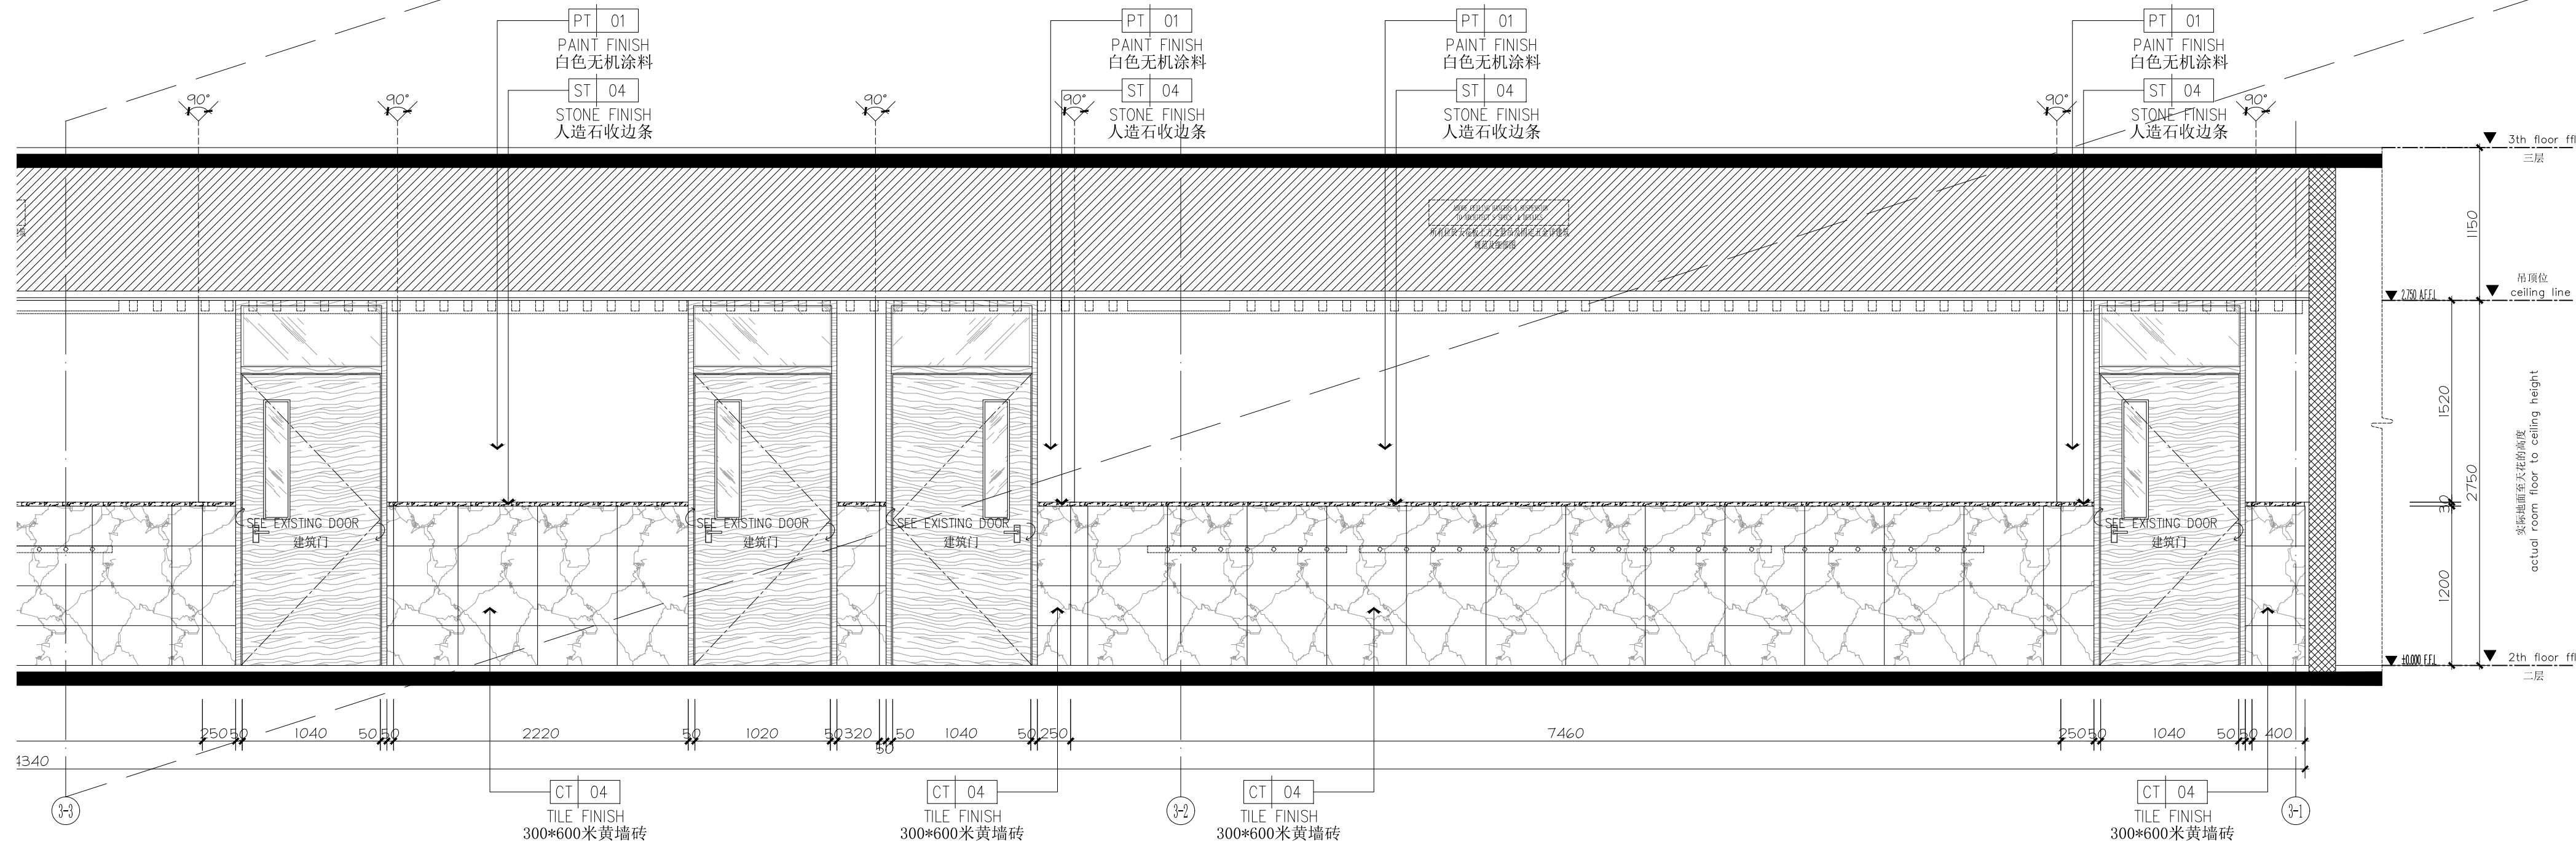



14 ELEVATION
1:35 @A2

1992-02-28

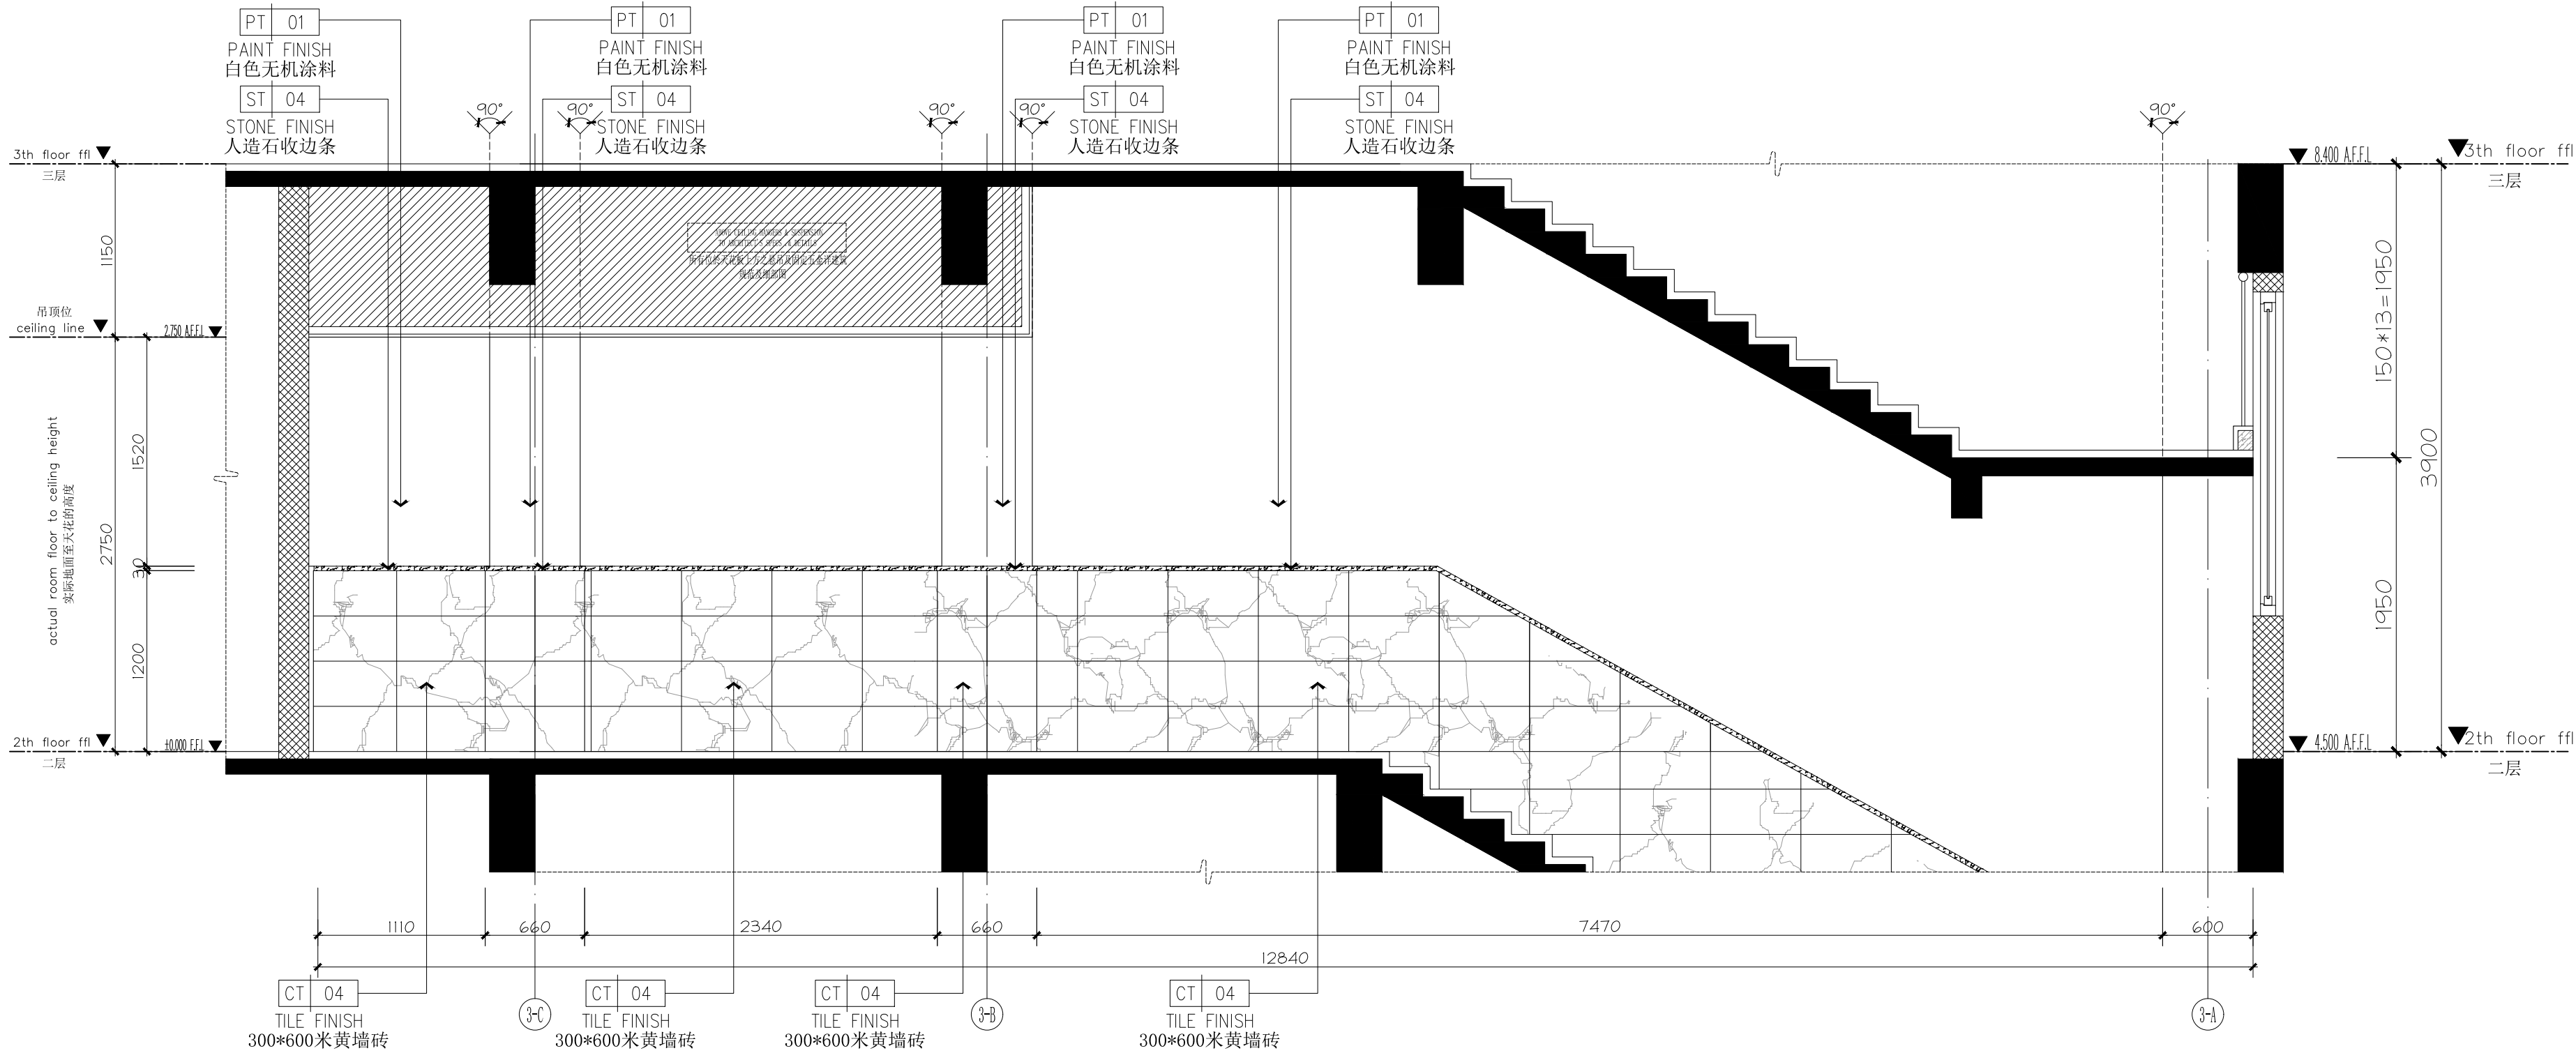

15
ELEVATION
CL-02-01 立面图 SCALE 1:35 @A2

 


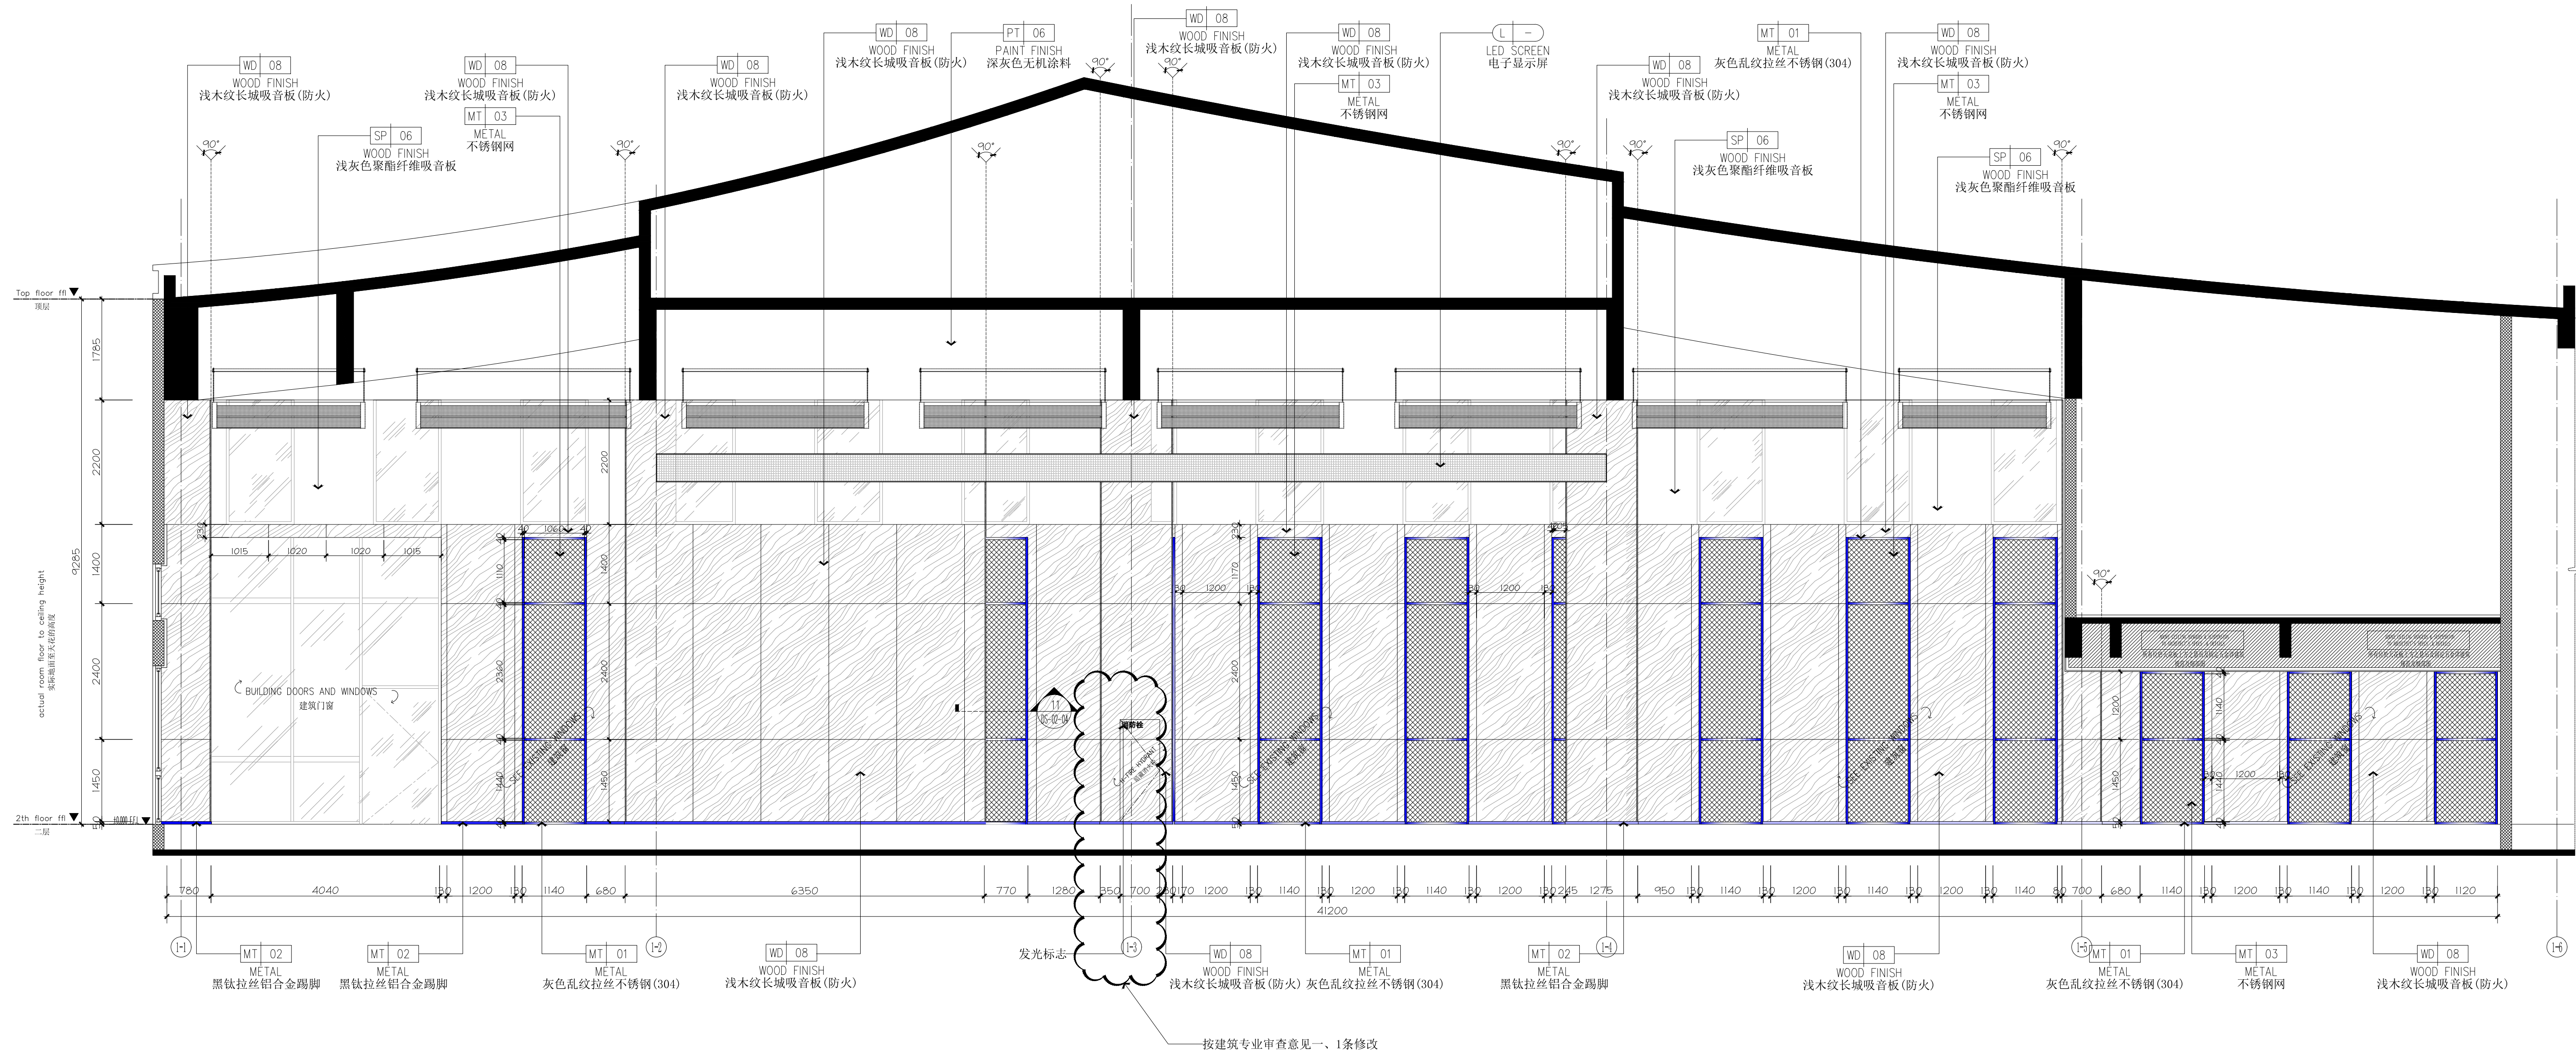


2F篮球馆立面图

1E-02-10a




 


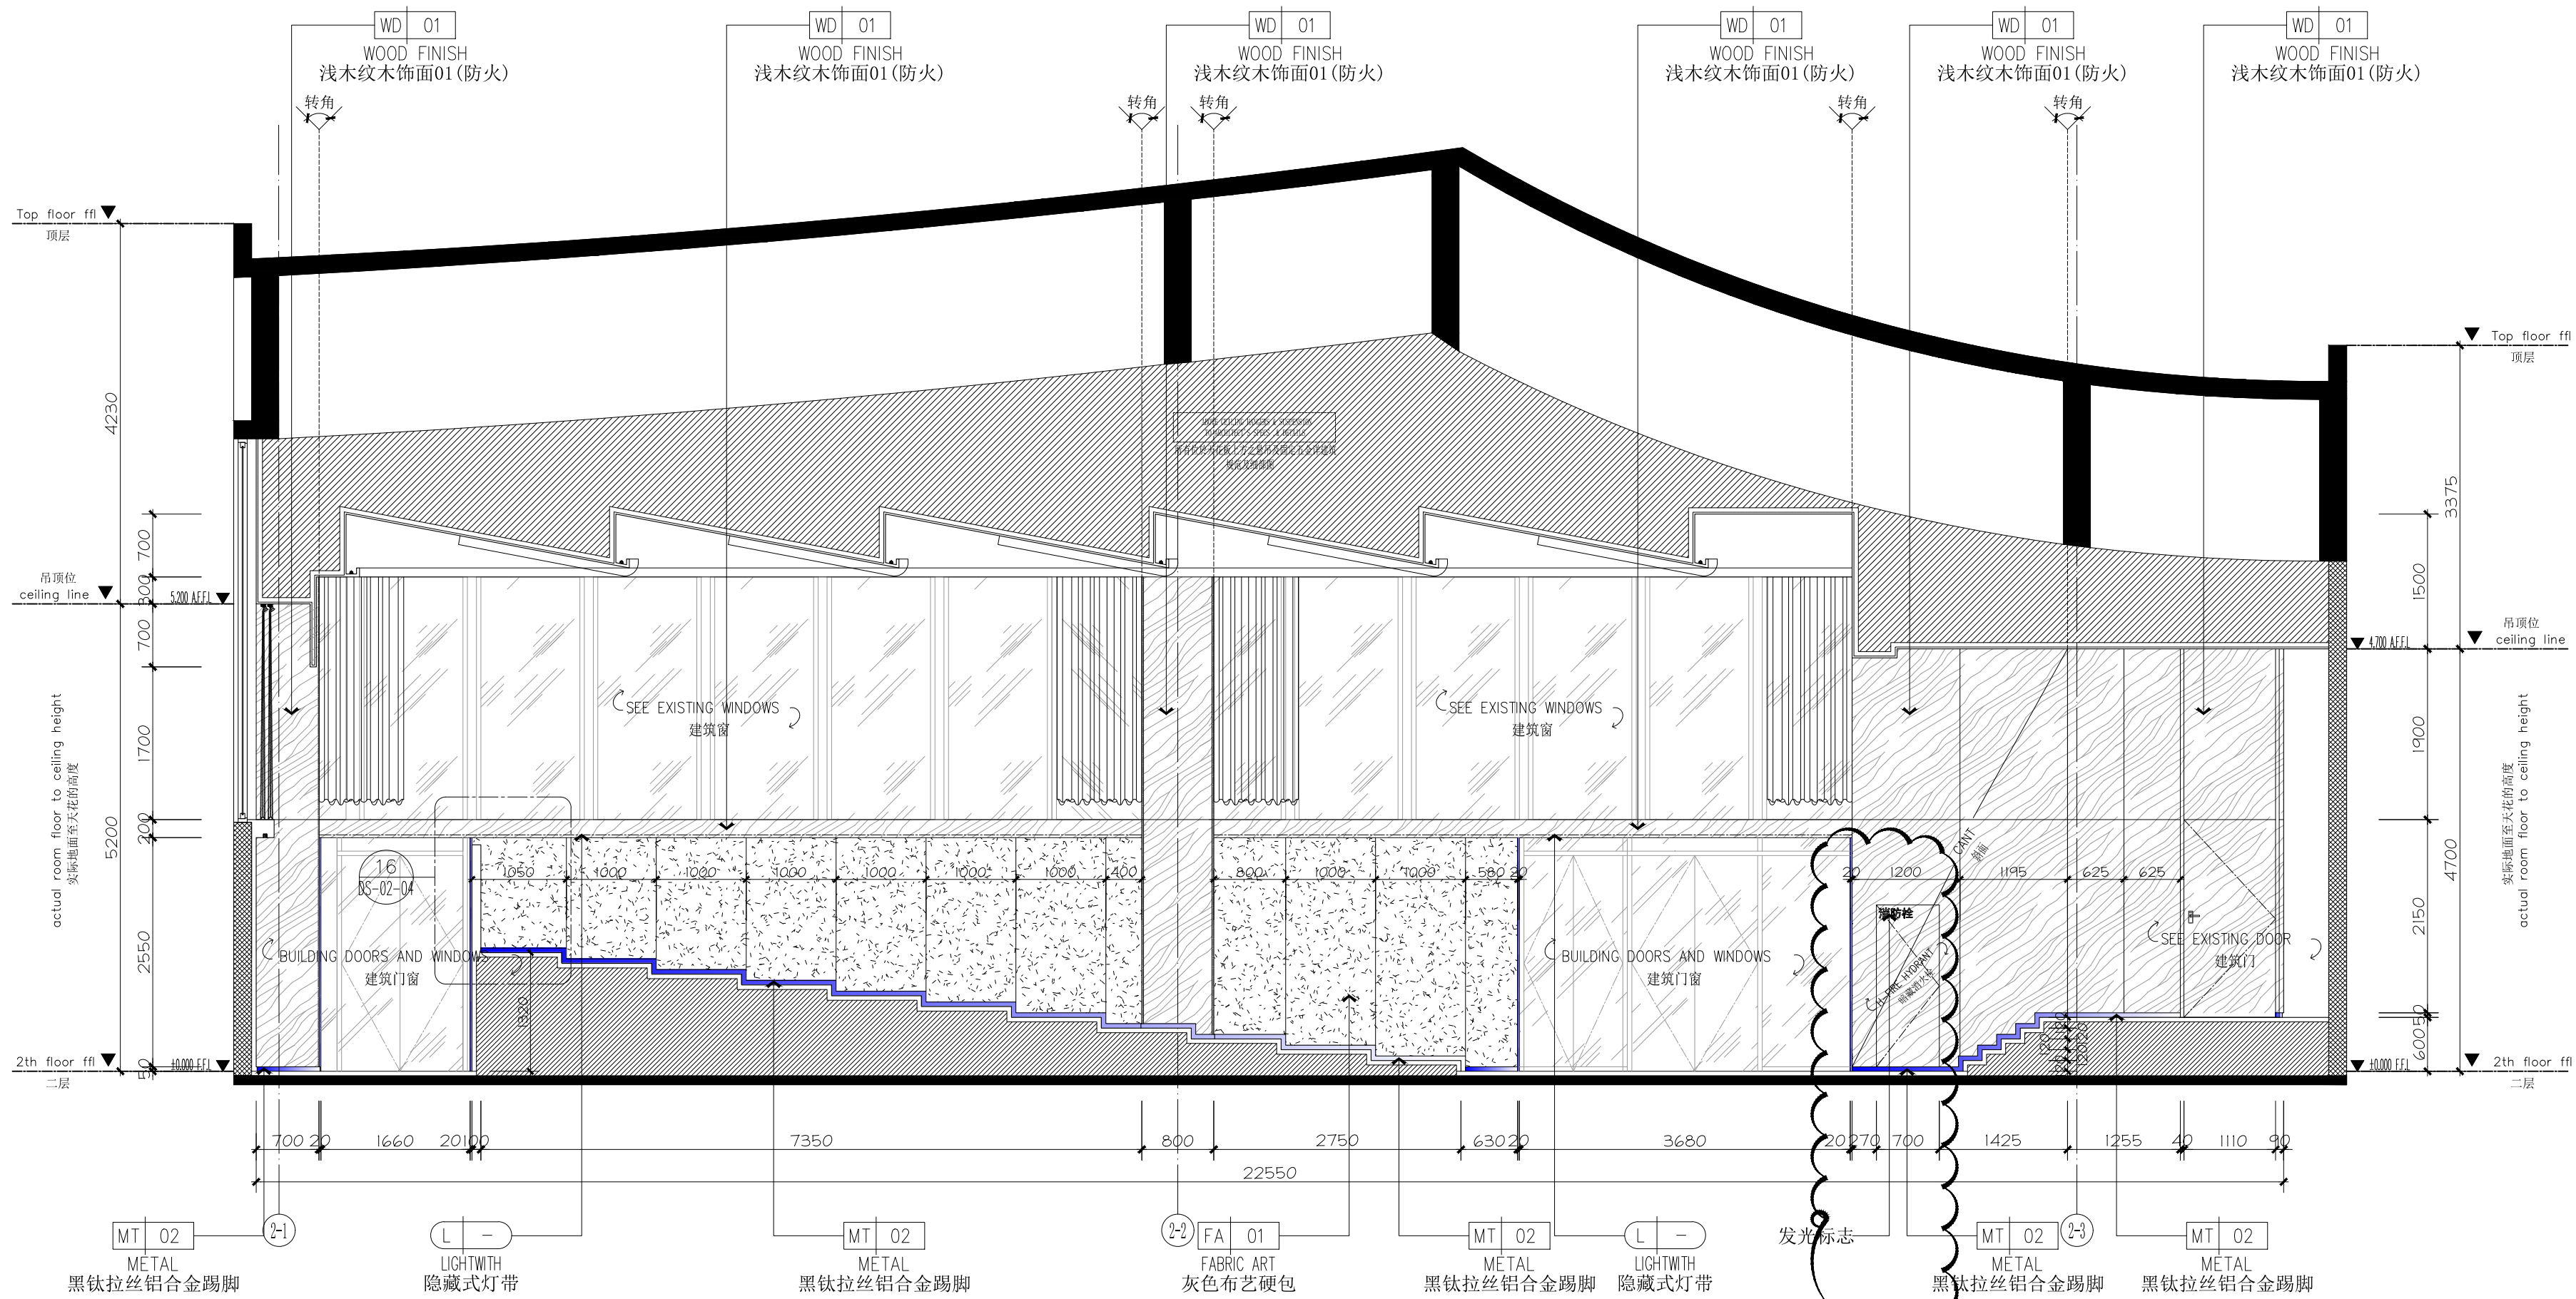


2F报告厅立面图

1E-02-14a

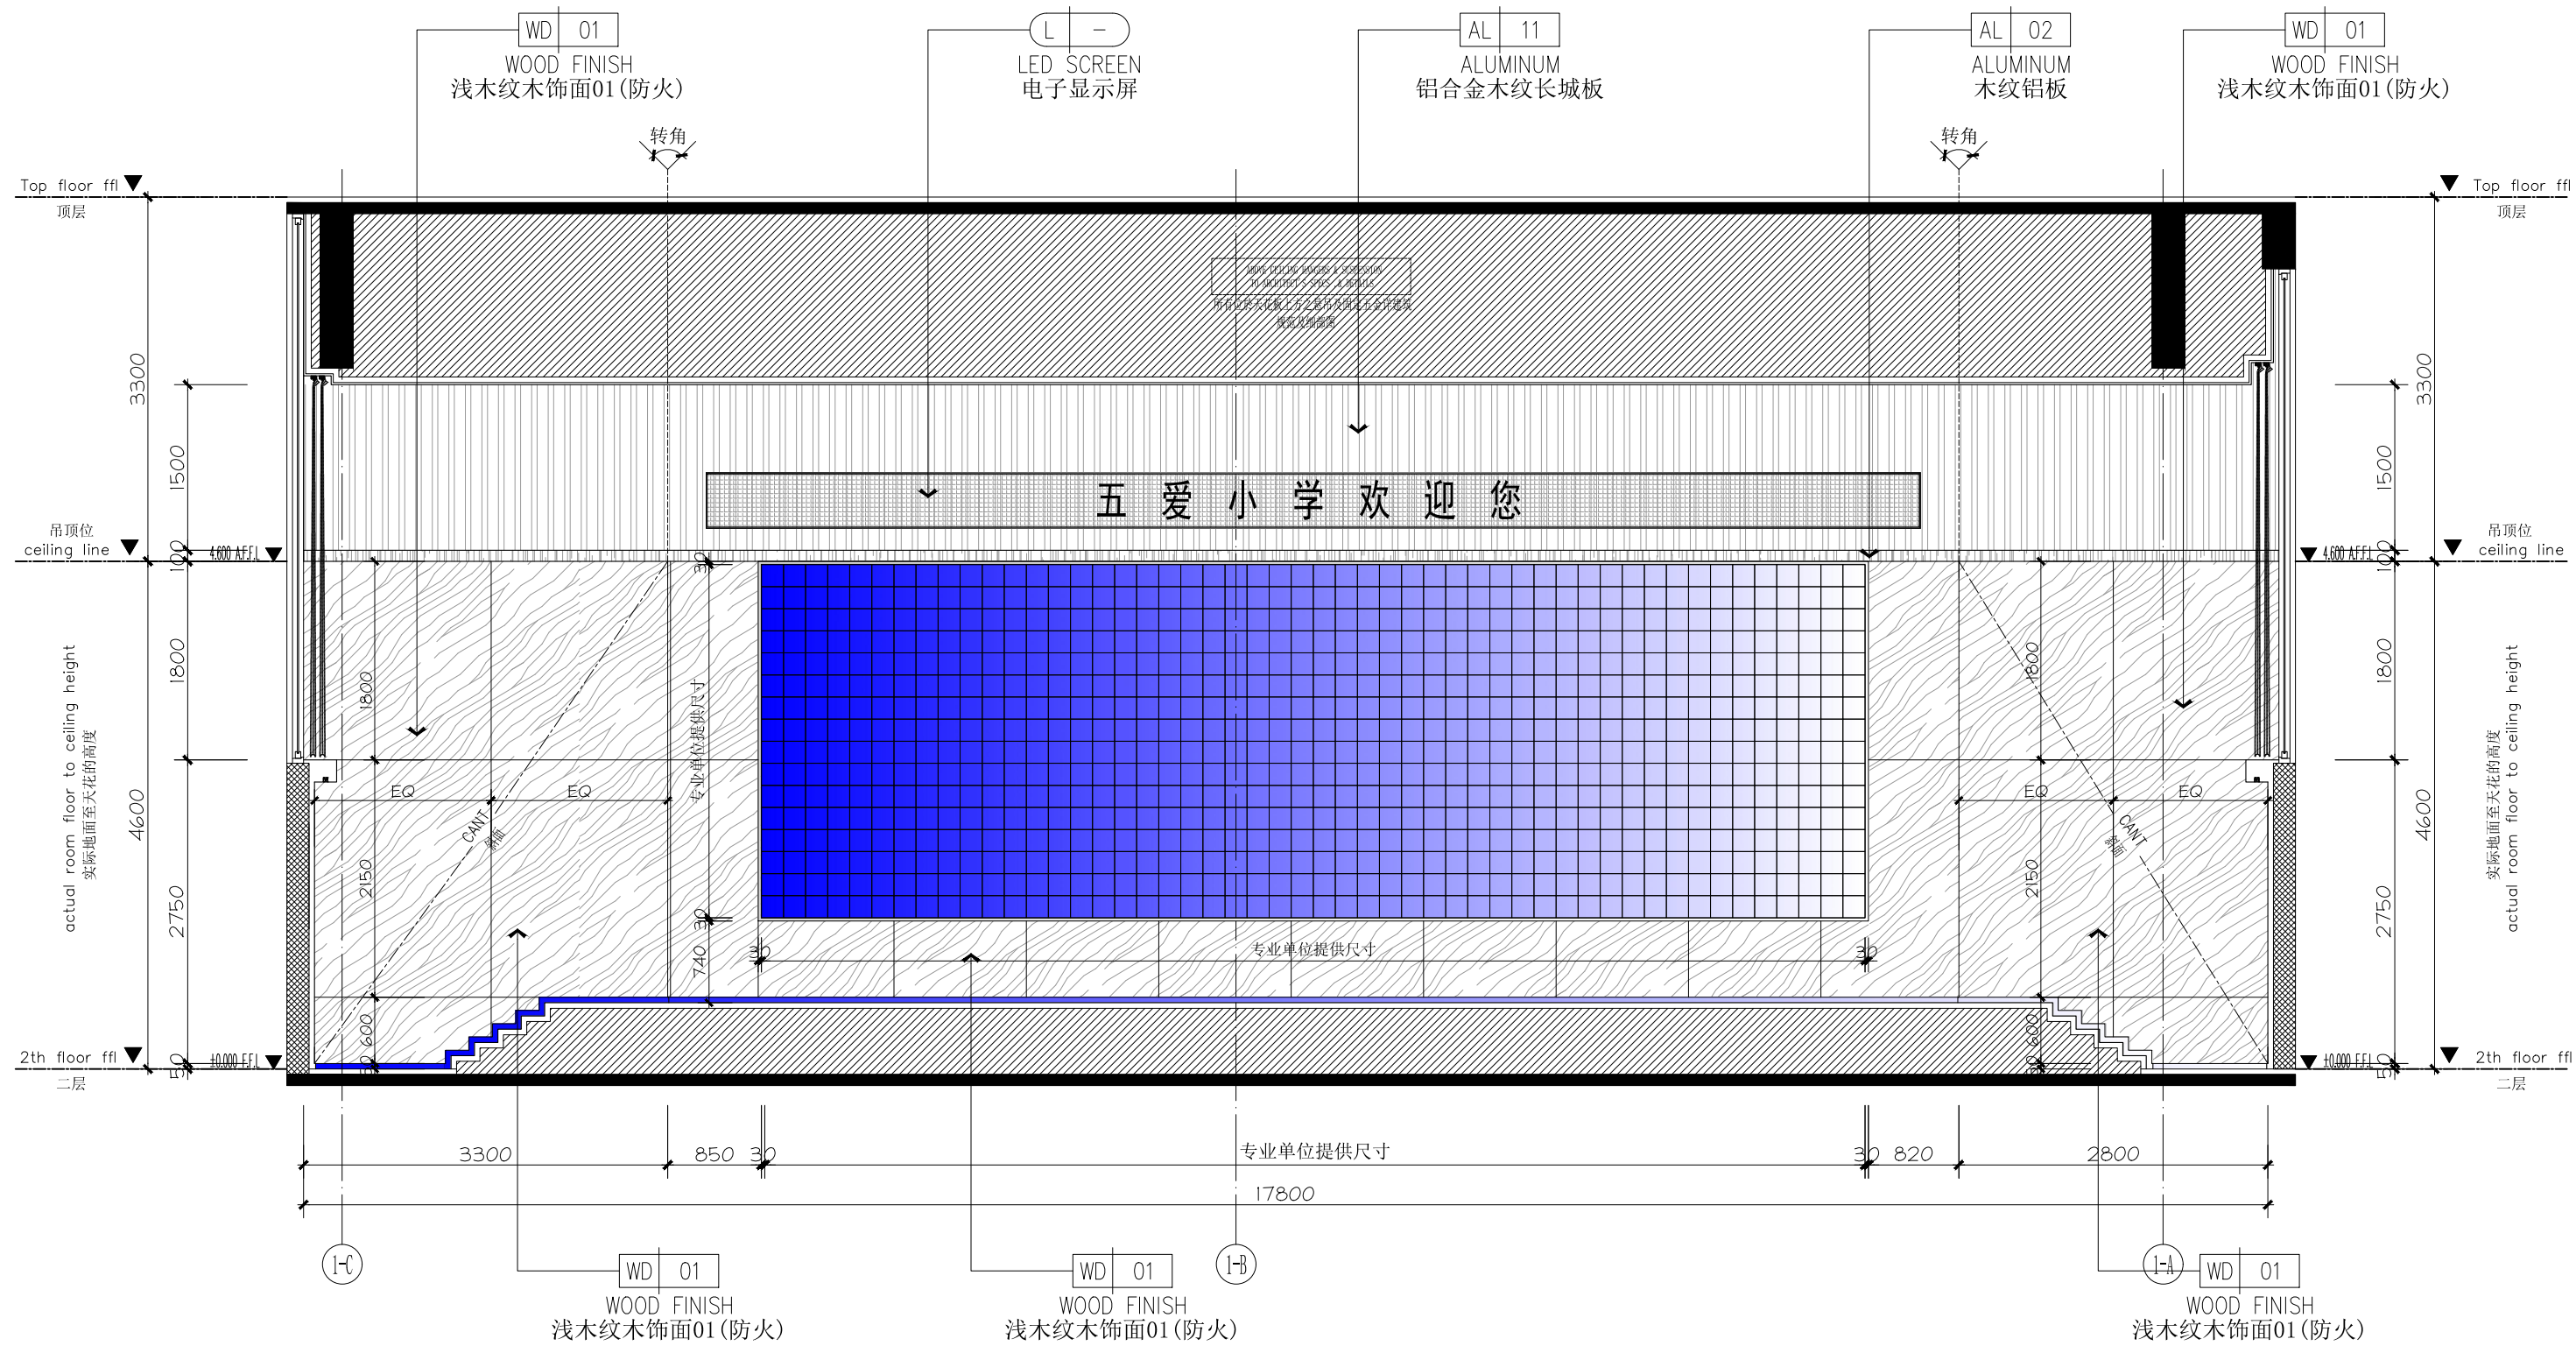


 


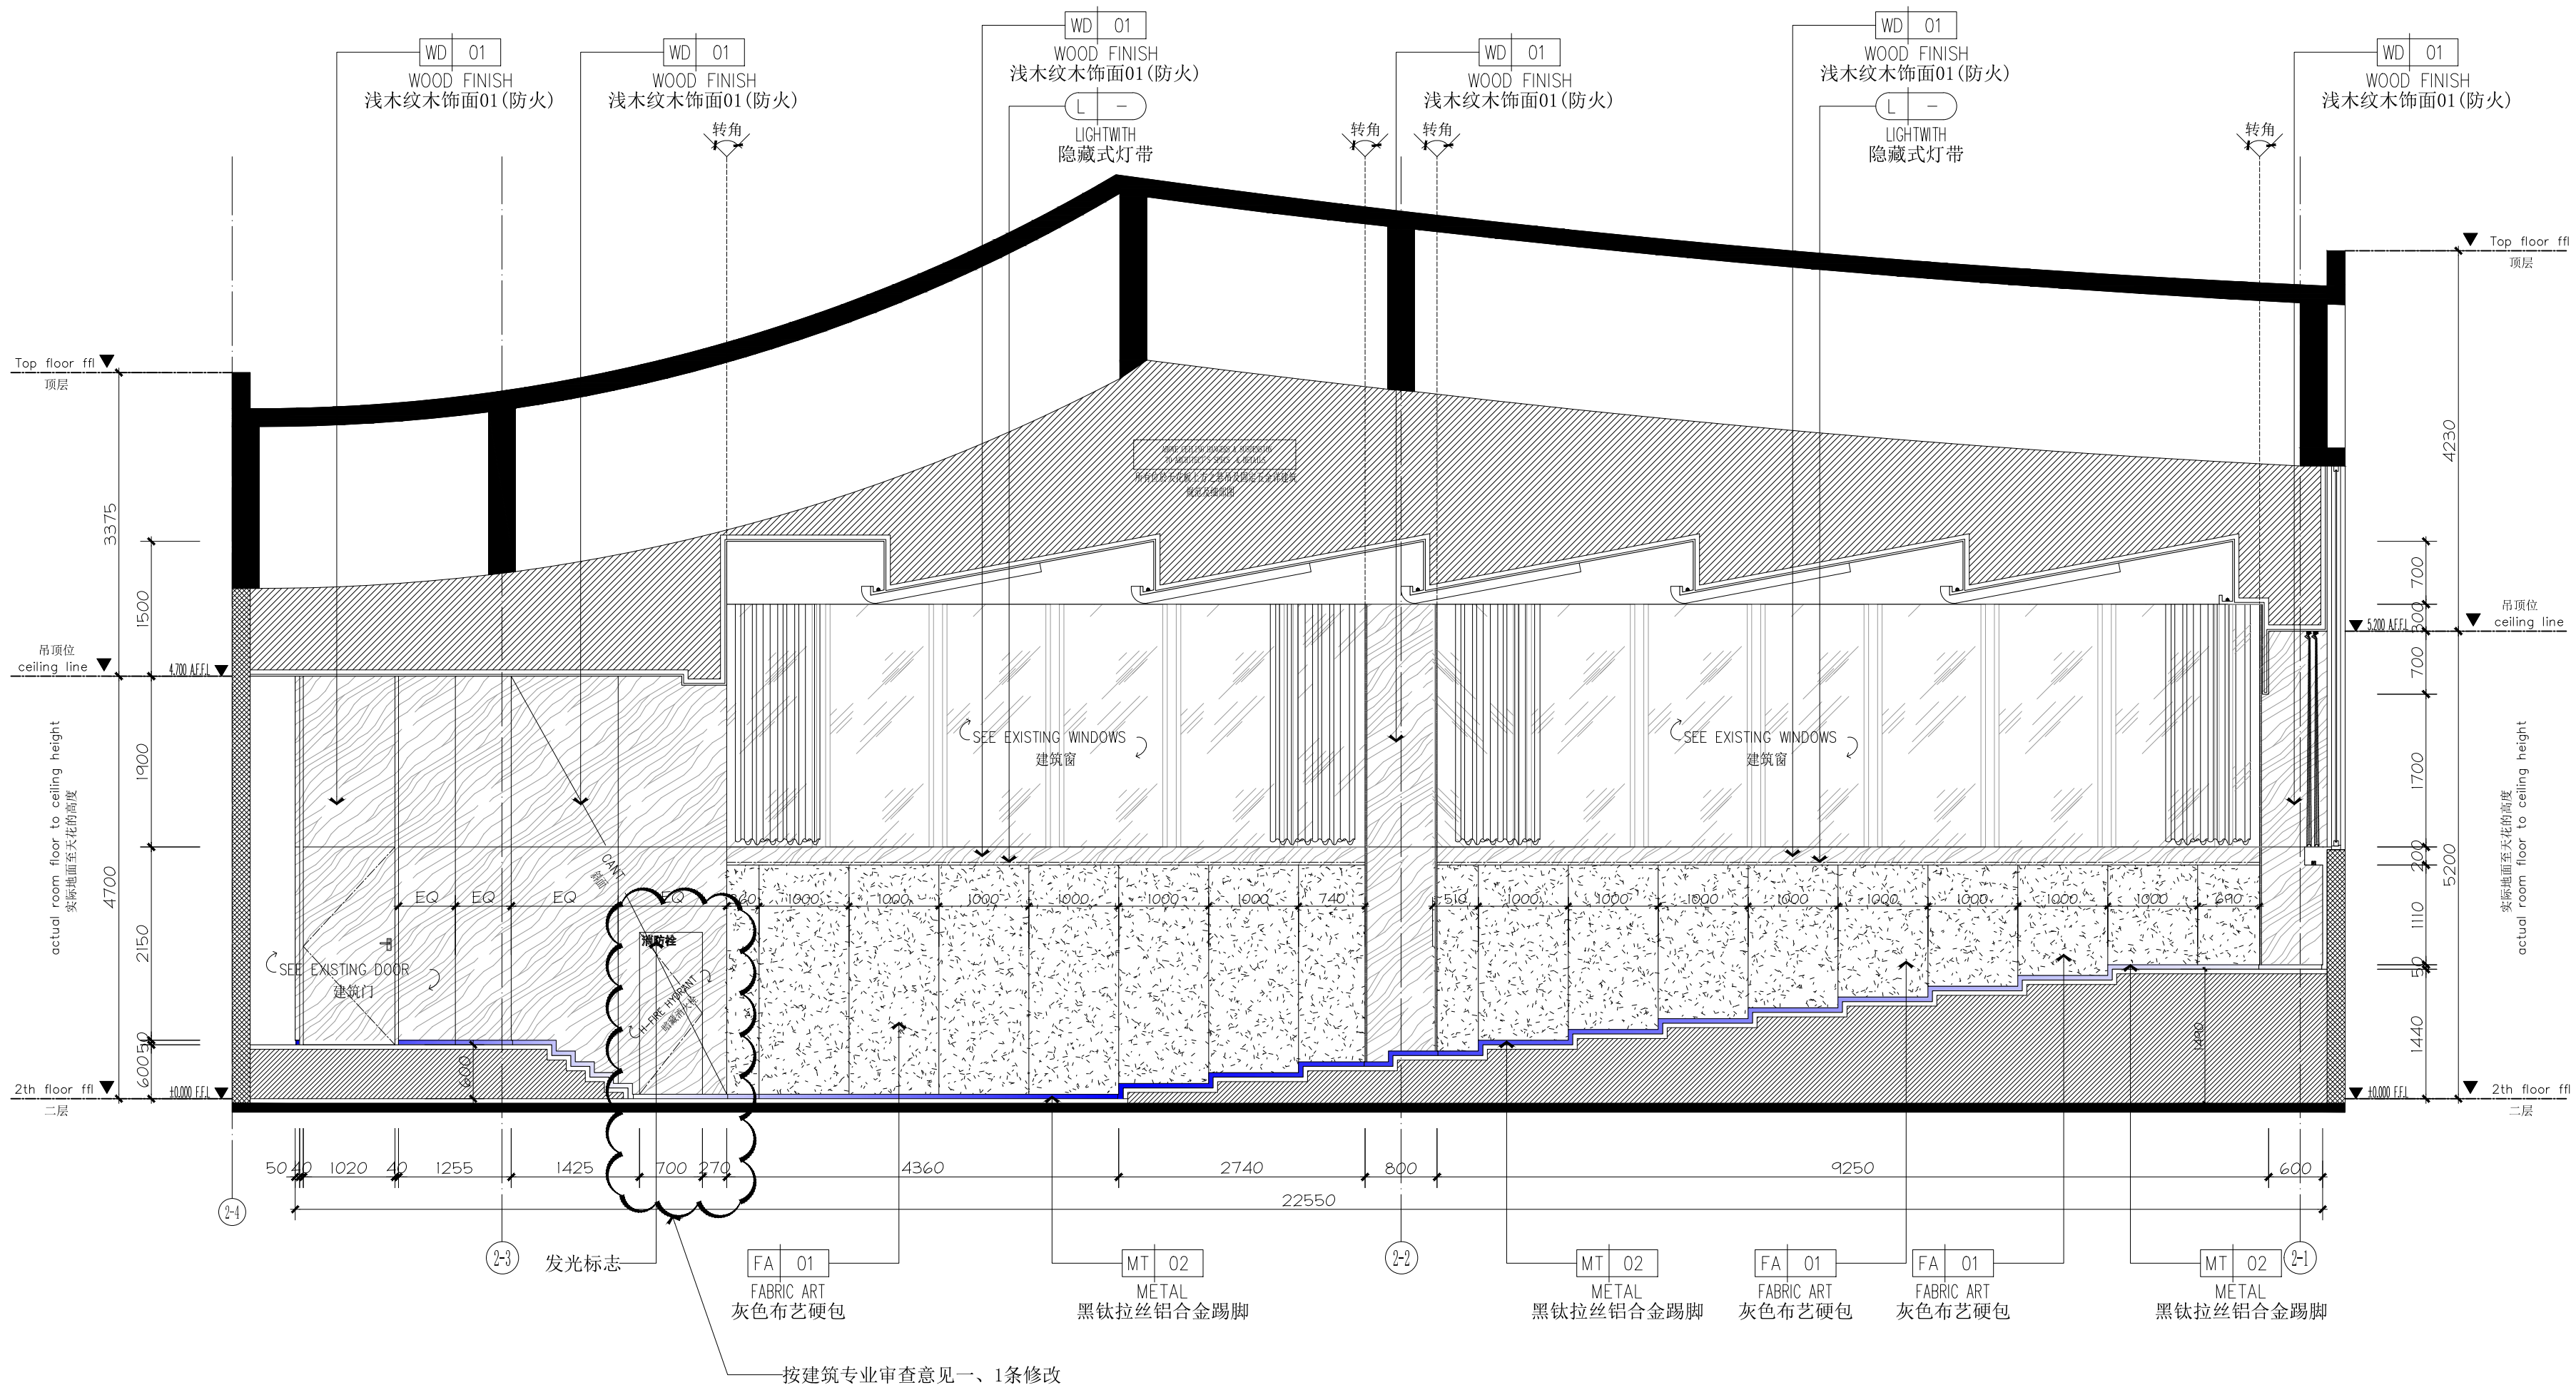


2F报告厅立面图

1E-02-16a

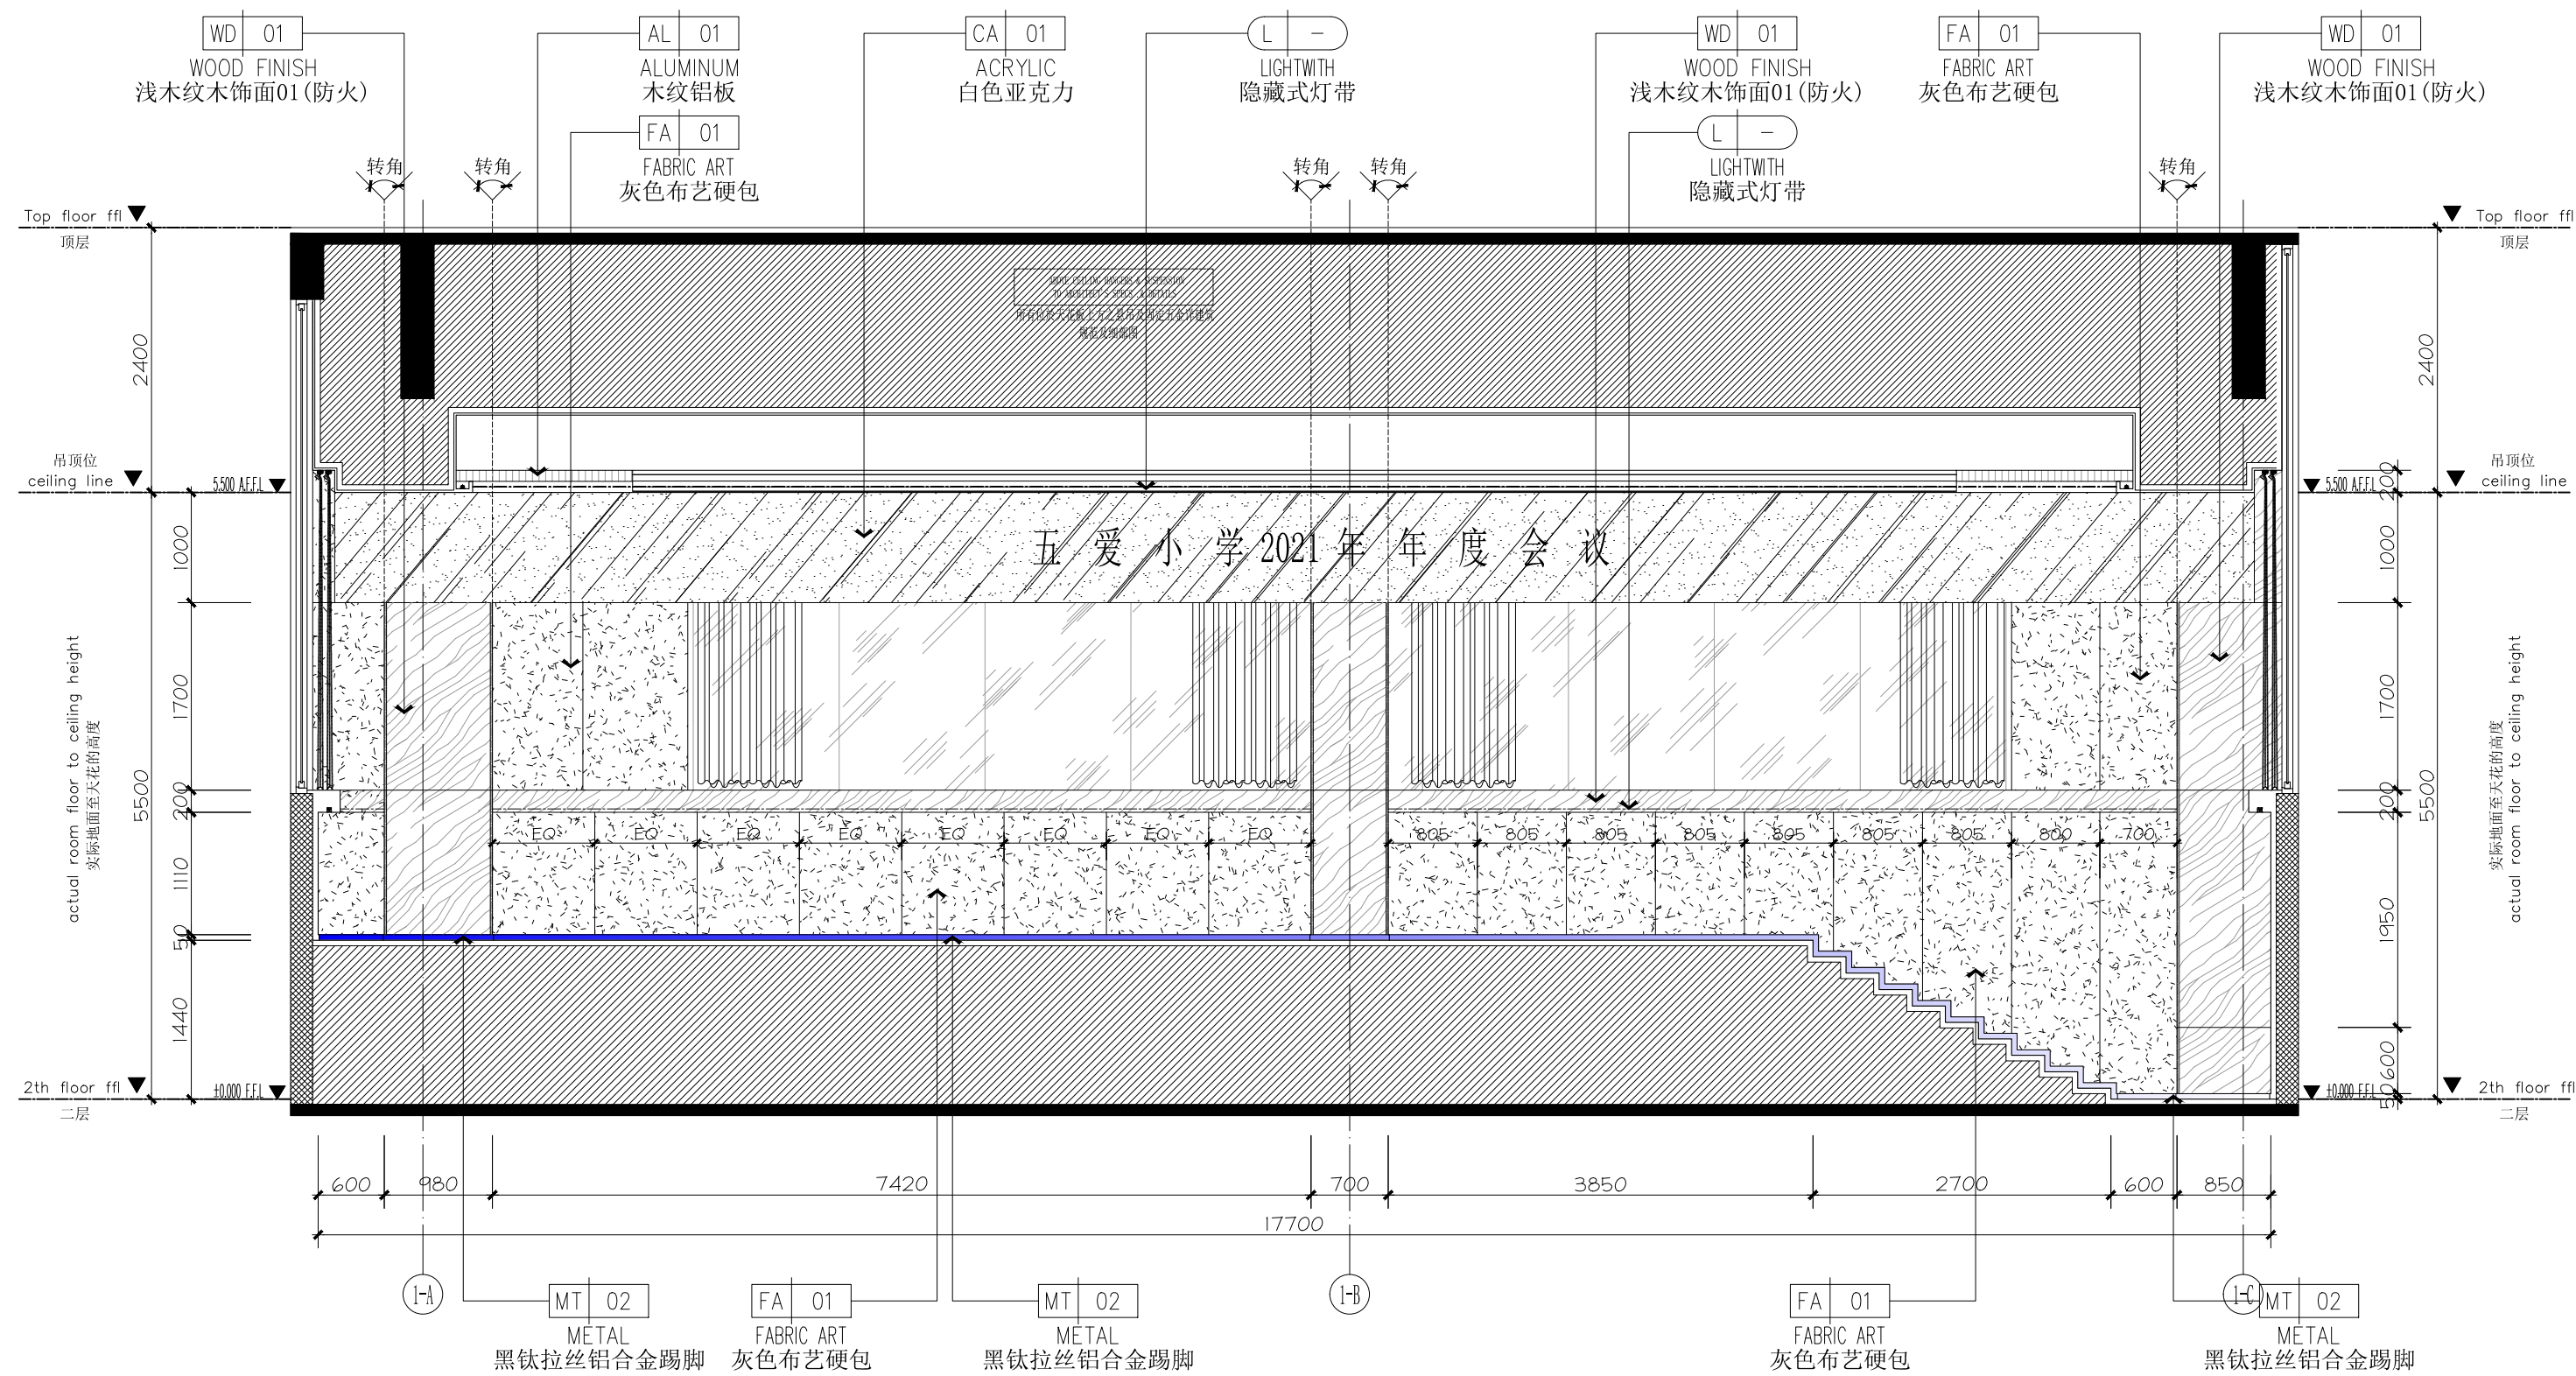


 

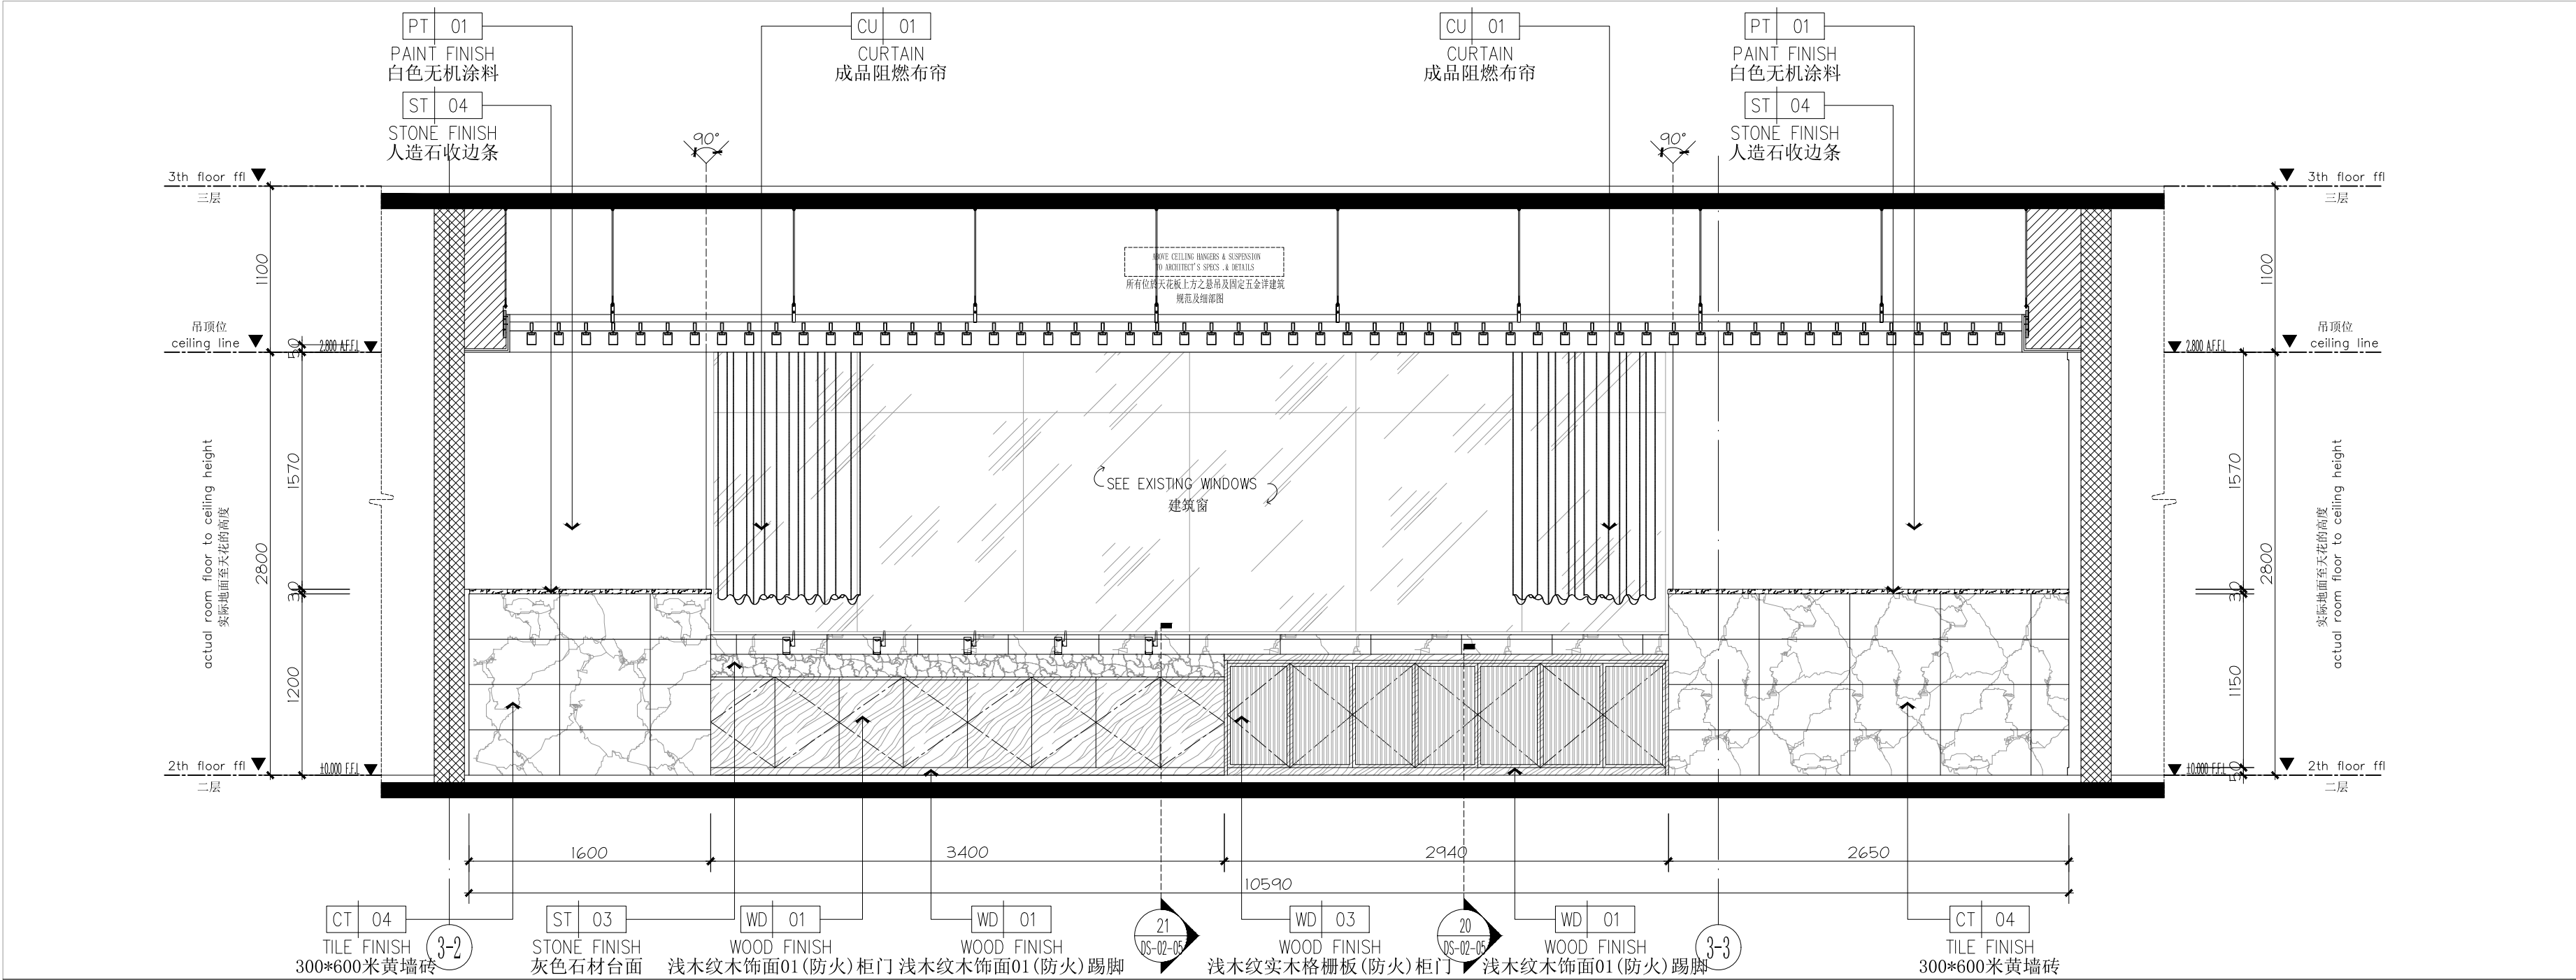



2F书法教室立面图

IE-02-18

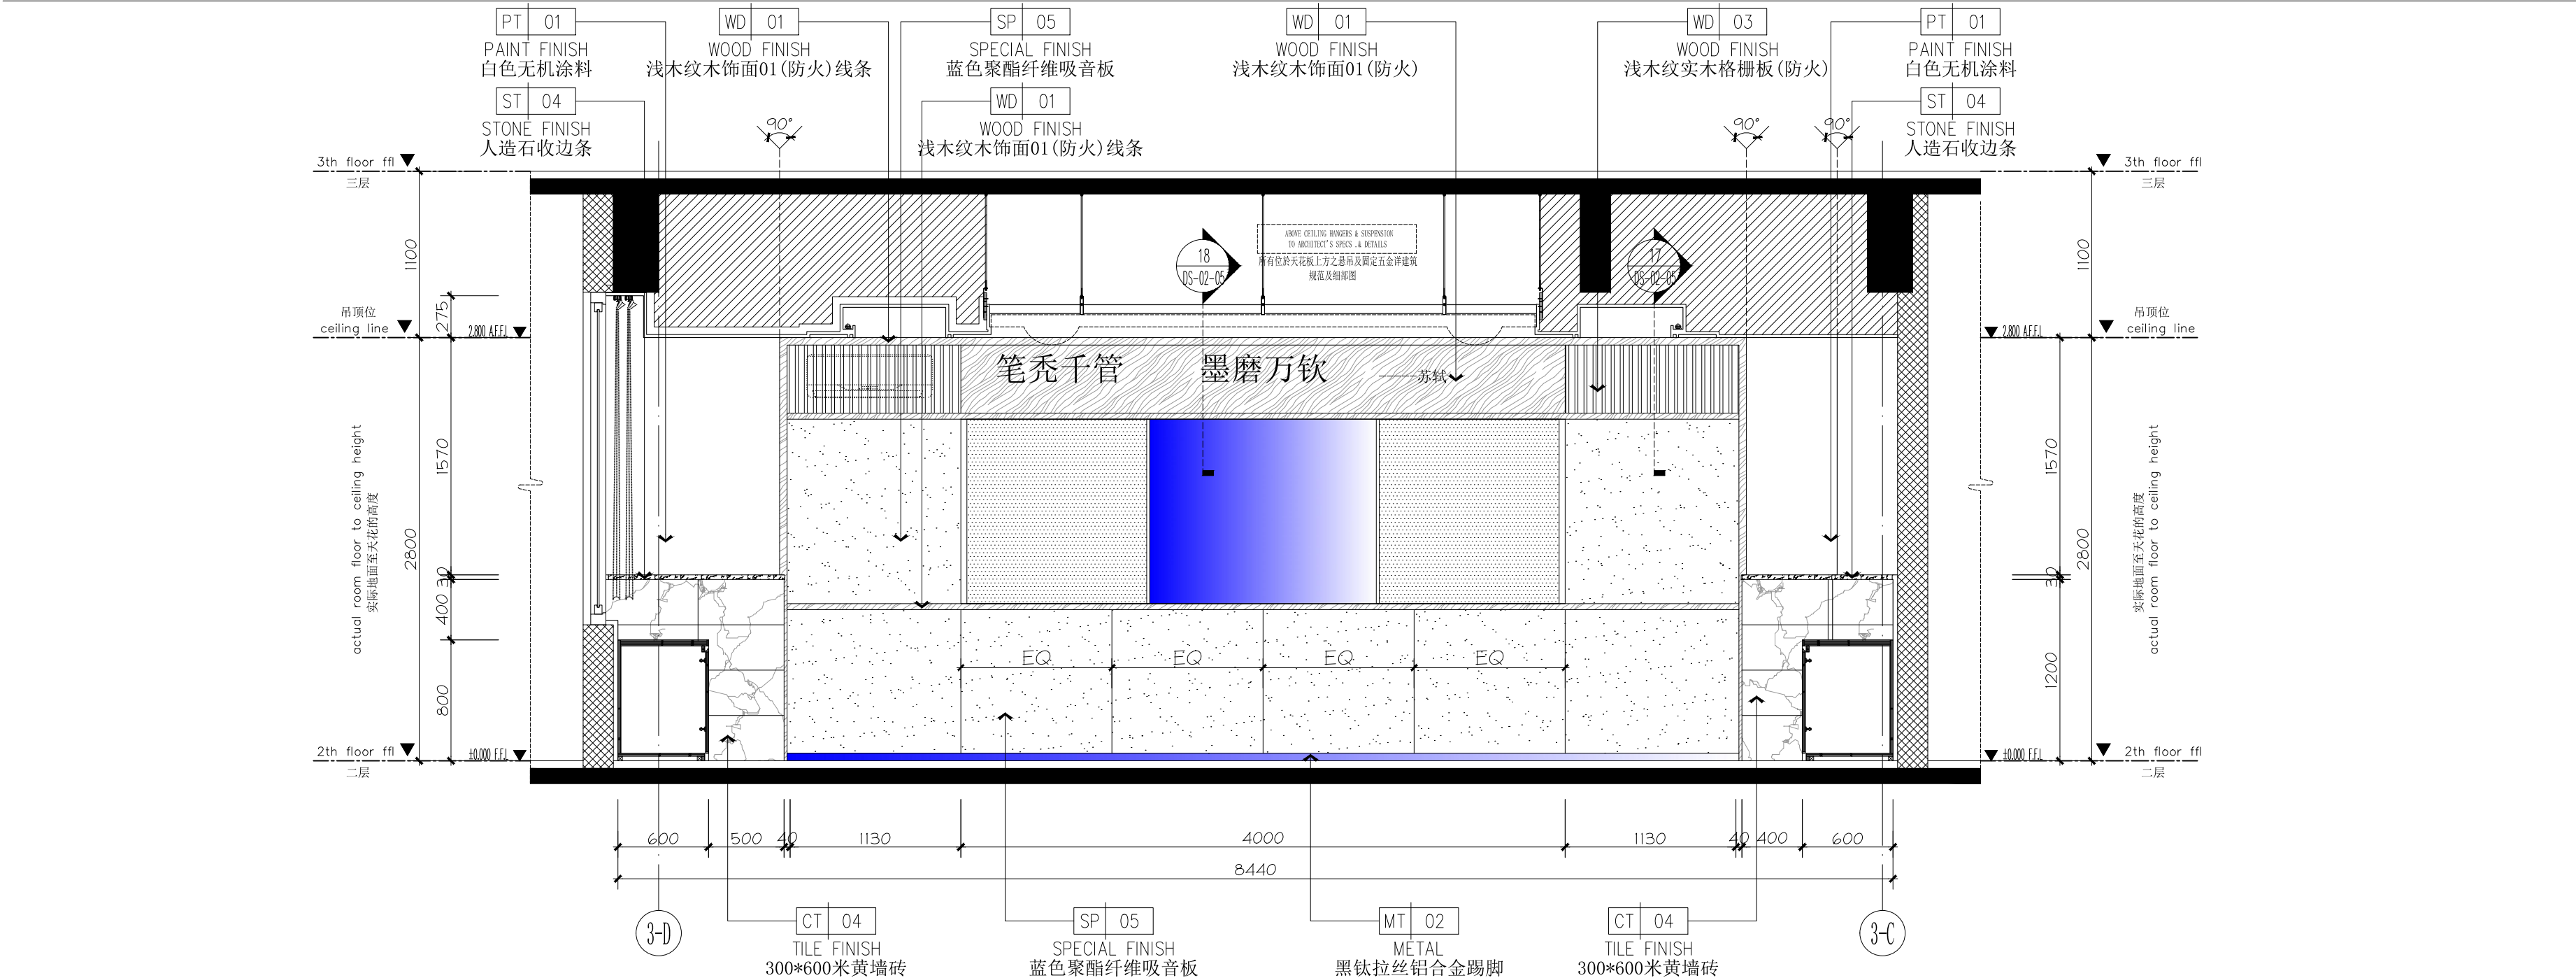


24 ELEVATION
EL-02-07 立面图 SCALE 1:35 @A2

 

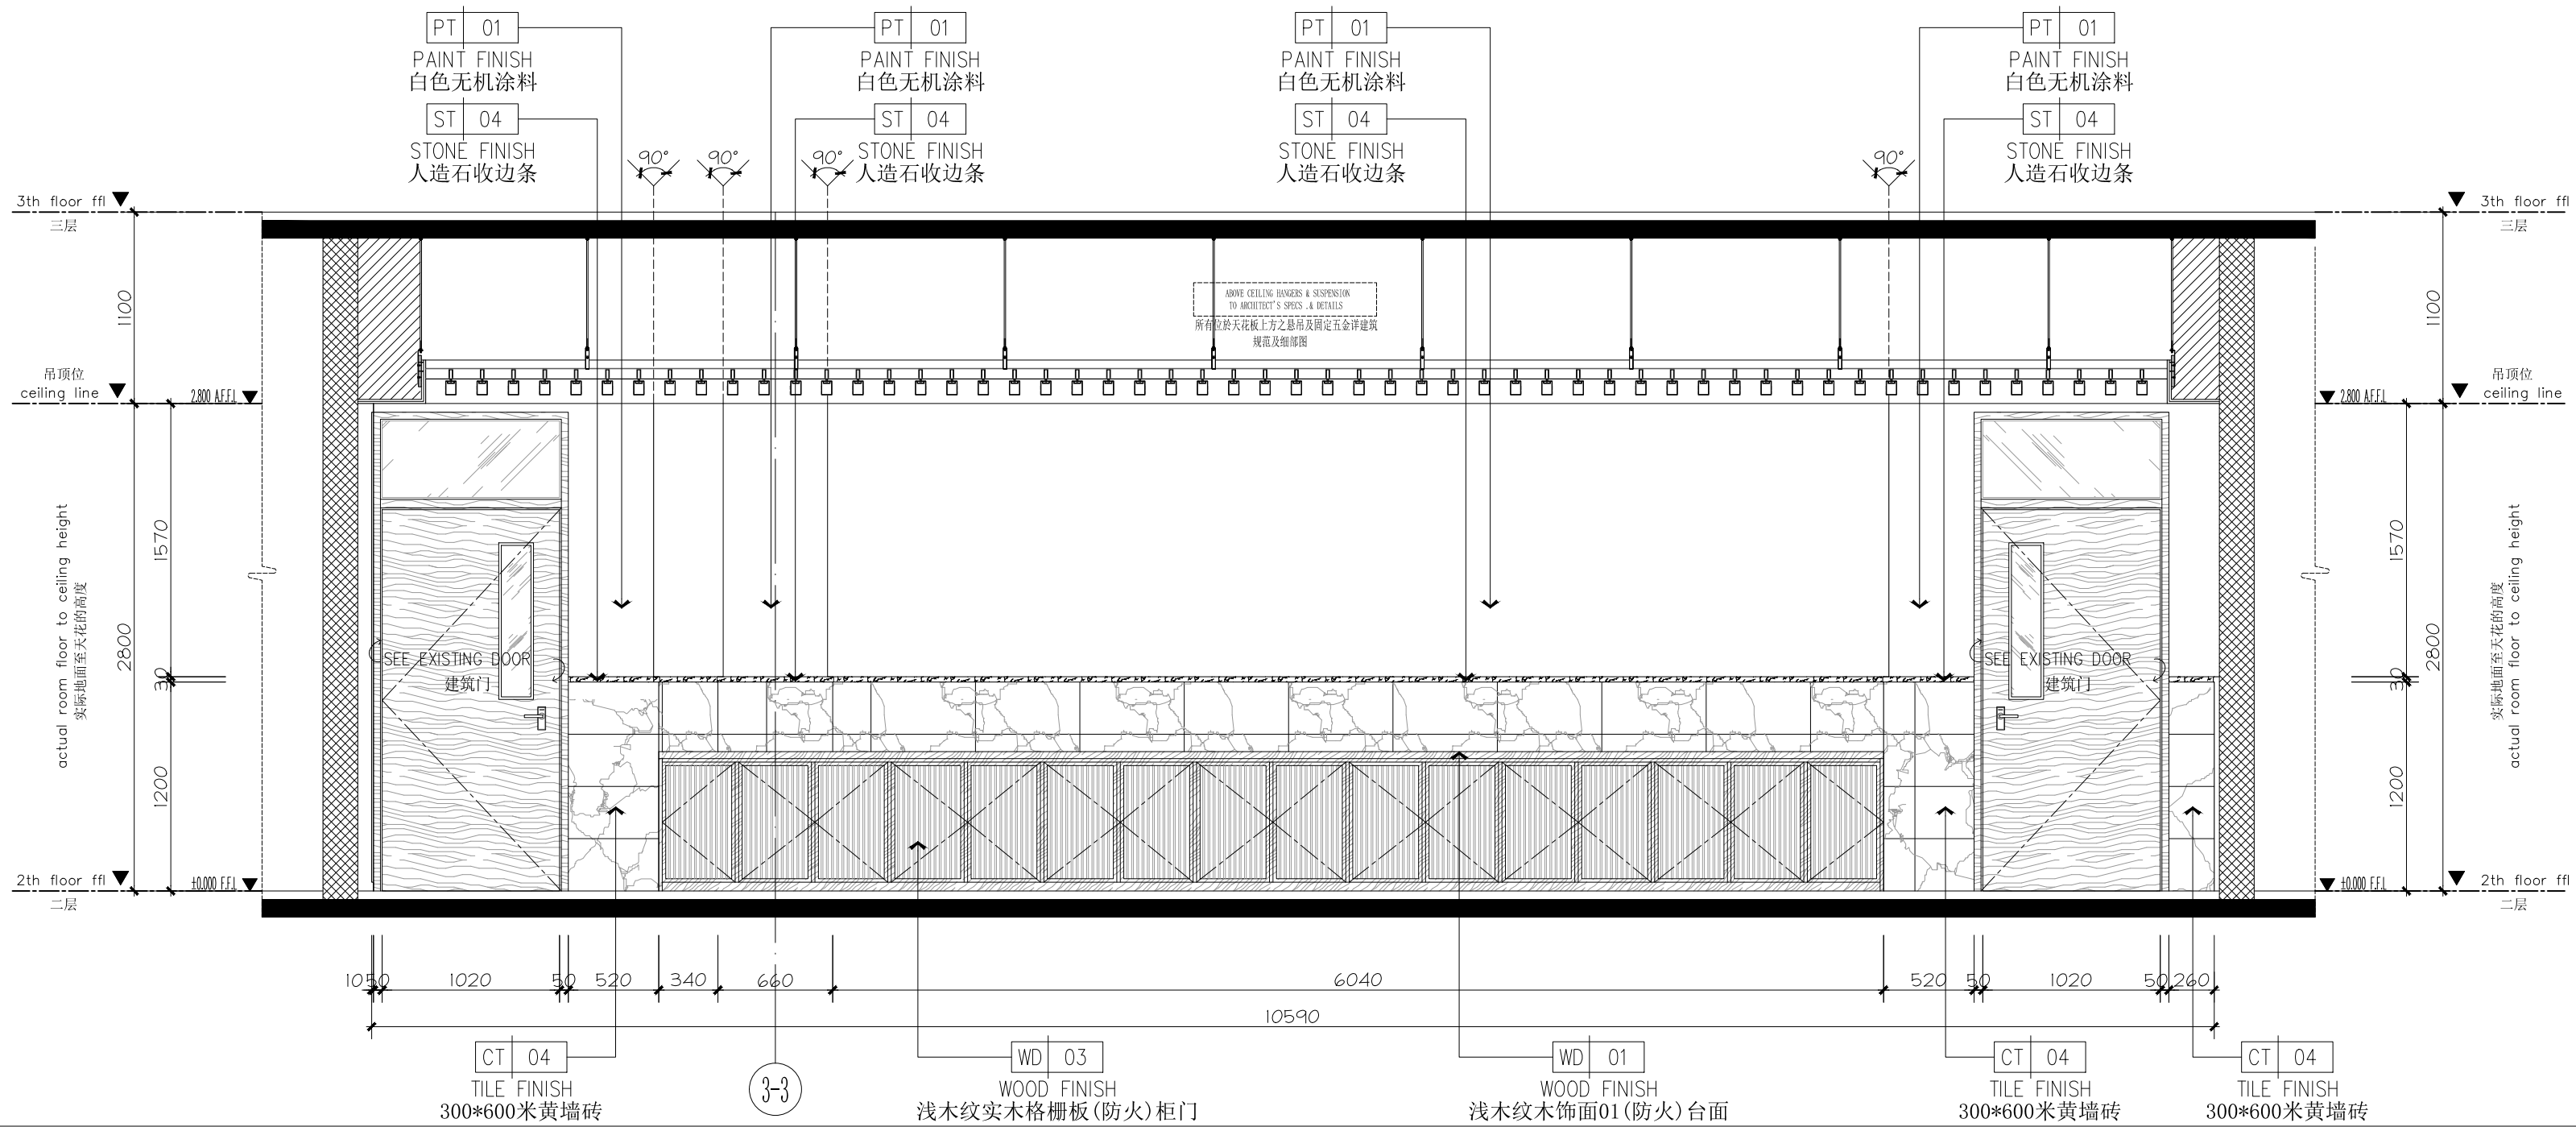



2F书法教室立面图

IE-02-19

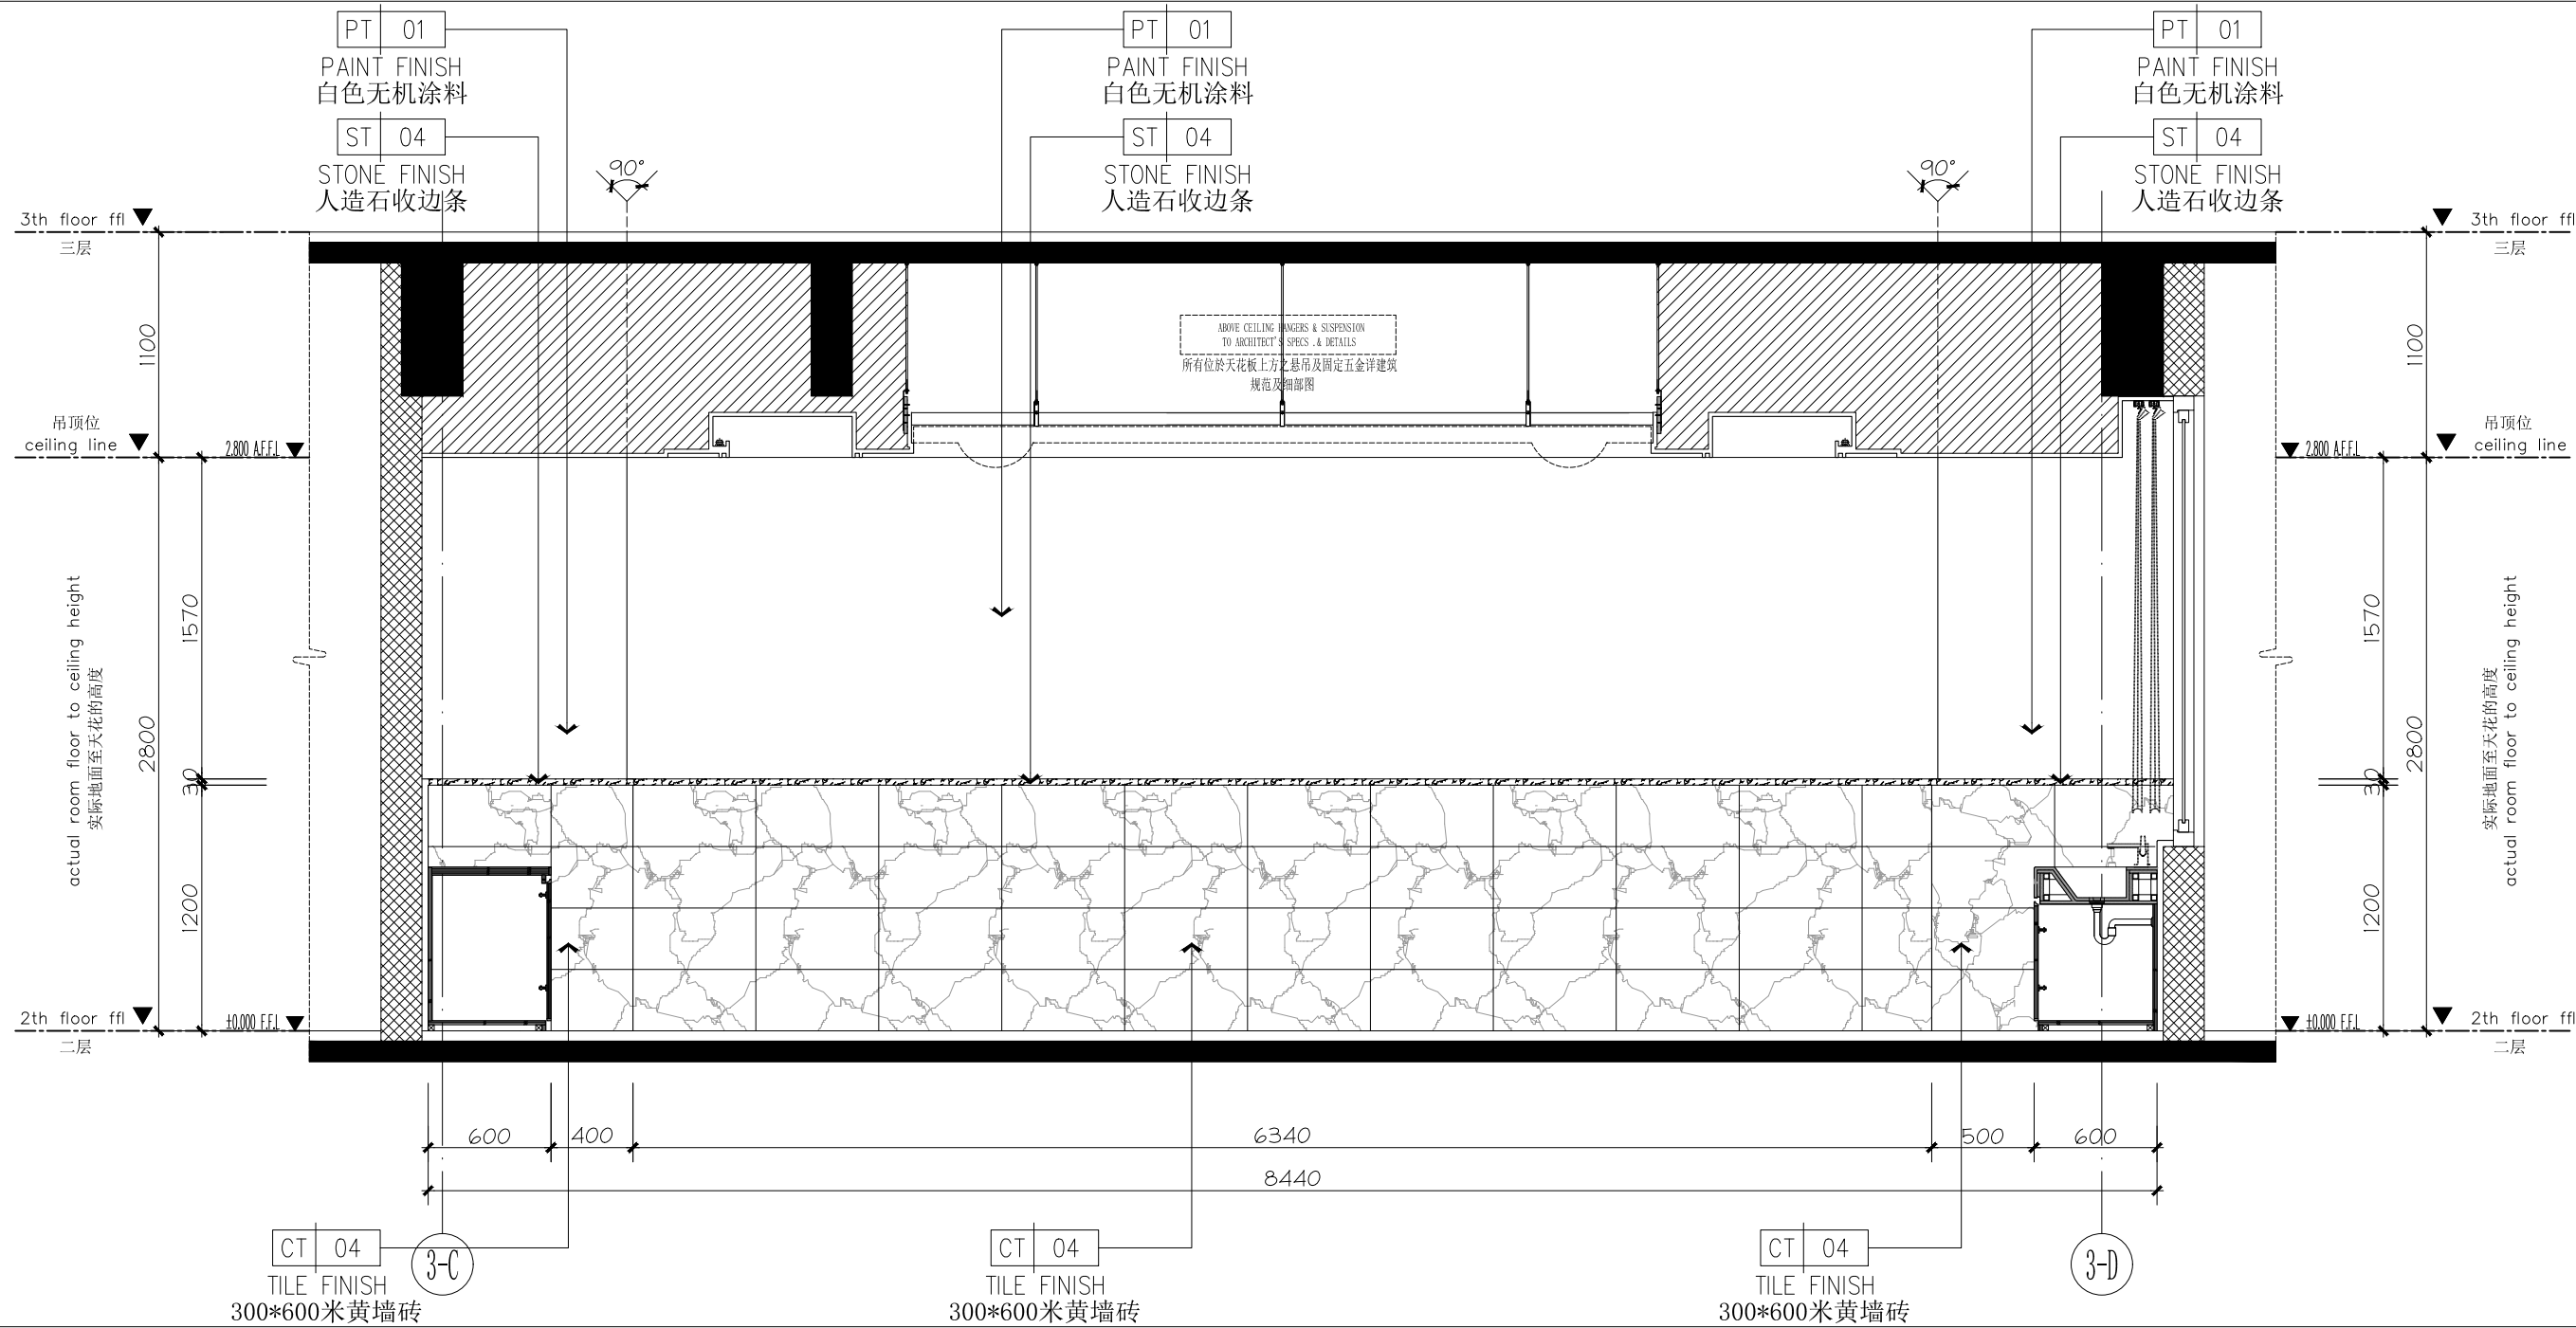

26 ELEVATION
EL-02-07 立面图 SCALE 1:35 @A2

 


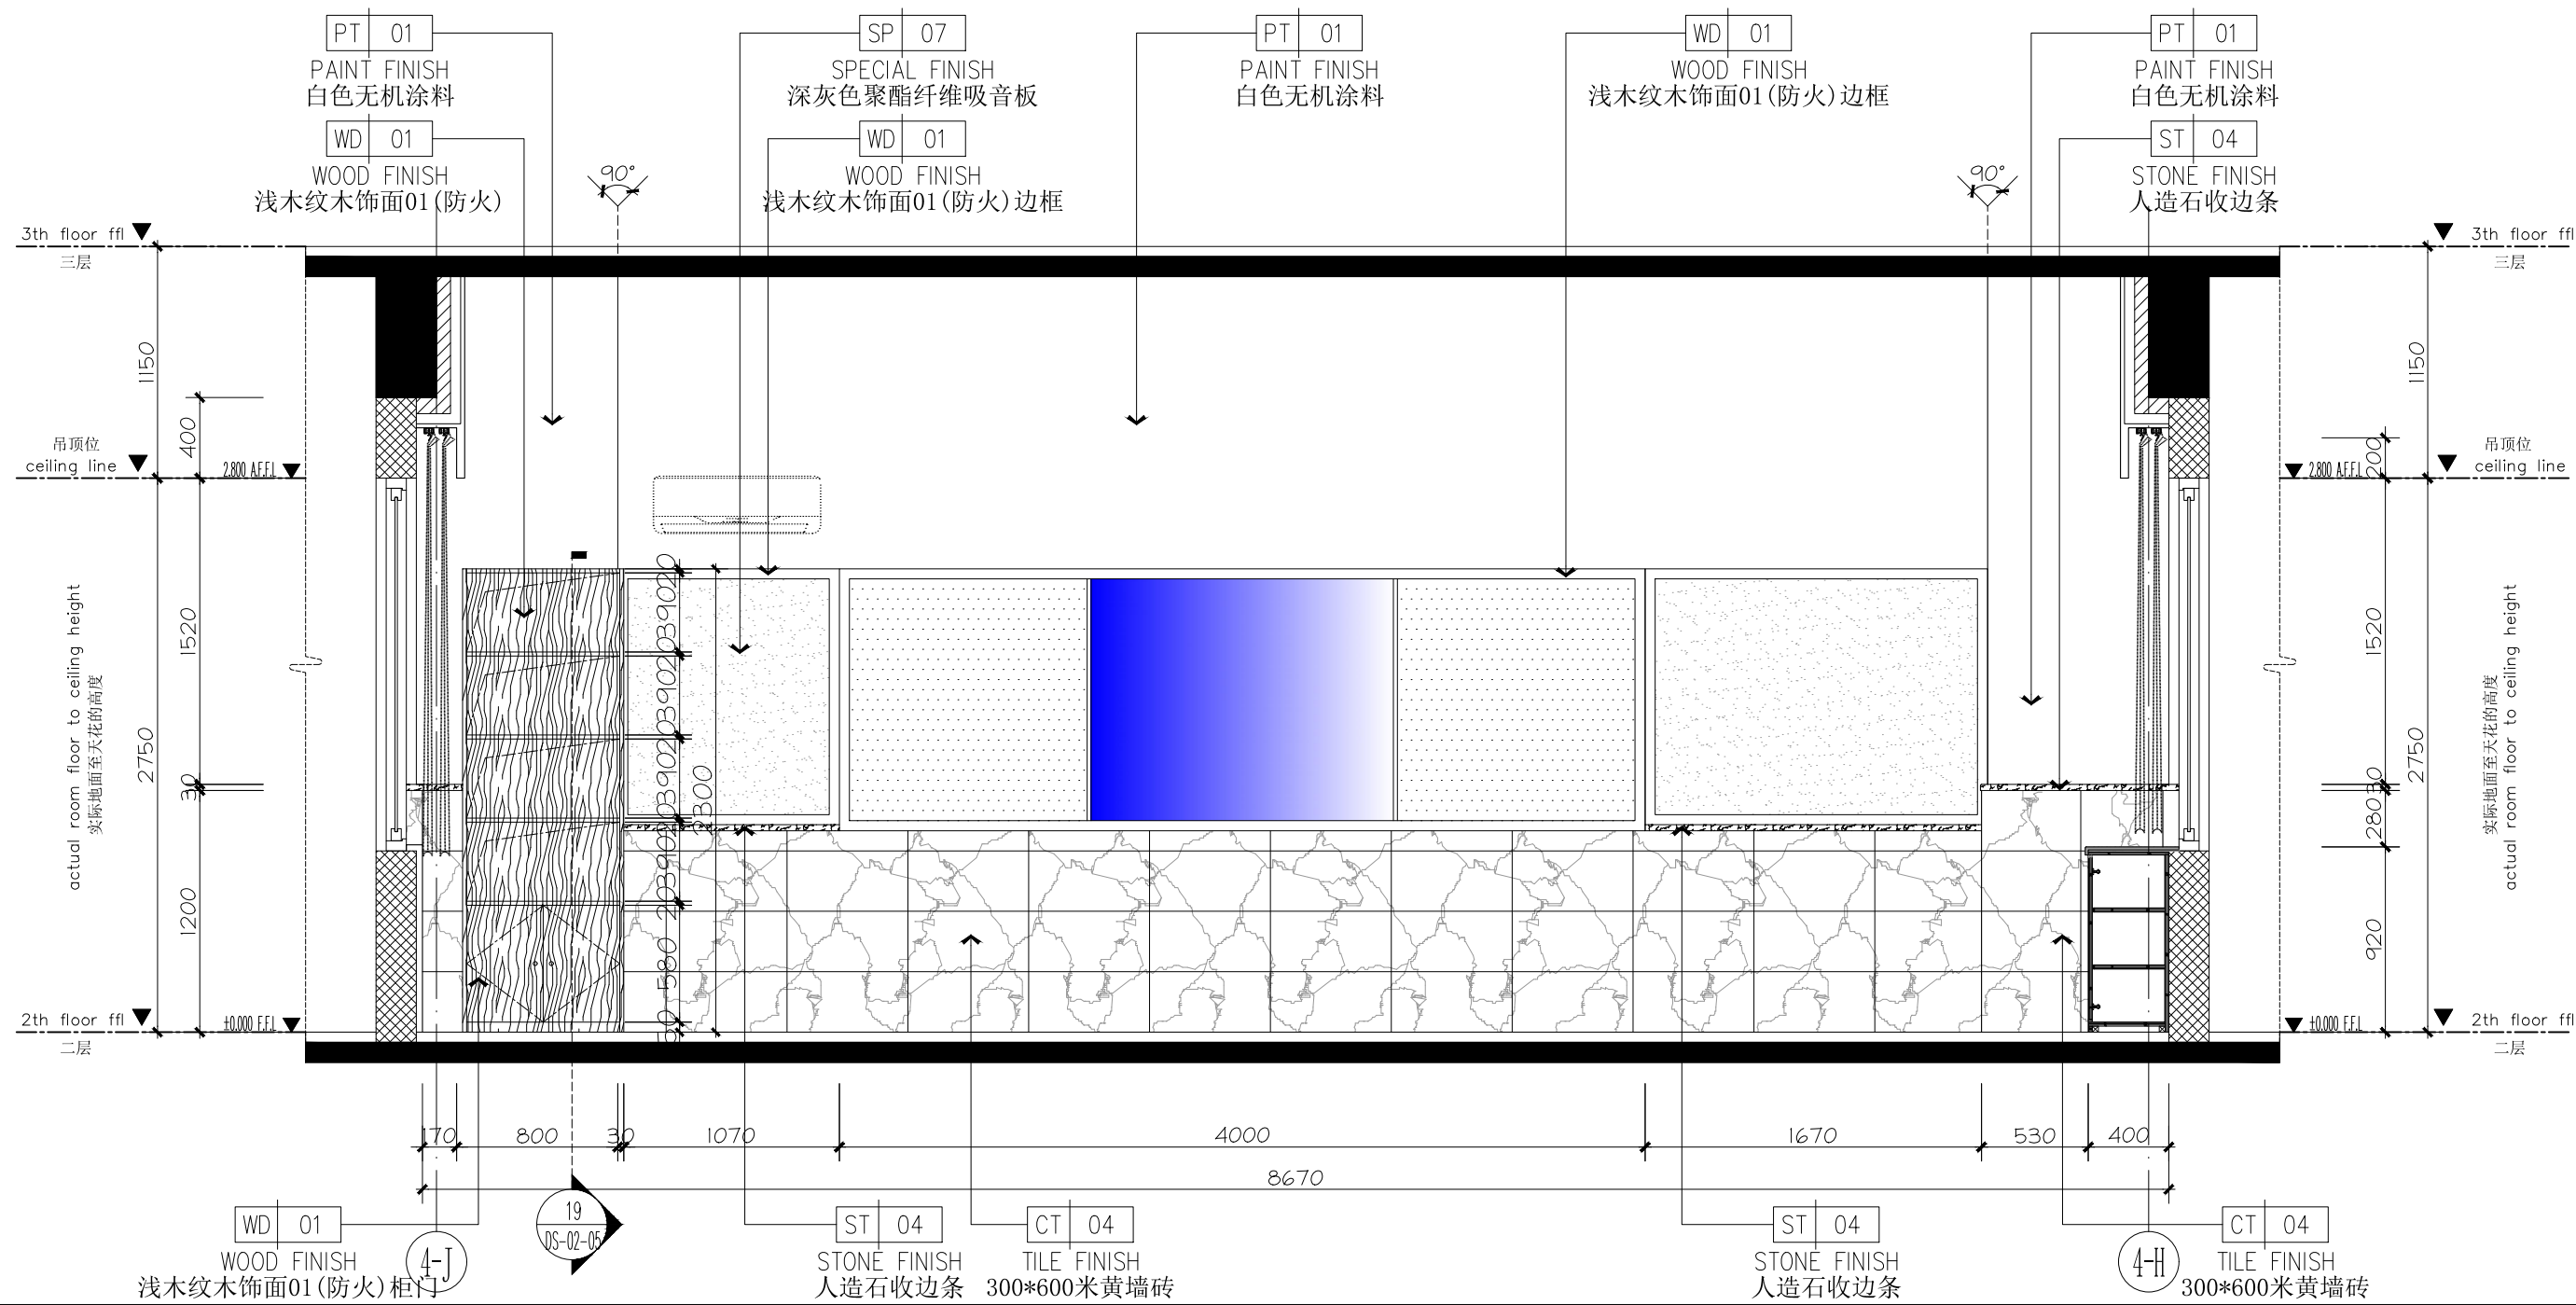


2F教室立面图


IE-02-20

27 ELEVATION
EL-02-07 立面图 SCALE 1:35 @A2

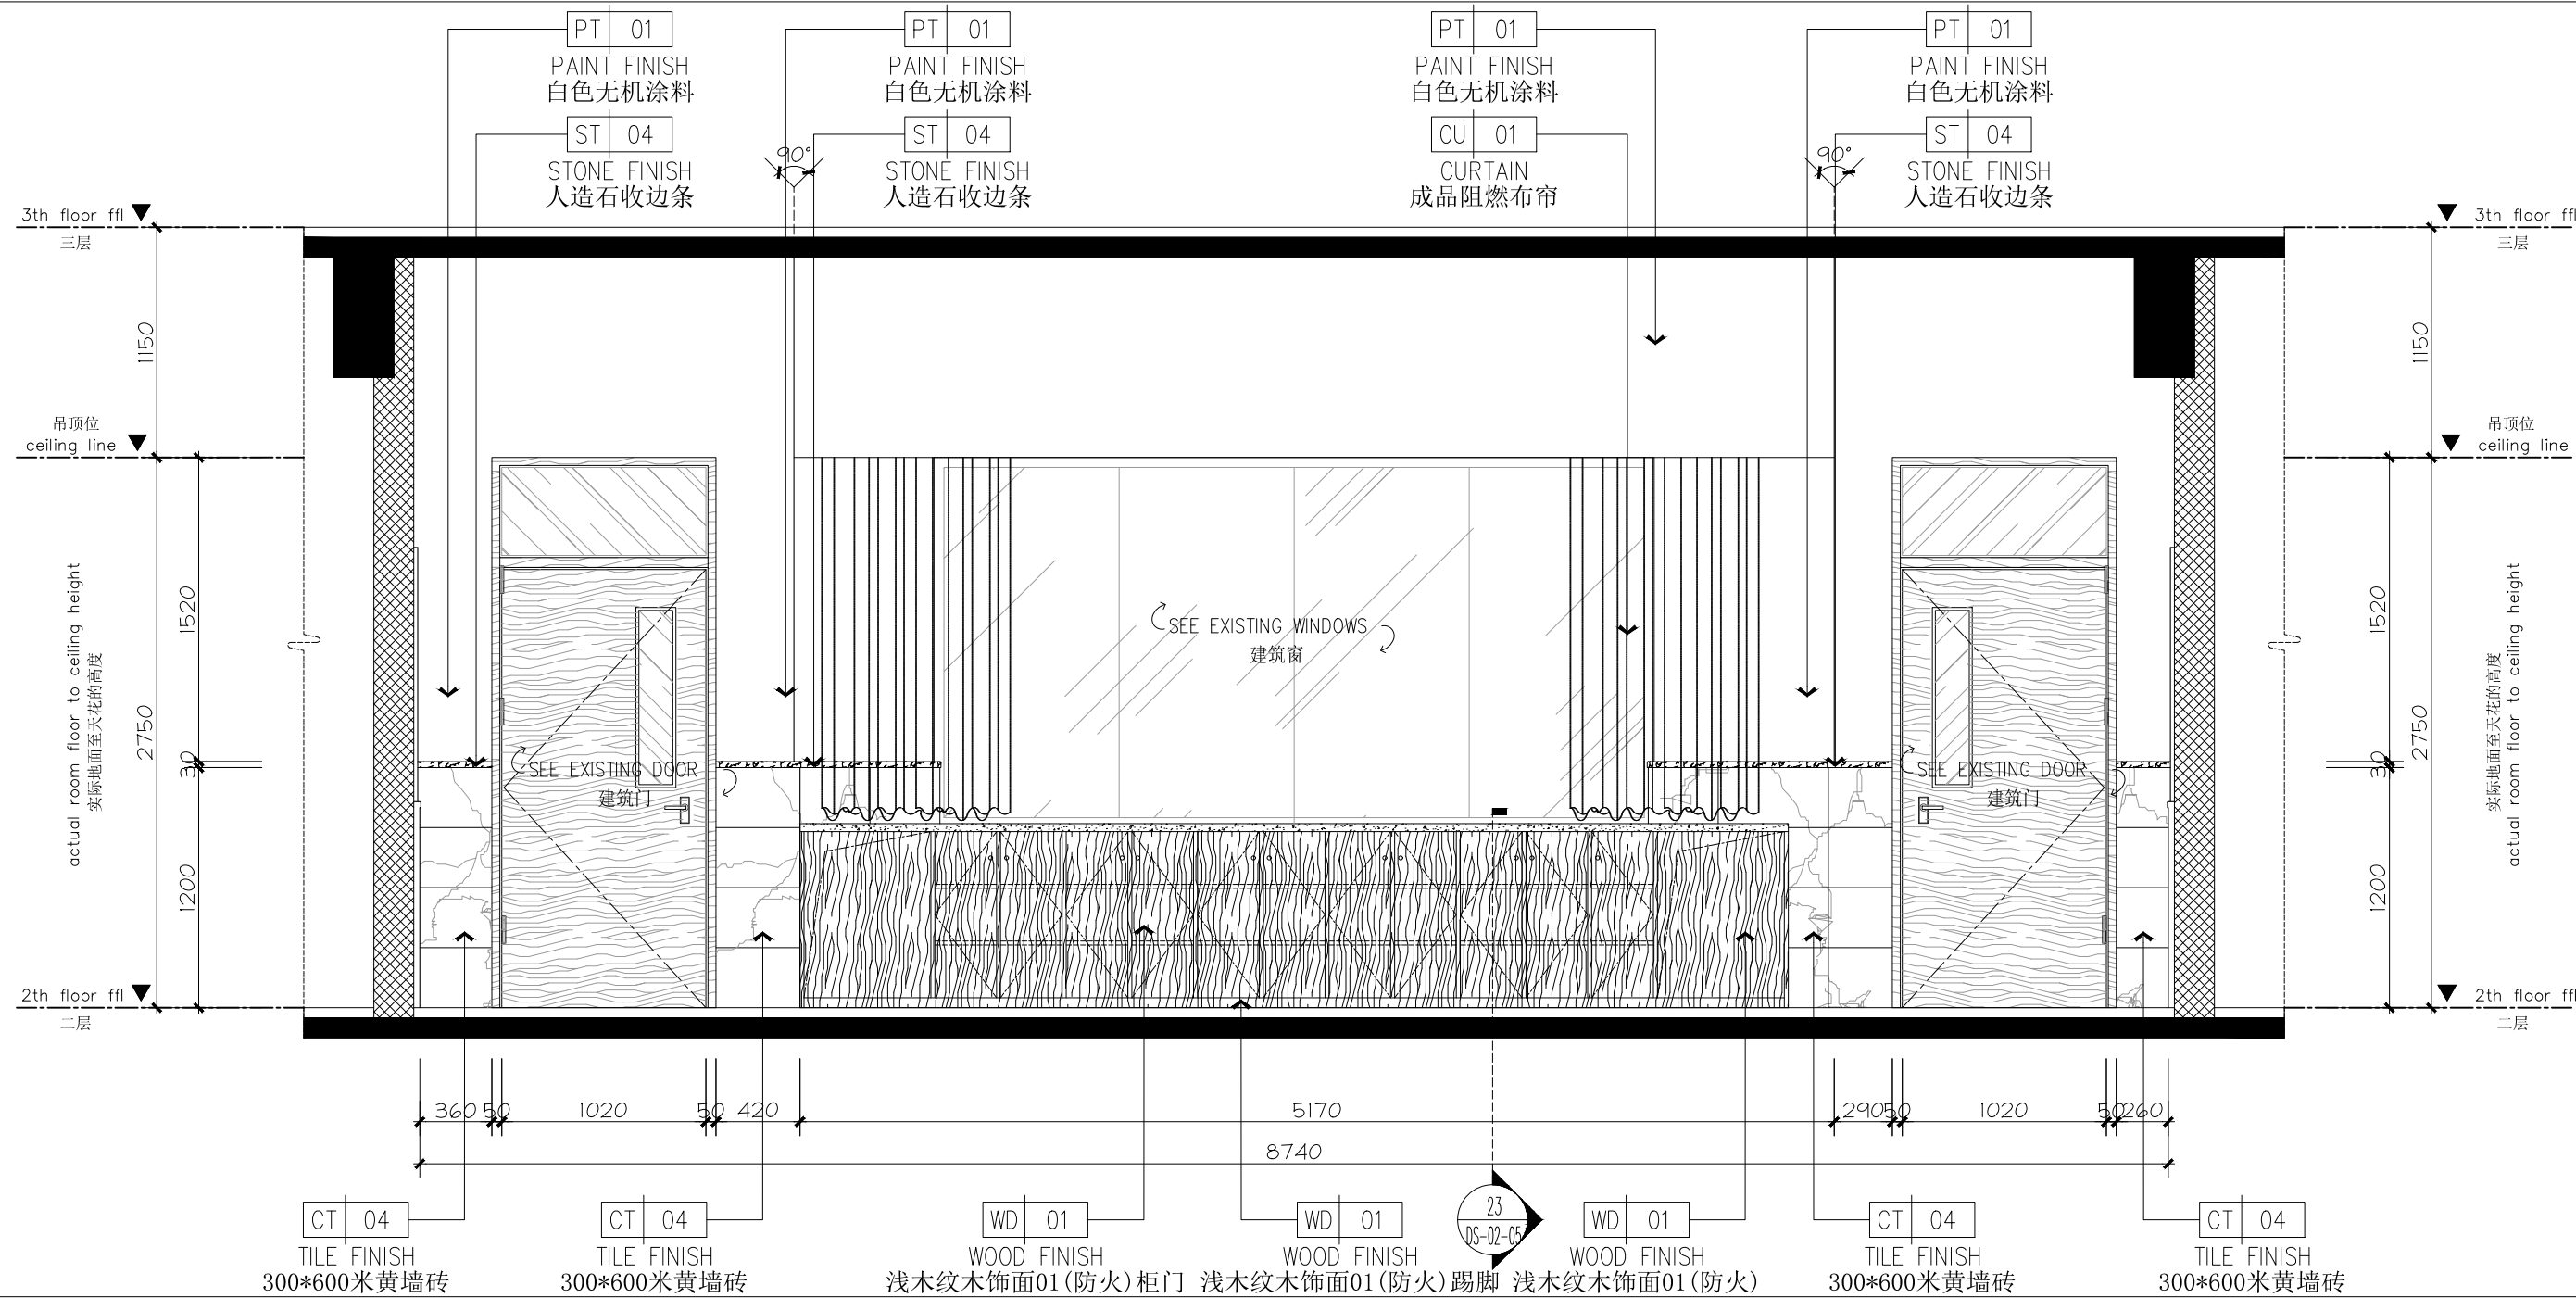

28 ELEVATION
EL-02-07 立面图 SCALE 1:35 @A2

 


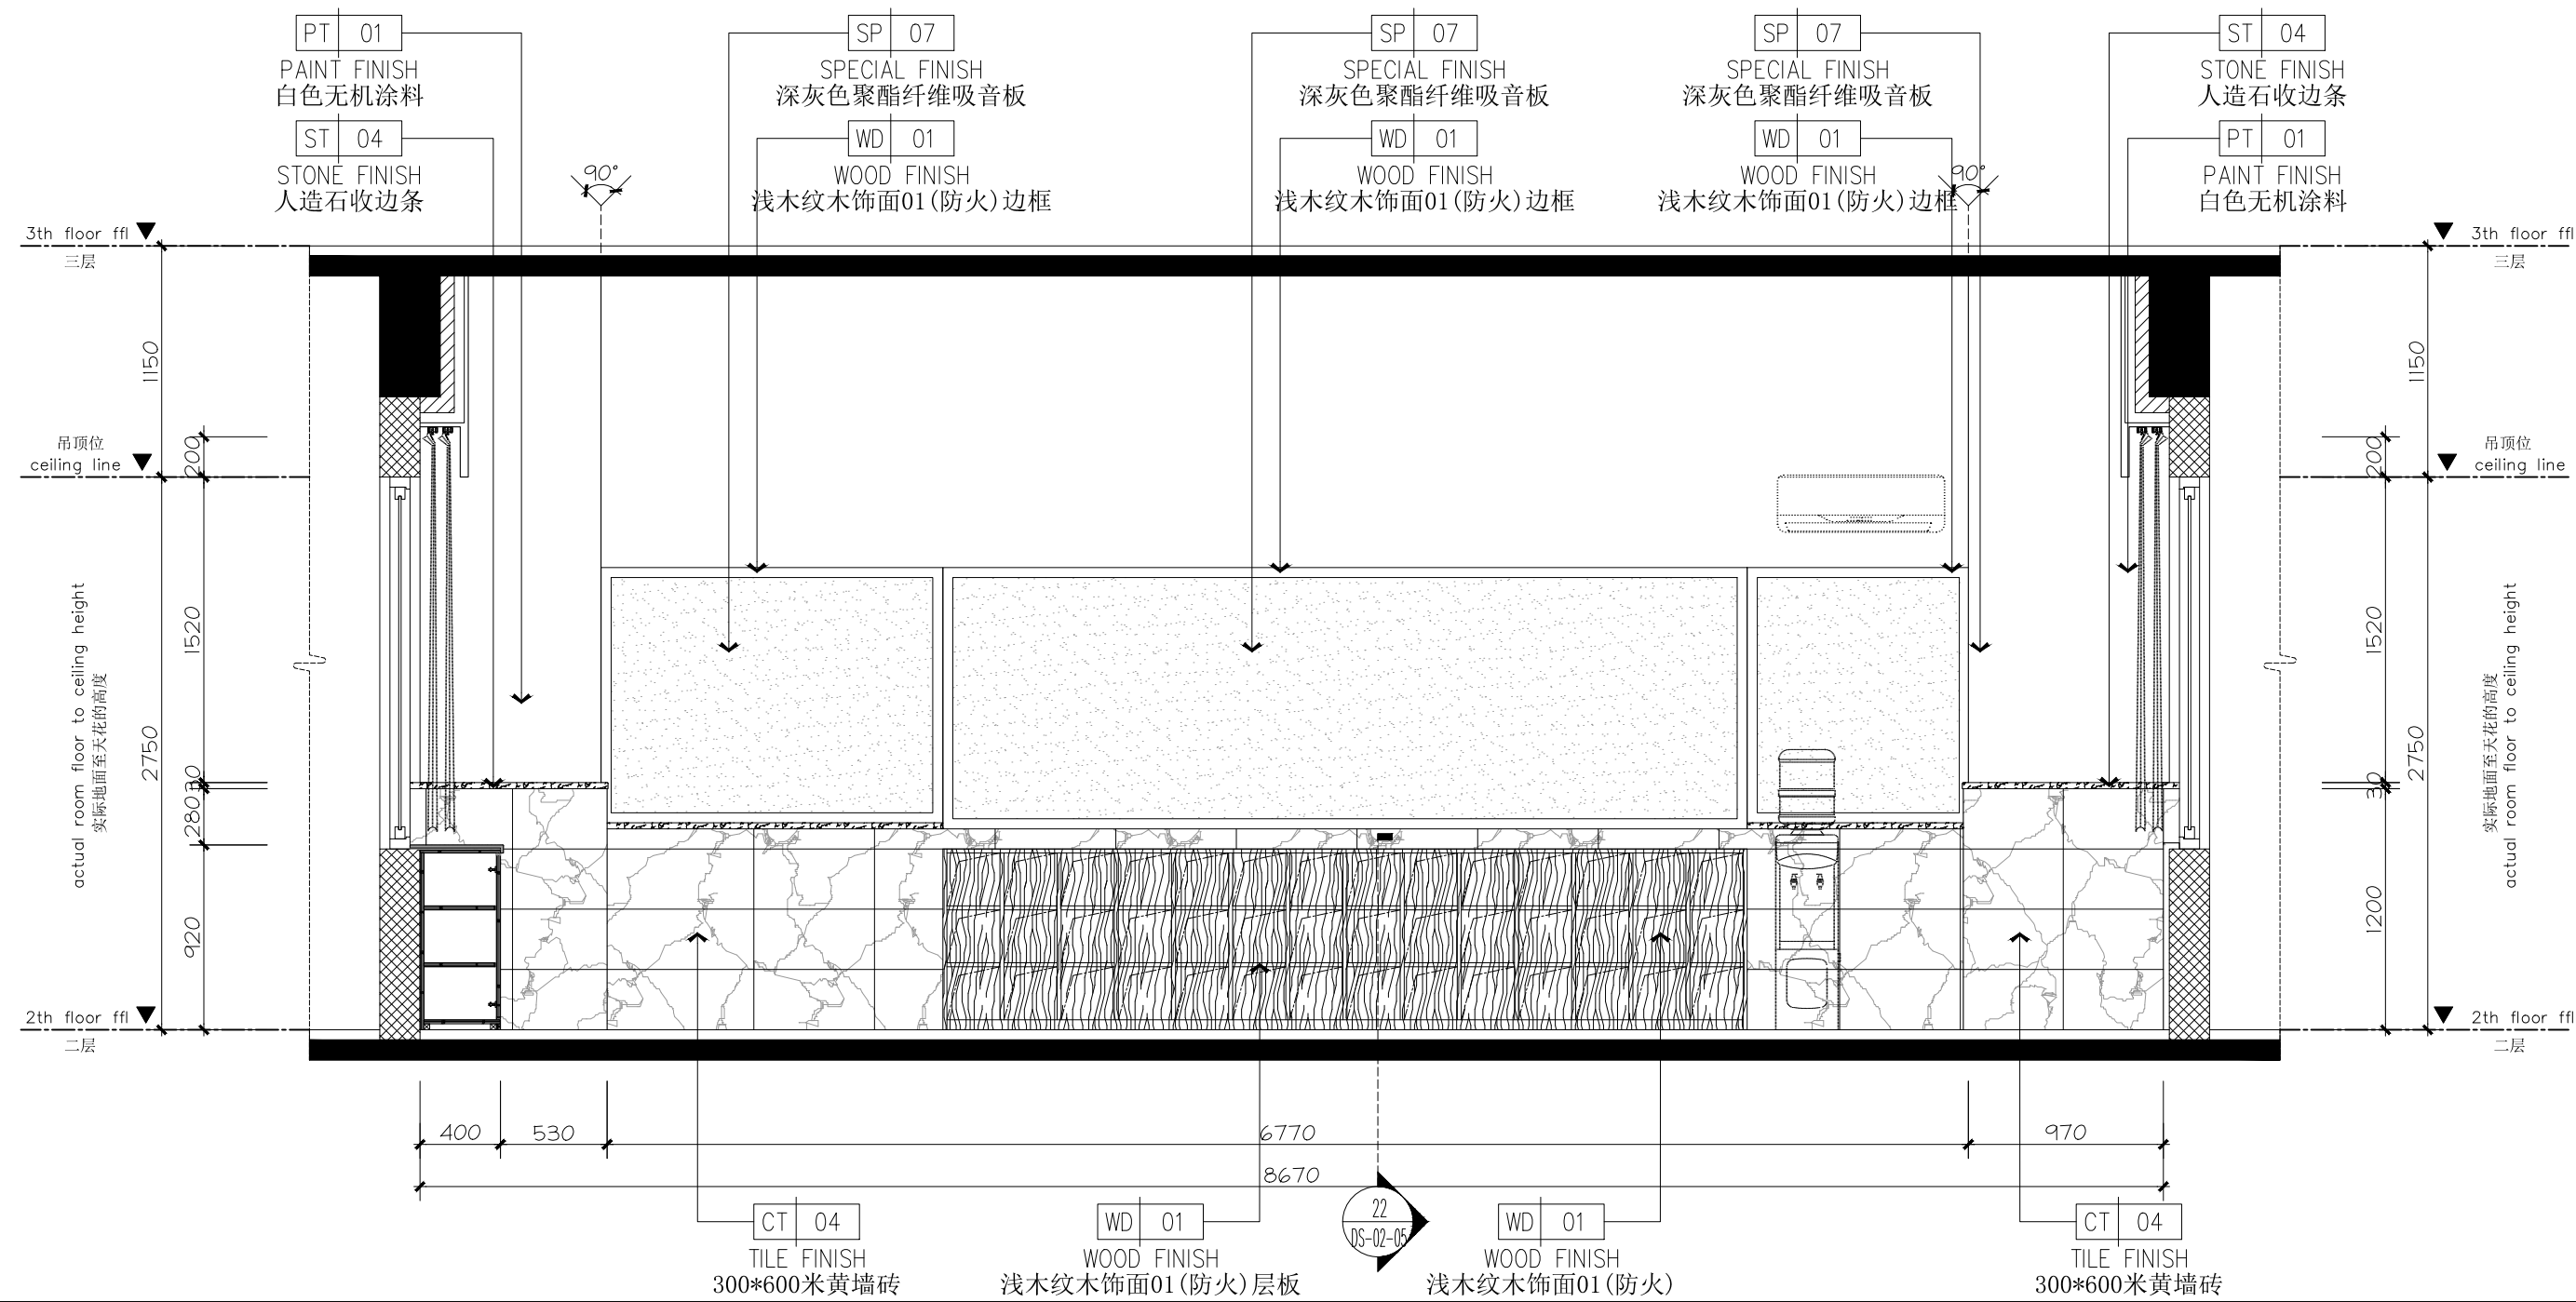


2F教室立面图

IE-02-21


29 ELEVATION
EL-02-07 立面图 SCALE 1:35 @A2

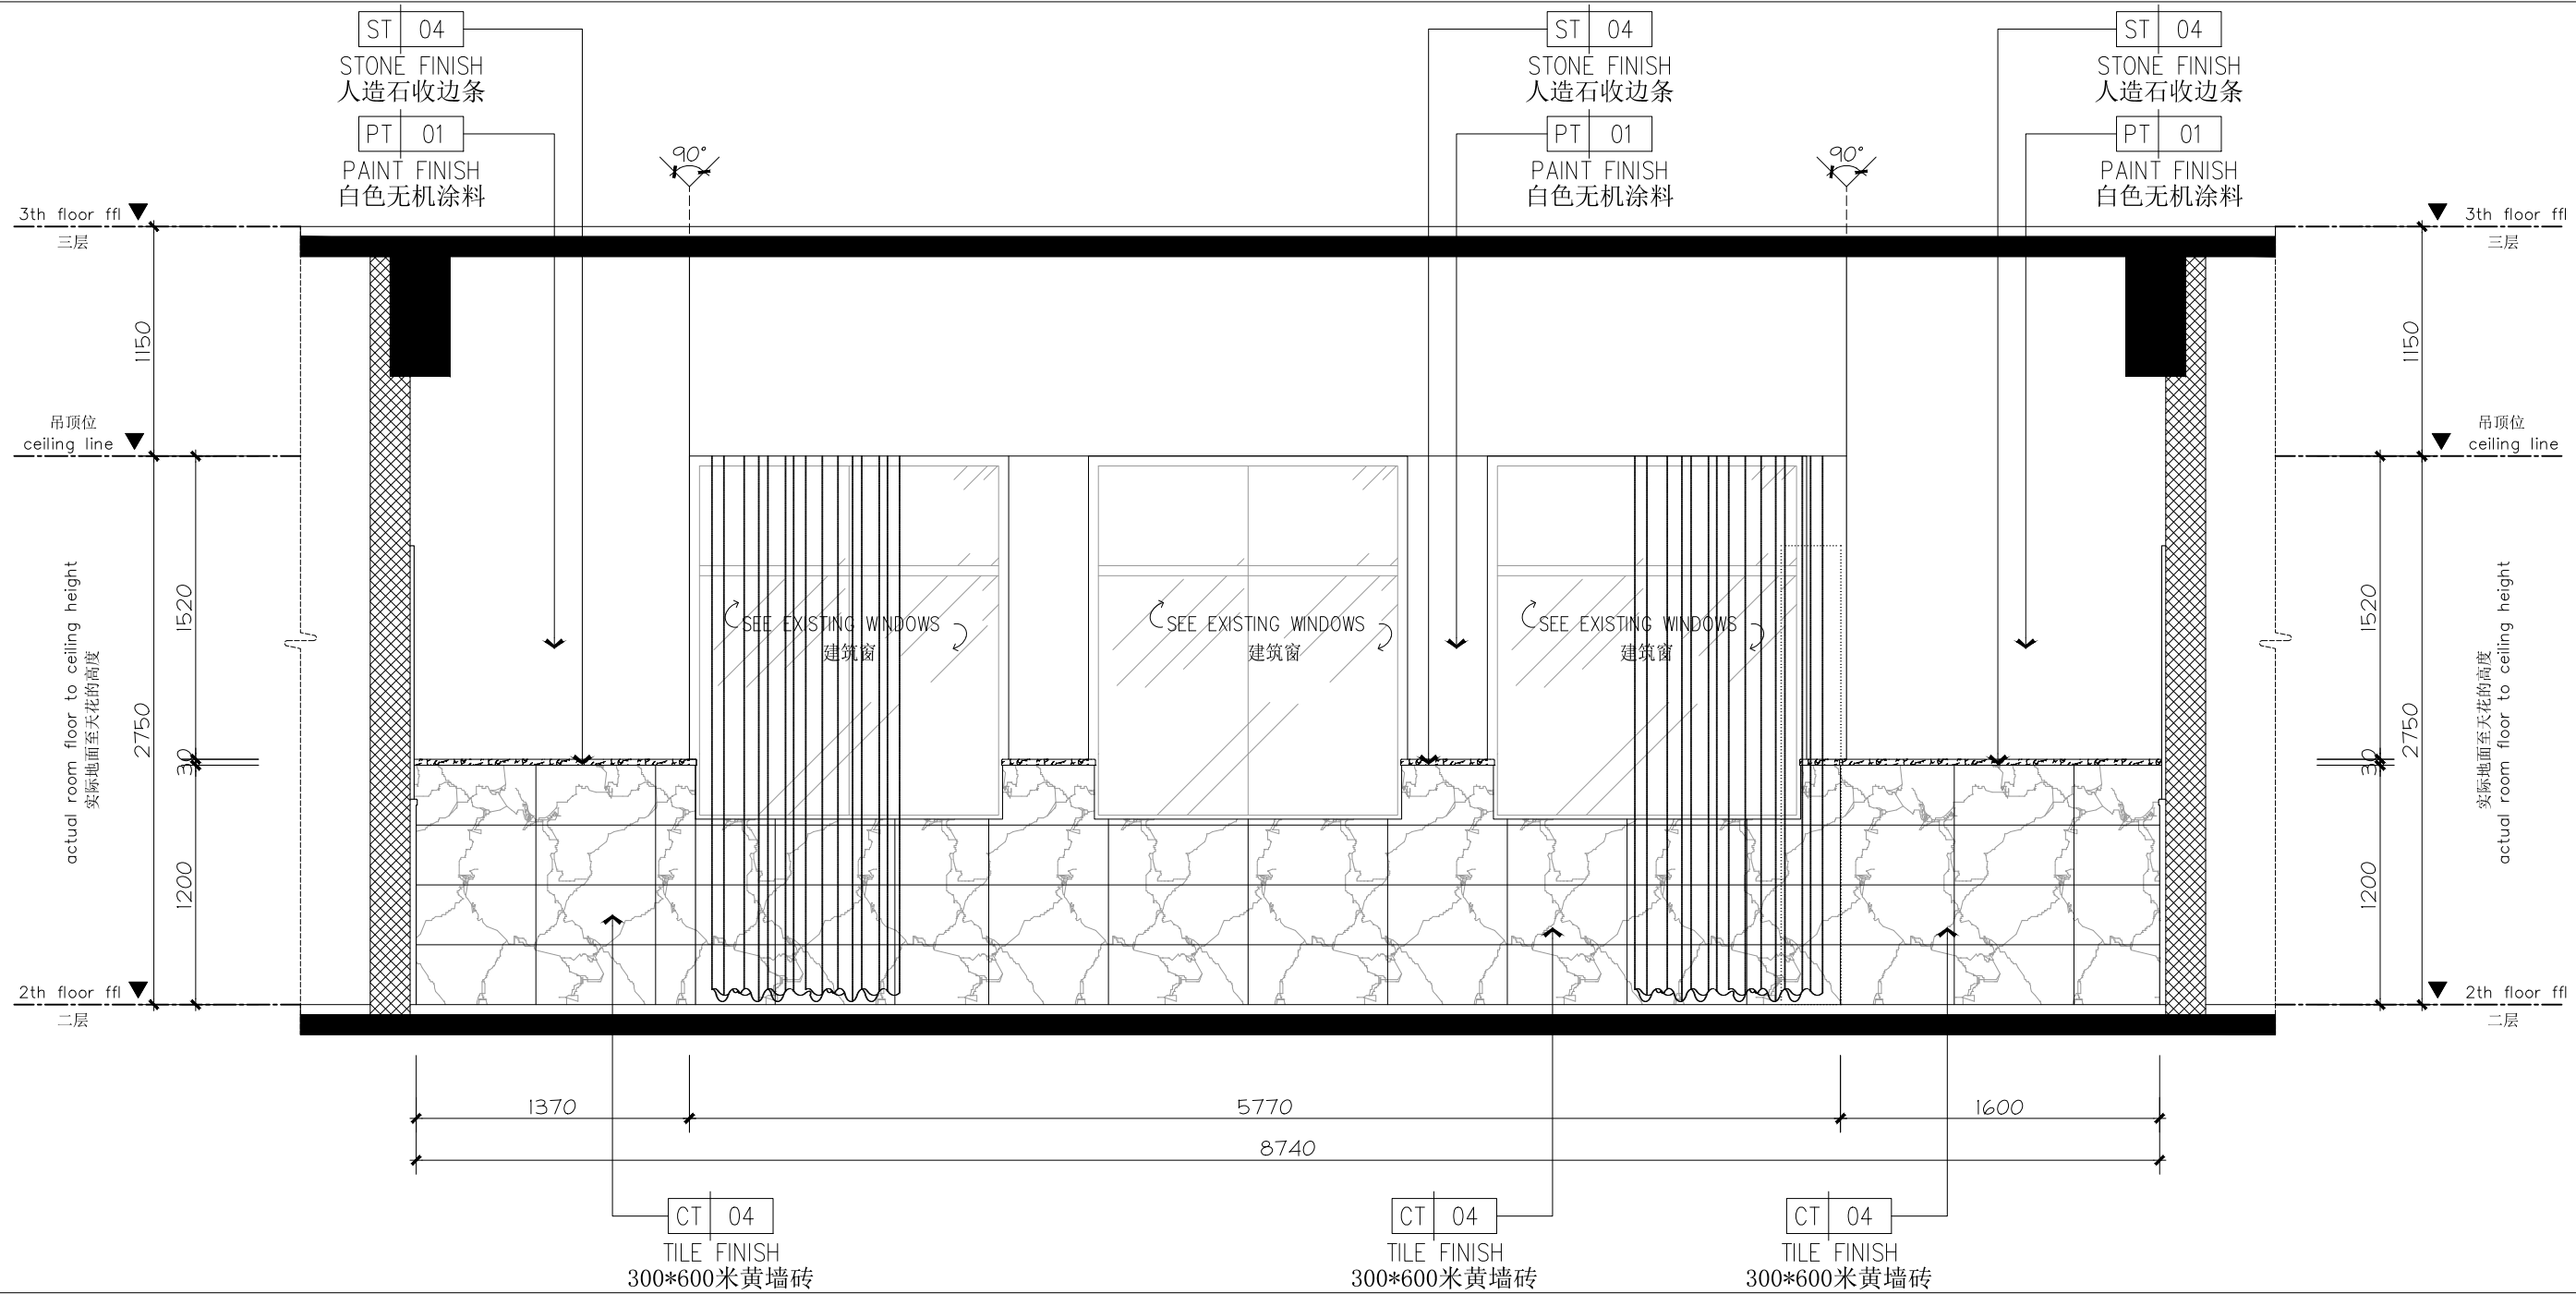

30 ELEVATION
EL-02-07 立面图 SCALE 1:35 @A2

 


1992-02-28


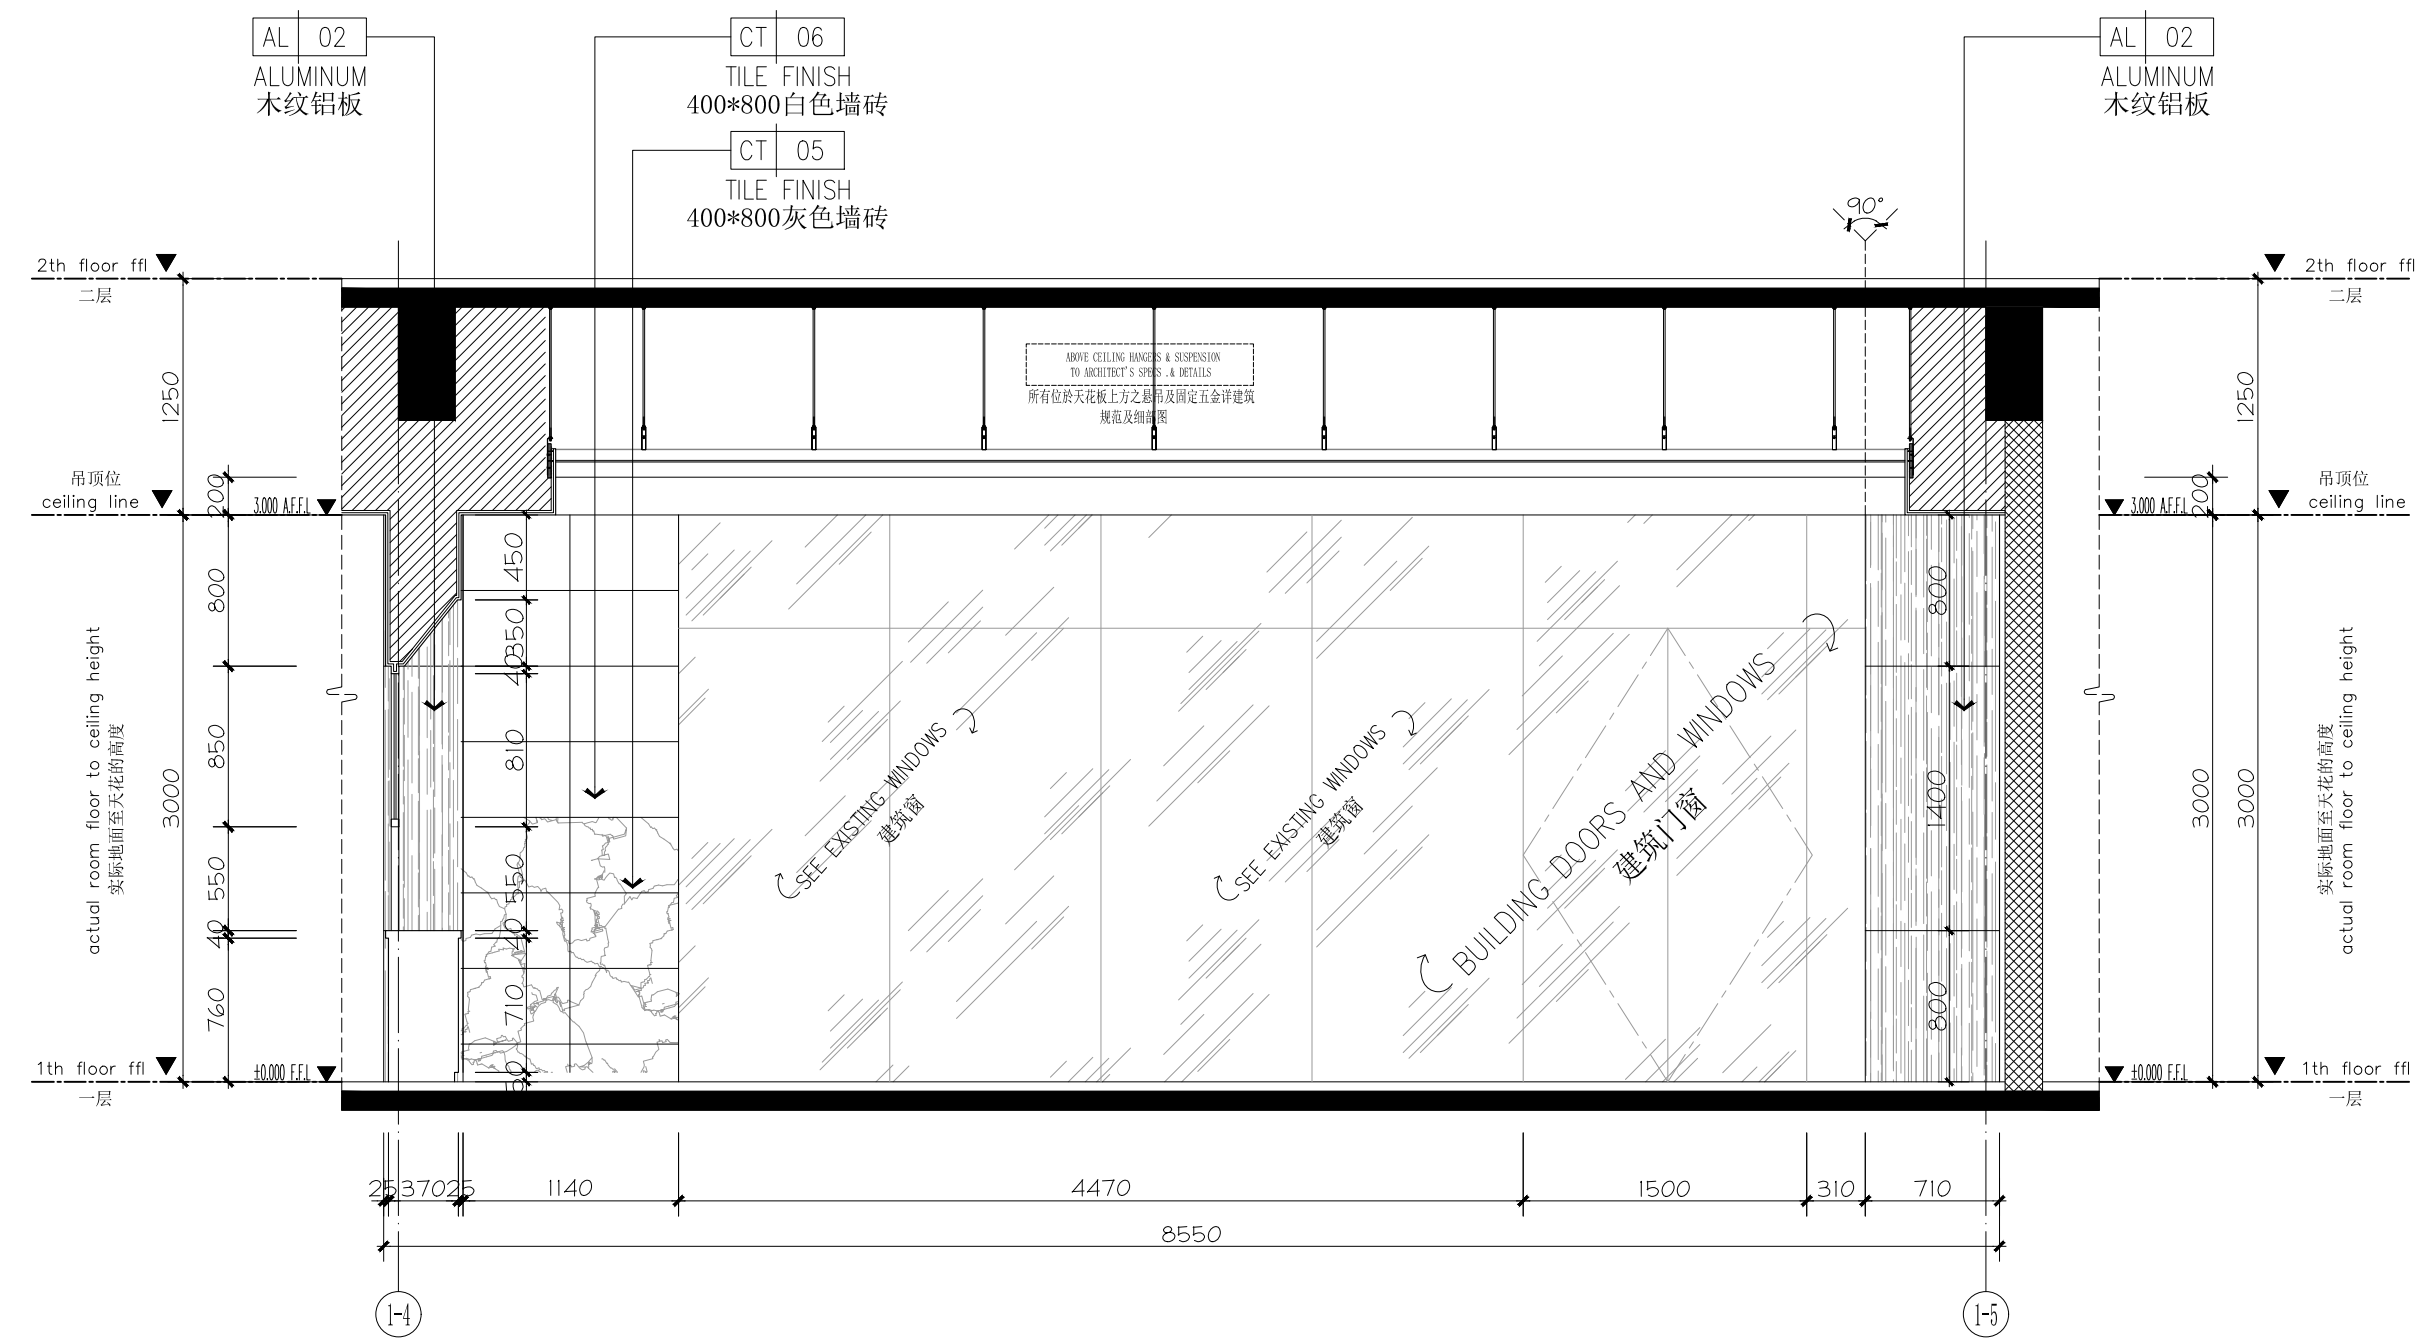


1F学生餐厅立面图

IE-01-04

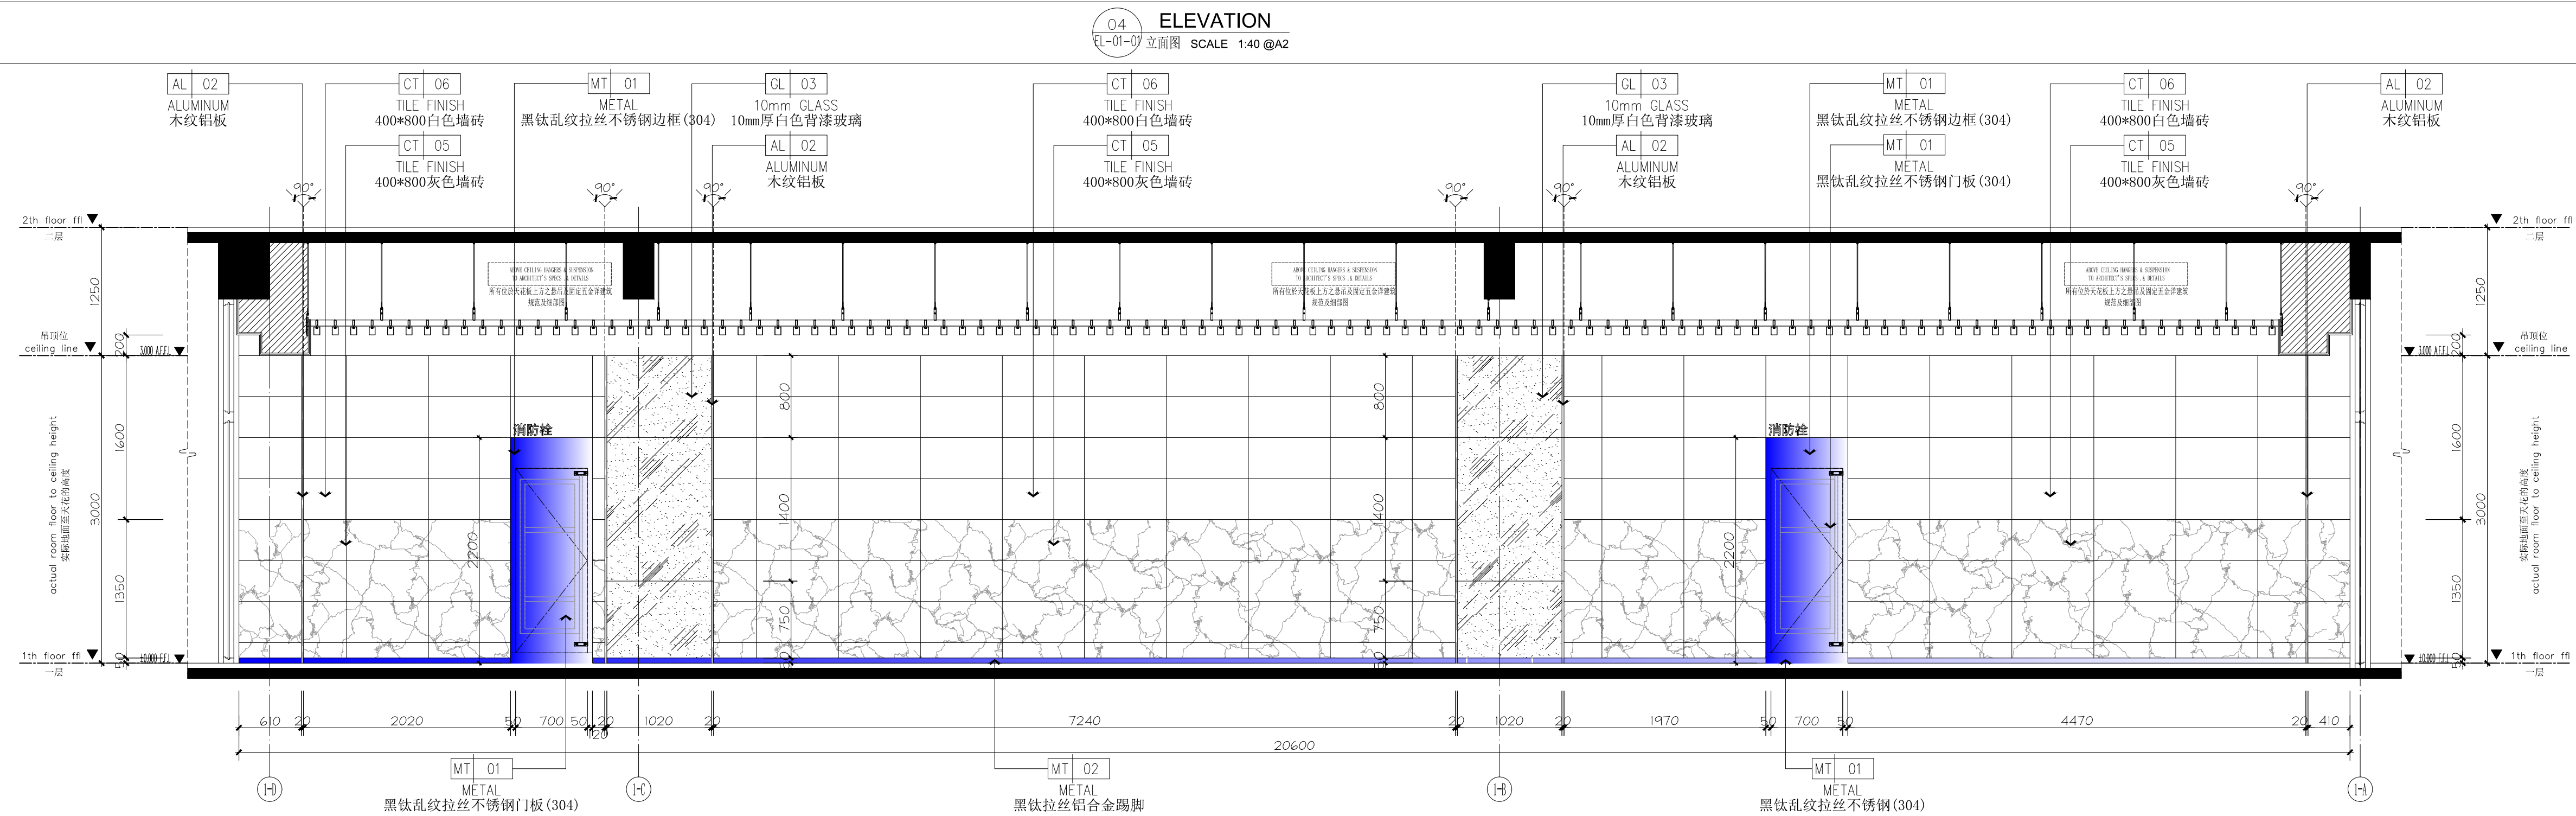

05 ELEVATION
EL-01-01 立面图 SCALE 1:40 @A2

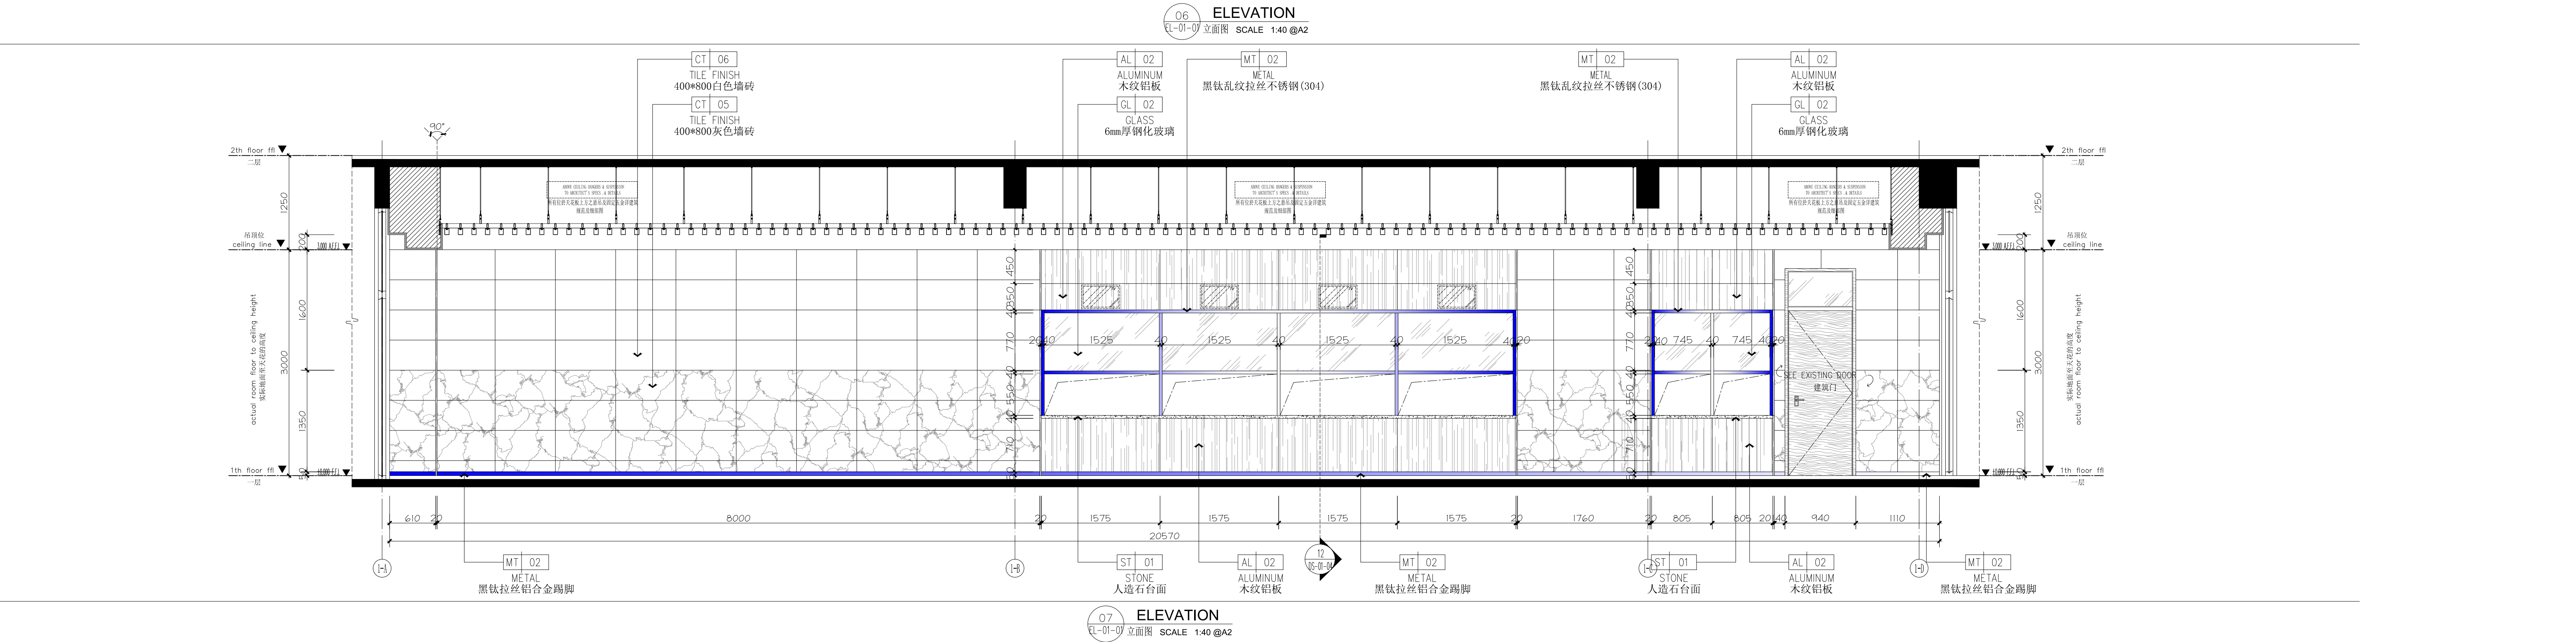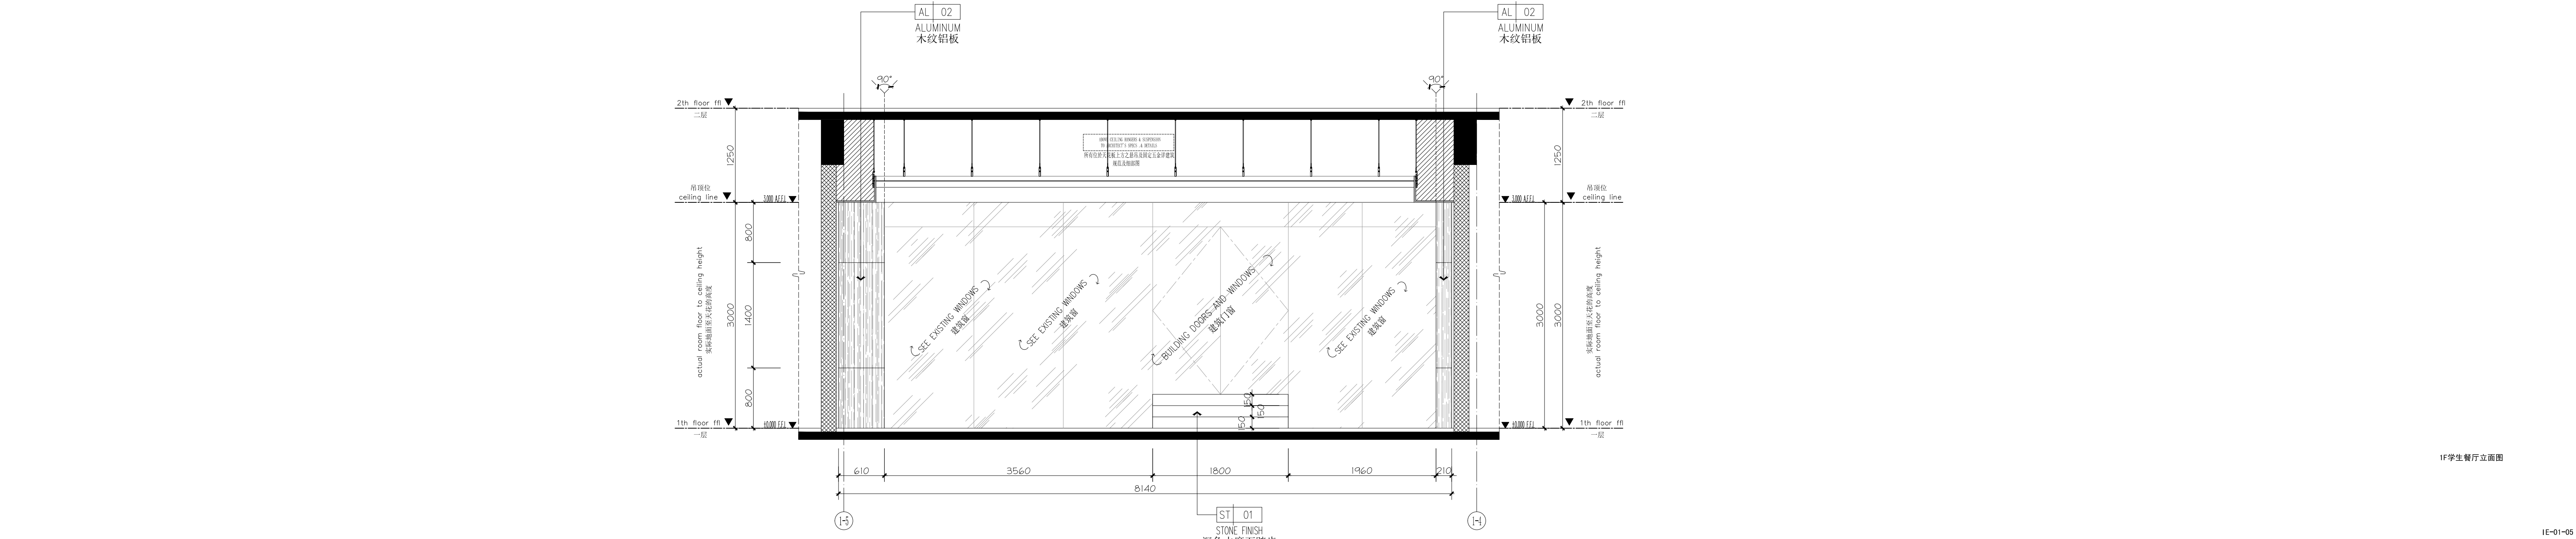

1992-02-28