




1992-02-28

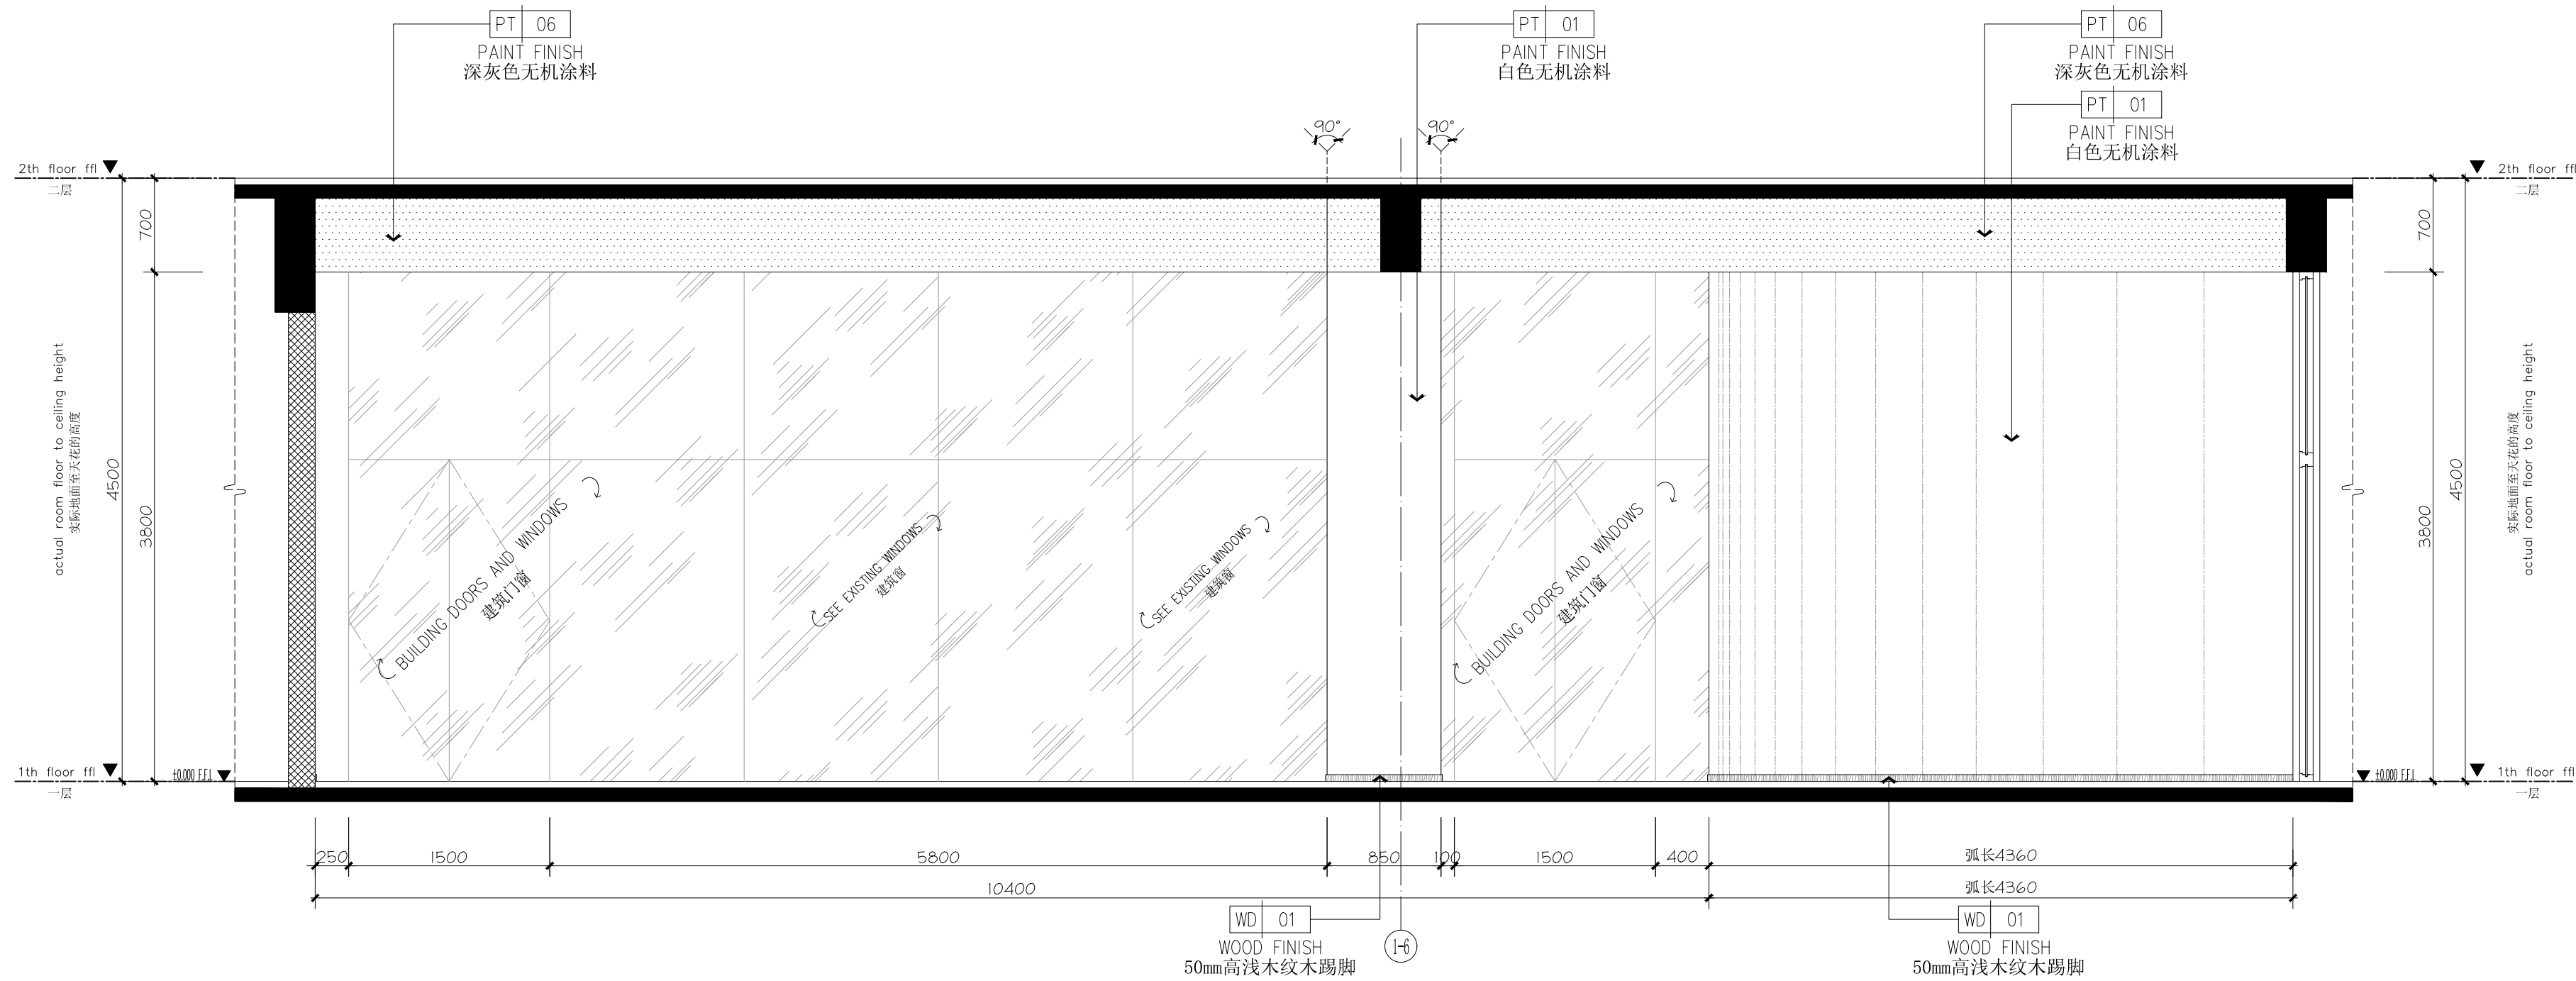

08 ELEVATION
EL-01-07 立面图 SCALE 1:40 @A2

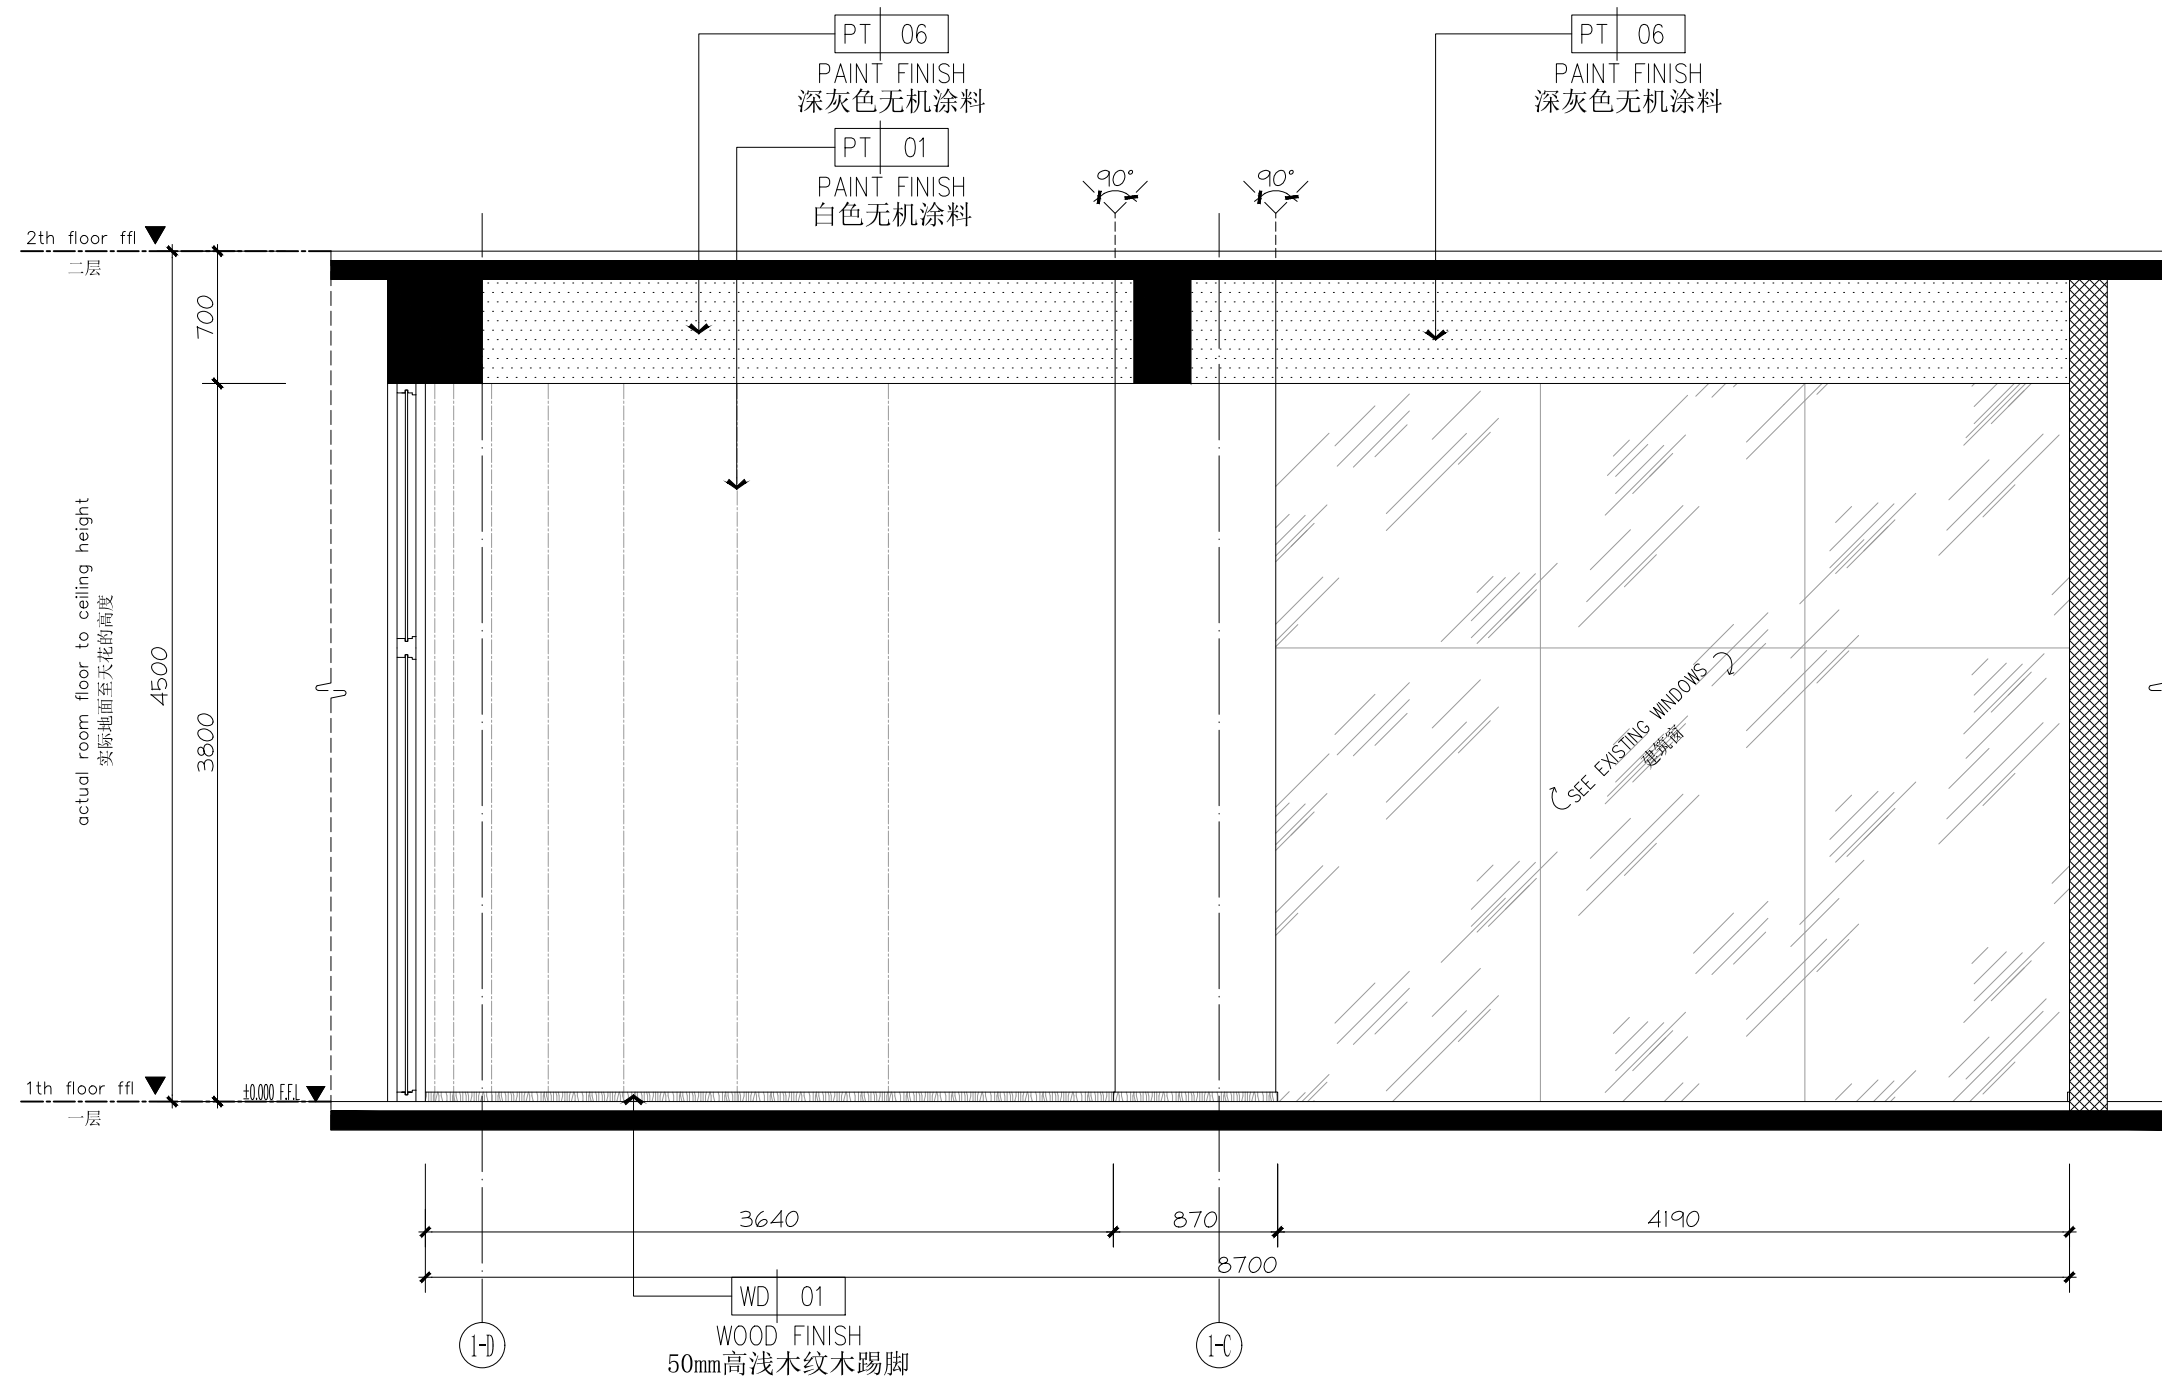


09 ELEVATION
EL-01-07 立面图 SCALE 1:40 @A2

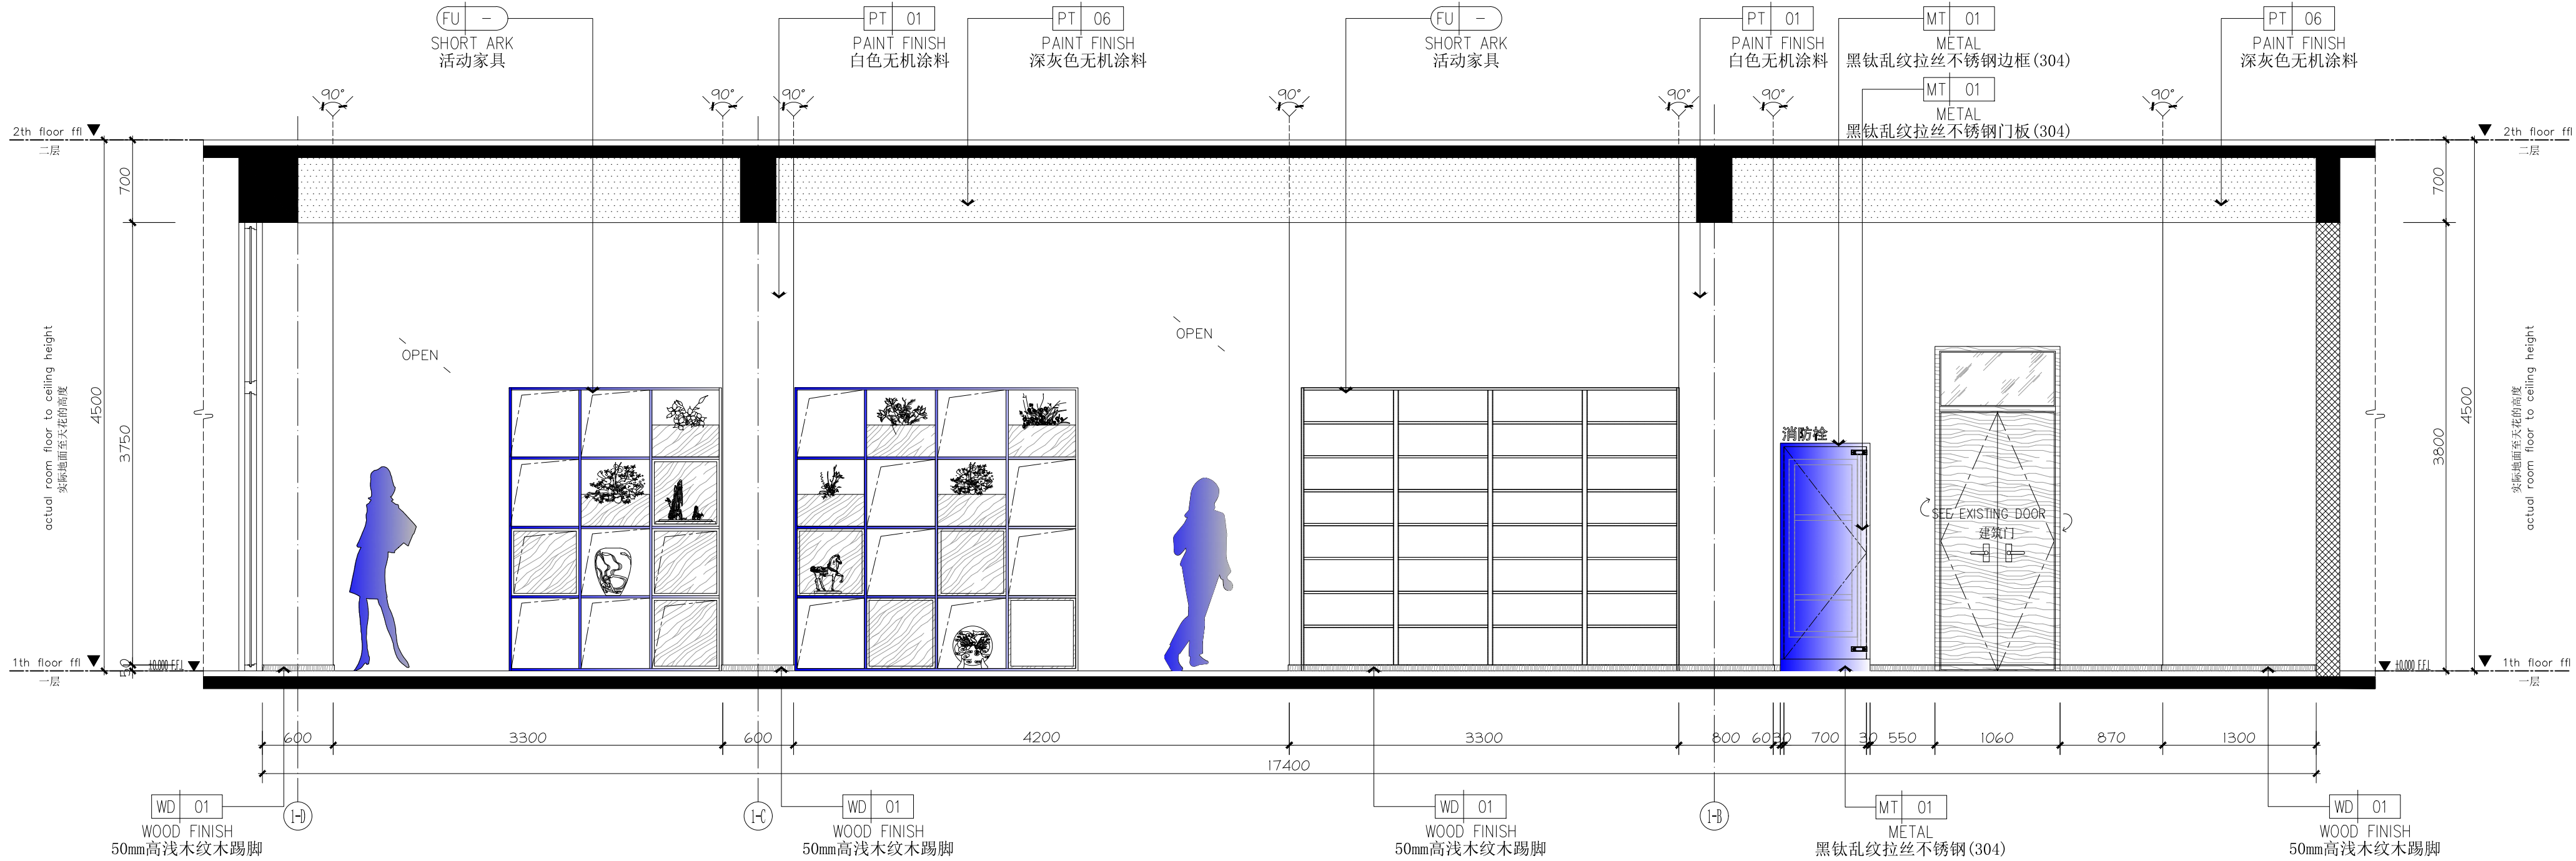

10 ELEVATION
EL-01-07 立面图 SCALE 1:40 @A2


1F职工之家立面图

1E-01-06

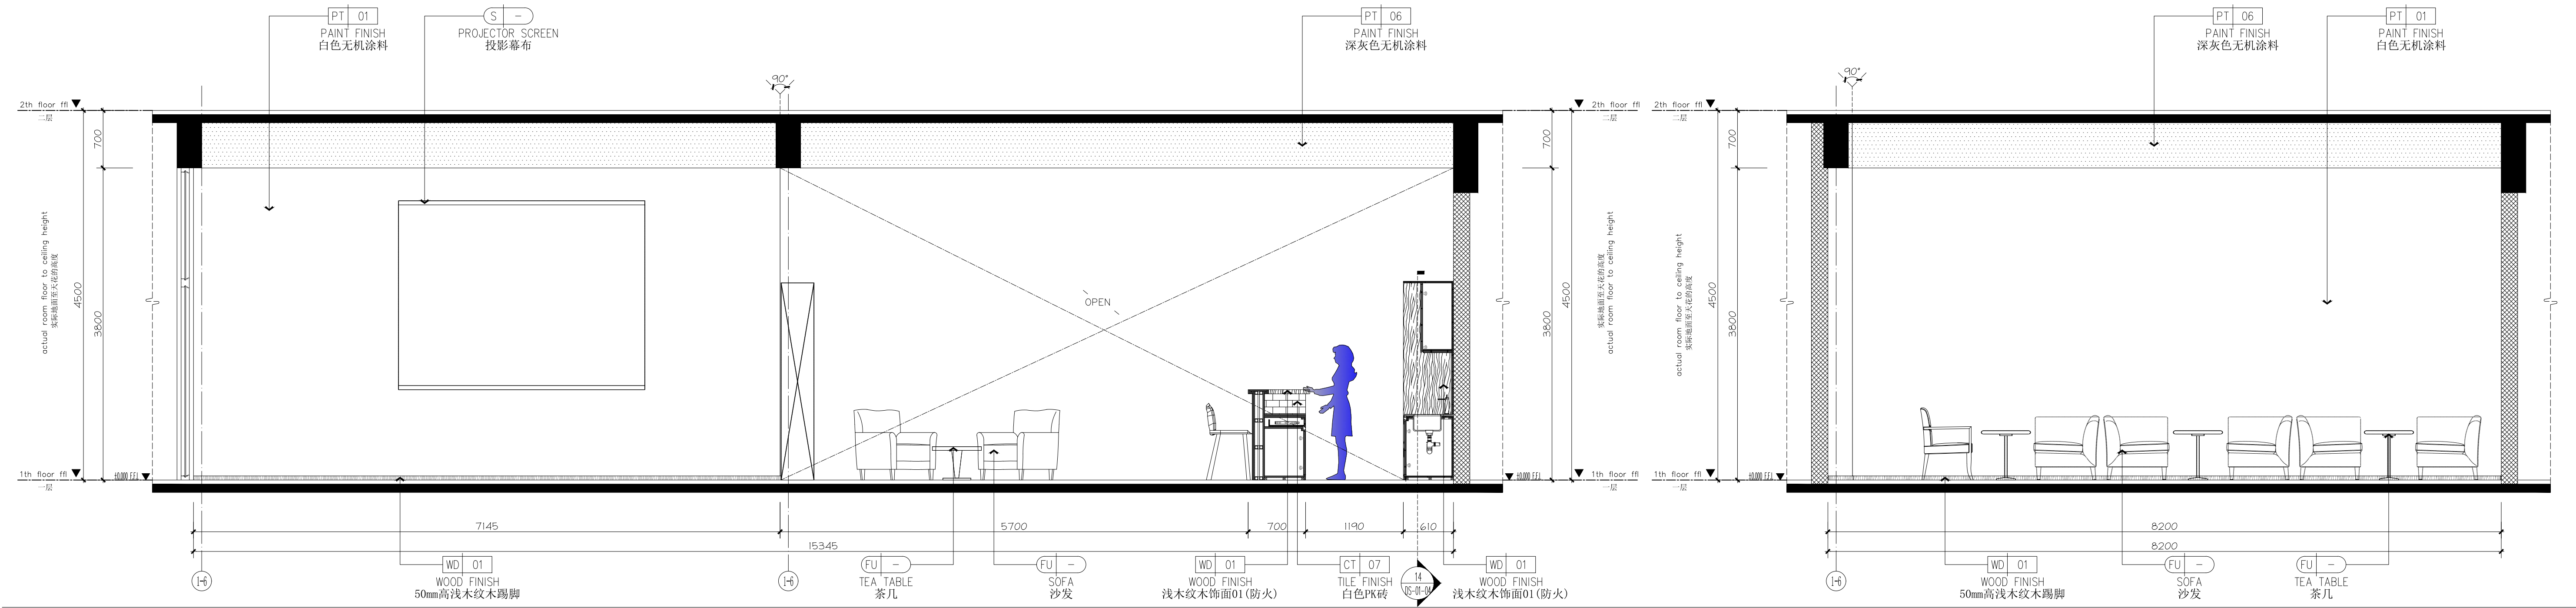

11 ELEVATION
EL-01-07 立面图 SCALE 1:40 @A2

12 ELEVATION
EL-01-07 立面图 SCALE 1:40 @A2

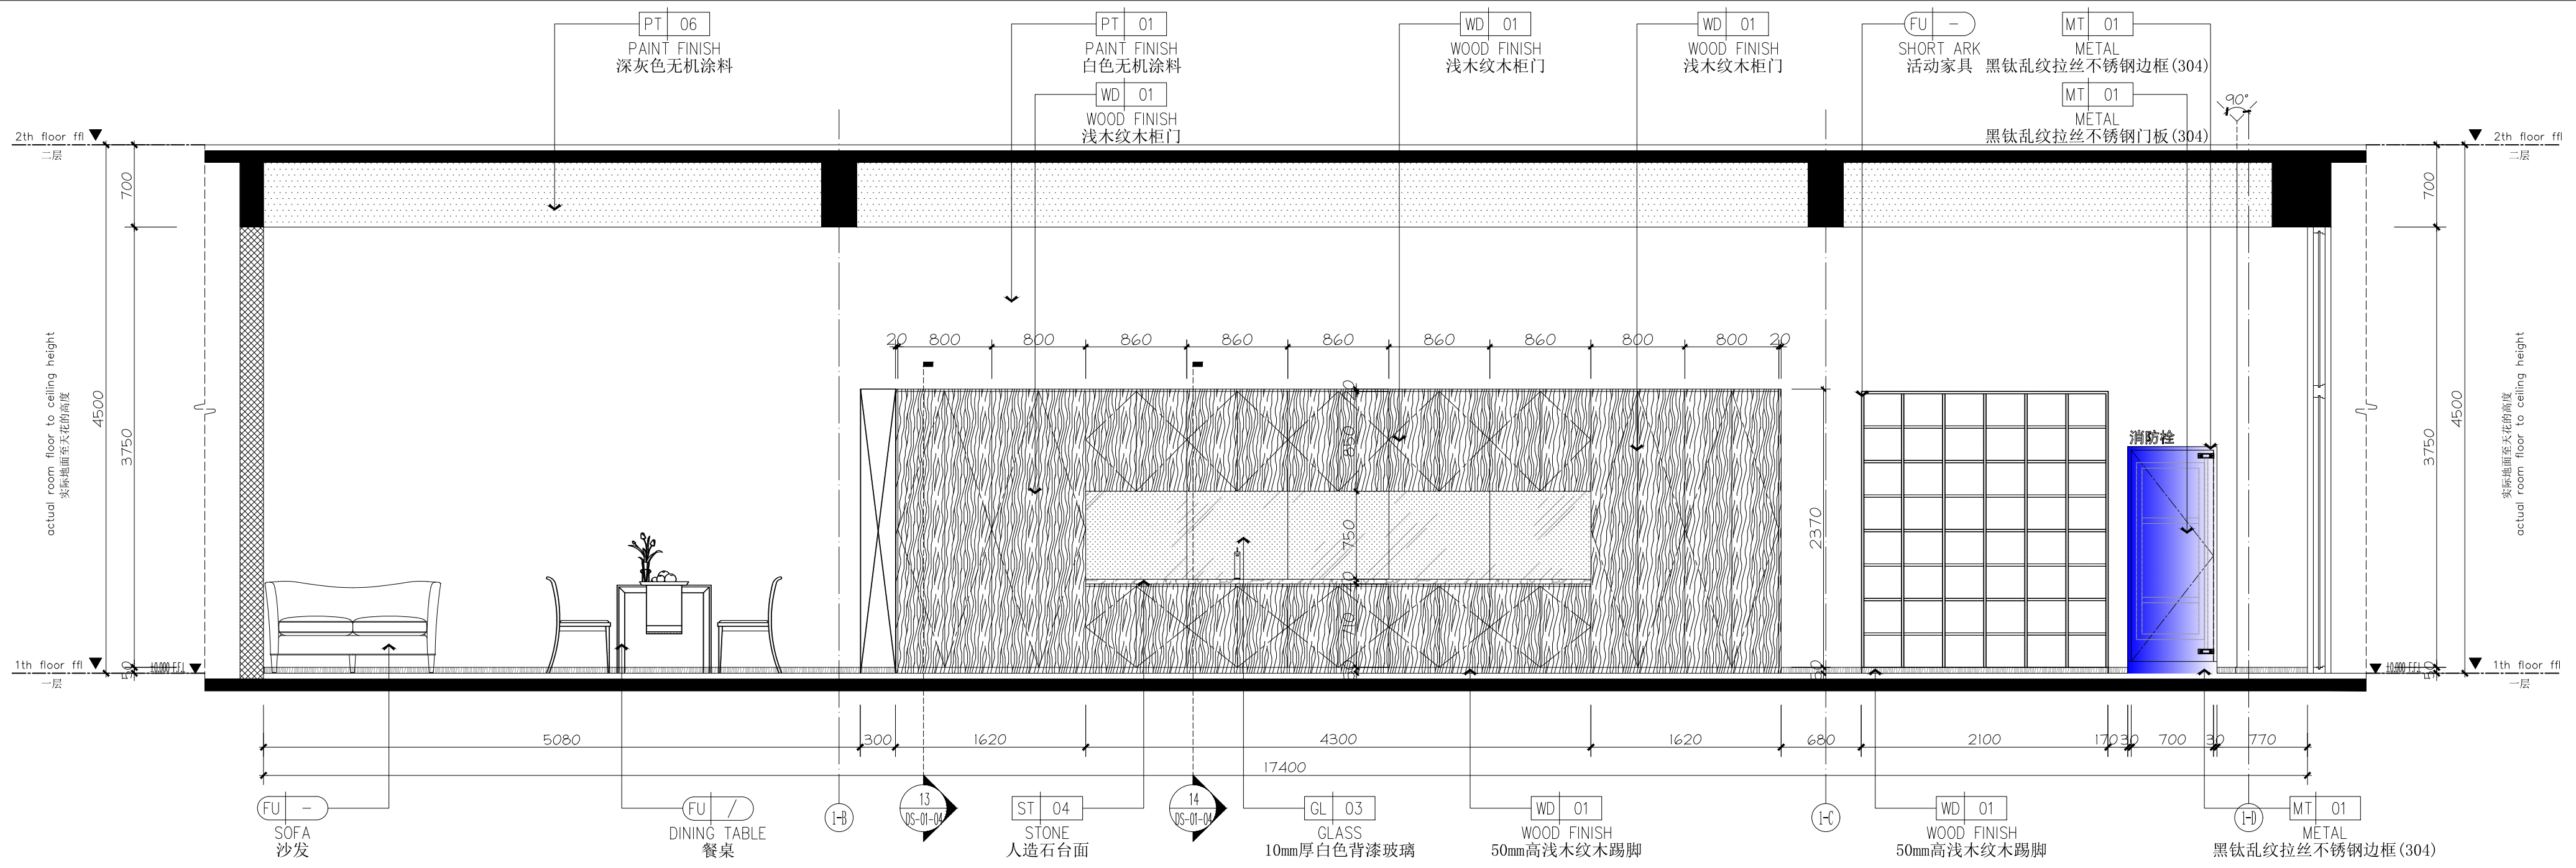


13 ELEVATION
EL-01-07 立面图 SCALE 1:40 @A2

1F职工之家立面图

1E-01-07


1992-02-28

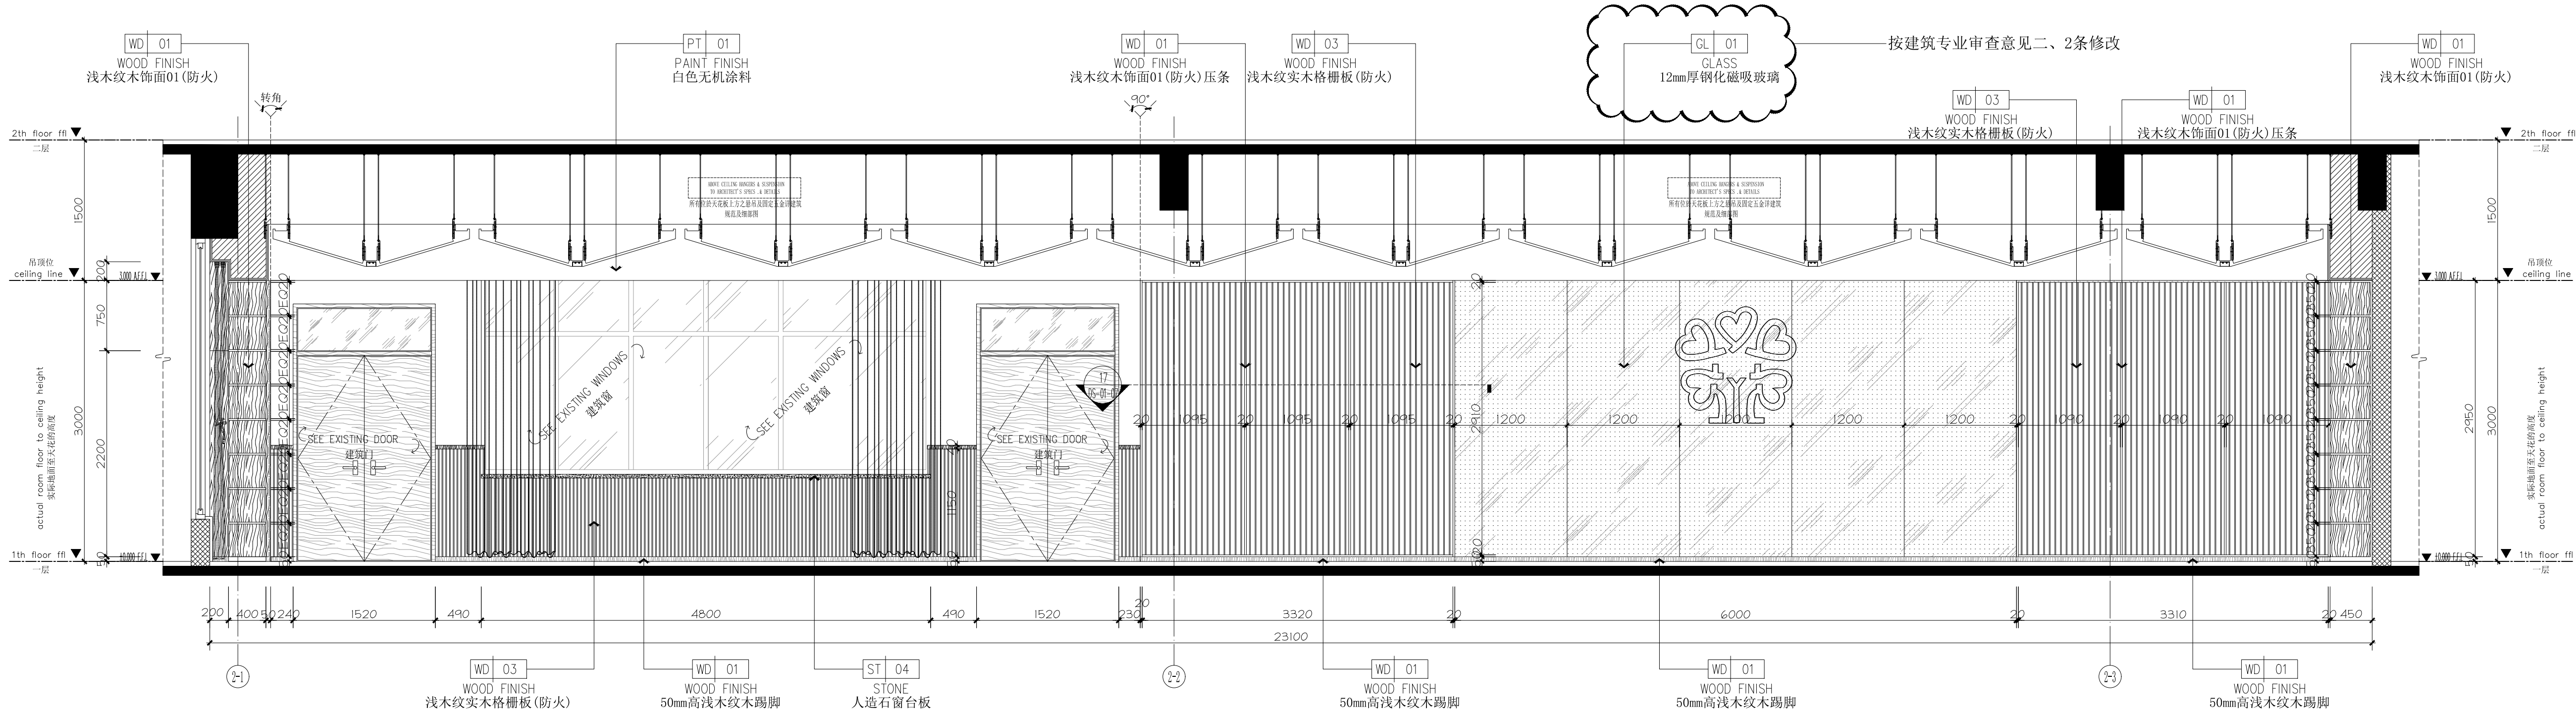


14 ELEVATION
E1-01-07 立面图 SCALE 1:40 @A2

1F图书馆立面图

1E-01-08a

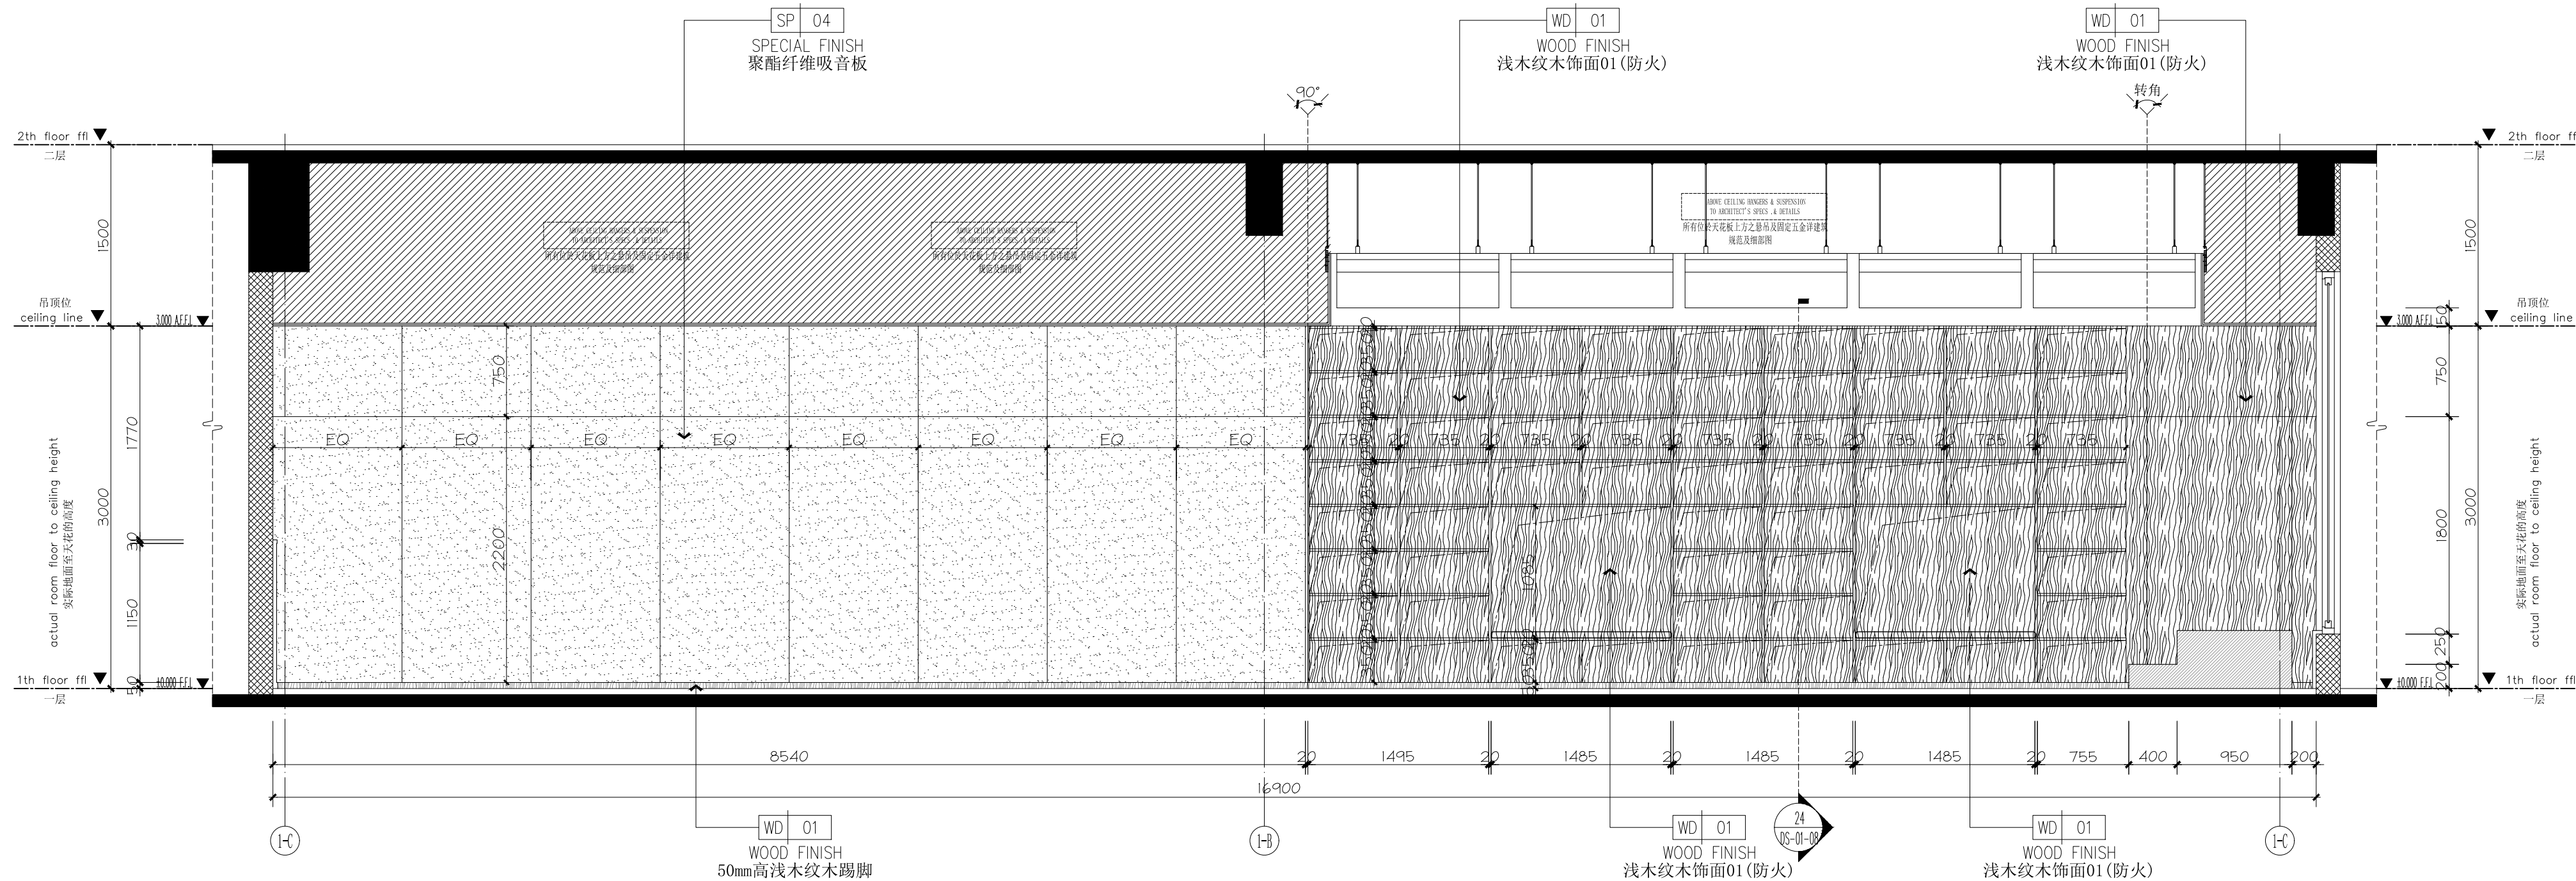


15 ELEVATION
E1-01-07 立面图 SCALE 1:40 @A2

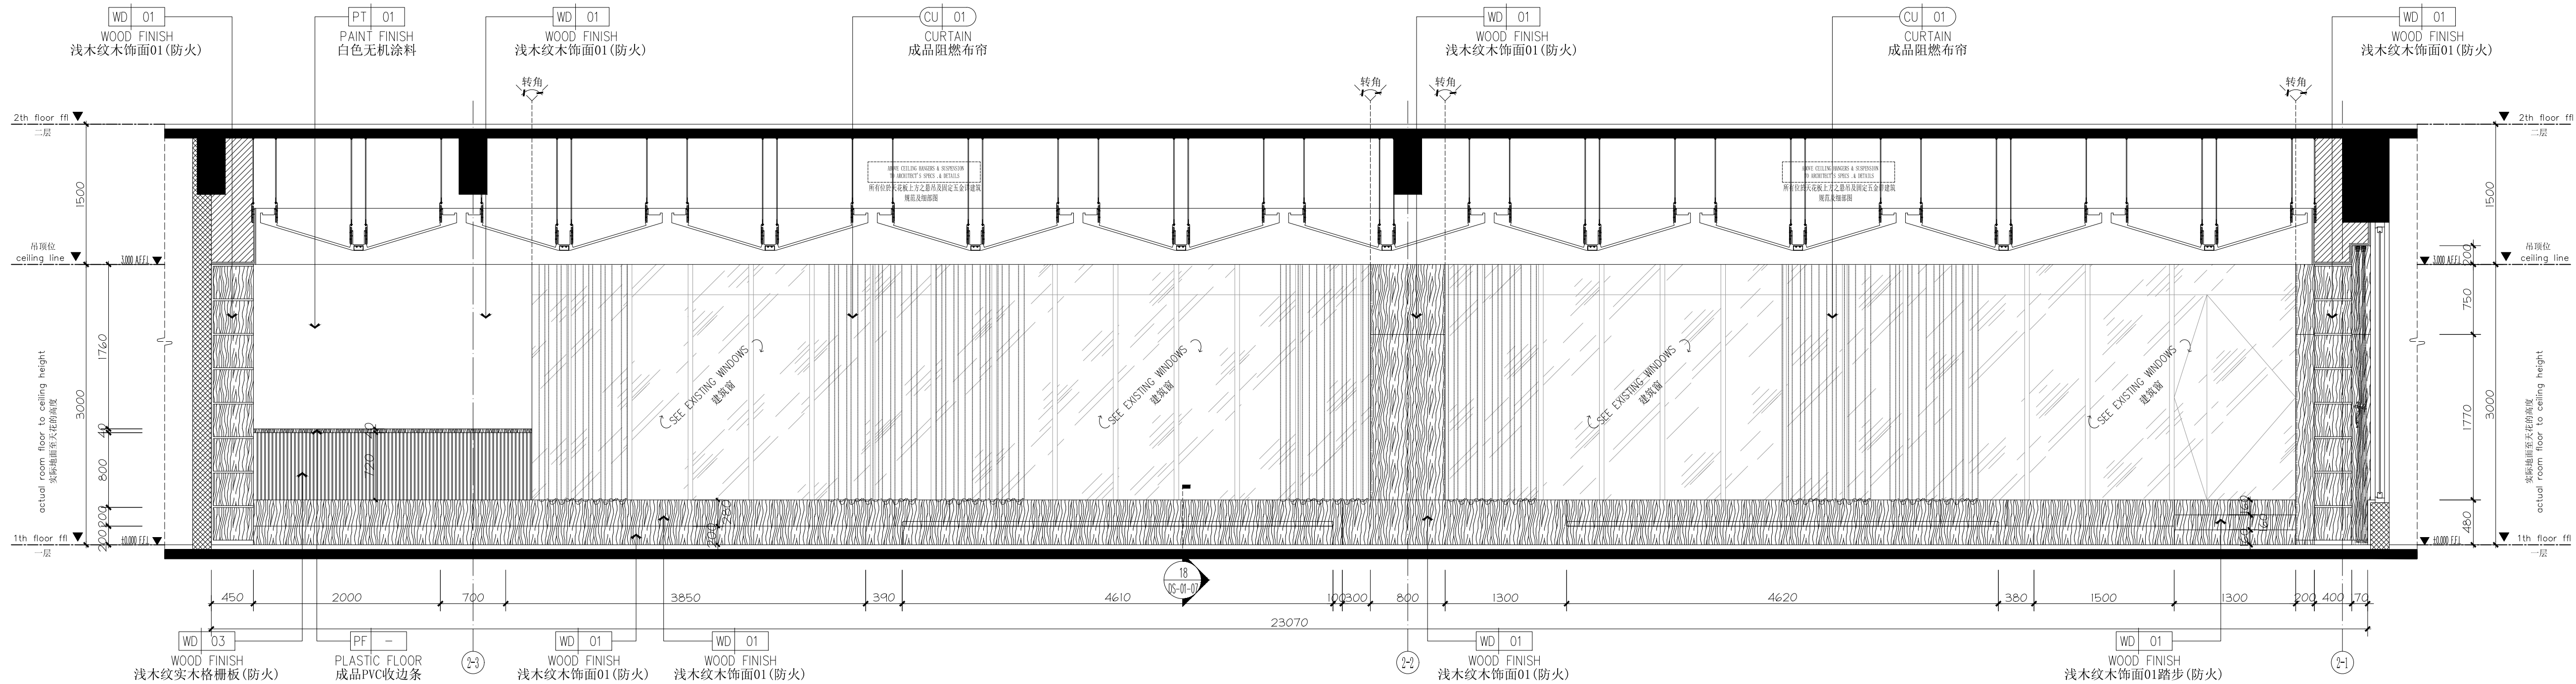


1F 图书馆立面图

1E-01-09

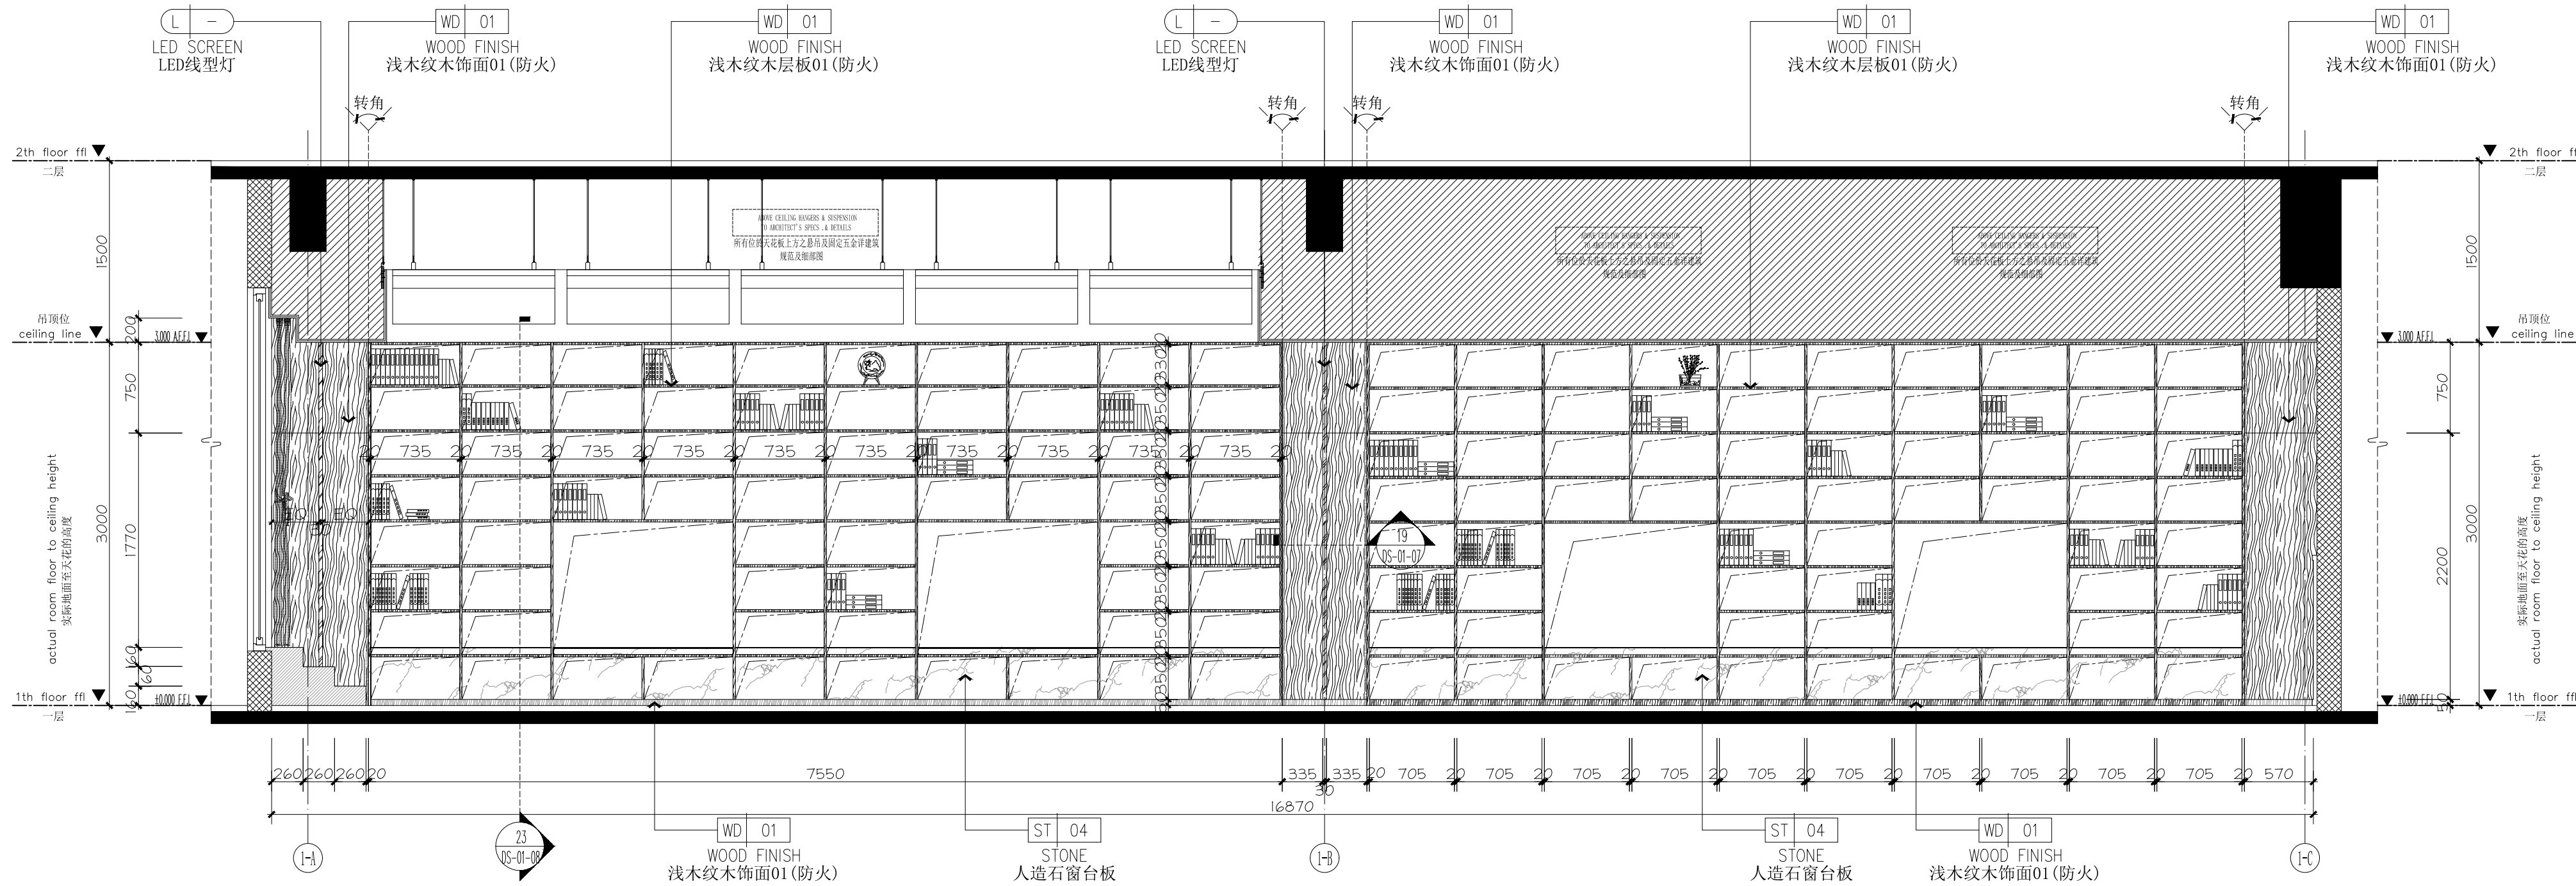

17 ELEVATION
1F 图书馆立面图 SCALE 1:40 @A2


1992-02-28

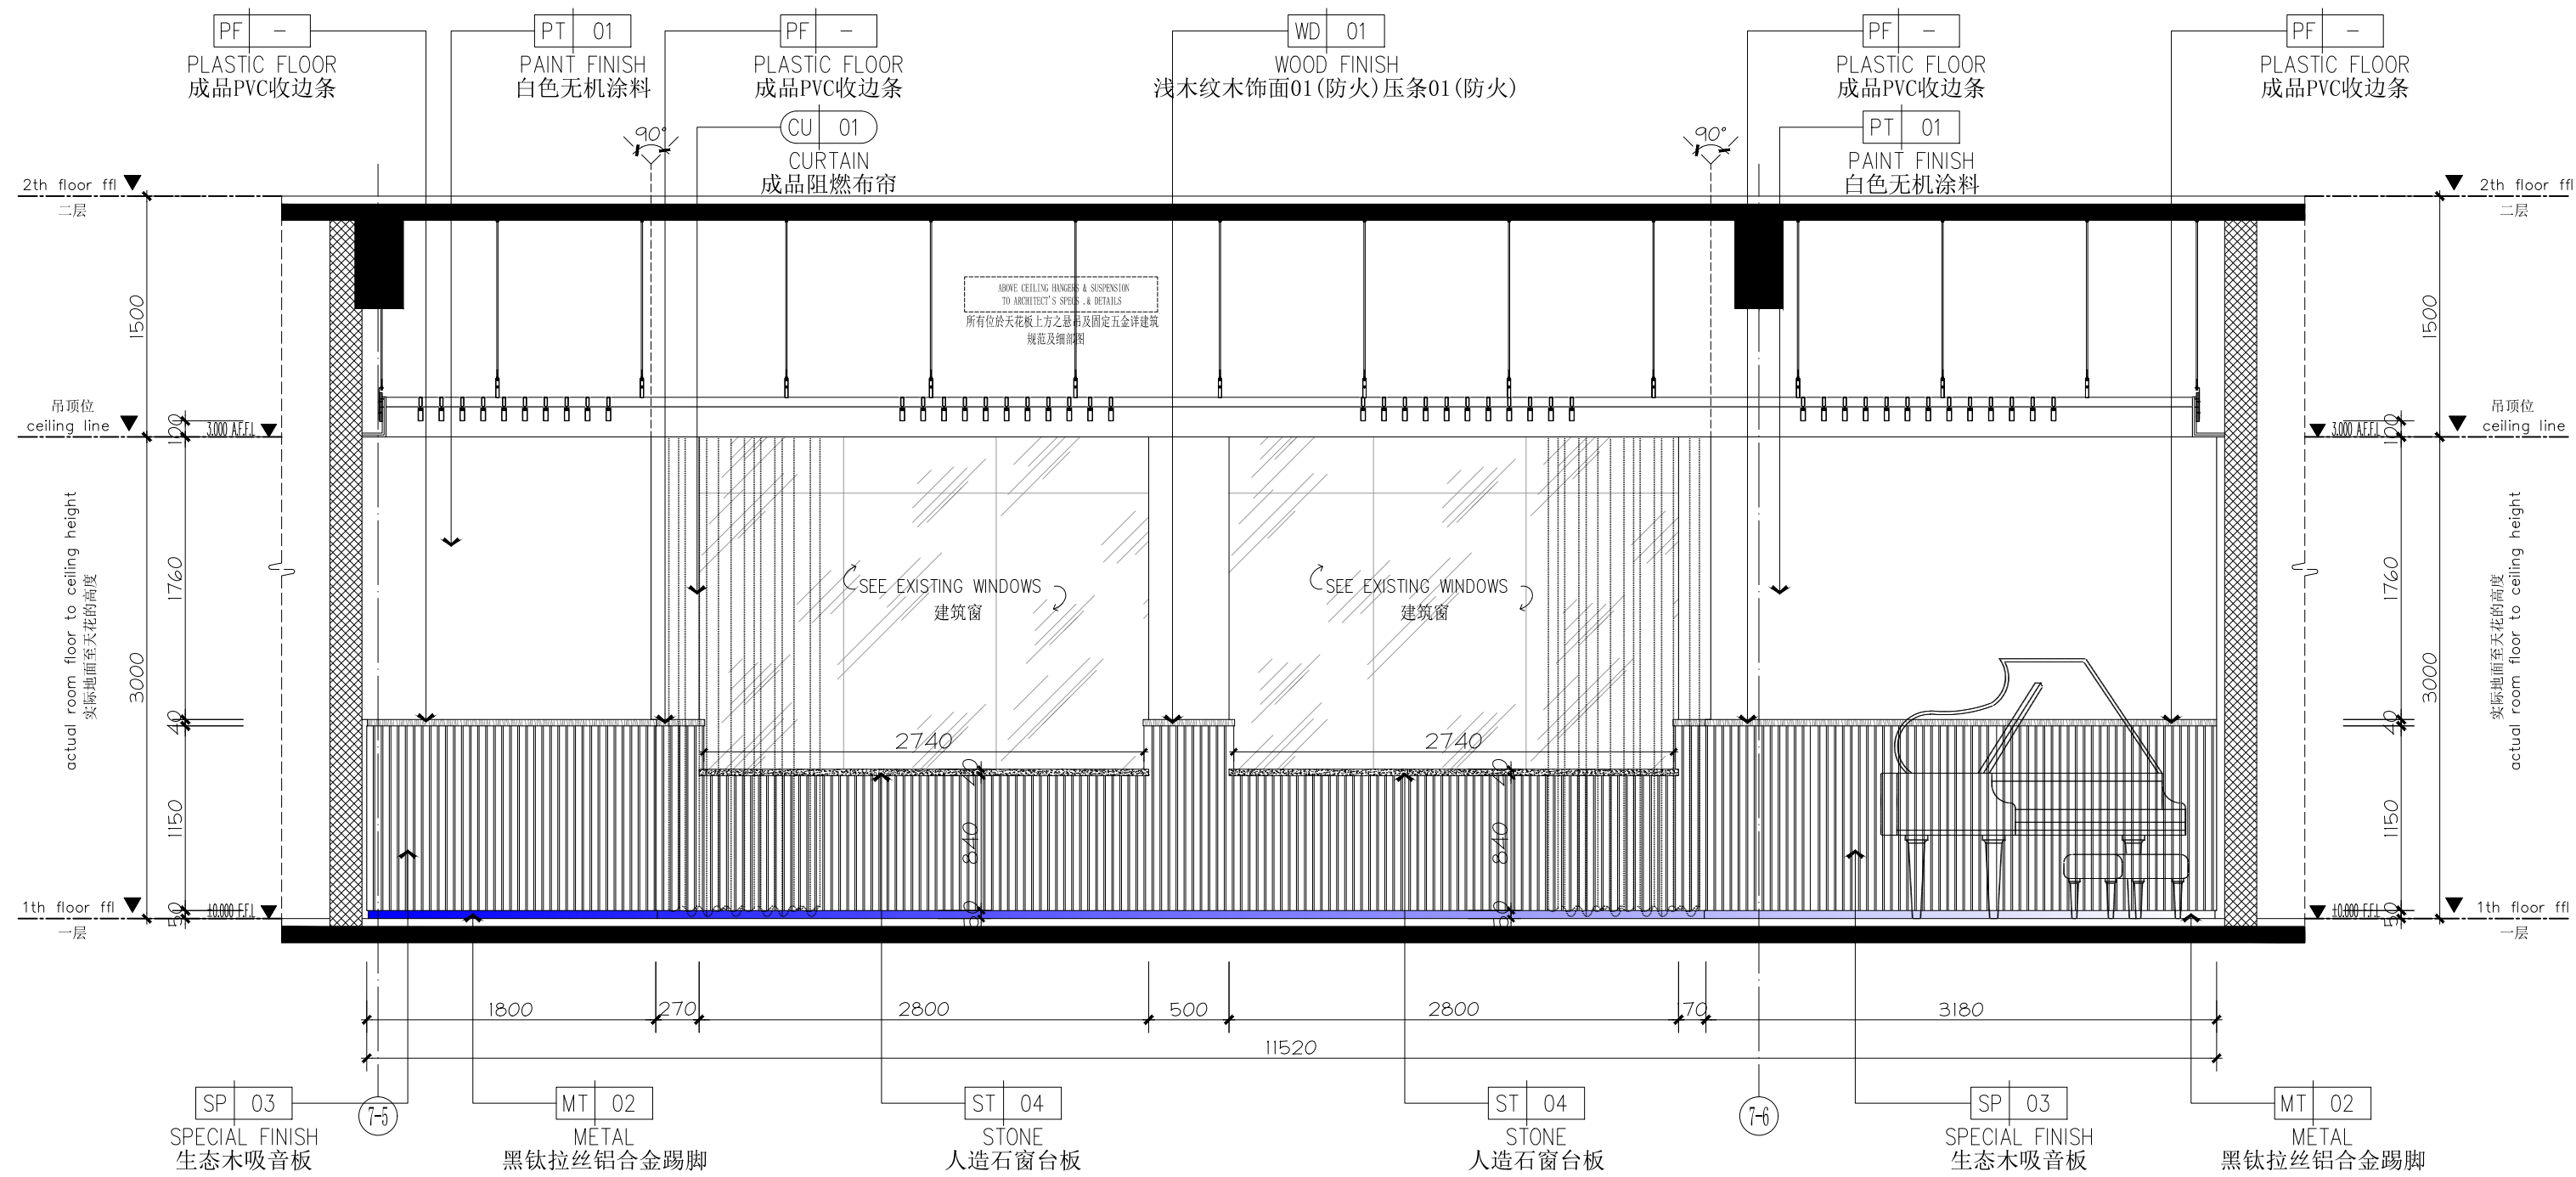


1F音乐教室立面图


1E-01-10

18 ELEVATION
EL-01-01 立面图 SCALE 1:40 @A2

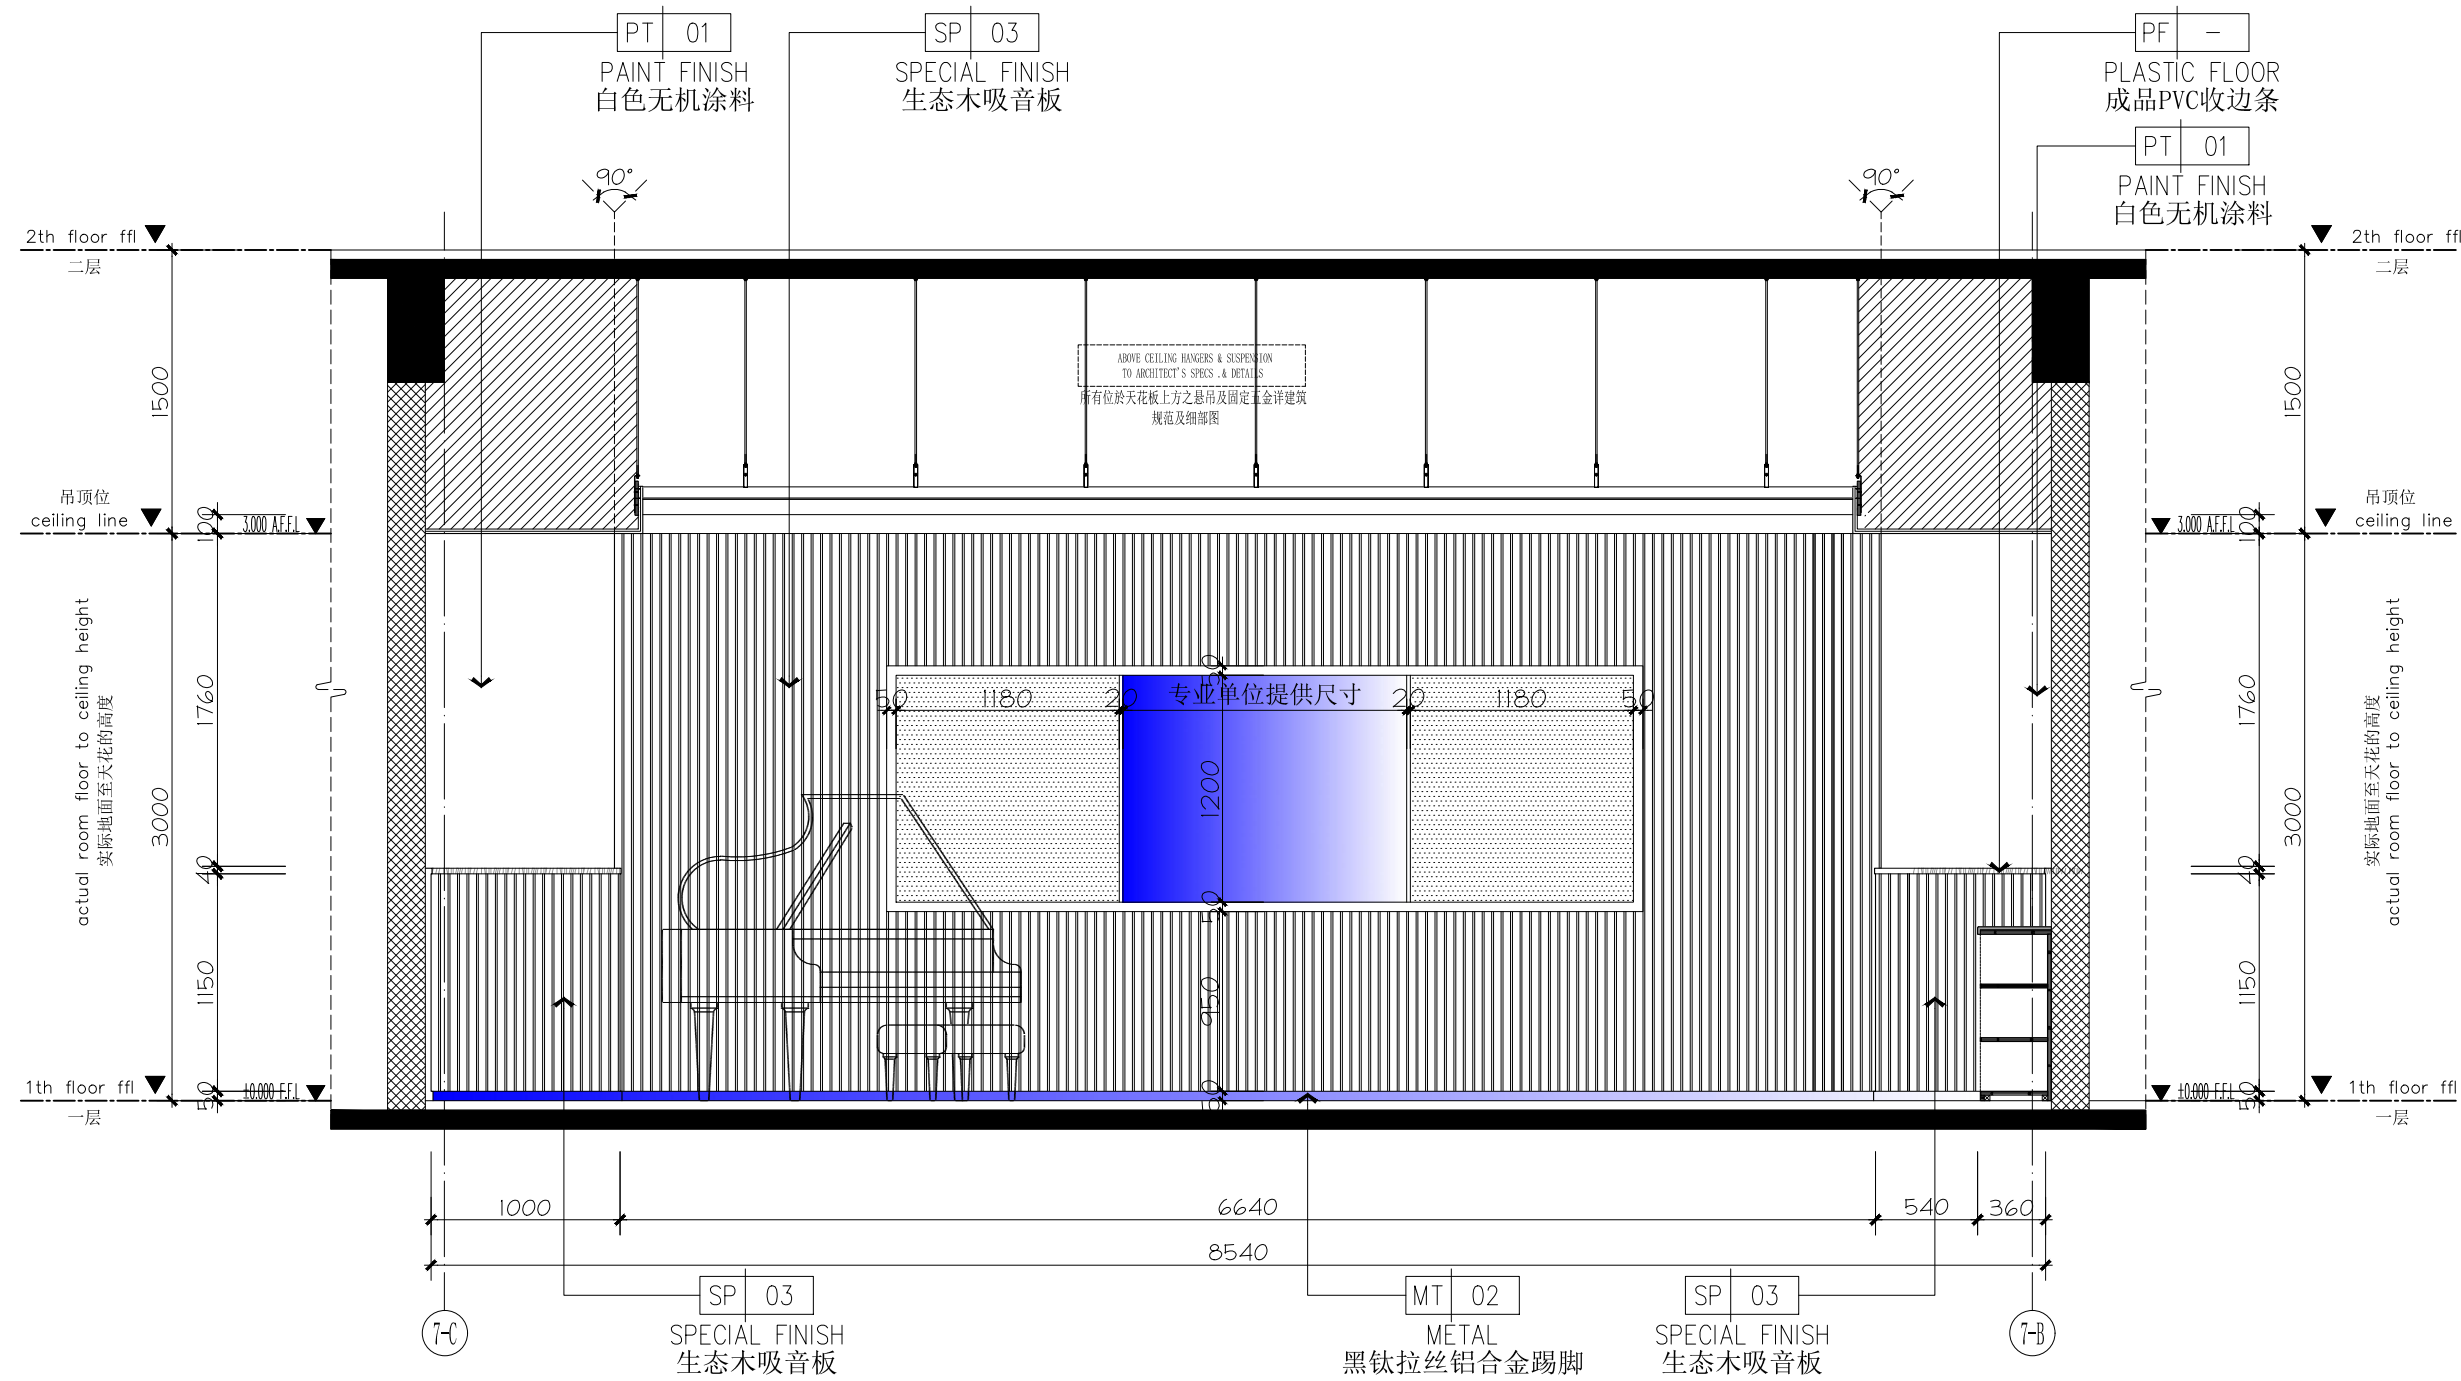


19 ELEVATION
EL-01-01 立面图 SCALE 1:40 @A2

 

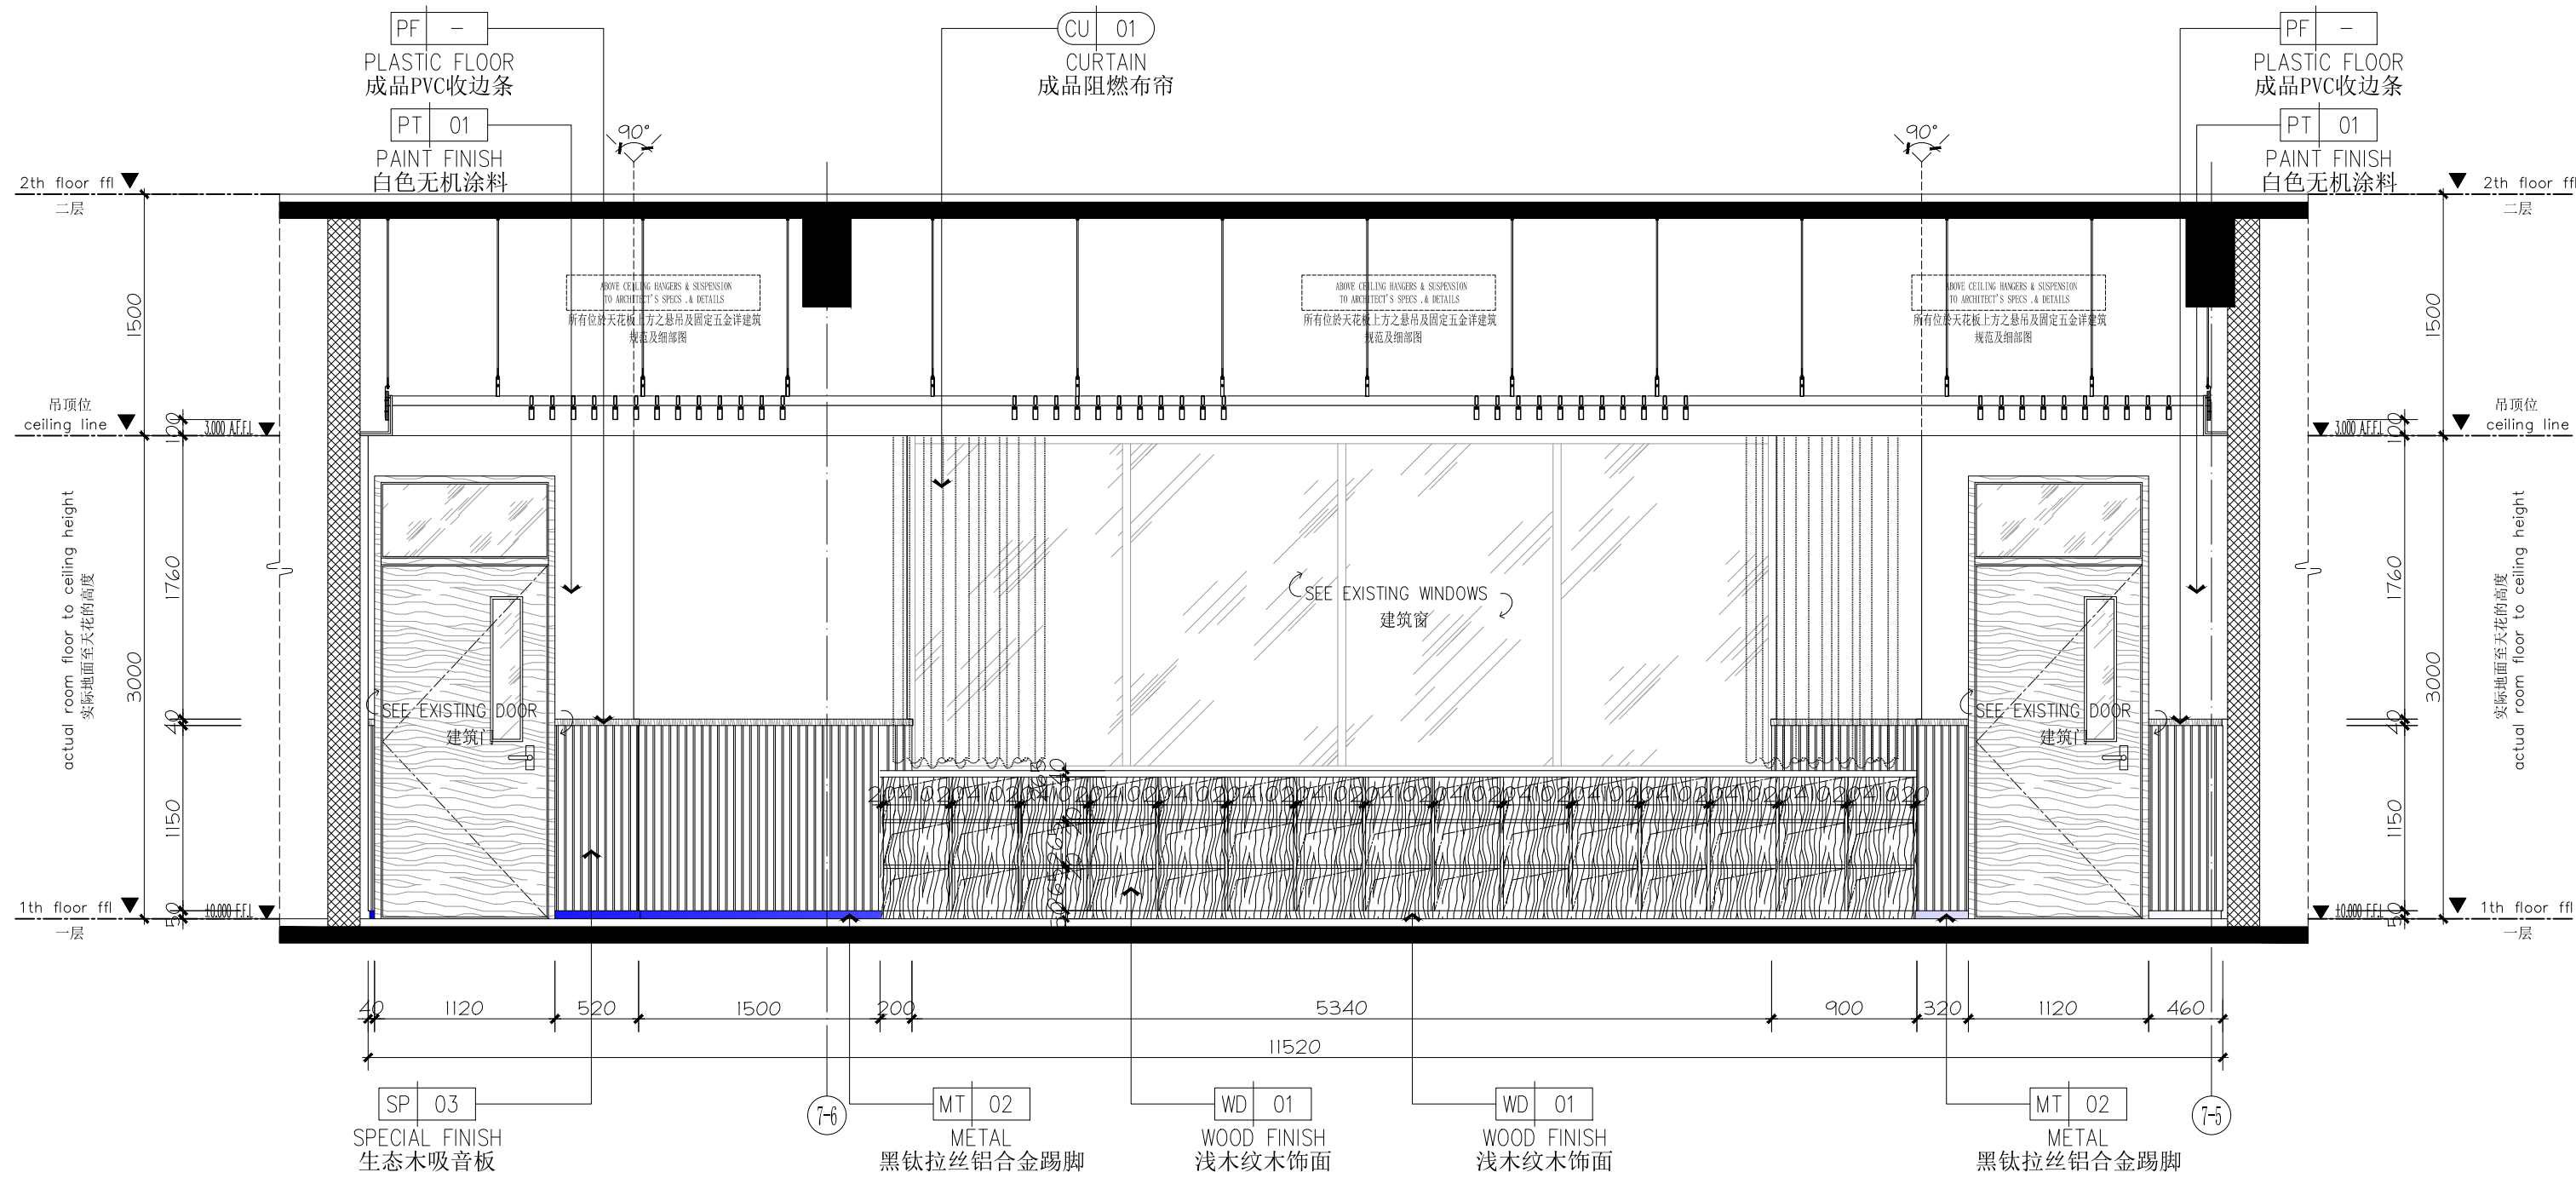


1F音乐教室立面图


IE-01-11

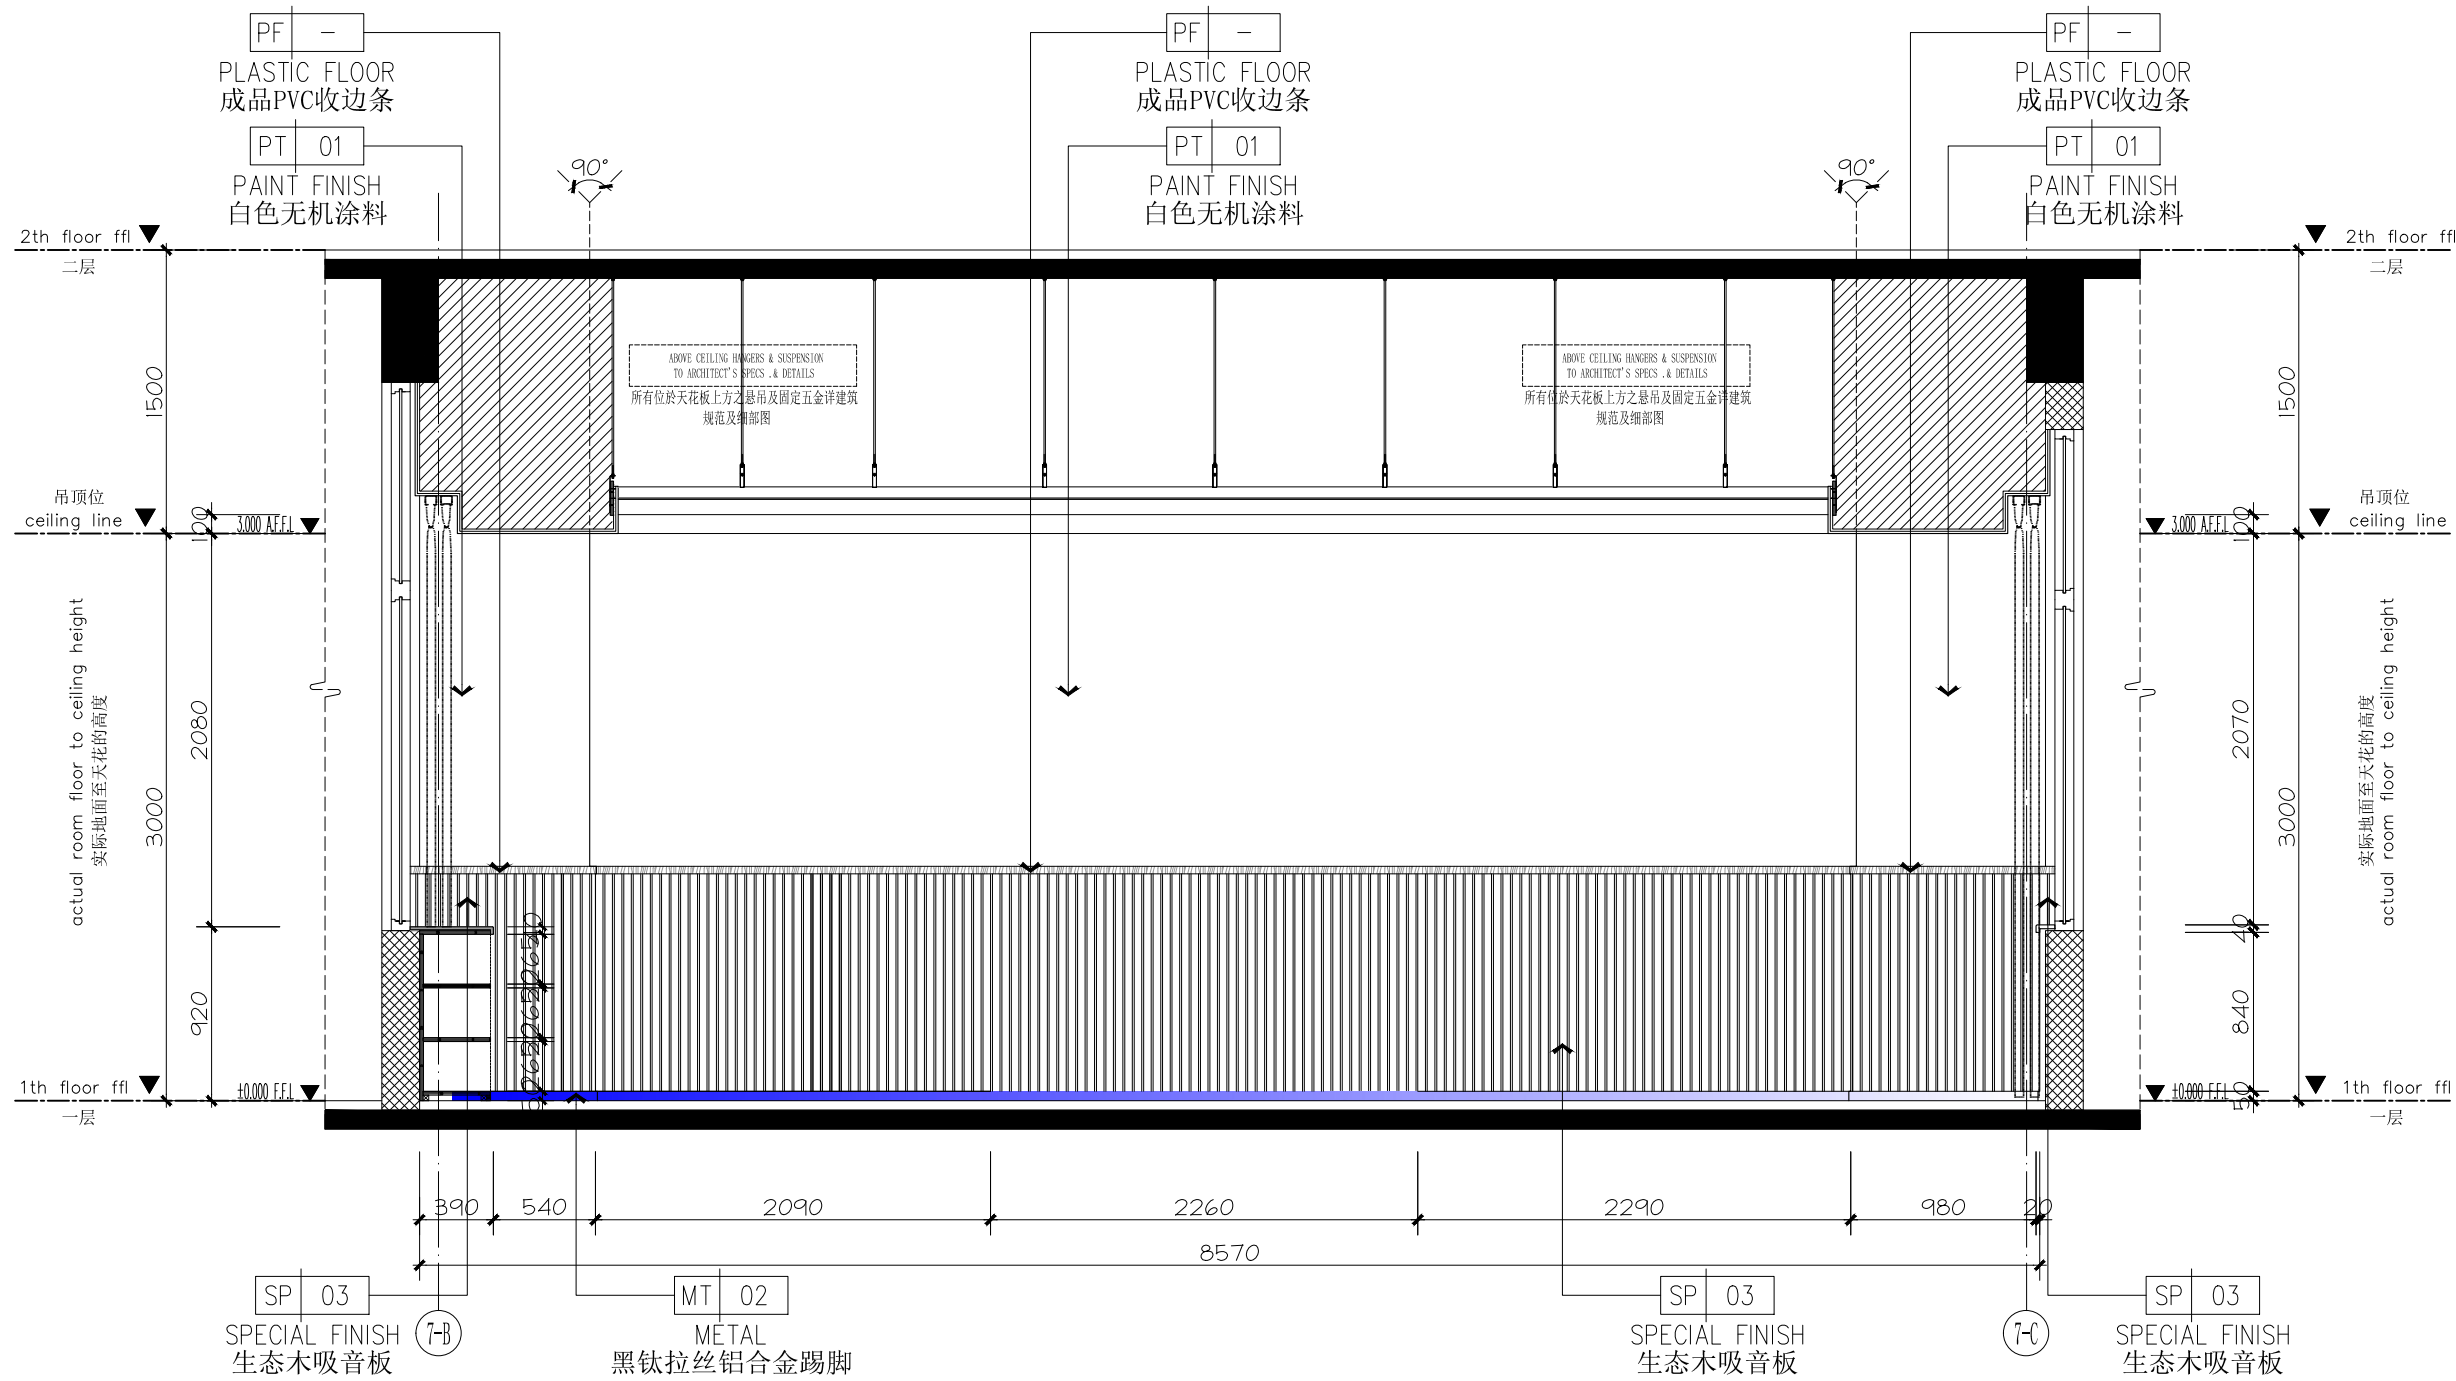




21 ELEVATION
EL-01-07 立面图 SCALE 1:40 @A2

 





 

 

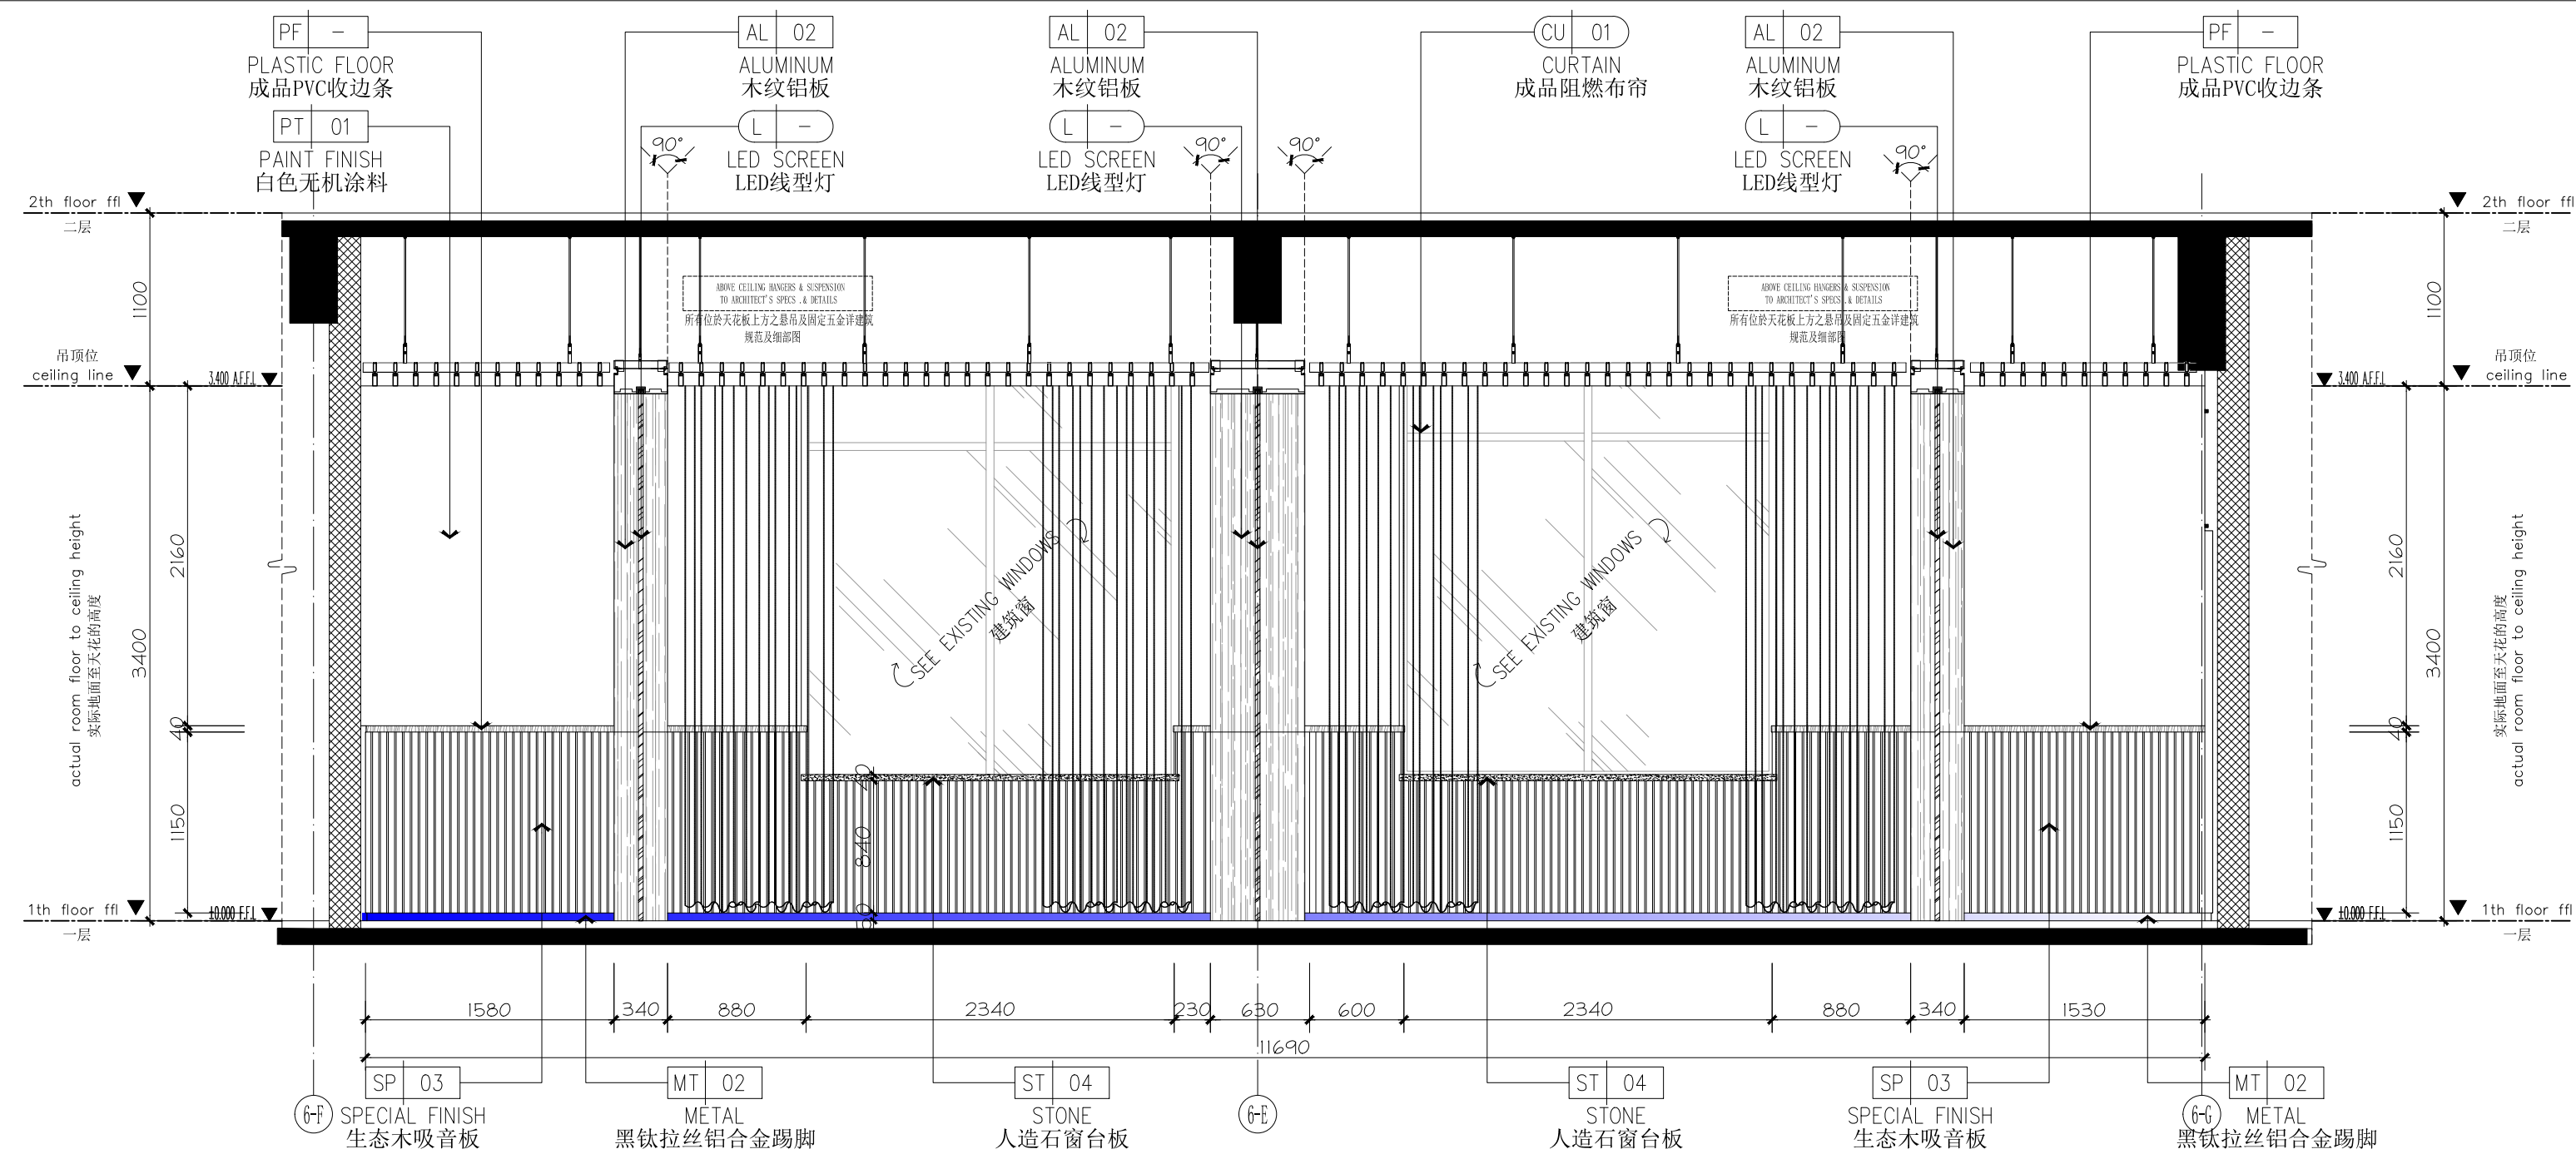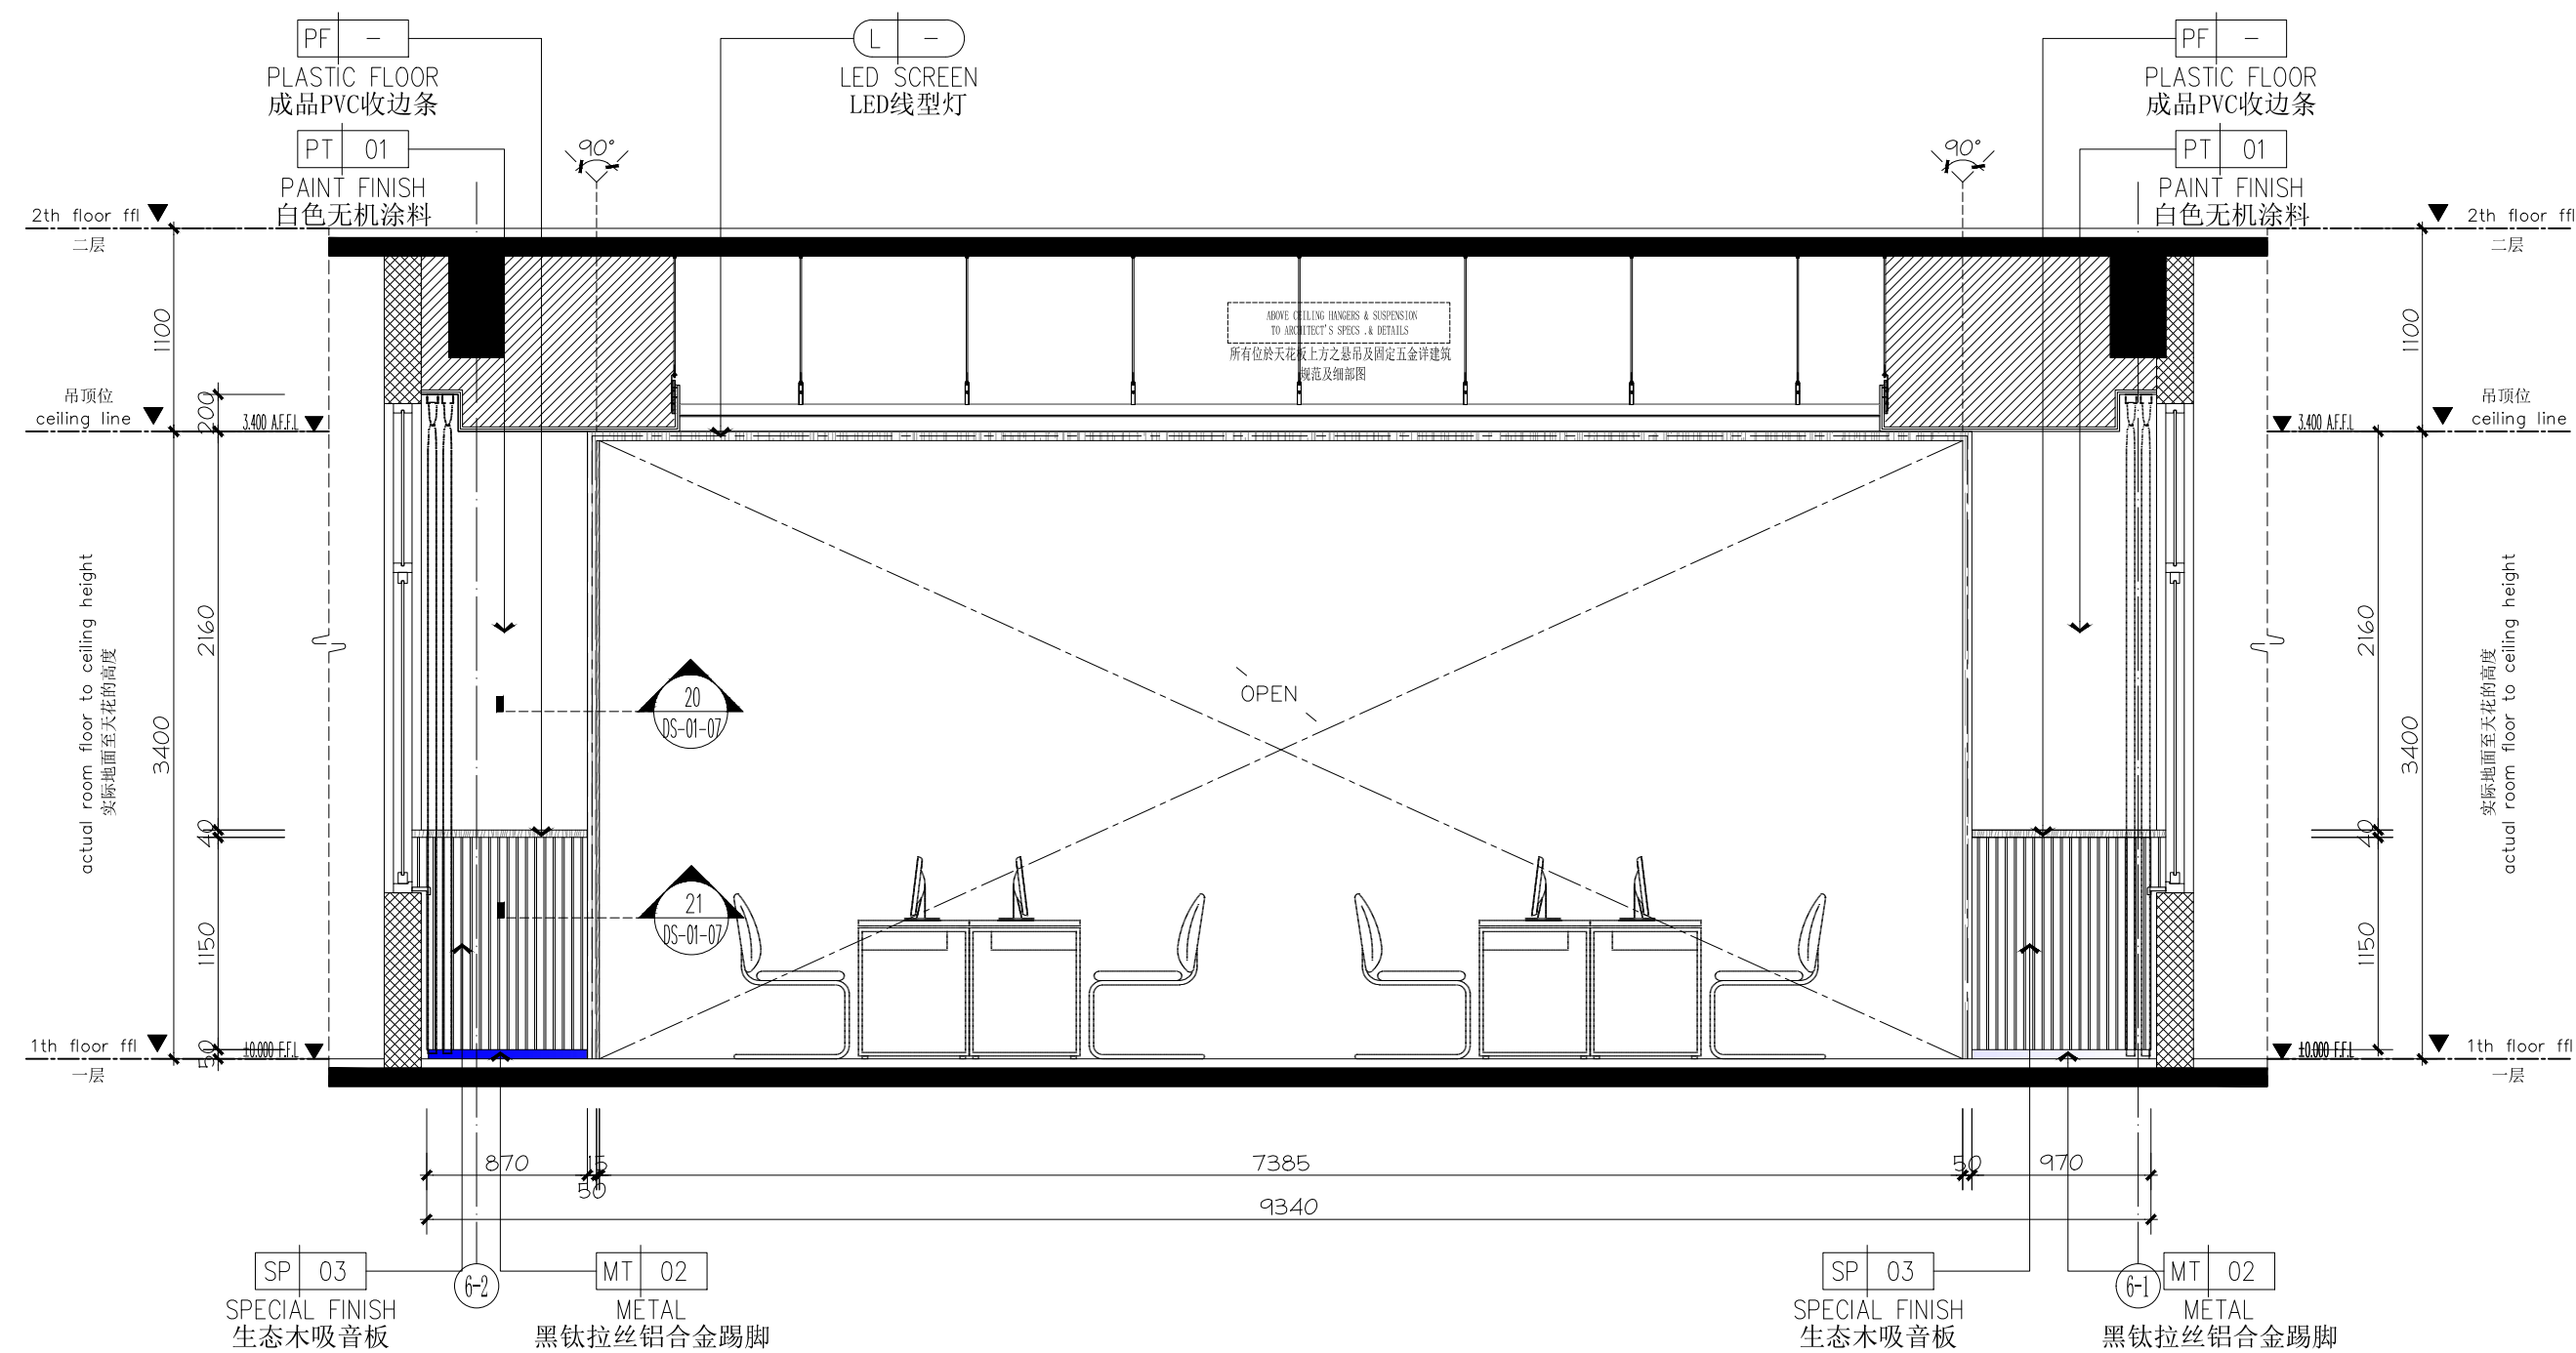

 


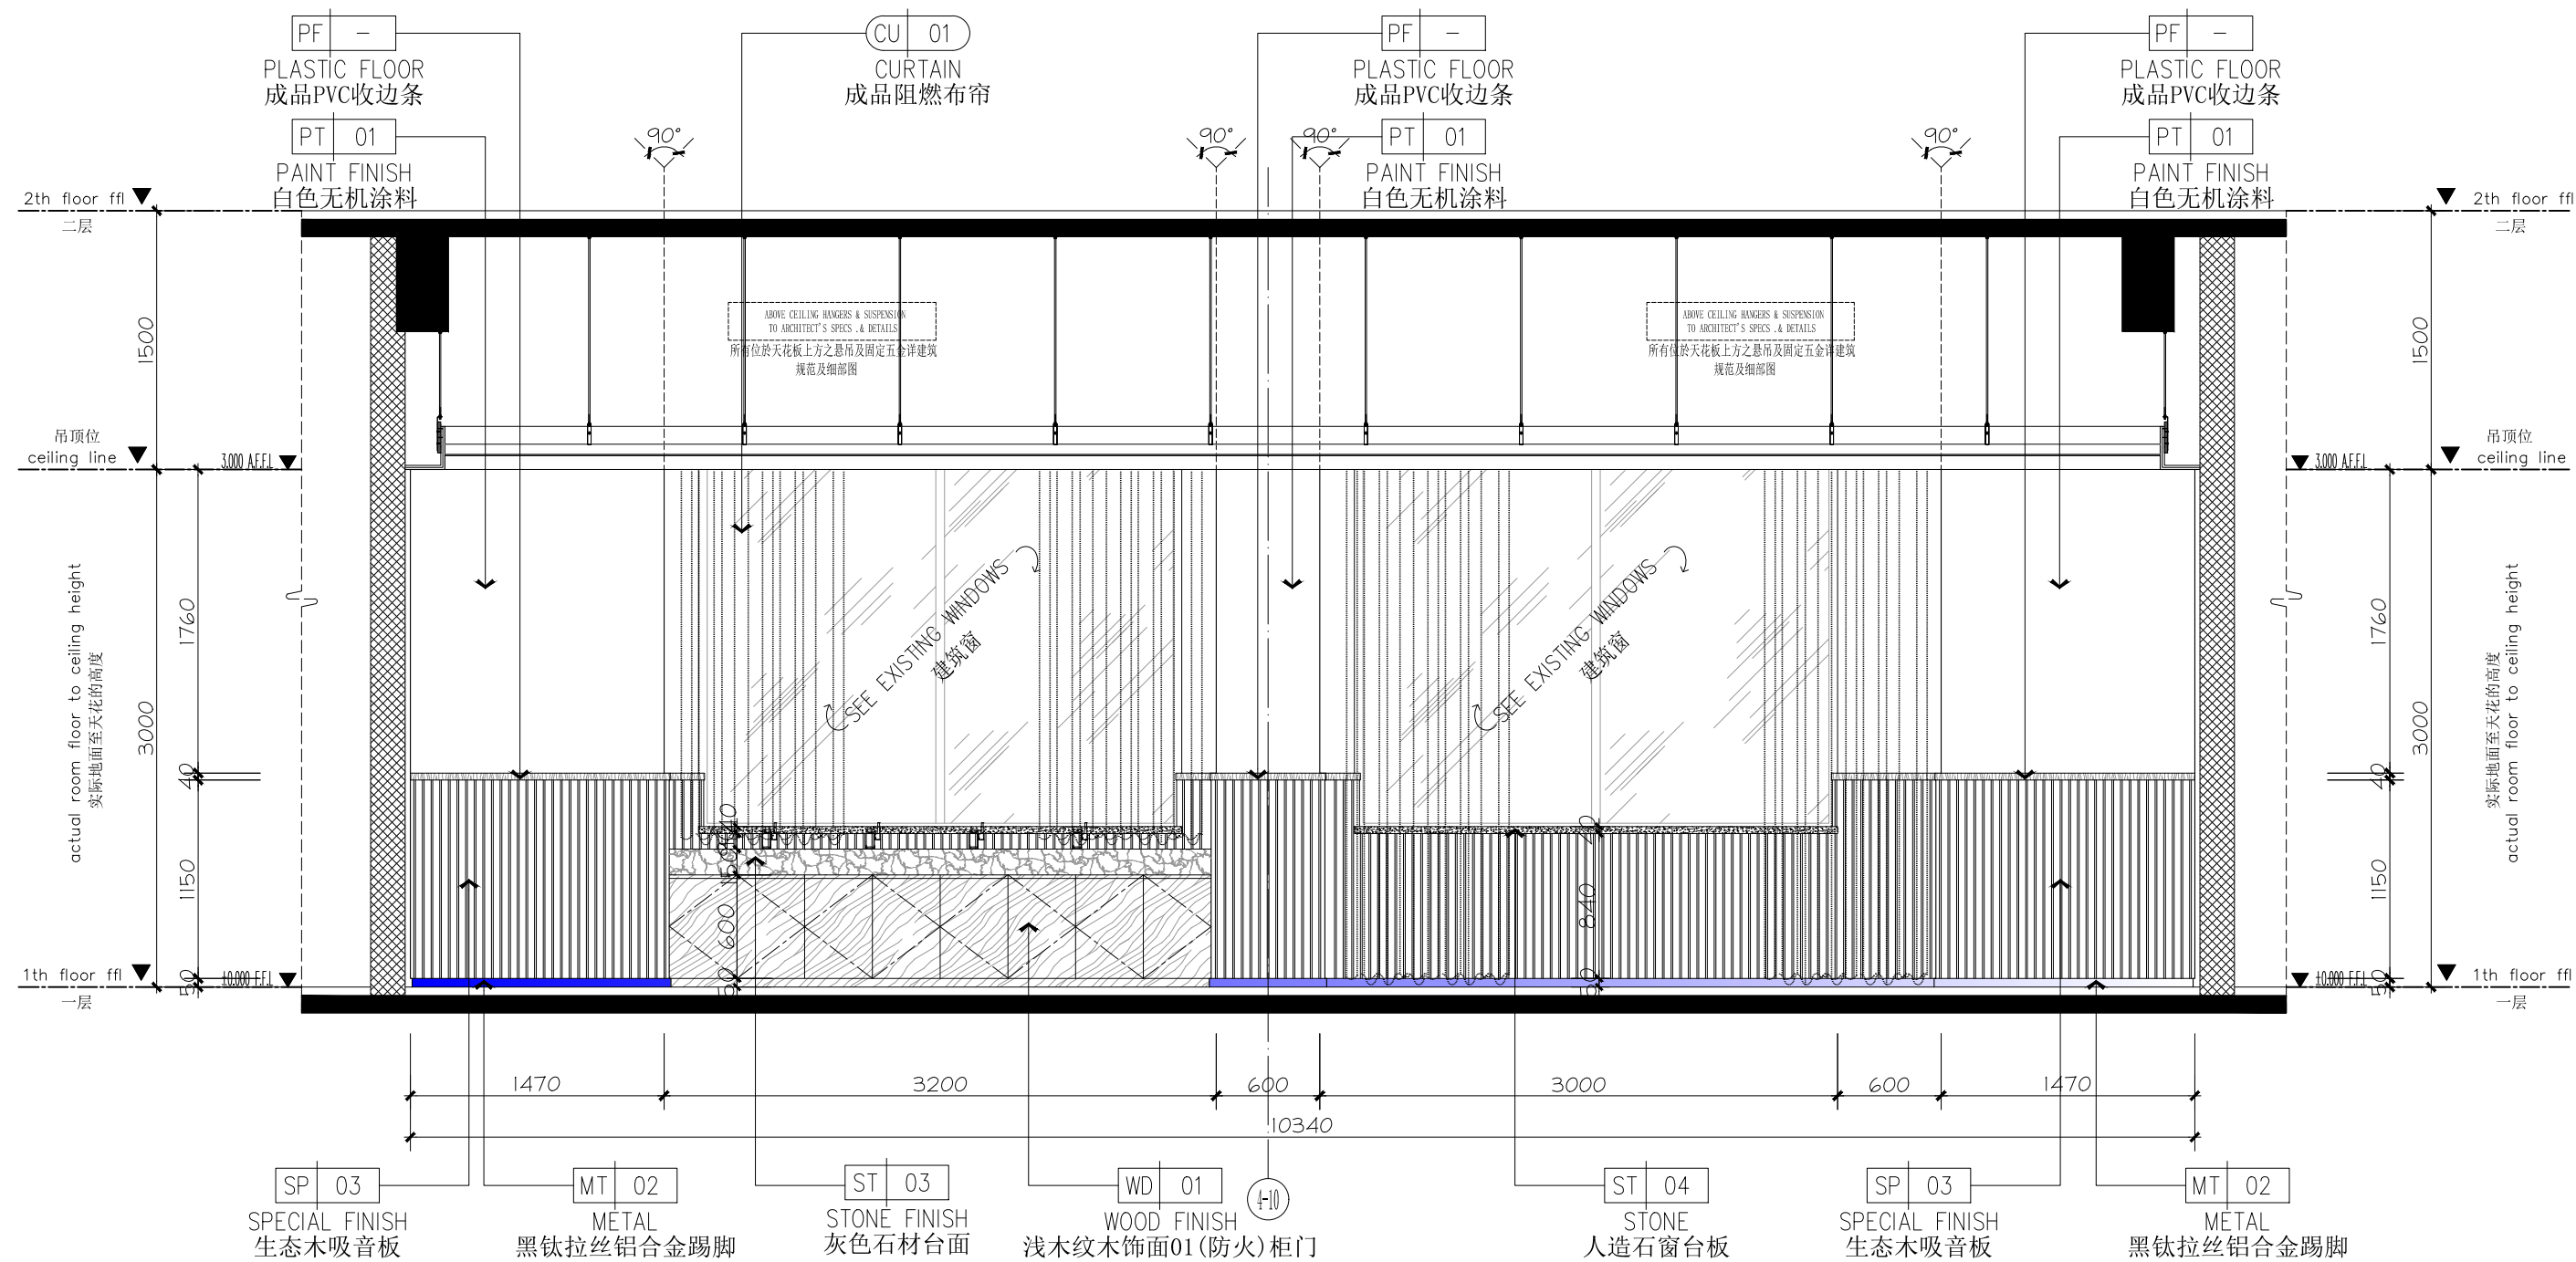


1F科学教室立面图


1E-01-15

28 ELEVATION
EL-01-01 立面图 SCALE 1:40 @A2

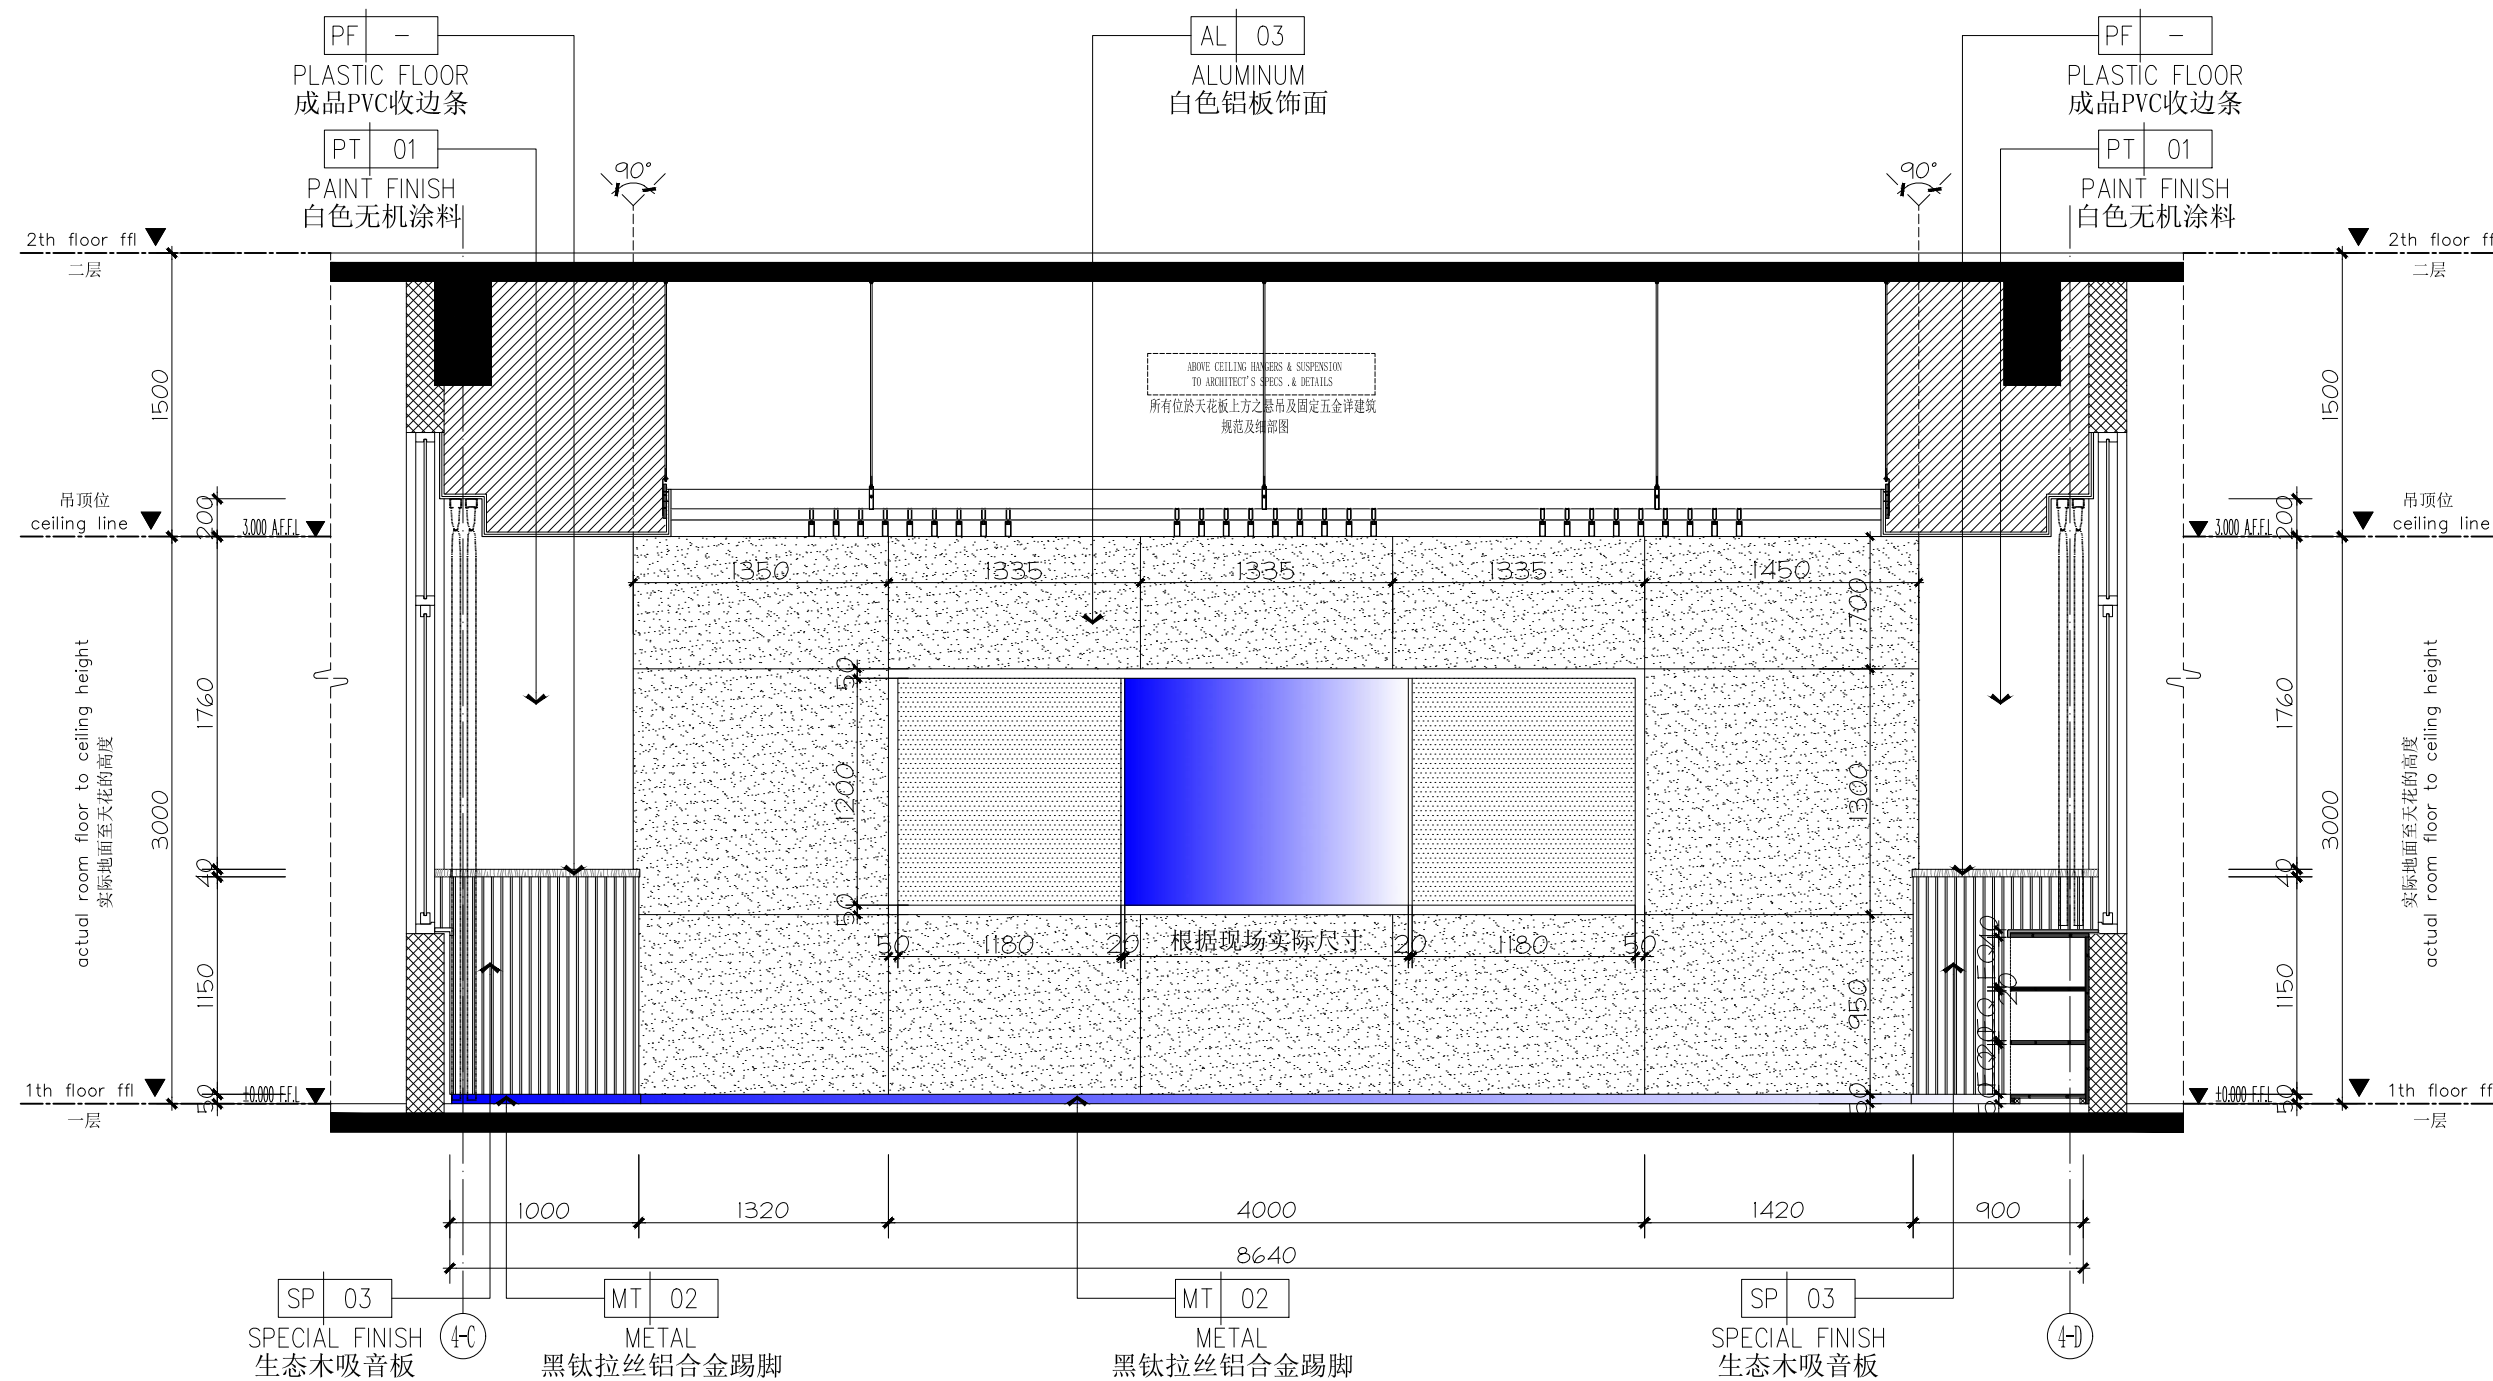

29 ELEVATION
EL-01-01 立面图 SCALE 1:40 @A2

 


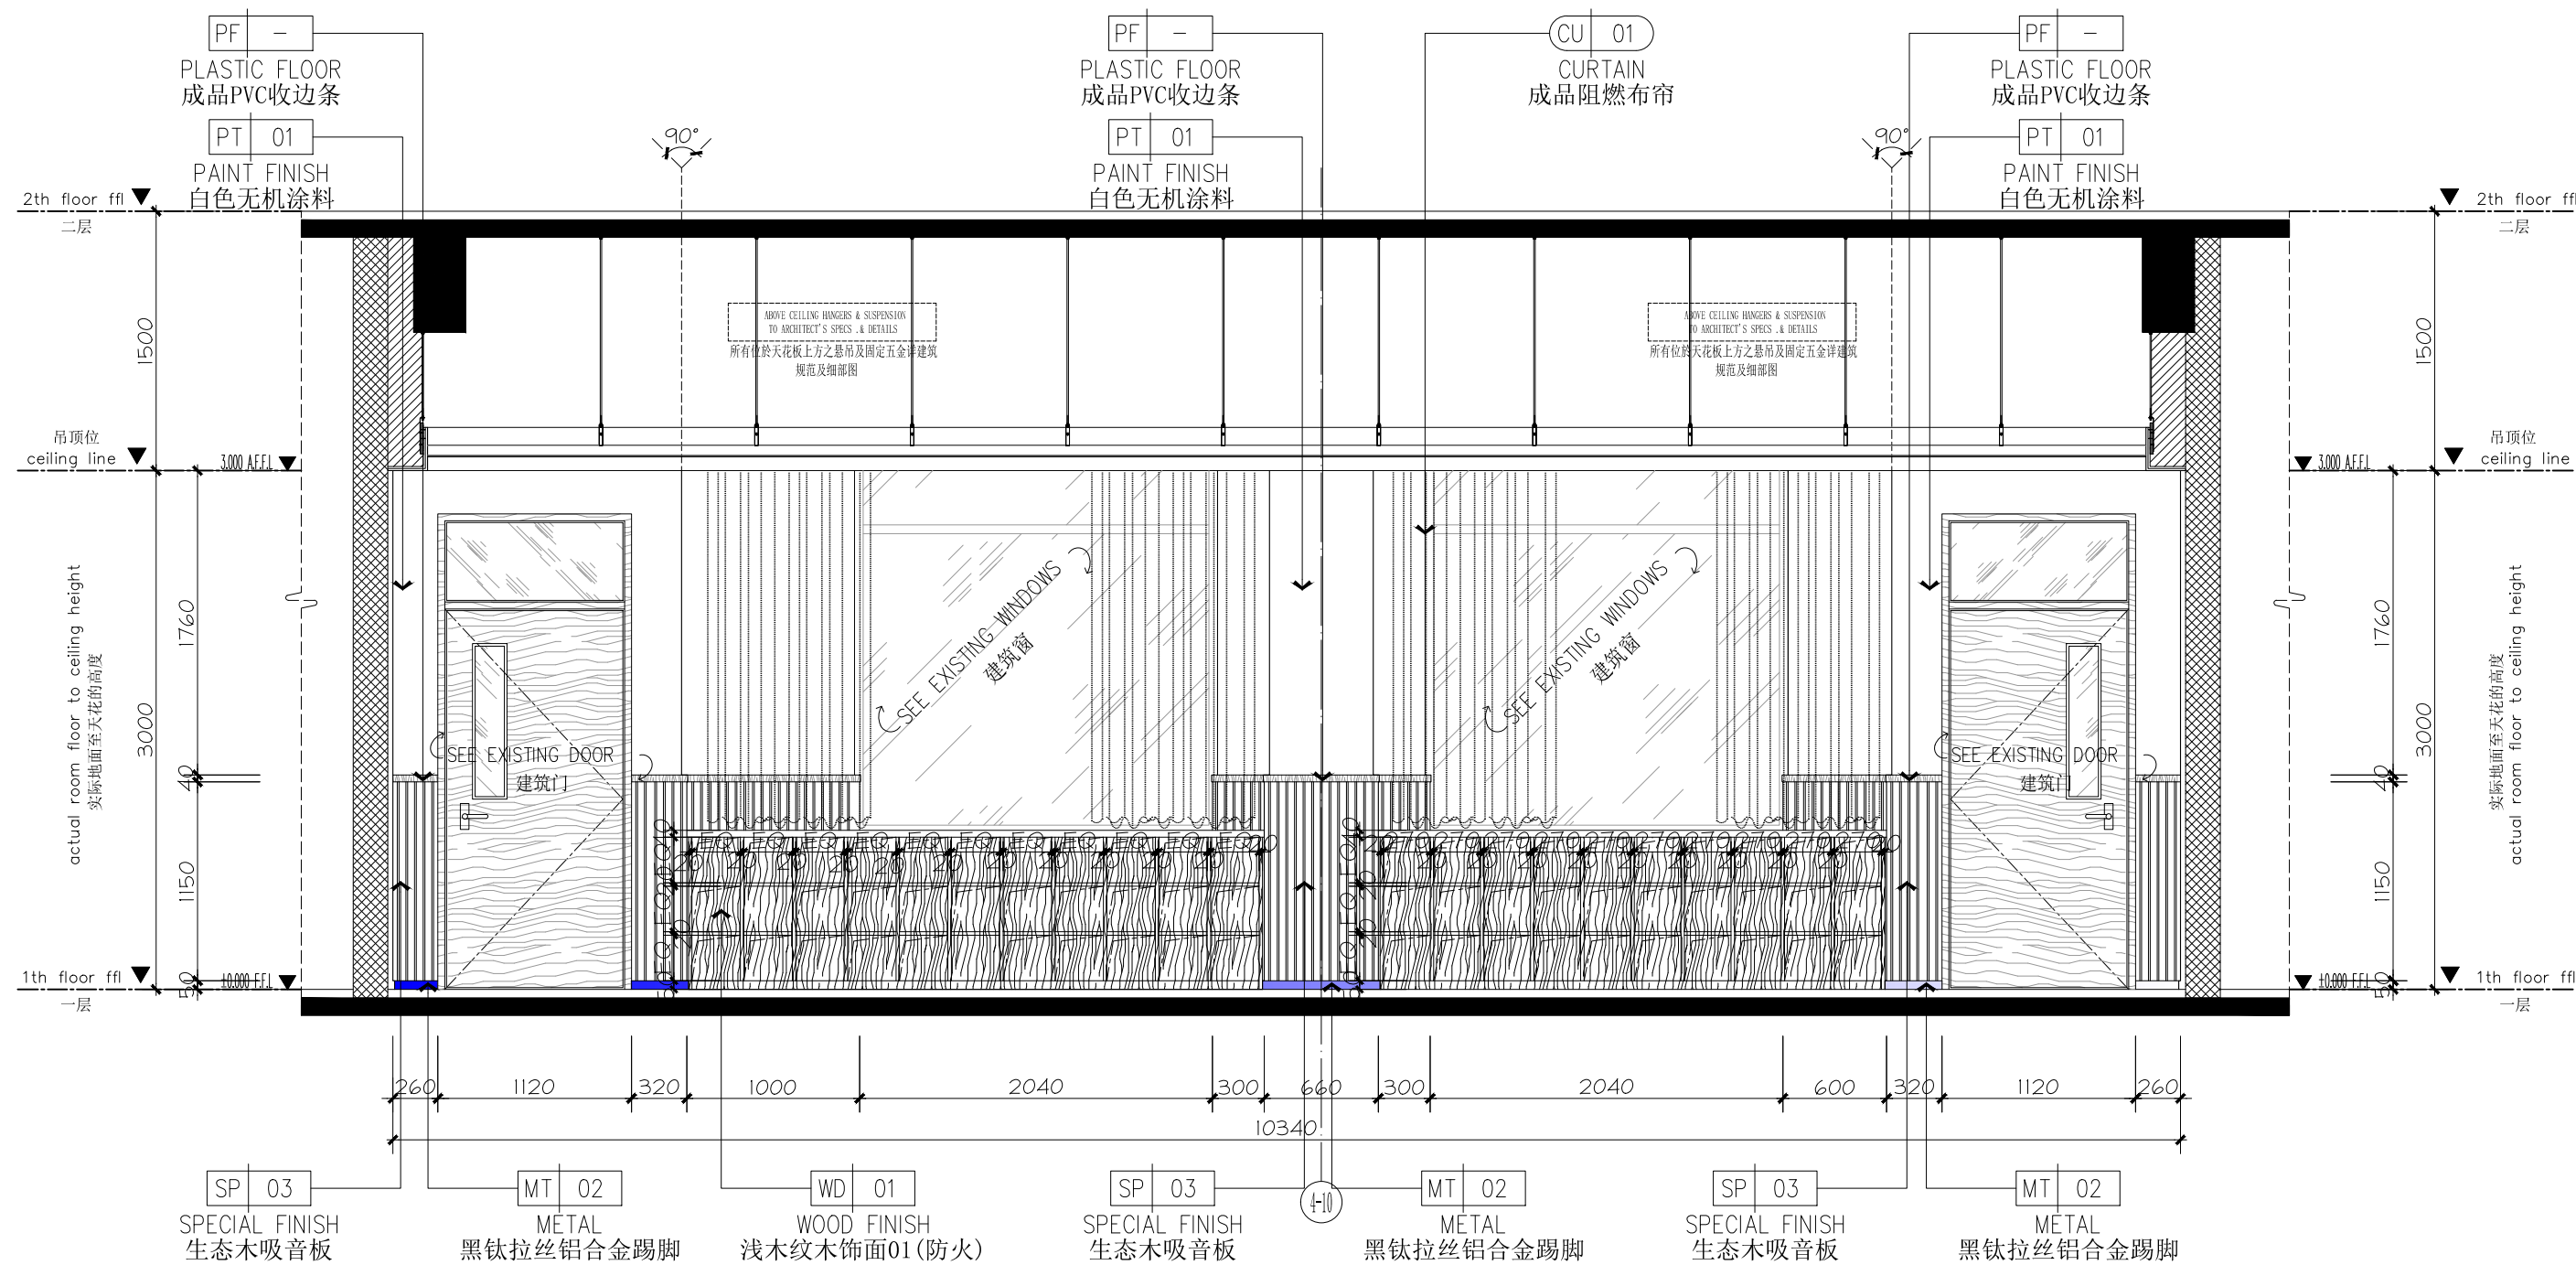


1F科学教室立面图


IE-01-16

30 ELEVATION
EL-01-01 立面图 SCALE 1:40 @A2

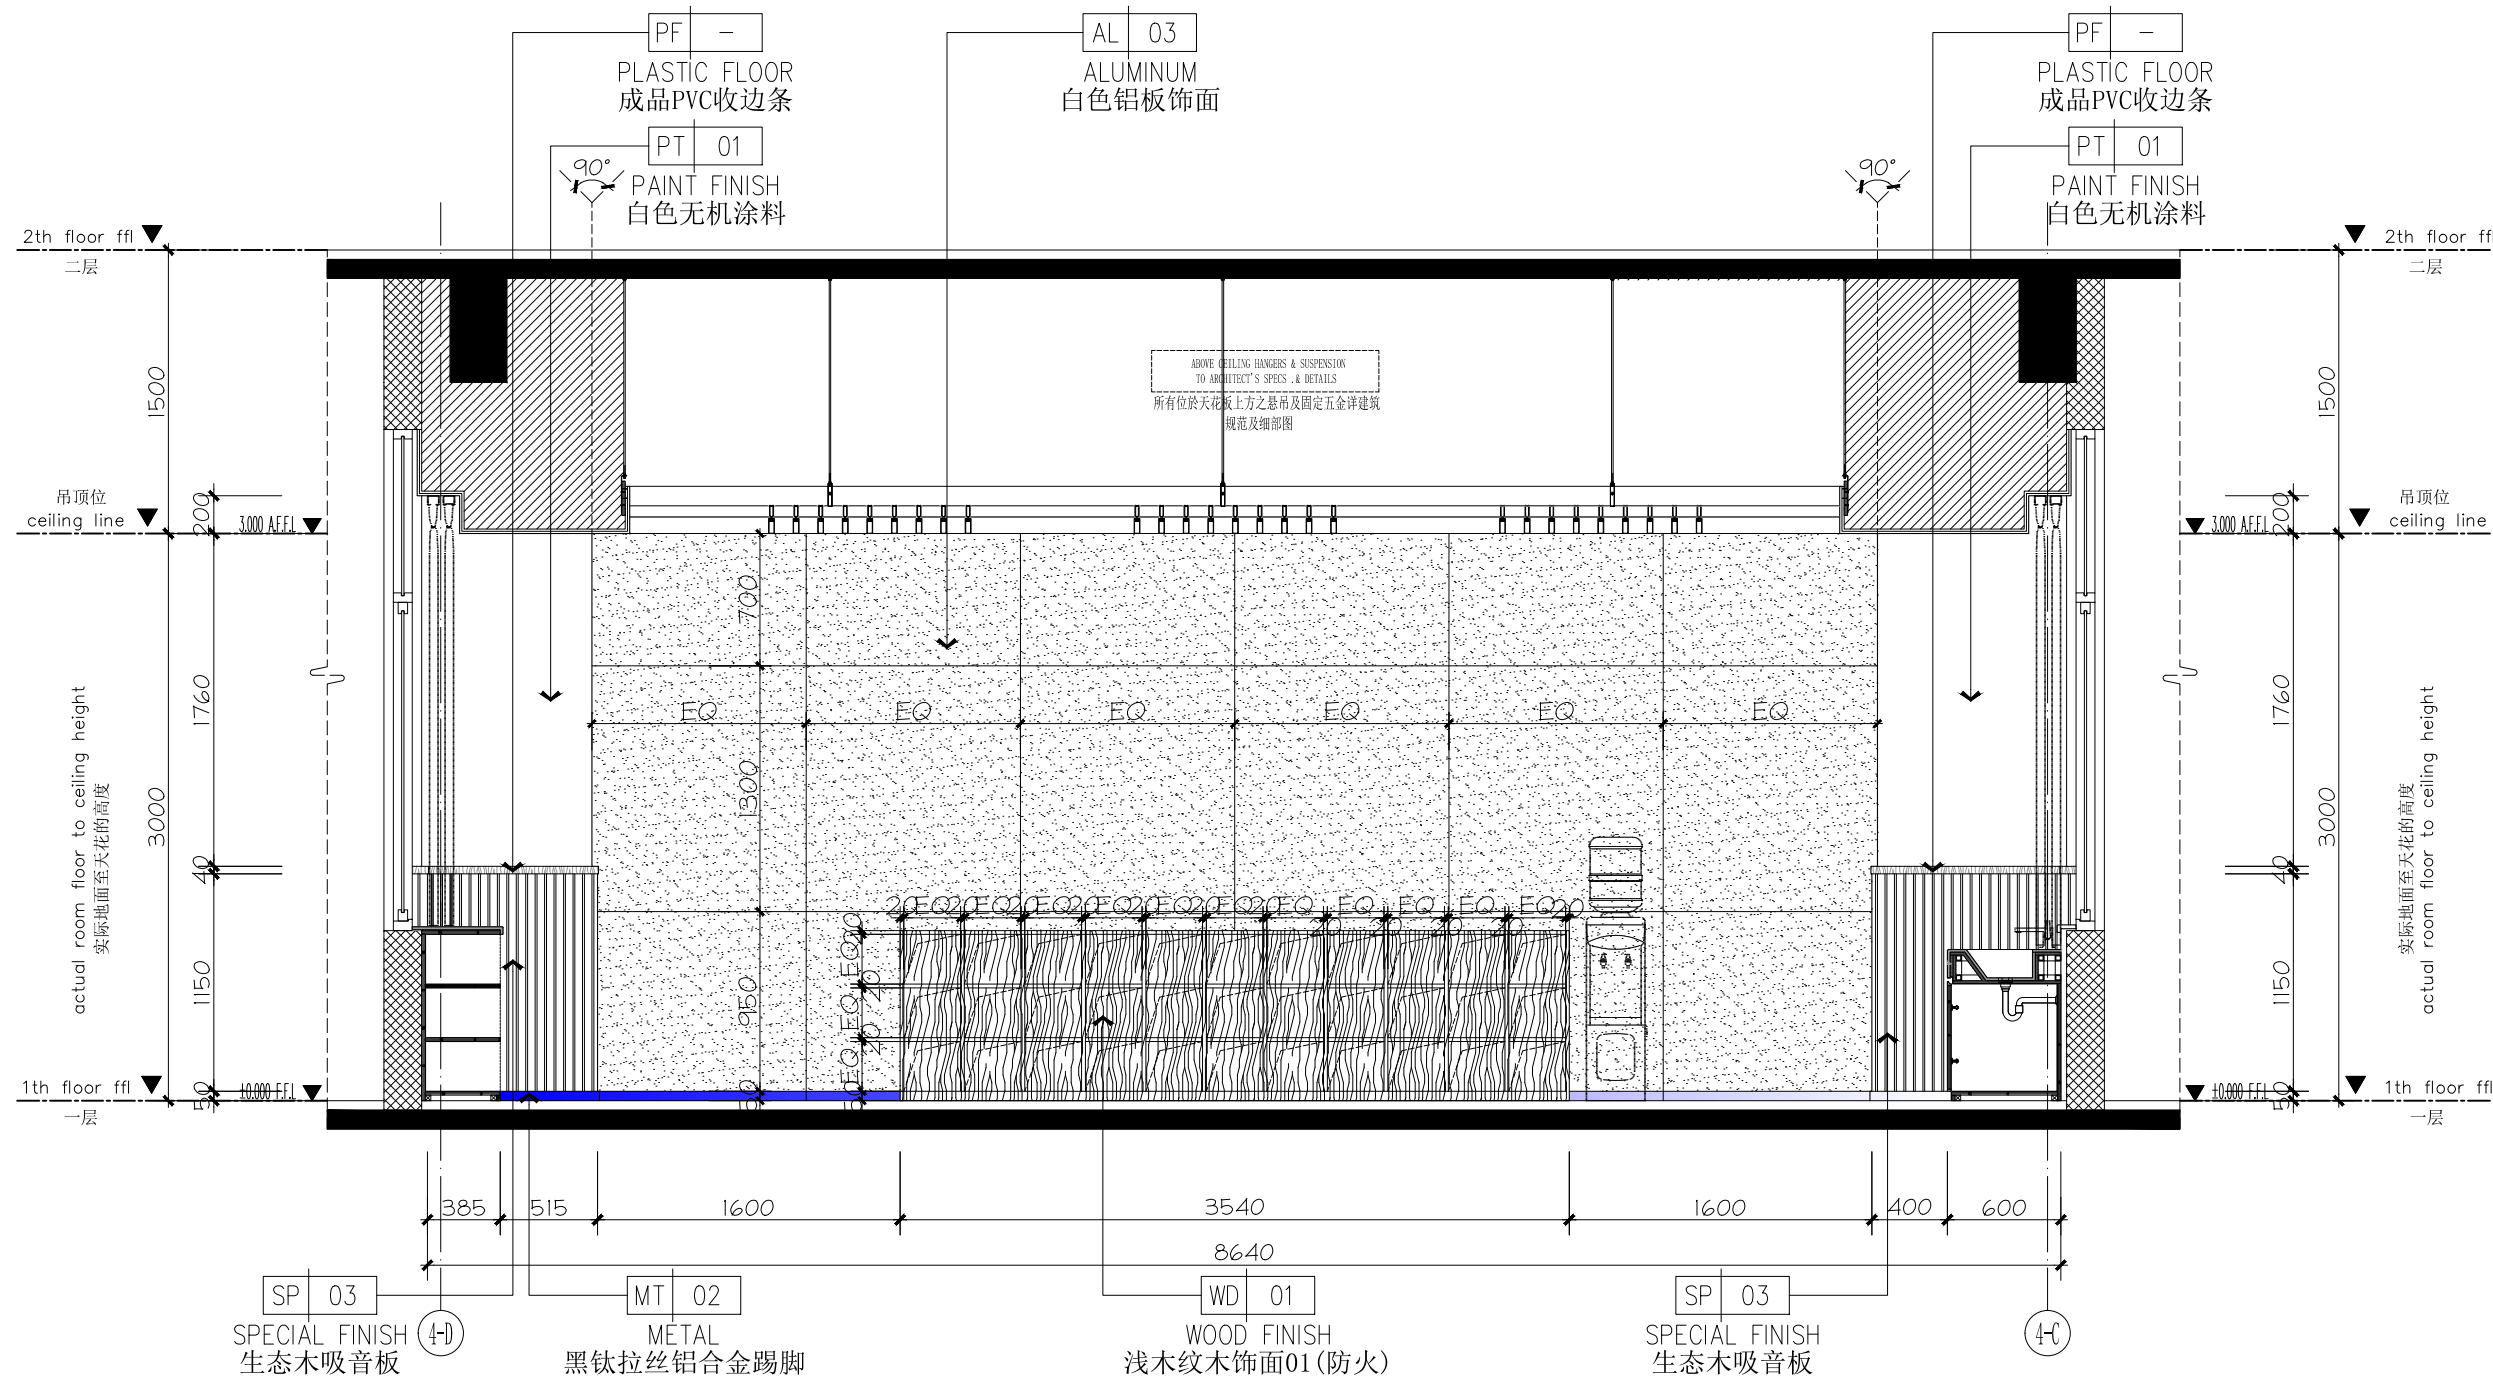


31 ELEVATION
EL-01-01 立面图 SCALE 1:40 @A2

 


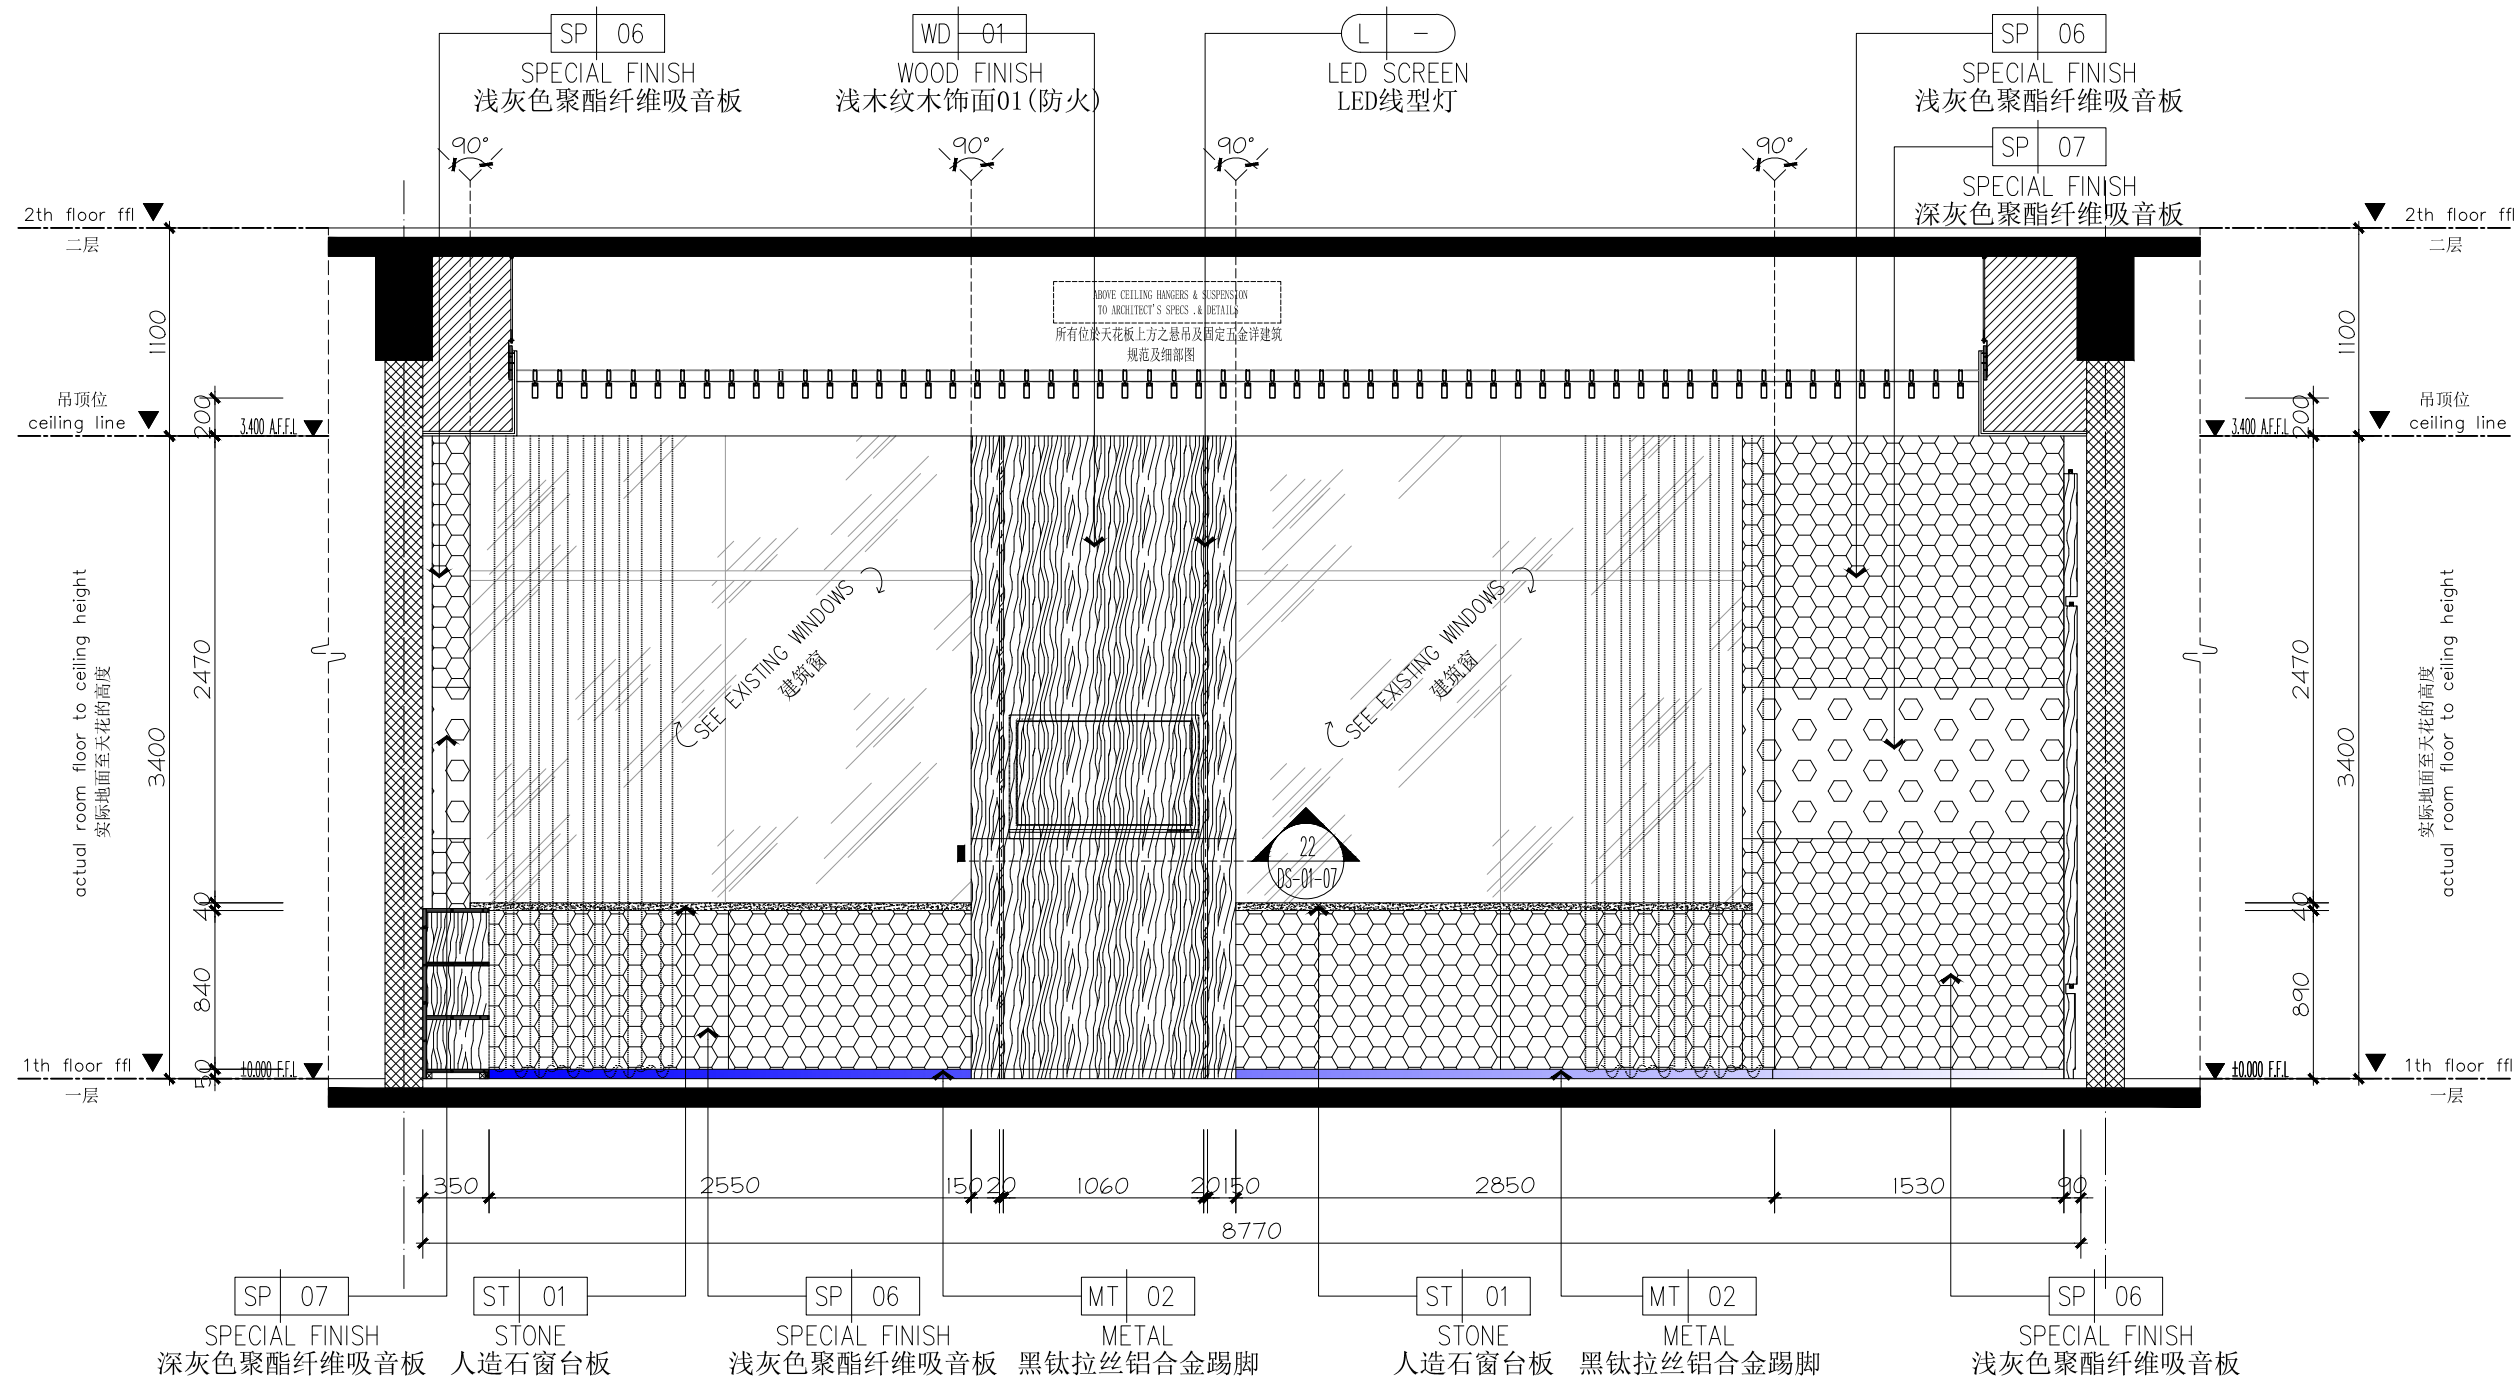


32 ELEVATION
EL-01-01 立面图 SCALE 1:40 @A2

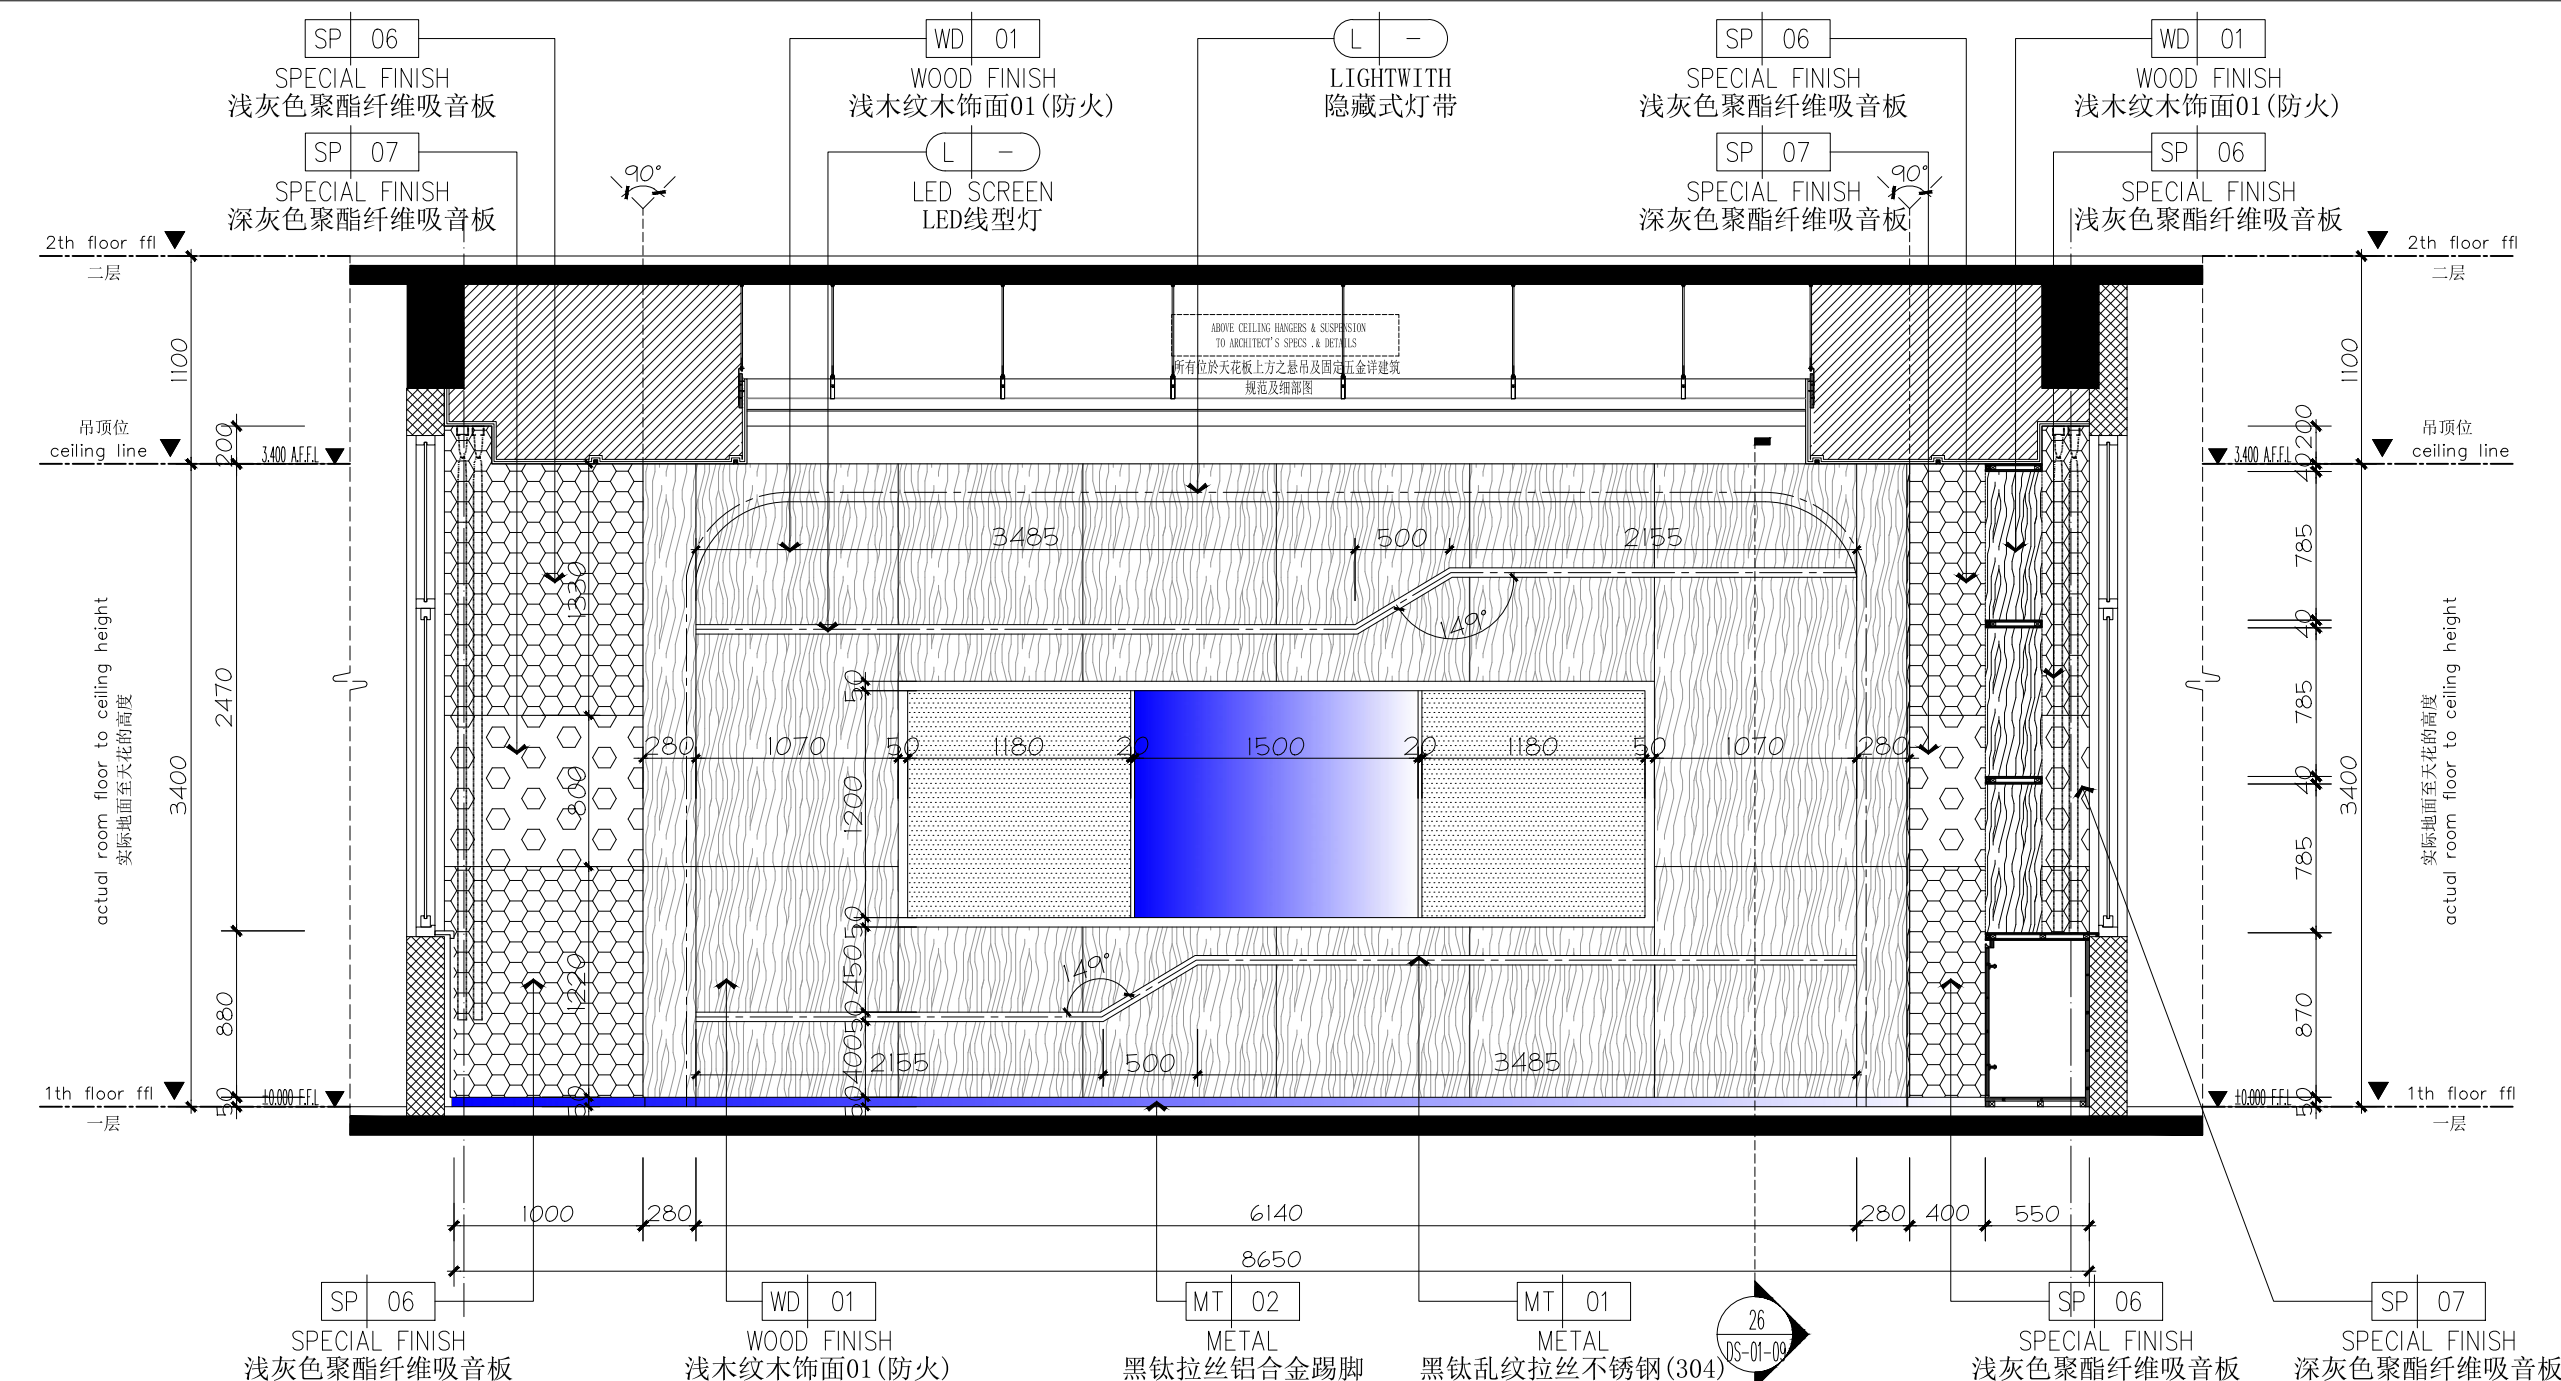

33 ELEVATION
EL-01-01 立面图 SCALE 1:40 @A2

 


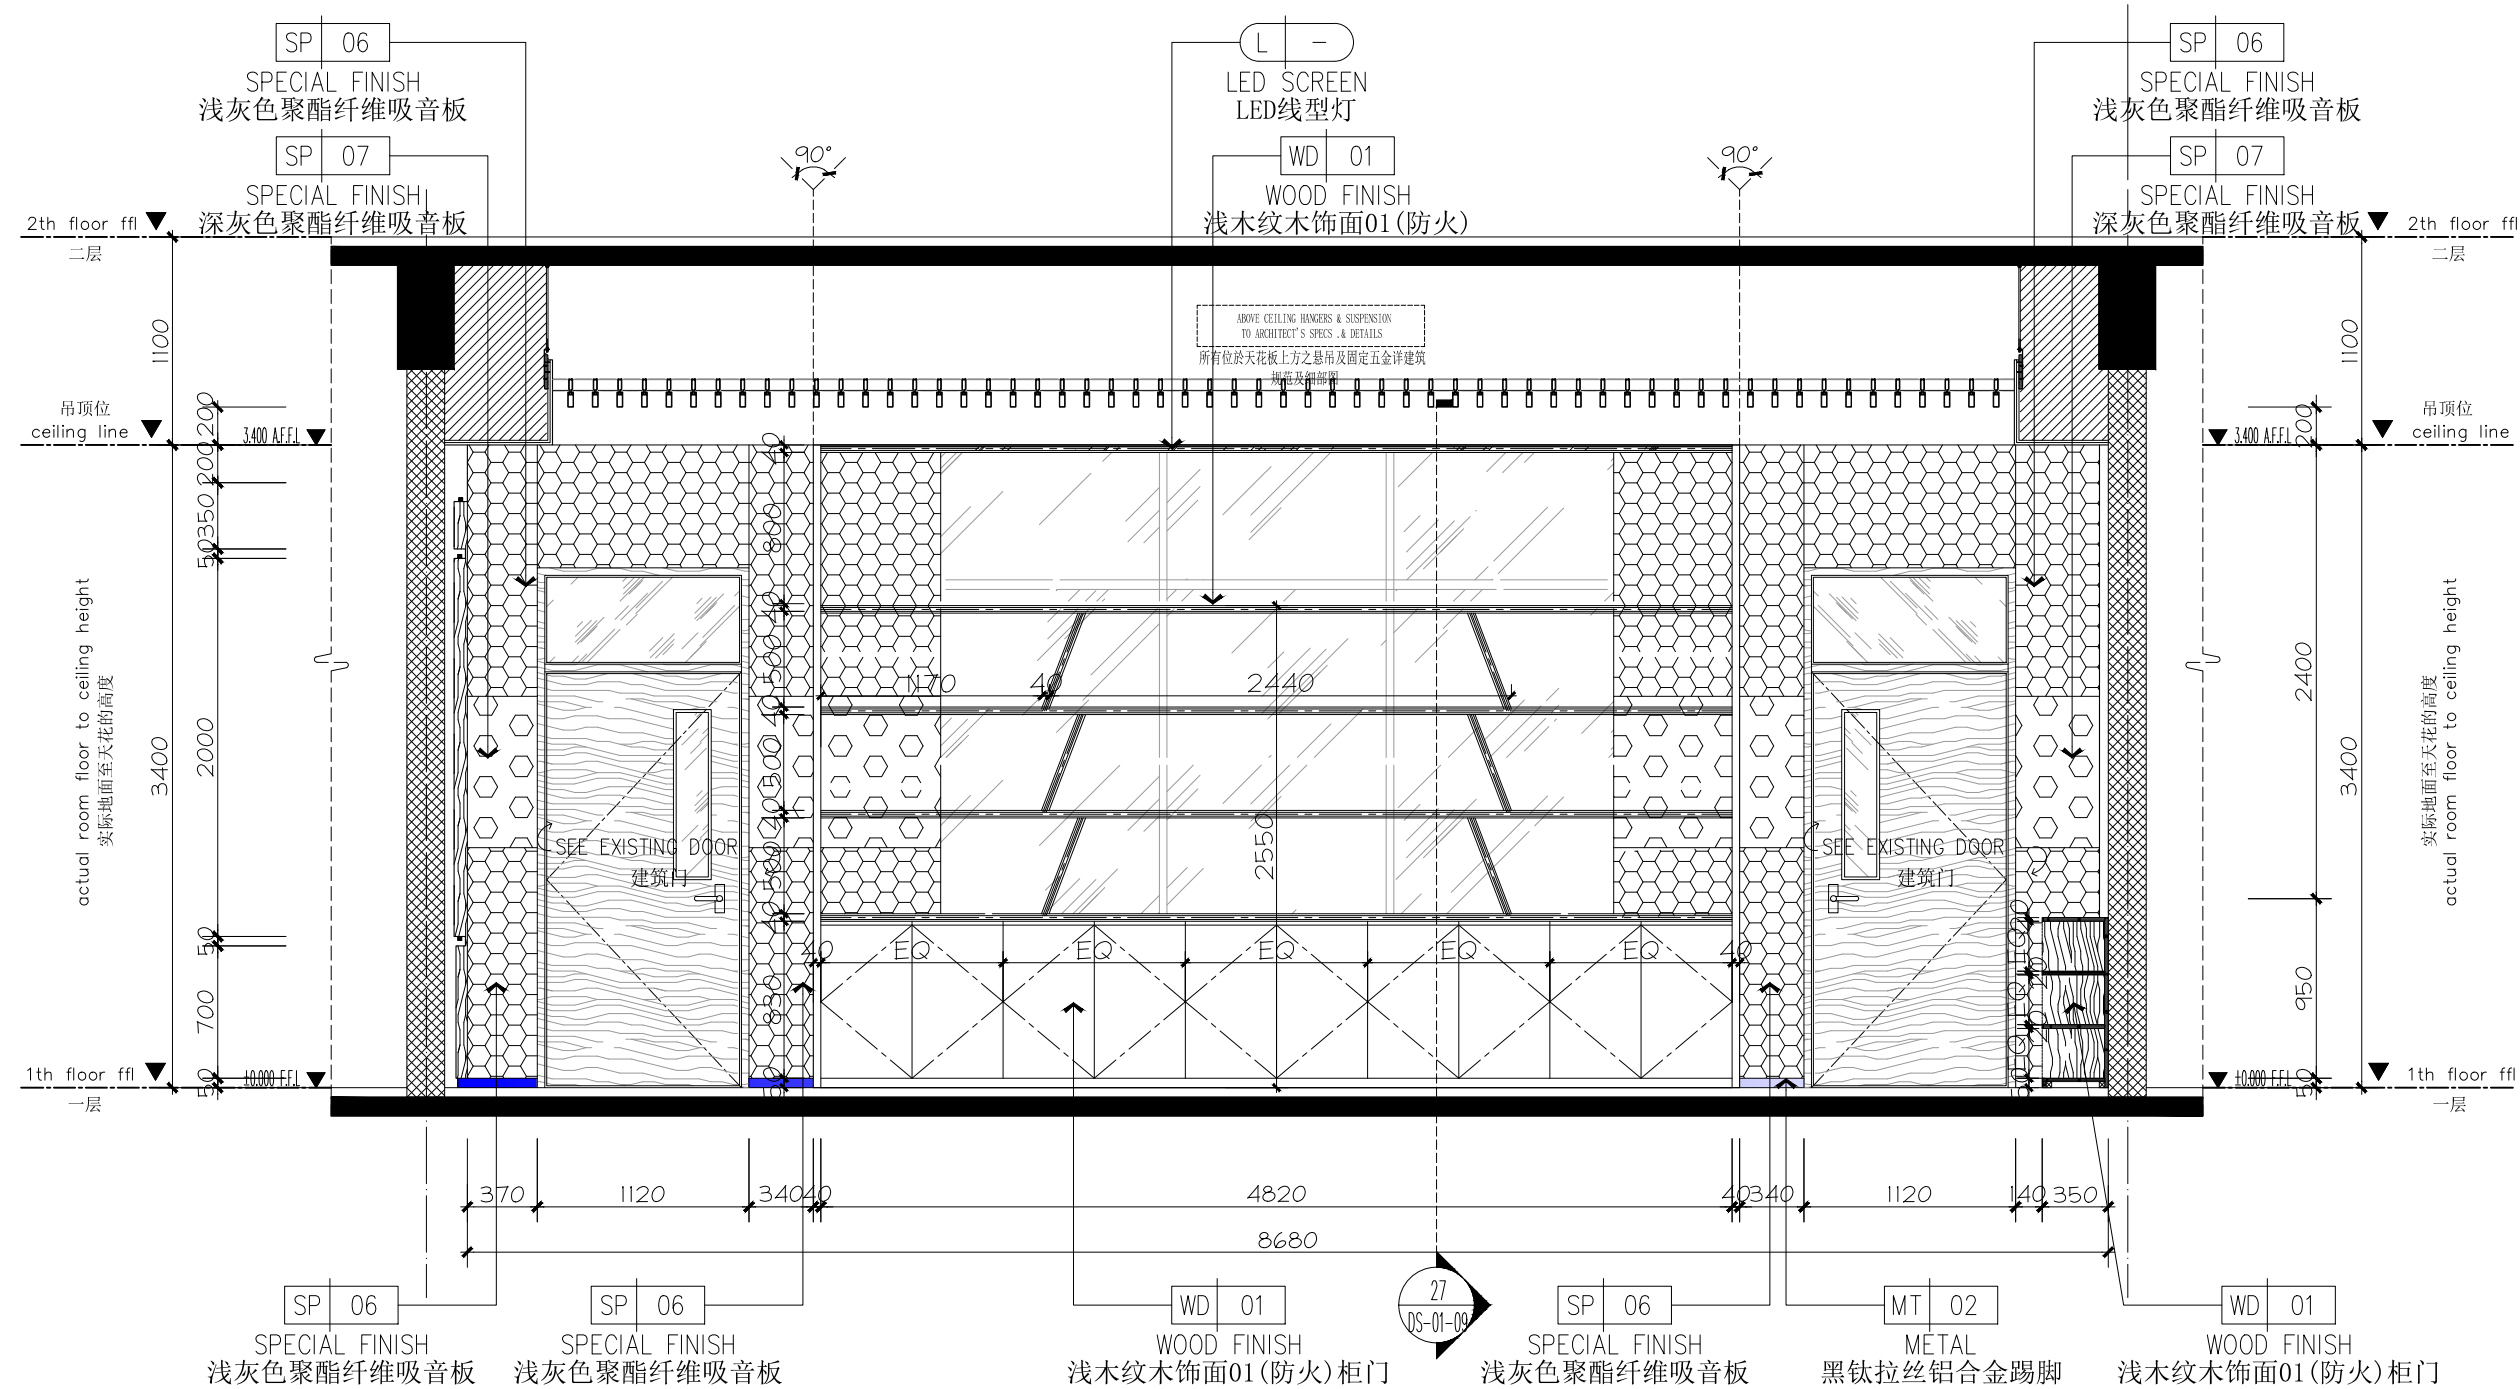


1F机动教室立面图



1E-01-18

34 ELEVATION
EL-01-01 立面图 SCALE 1:40 @A2

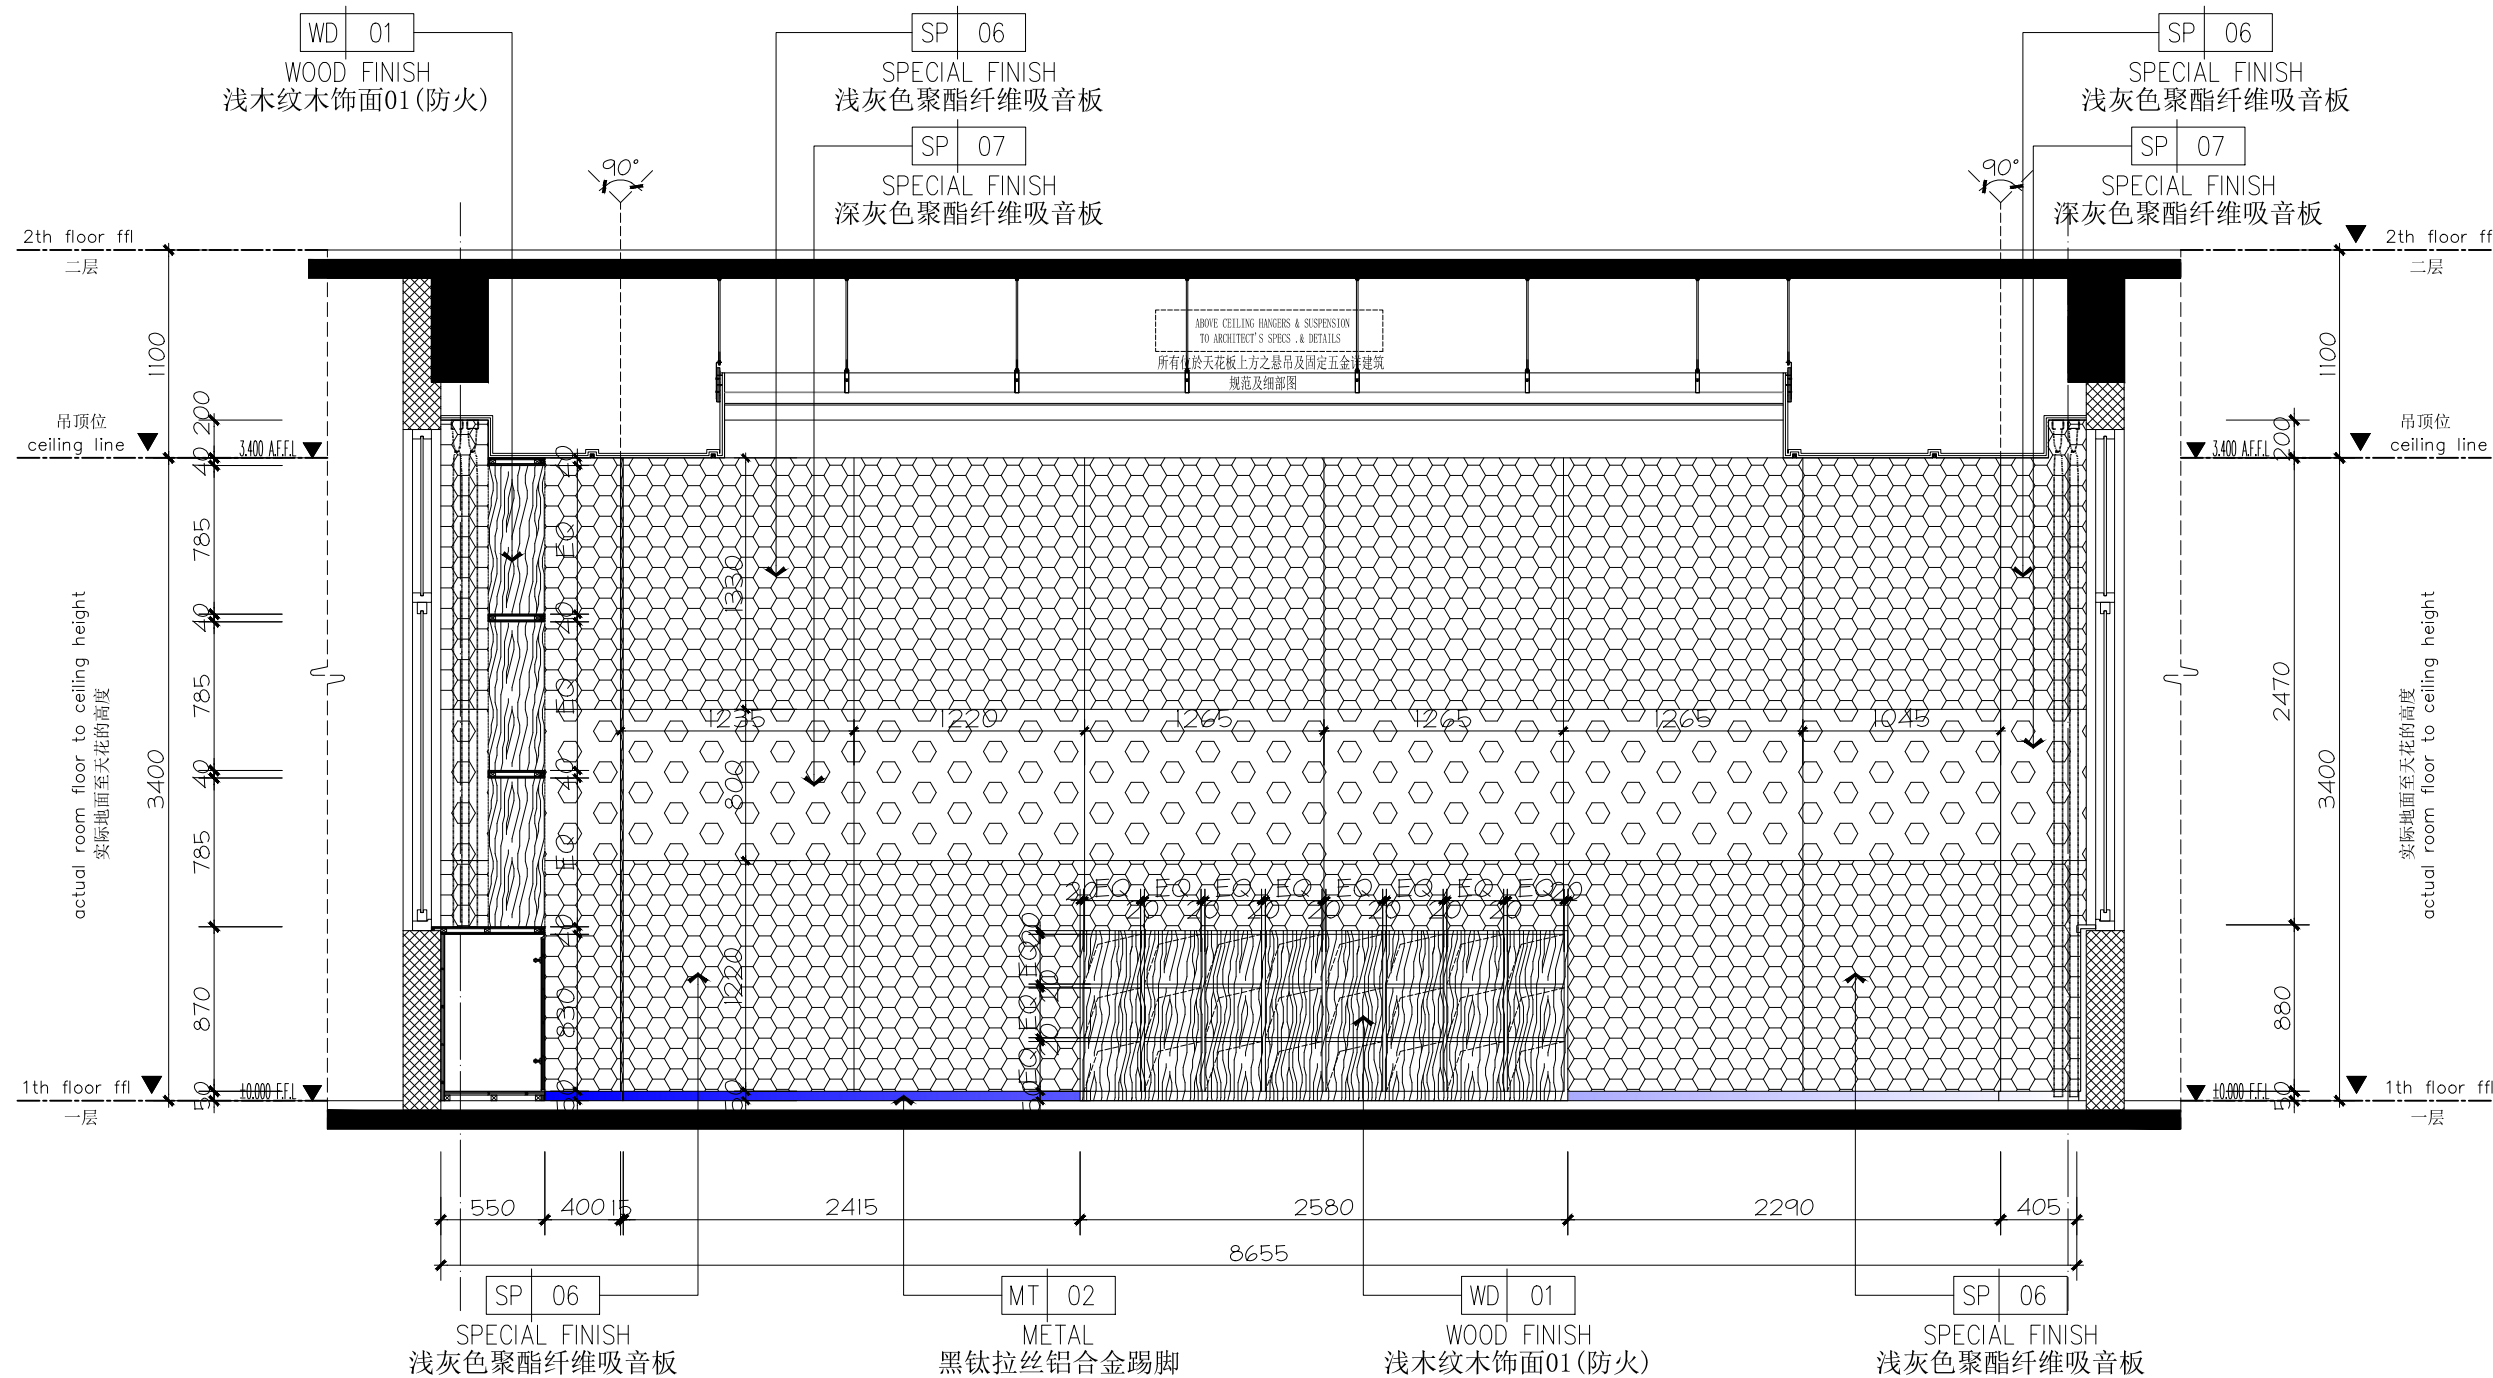



35 ELEVATION
EL-01-01 立面图 SCALE 1:40 @A2

 

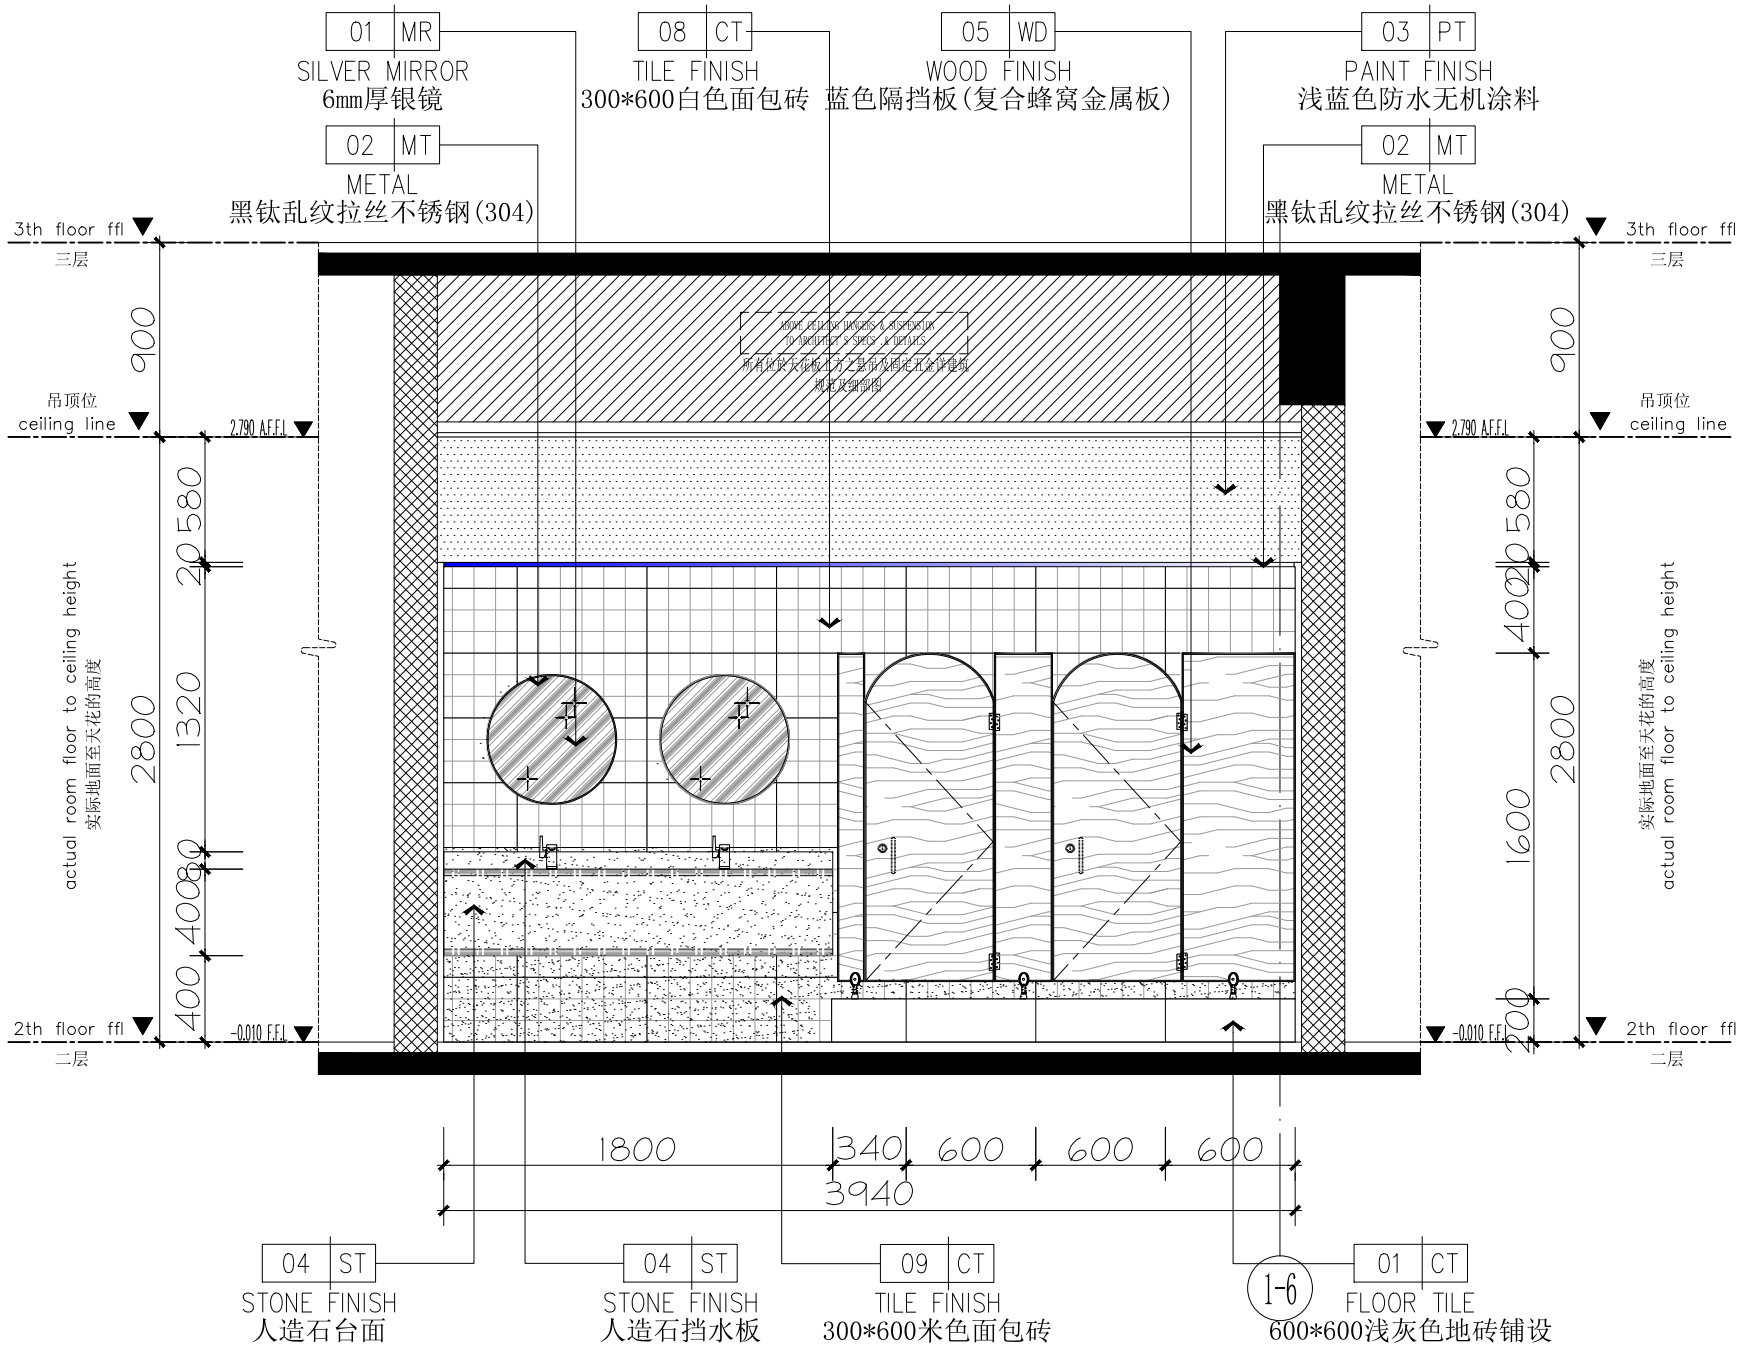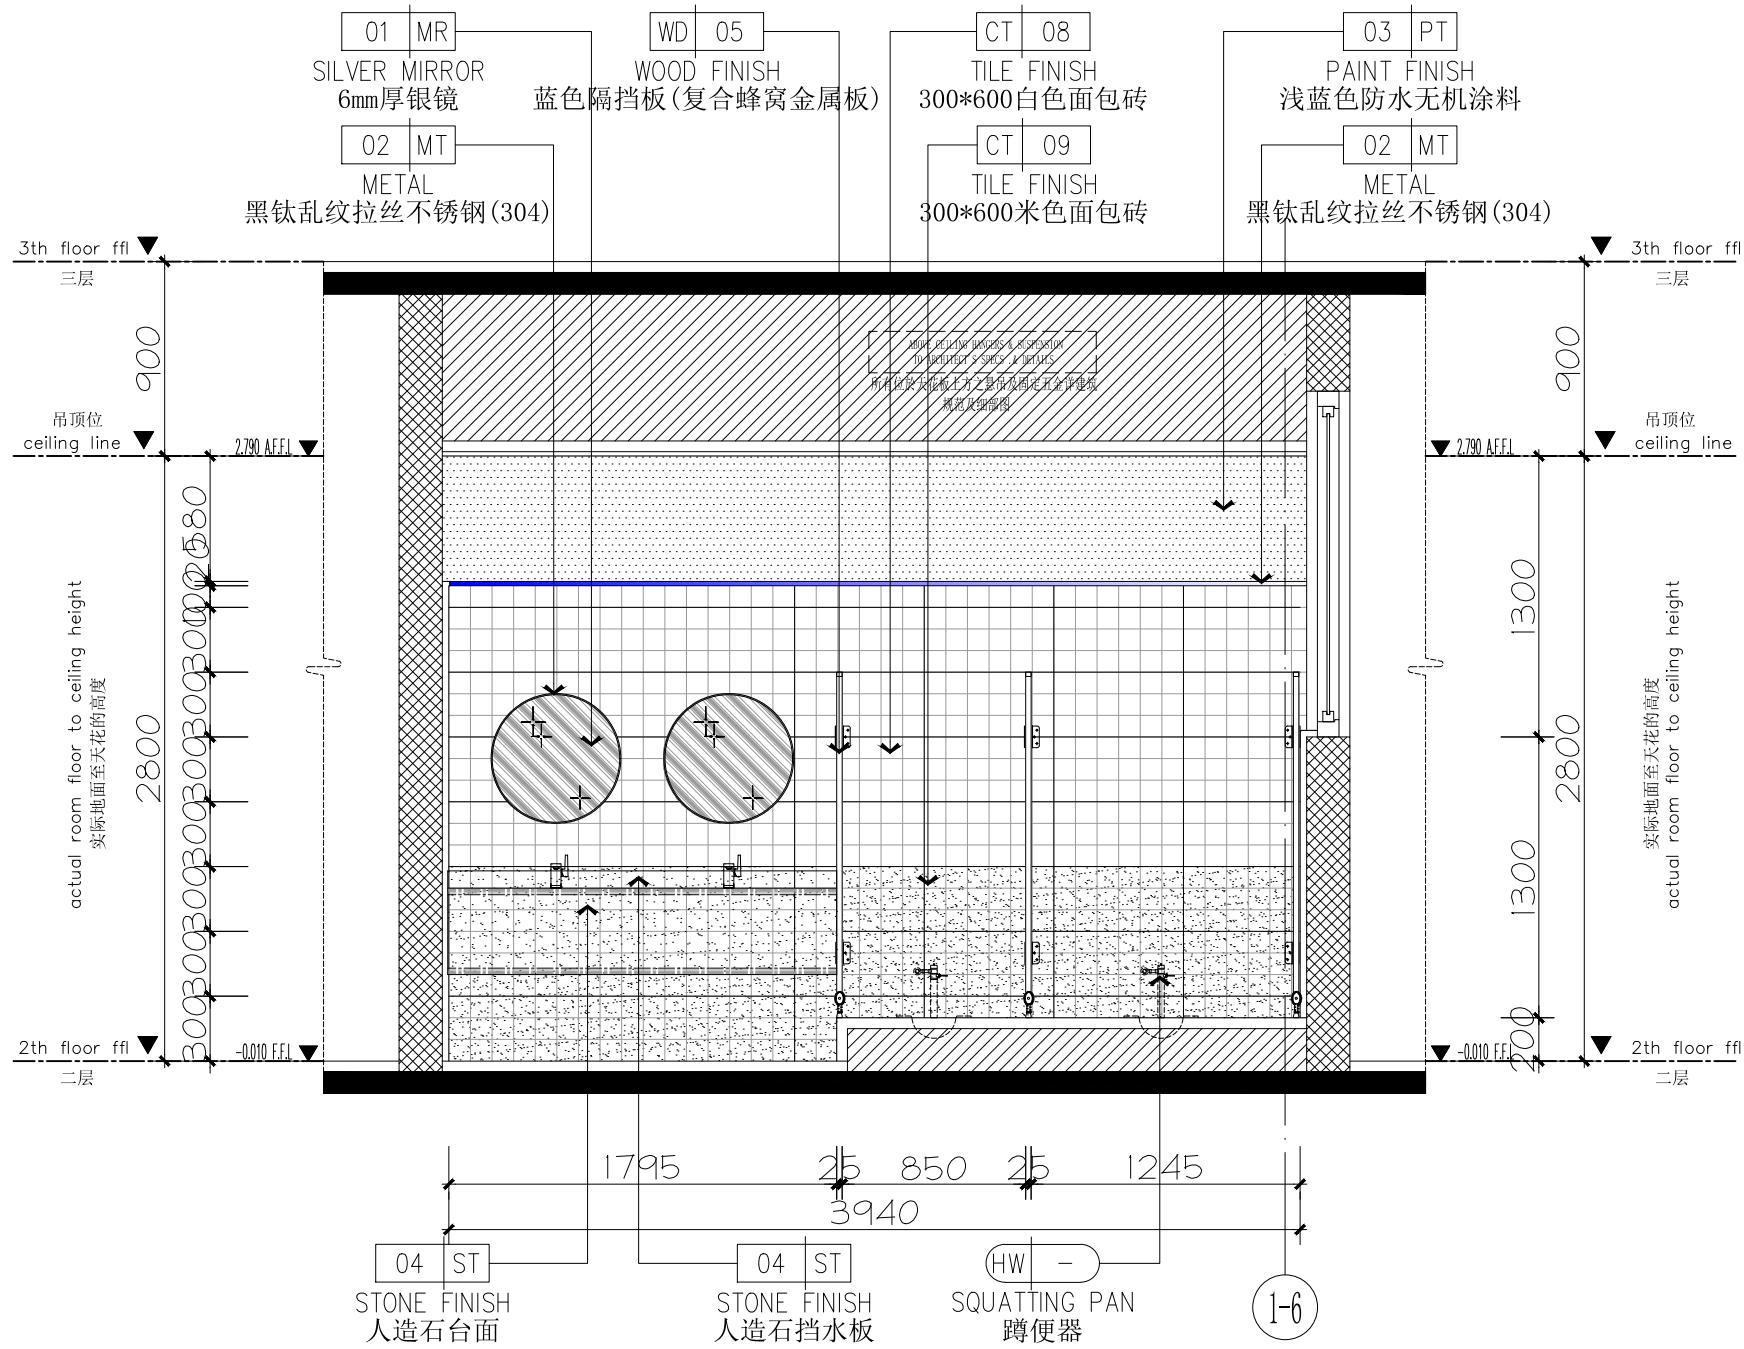


31 ELEVATION
EL-02-07 立面图 SCALE 1:35 @A2


32 ELEVATION
EL-02-07 立面图 SCALE 1:35 @A2

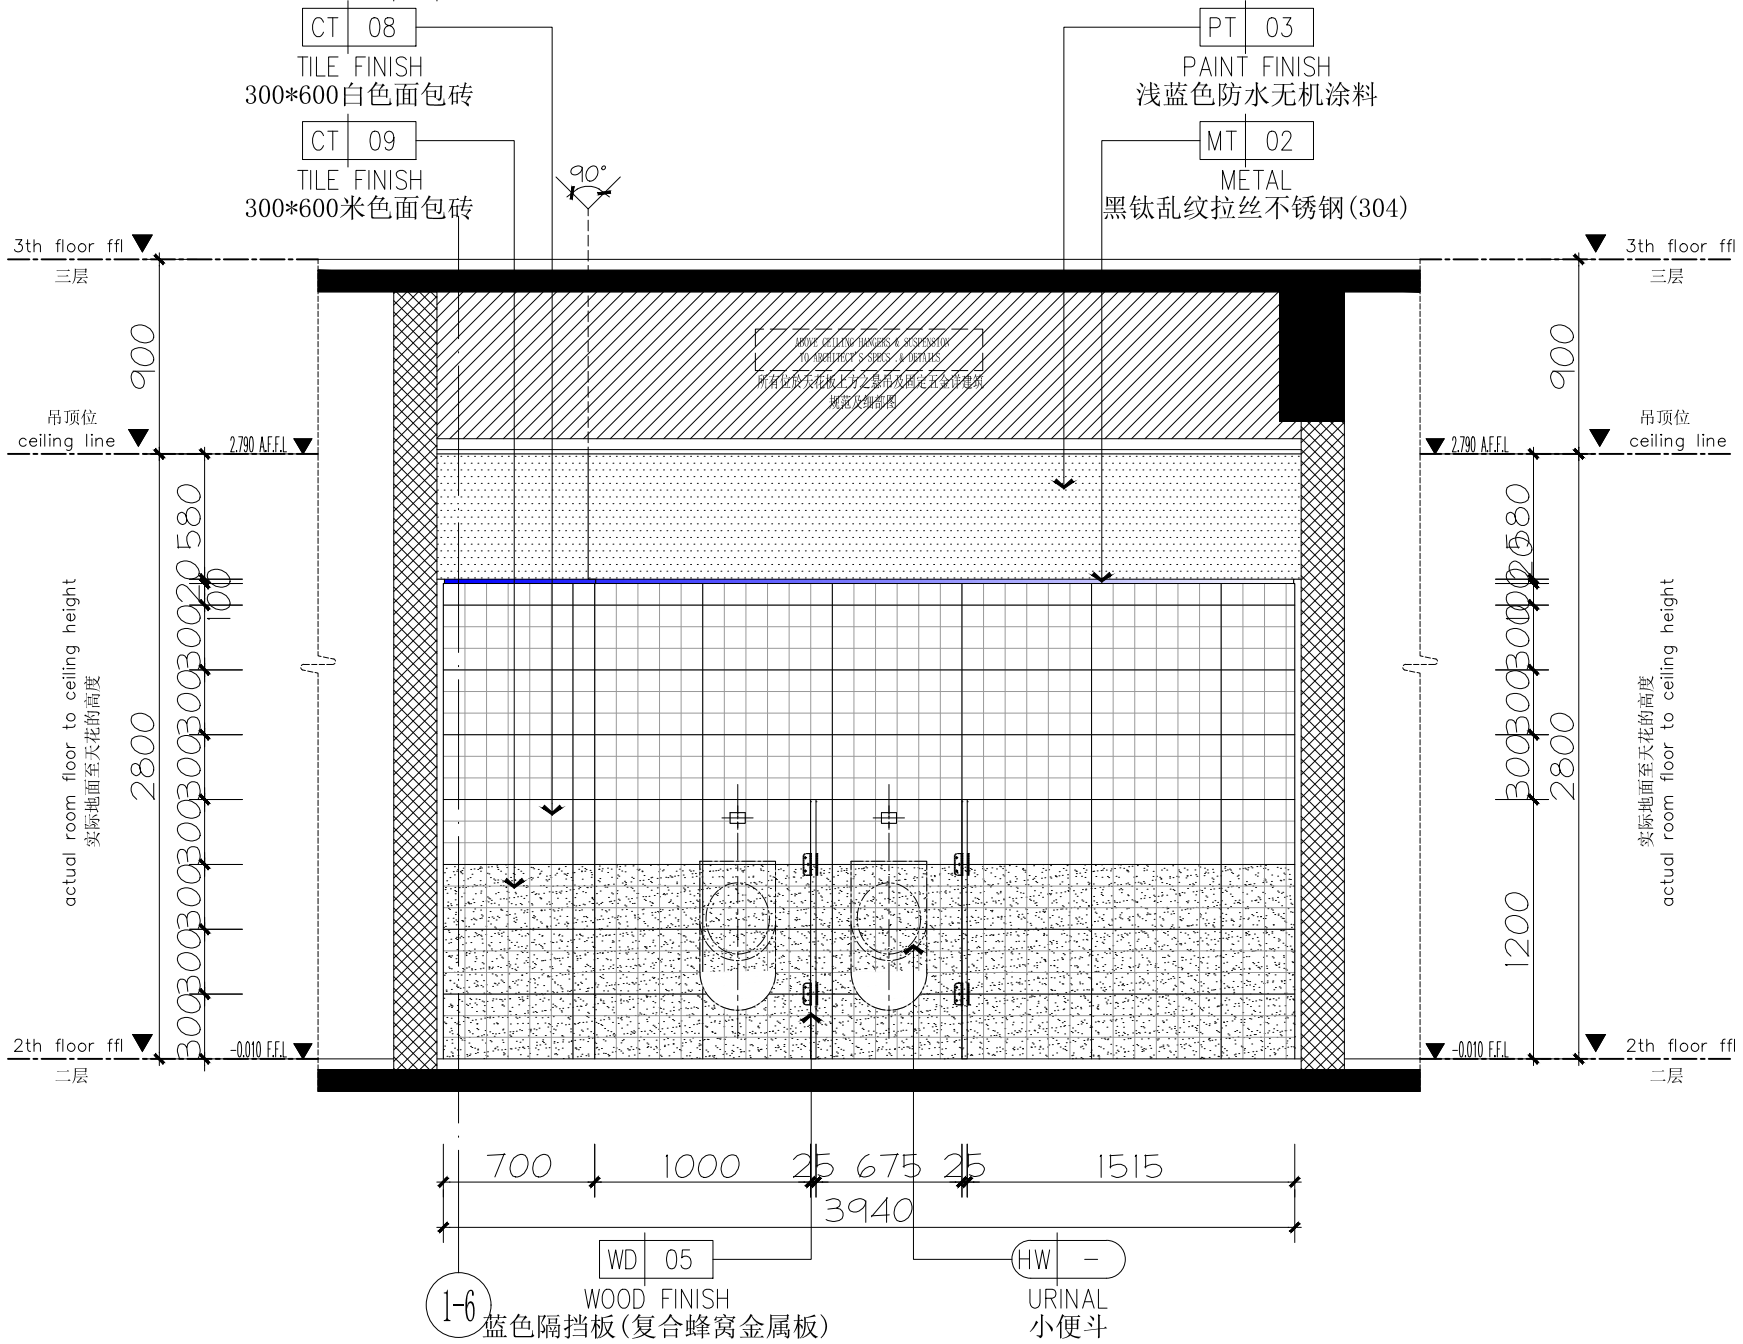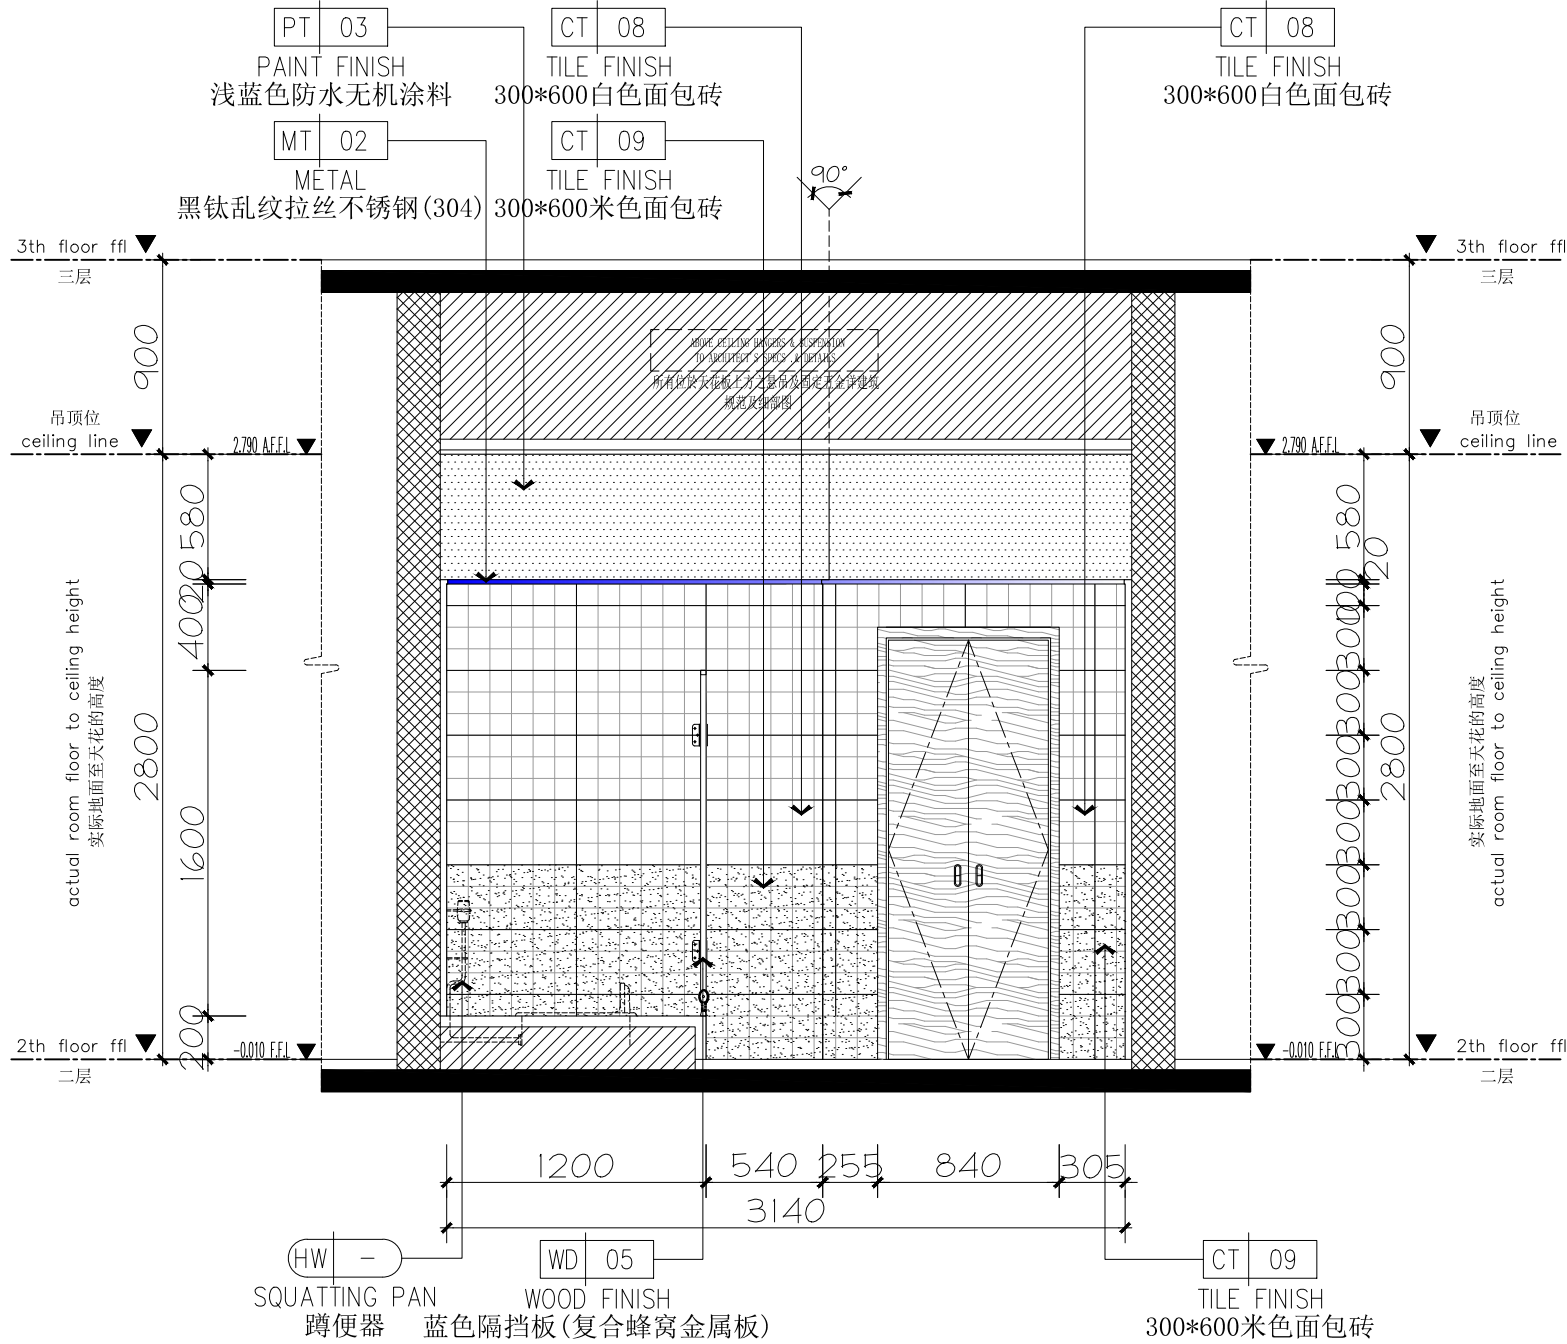


33 ELEVATION
EL-02-07 立面图 SCALE 1:35 @A2

34 ELEVATION
EL-02-07 立面图 SCALE 1:35 @A2

 

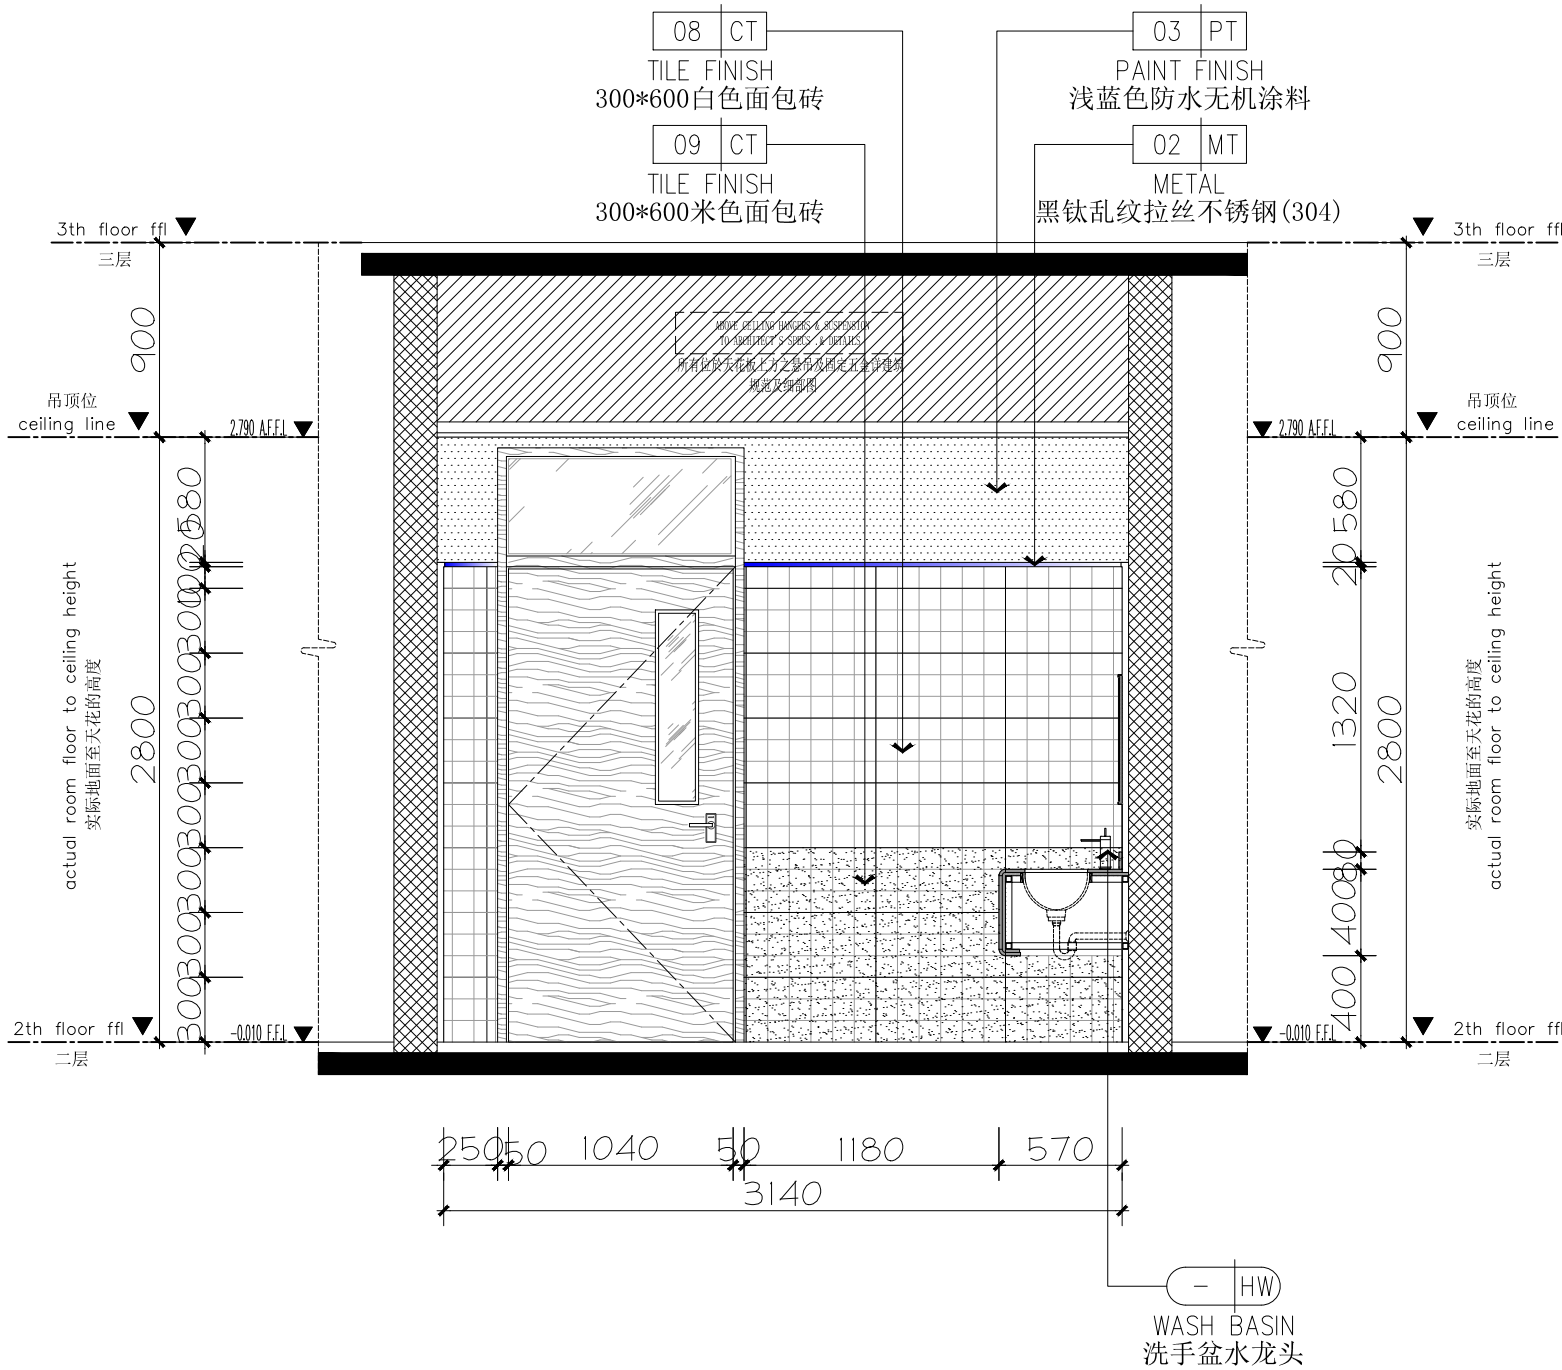


35 ELEVATION
EL-02-07 立面图 SCALE 1:35 @A2

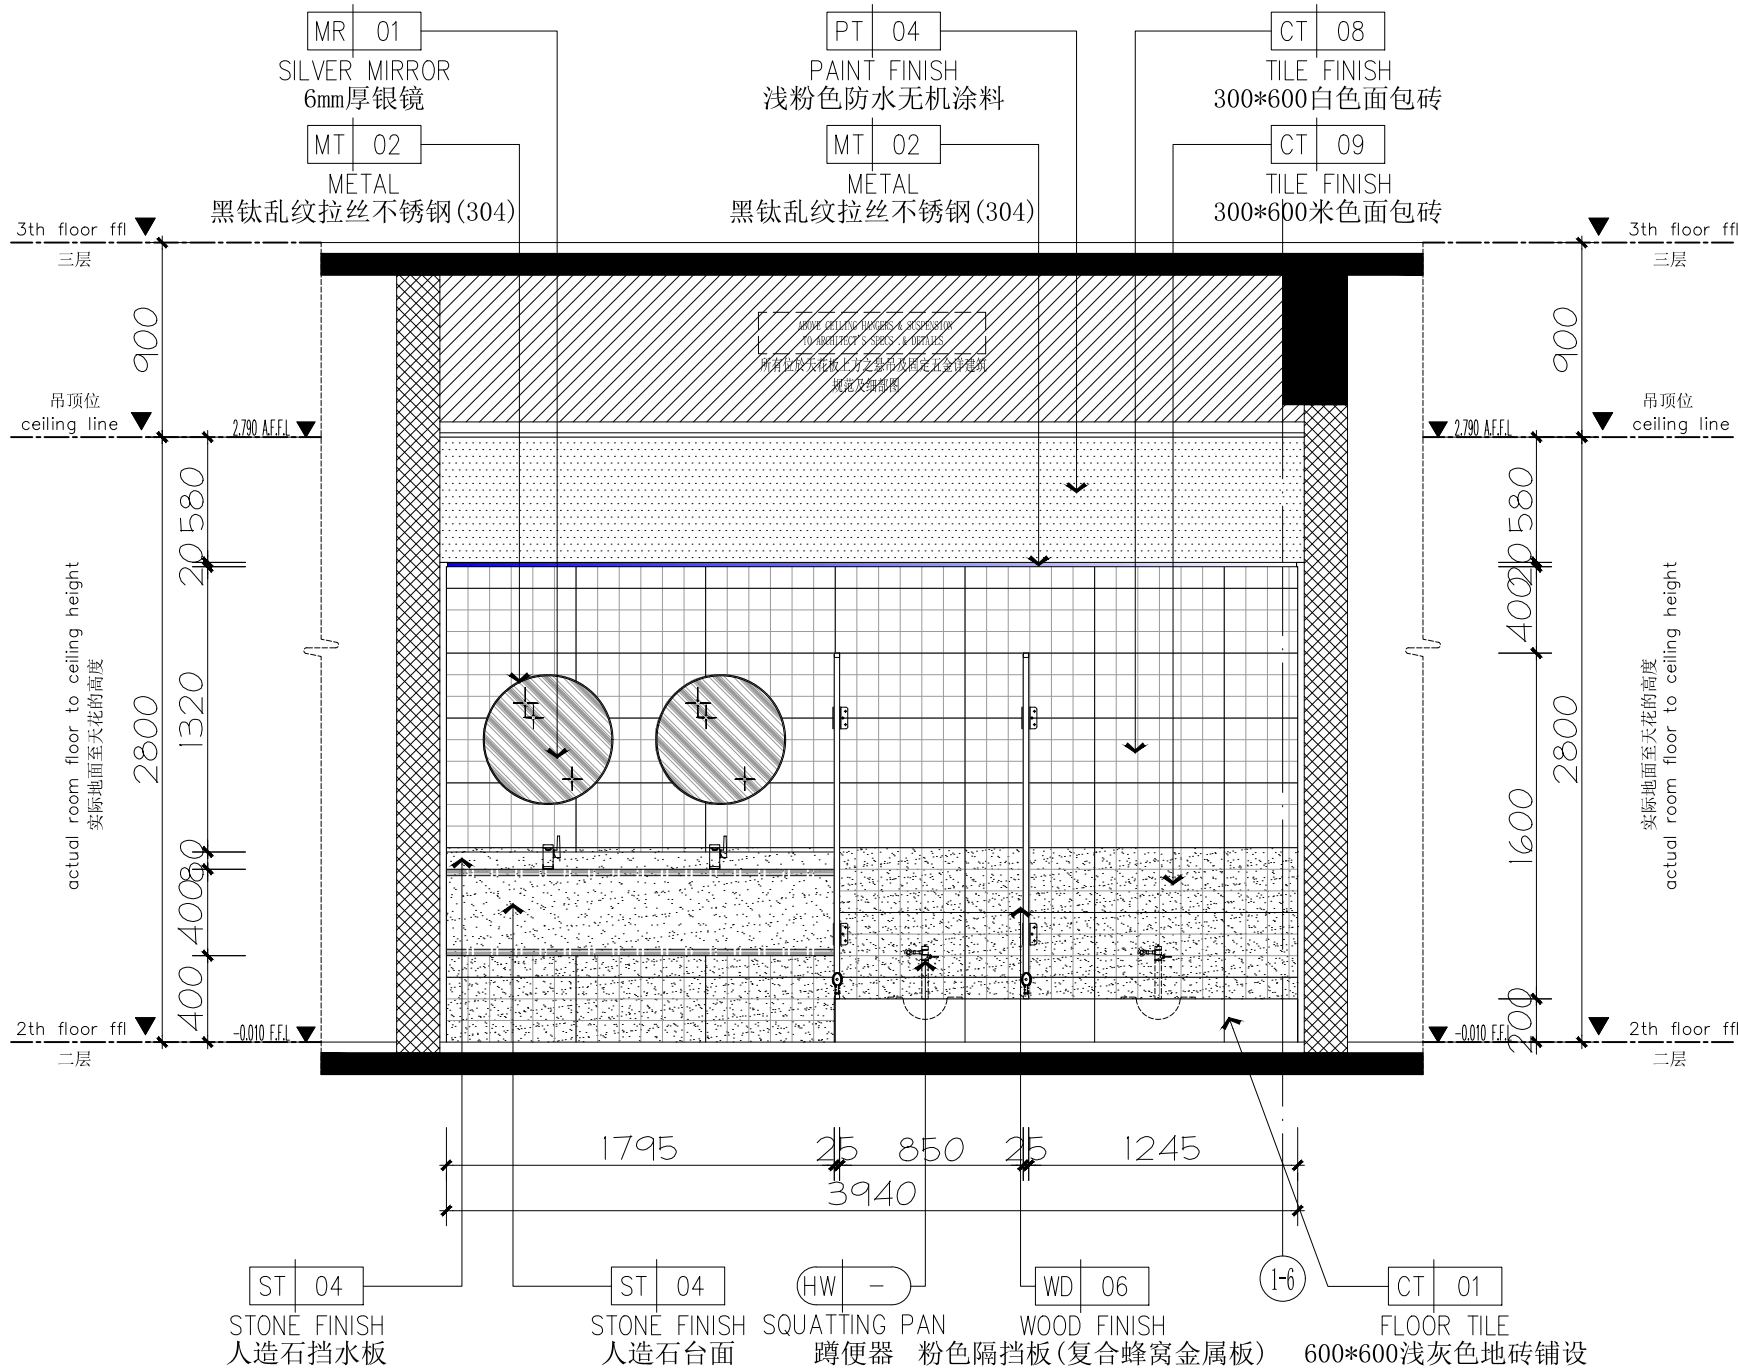


36 ELEVATION
EL-02-07 立面图 SCALE 1:35 @A2

2F卫生间立面图


1E-02-23


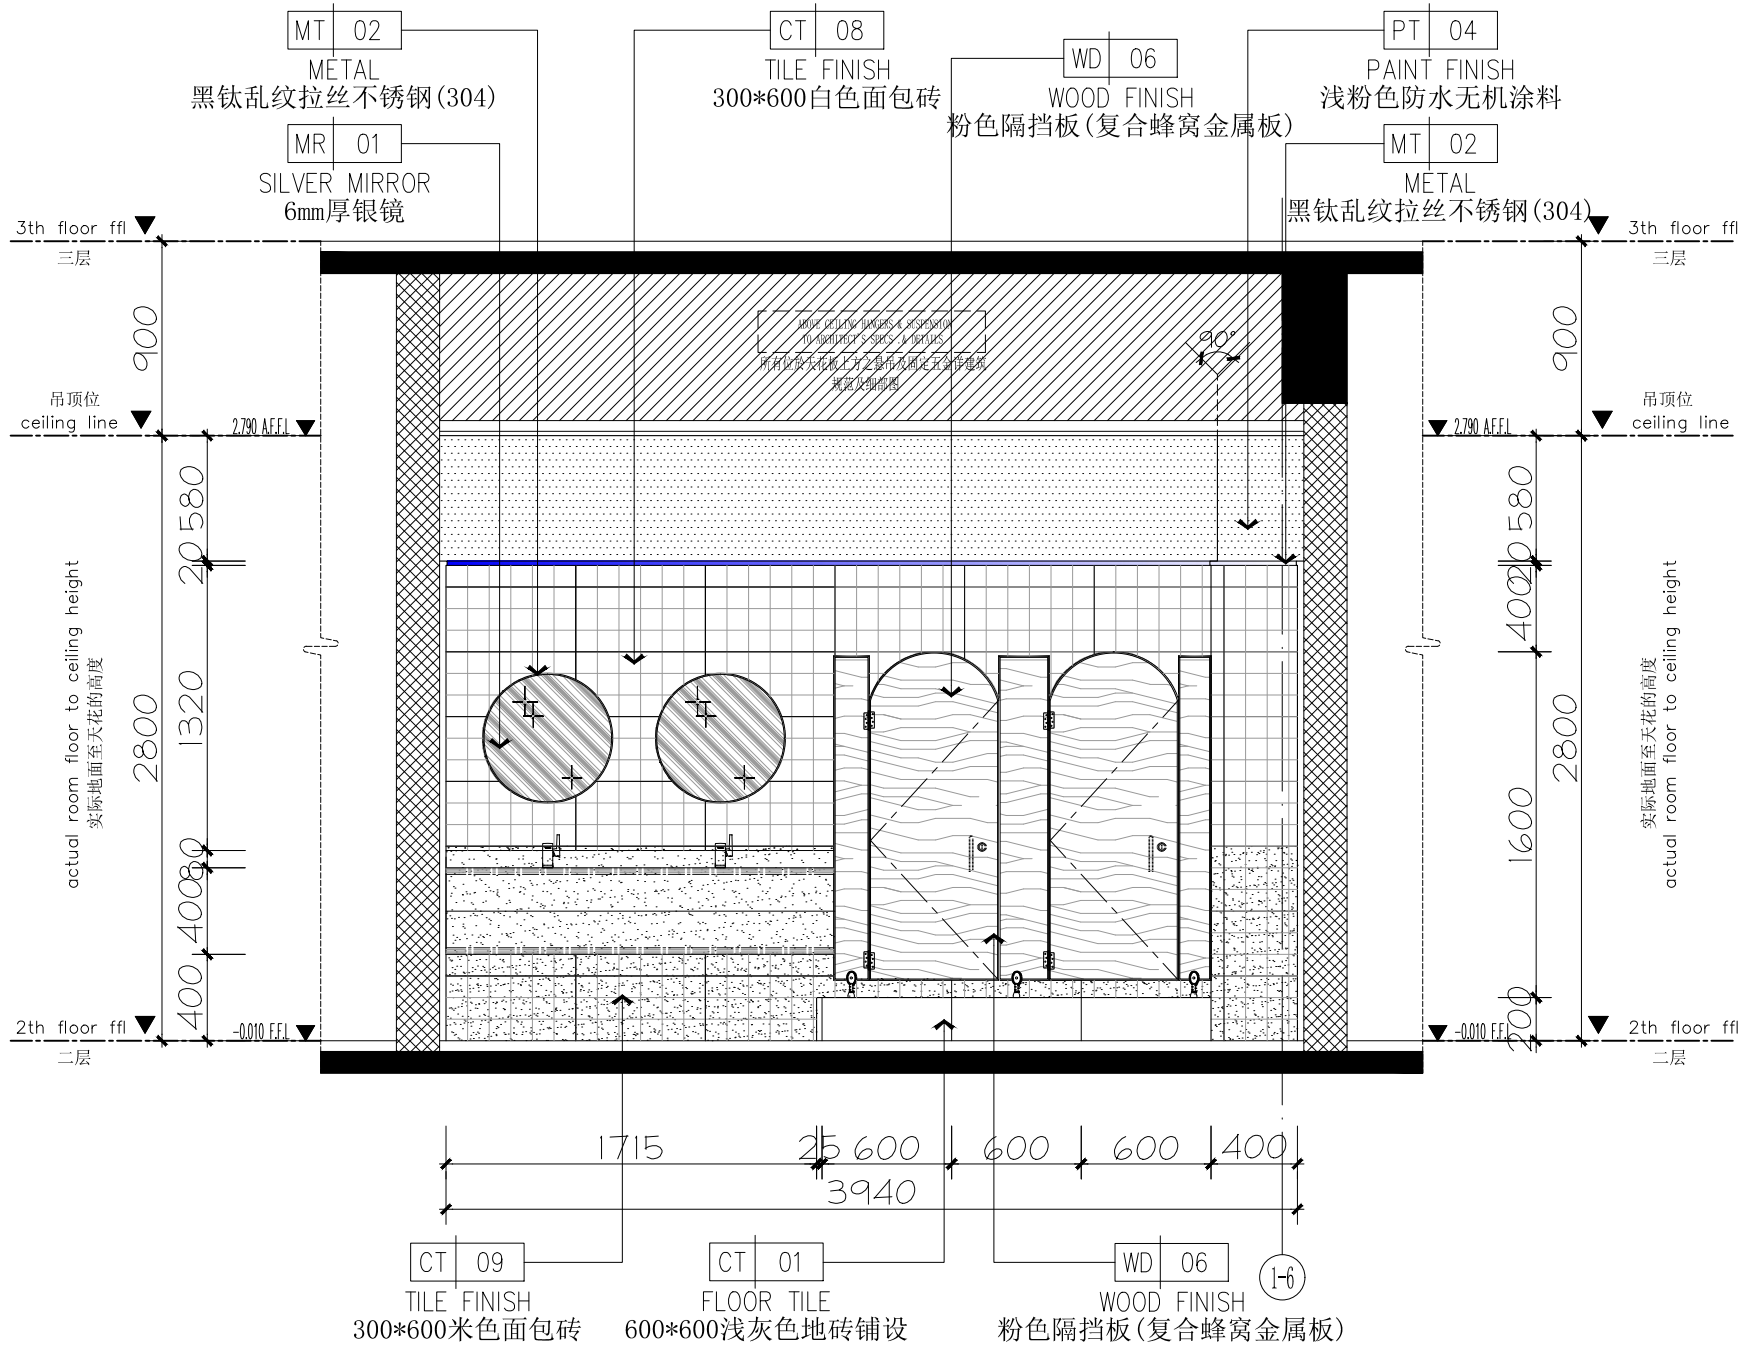


37 ELEVATION
EL-02-07 立面图 SCALE 1:35 @A2

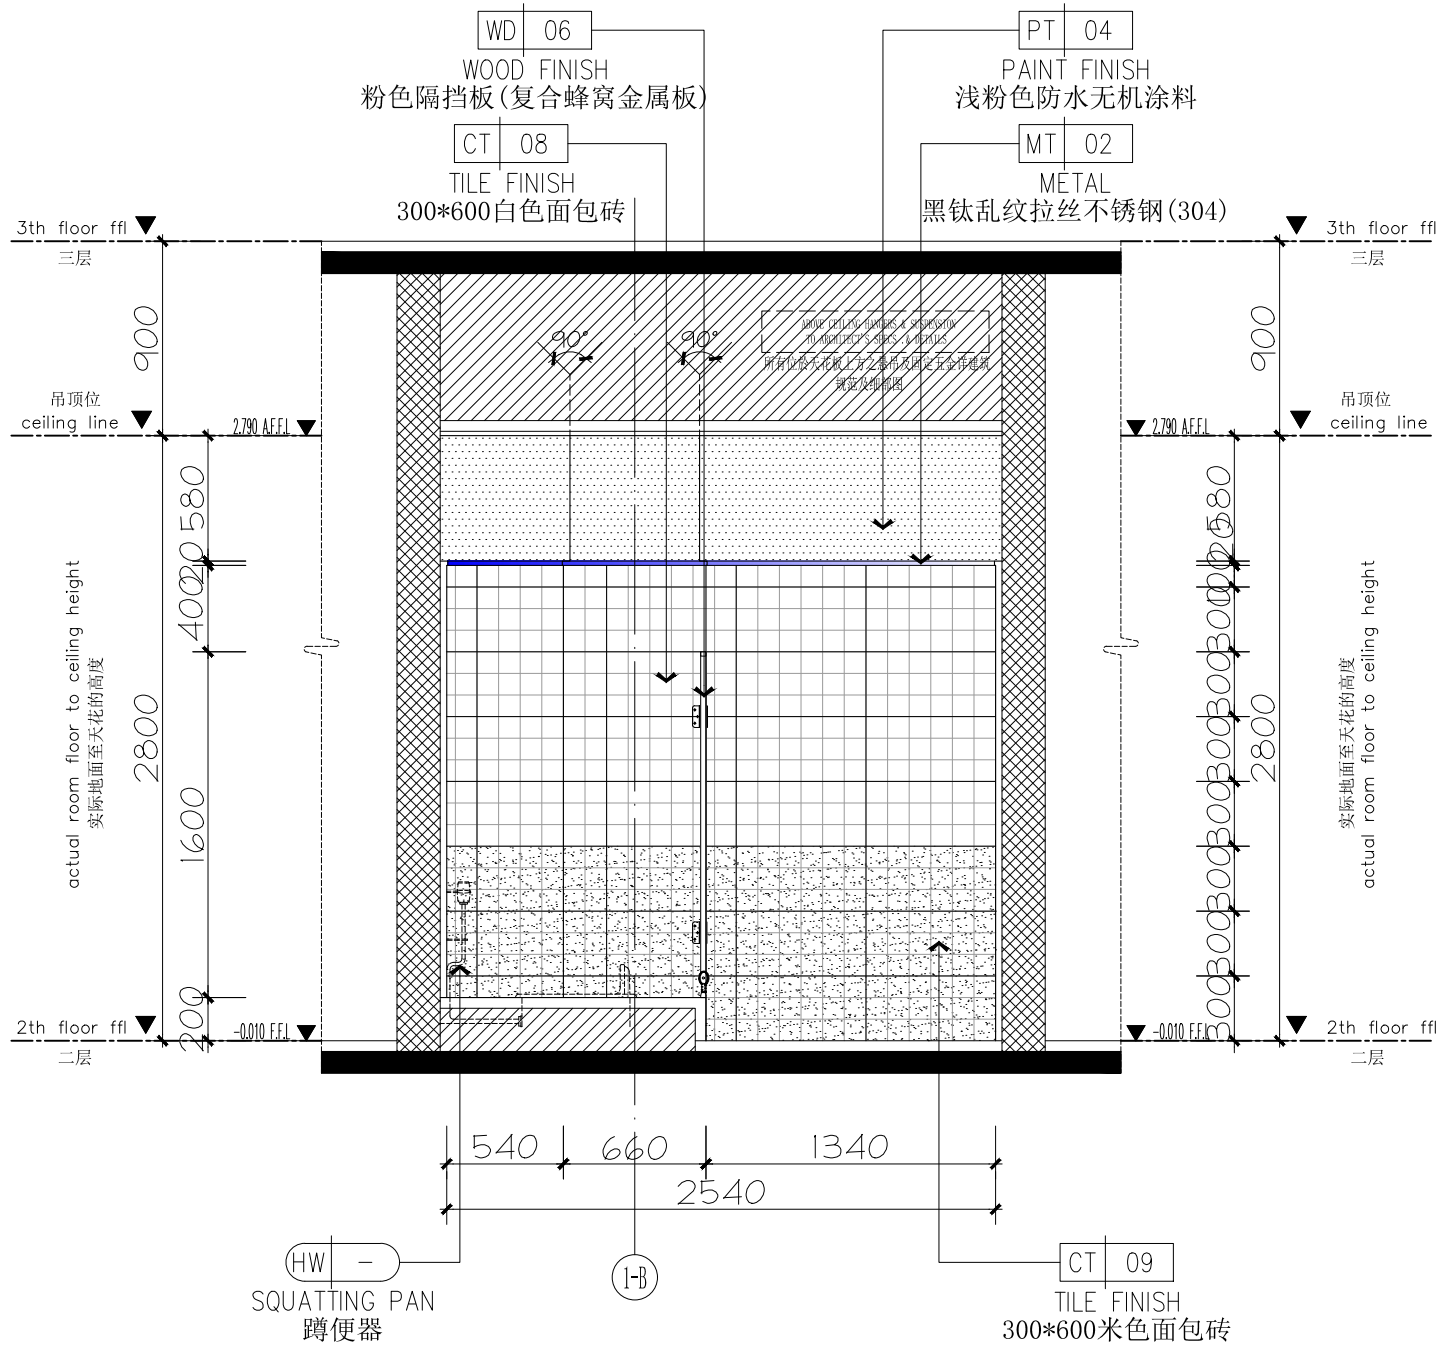



38 ELEVATION
EL-02-07 立面图 SCALE 1:35 @A2

 

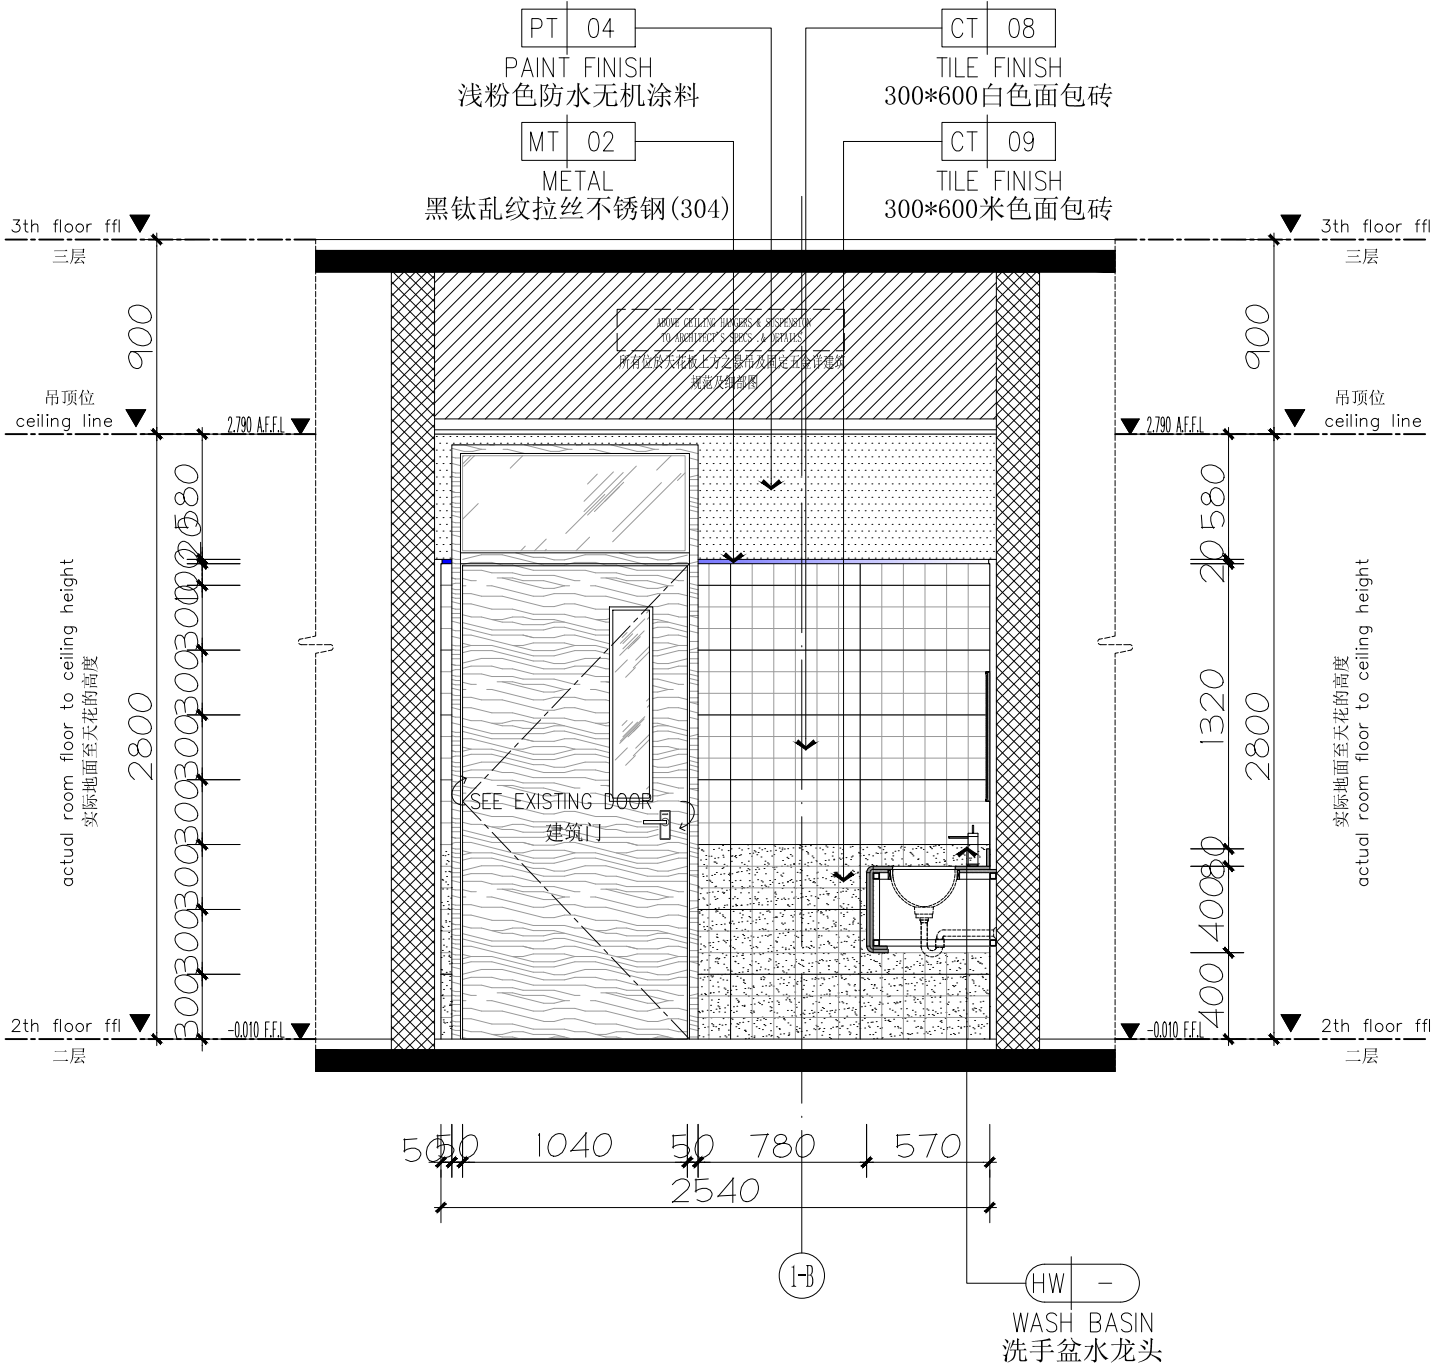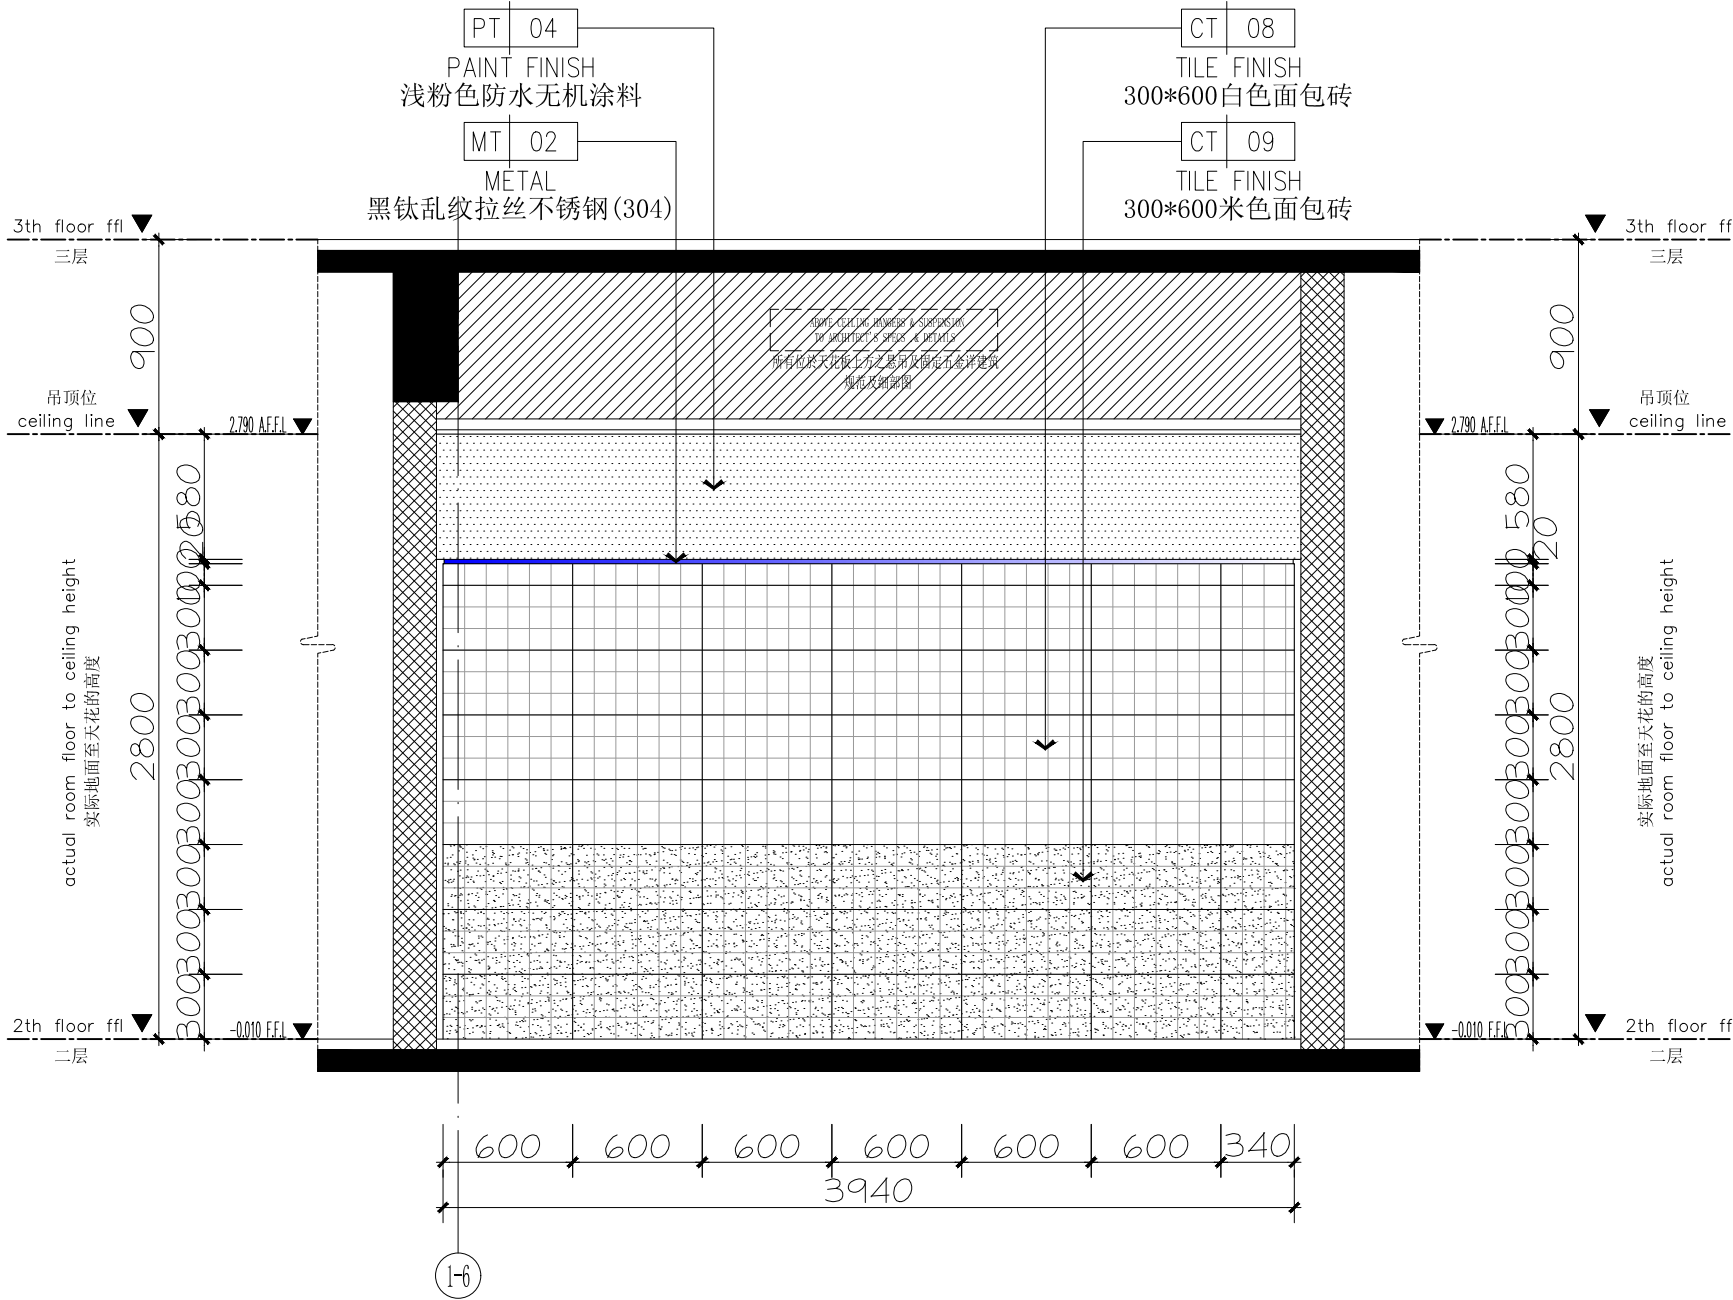

39 ELEVATION
EL-02-07 立面图 SCALE 1:35 @A2

40 ELEVATION
EL-02-07 立面图 SCALE 1:35 @A2

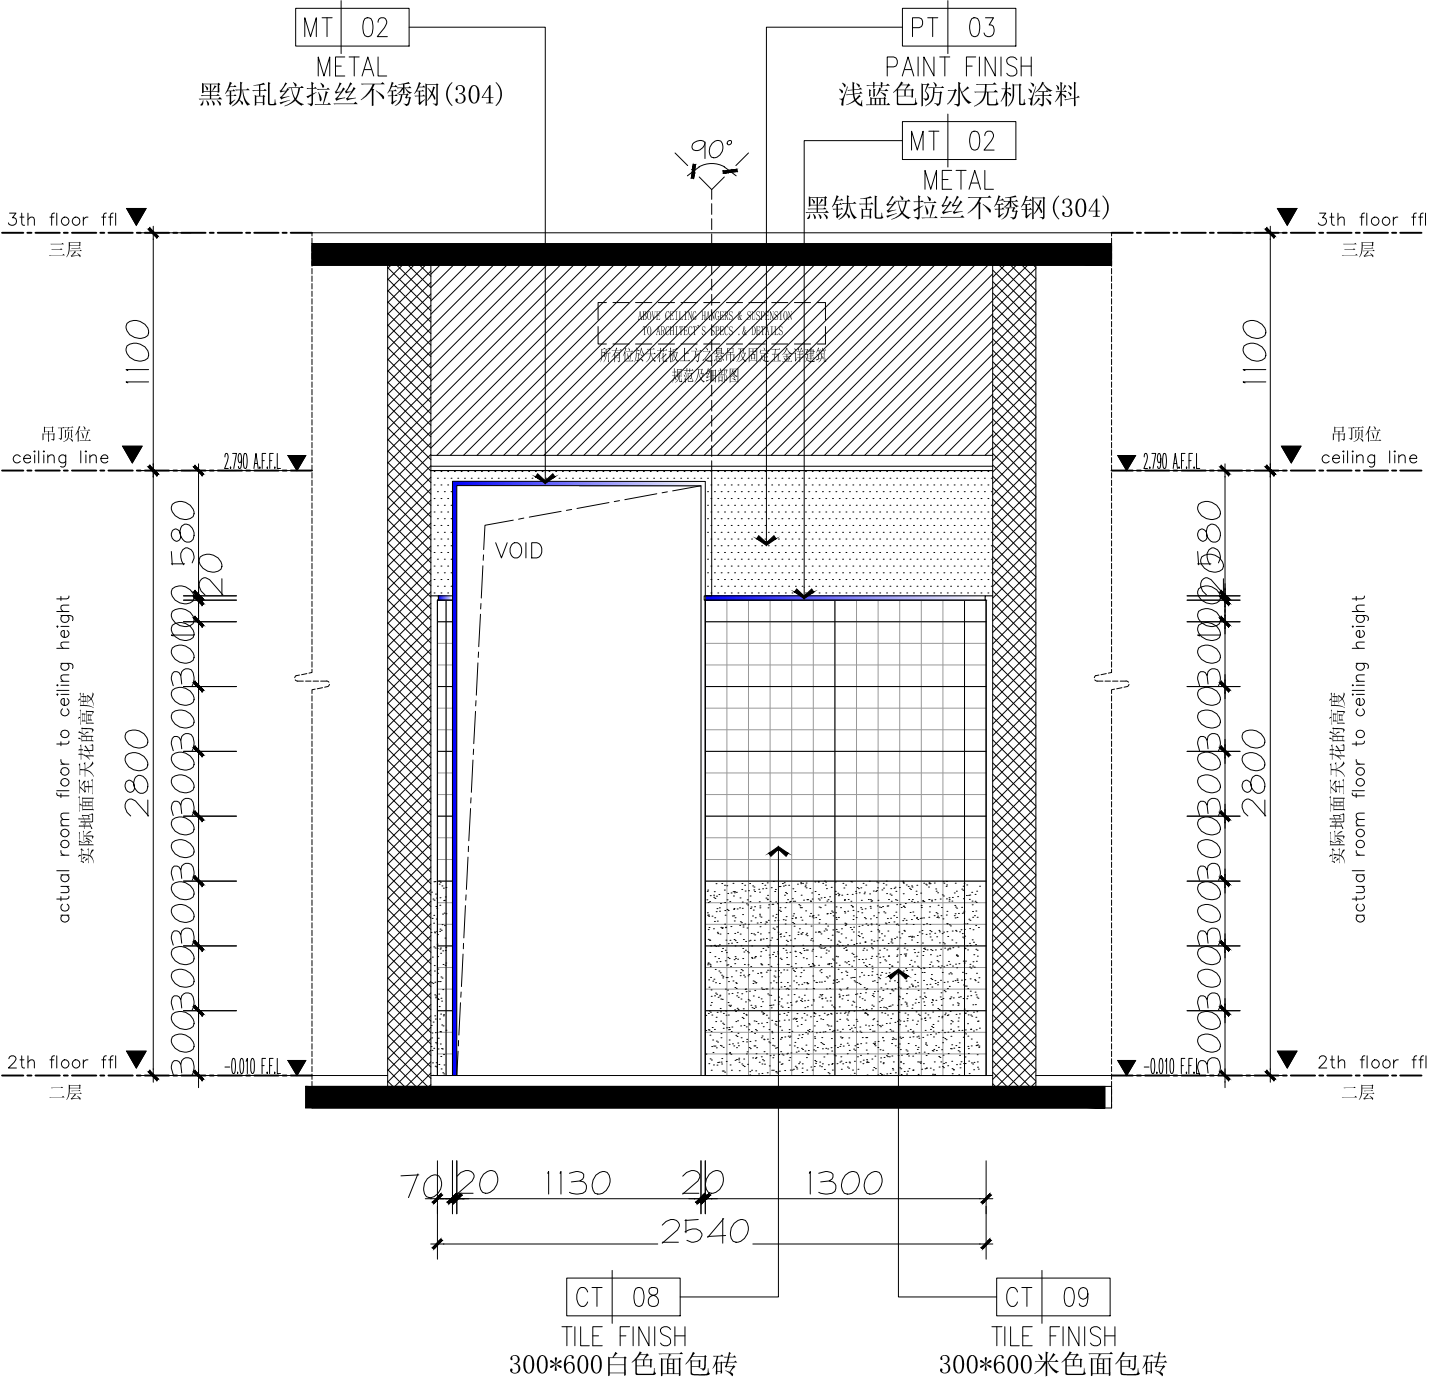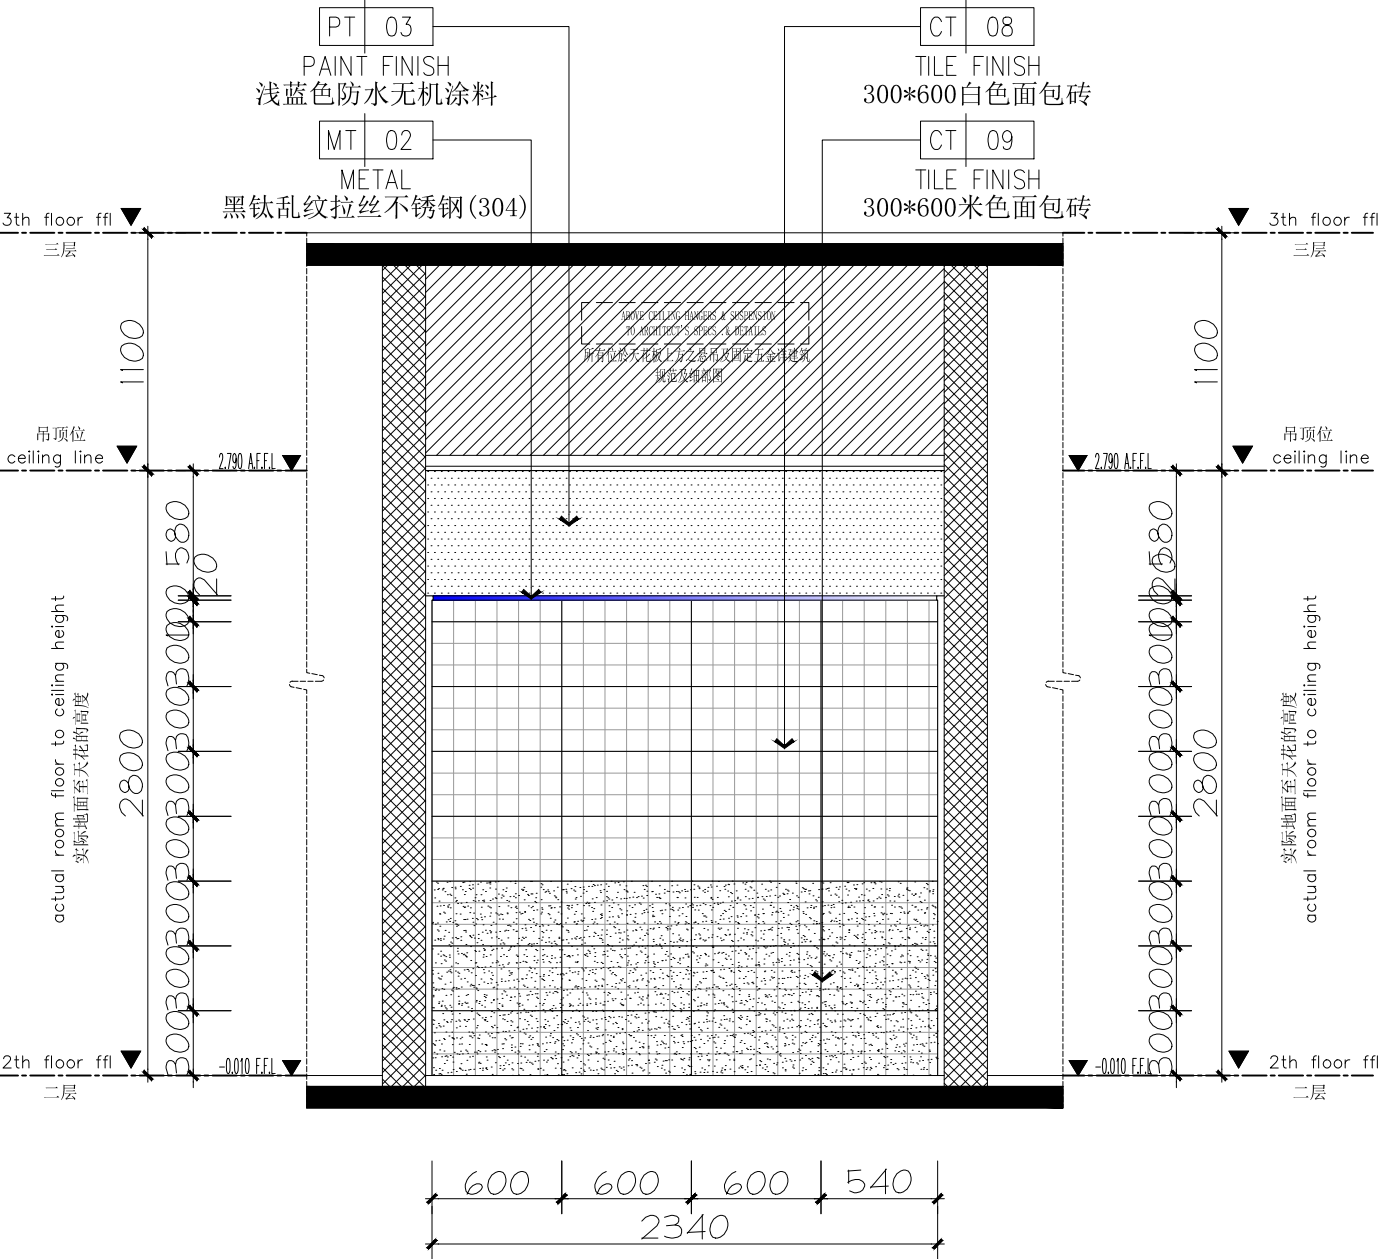



41 ELEVATION
EL-02-07 立面图 SCALE 1:35 @A2

42 ELEVATION
EL-02-07 立面图 SCALE 1:35 @A2


2F卫生间立面图

IE-02-24

 

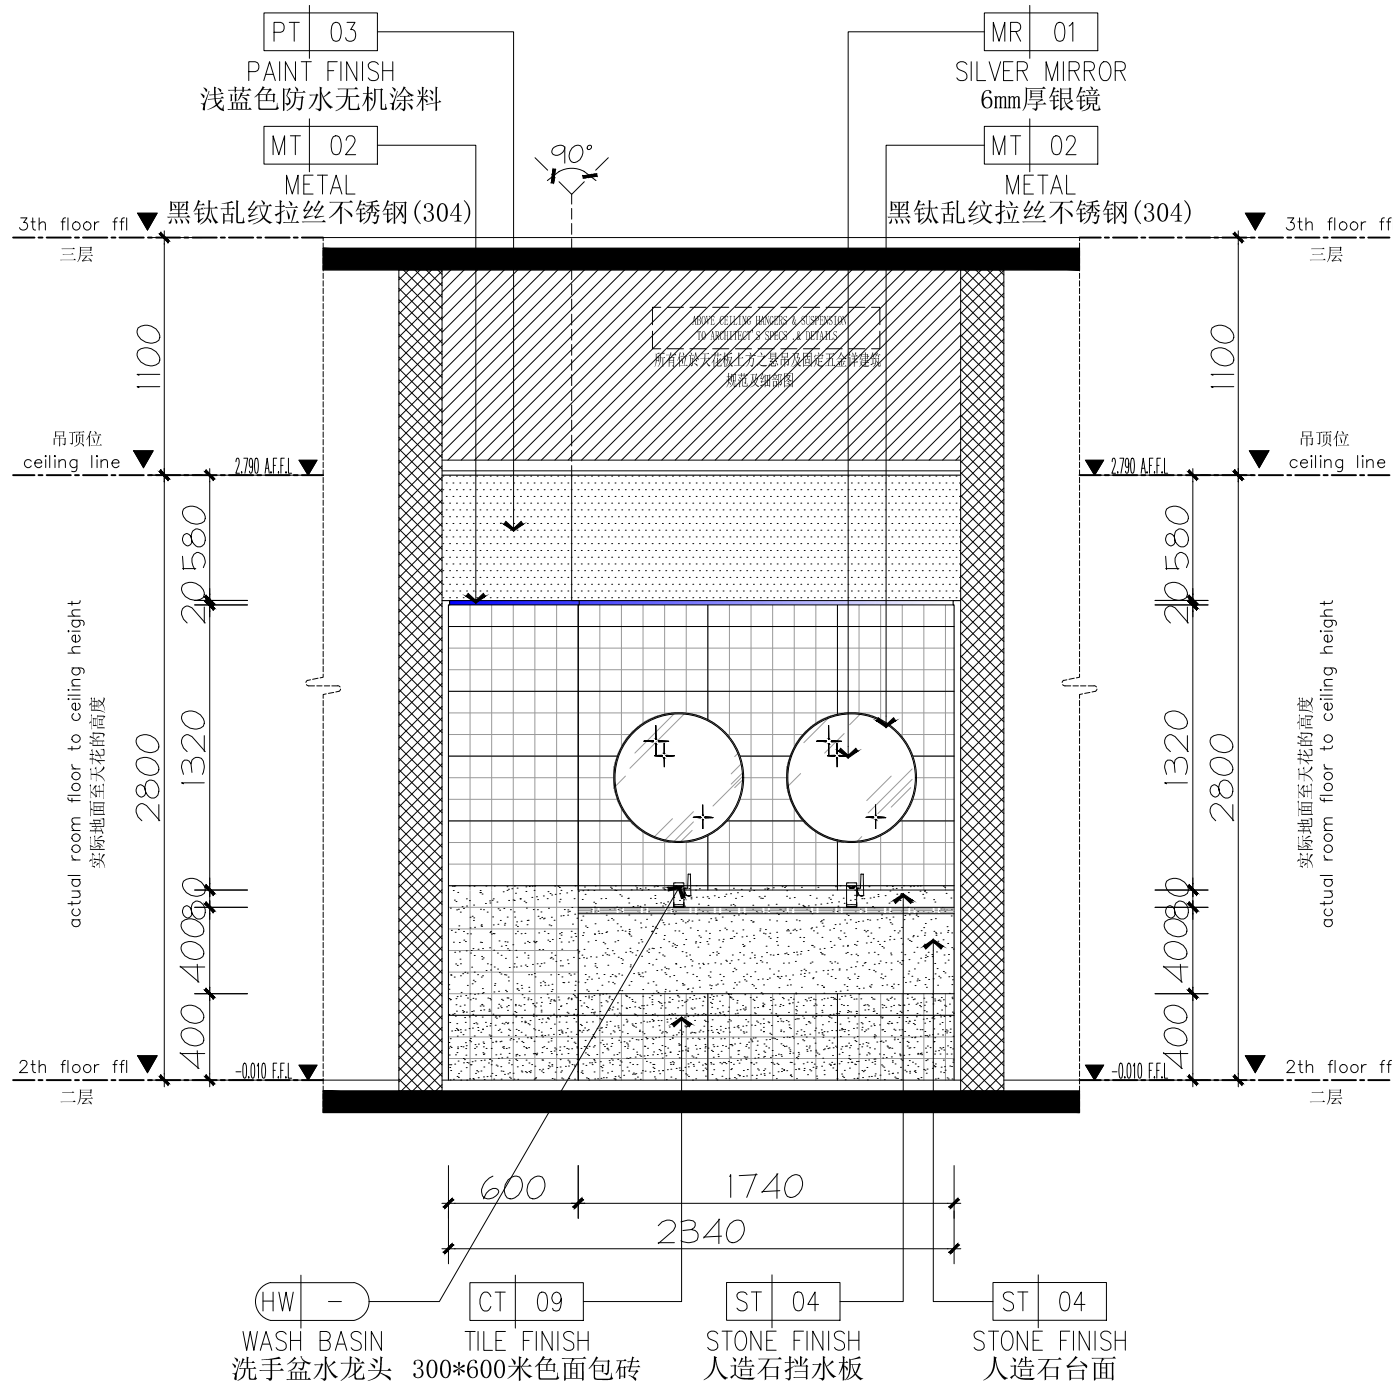


43 ELEVATION
EL-02-07 立面图 SCALE 1:35 @A2

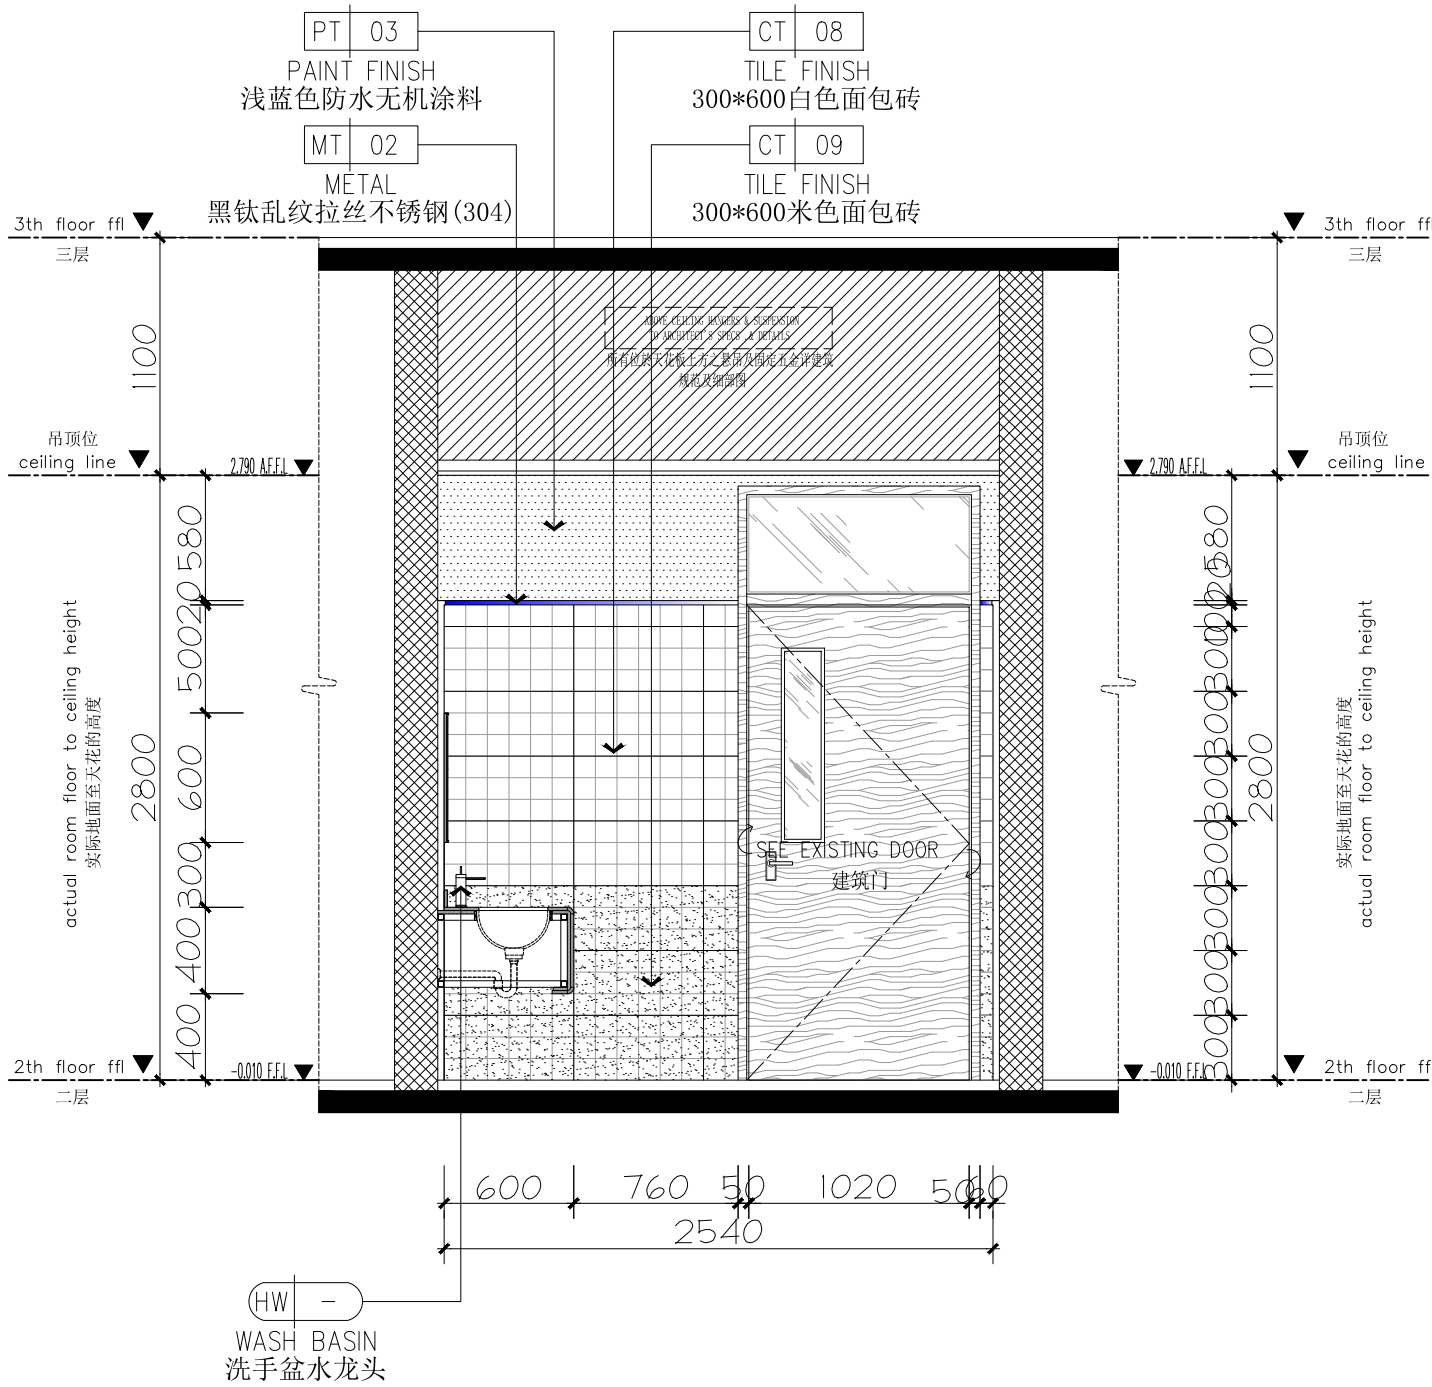


44 ELEVATION
EL-02-07 立面图 SCALE 1:35 @A2

2F卫生间立面图


1E-02-25

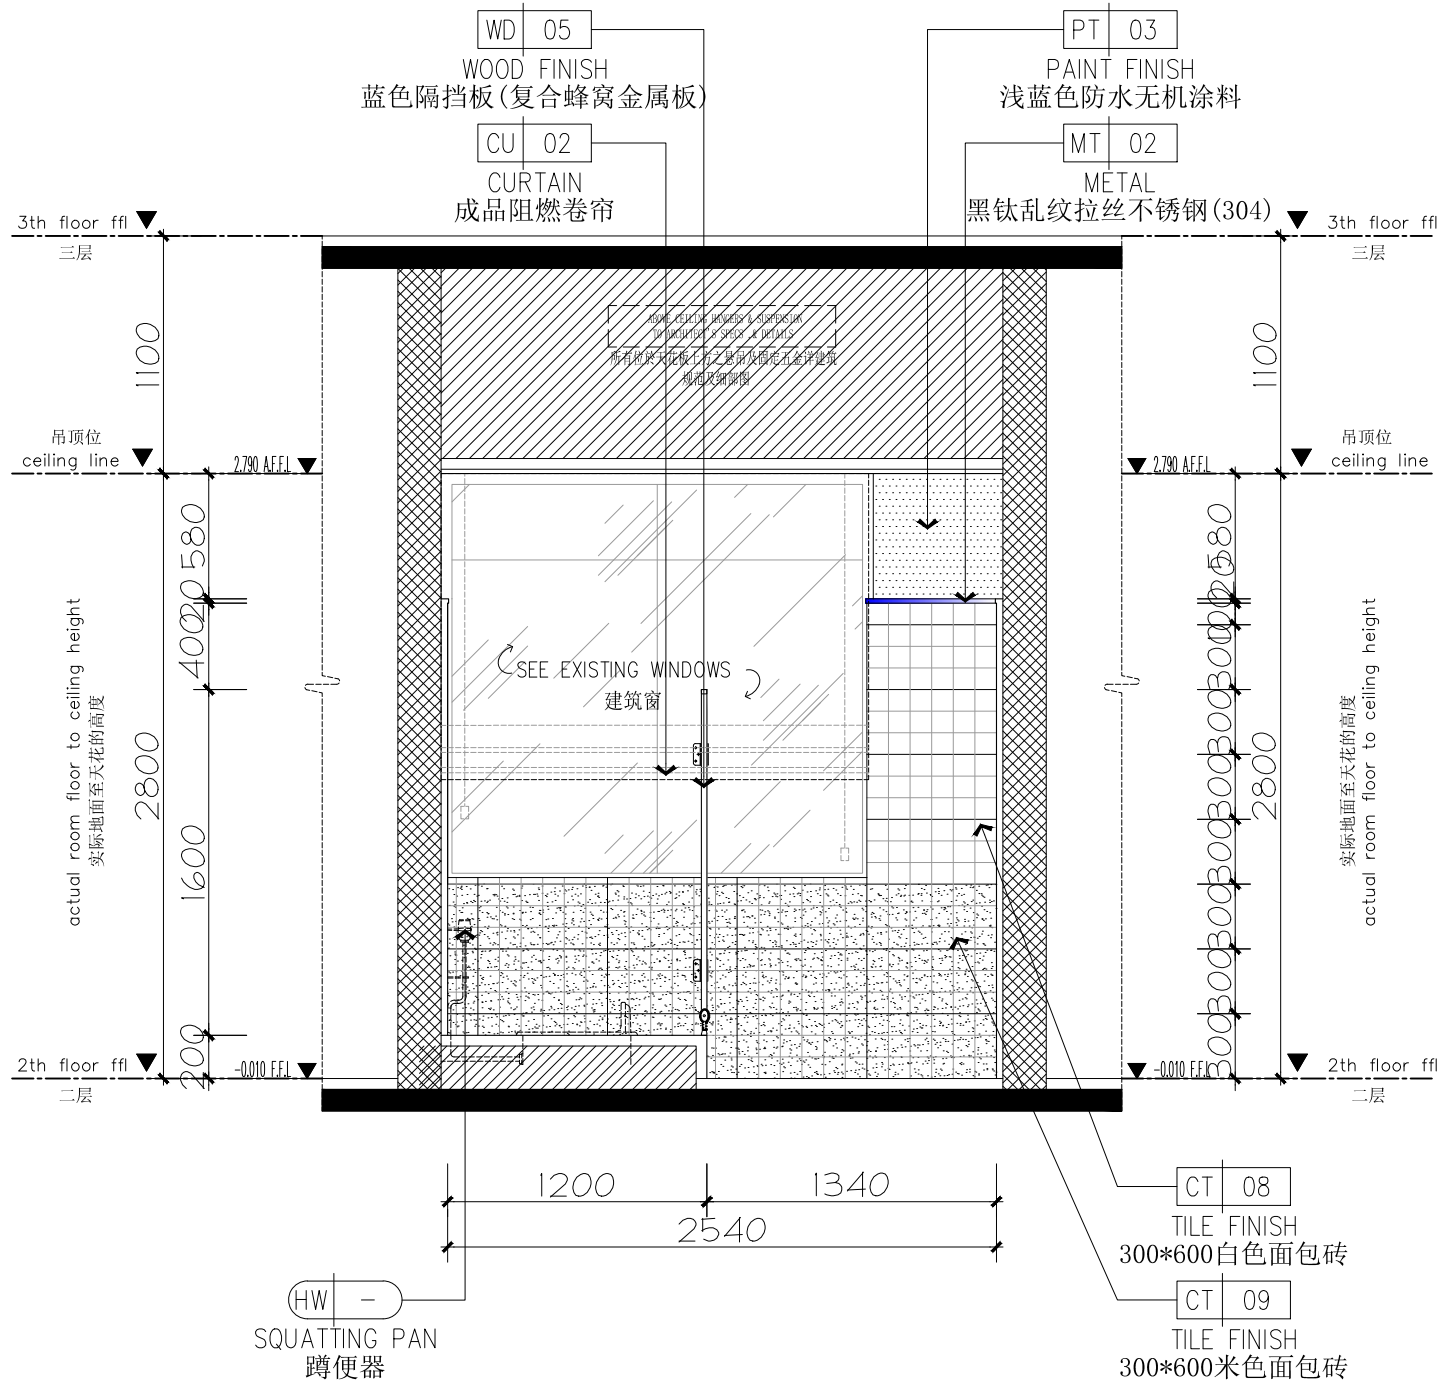


45 ELEVATION
EL-02-07 立面图 SCALE 1:35 @A2

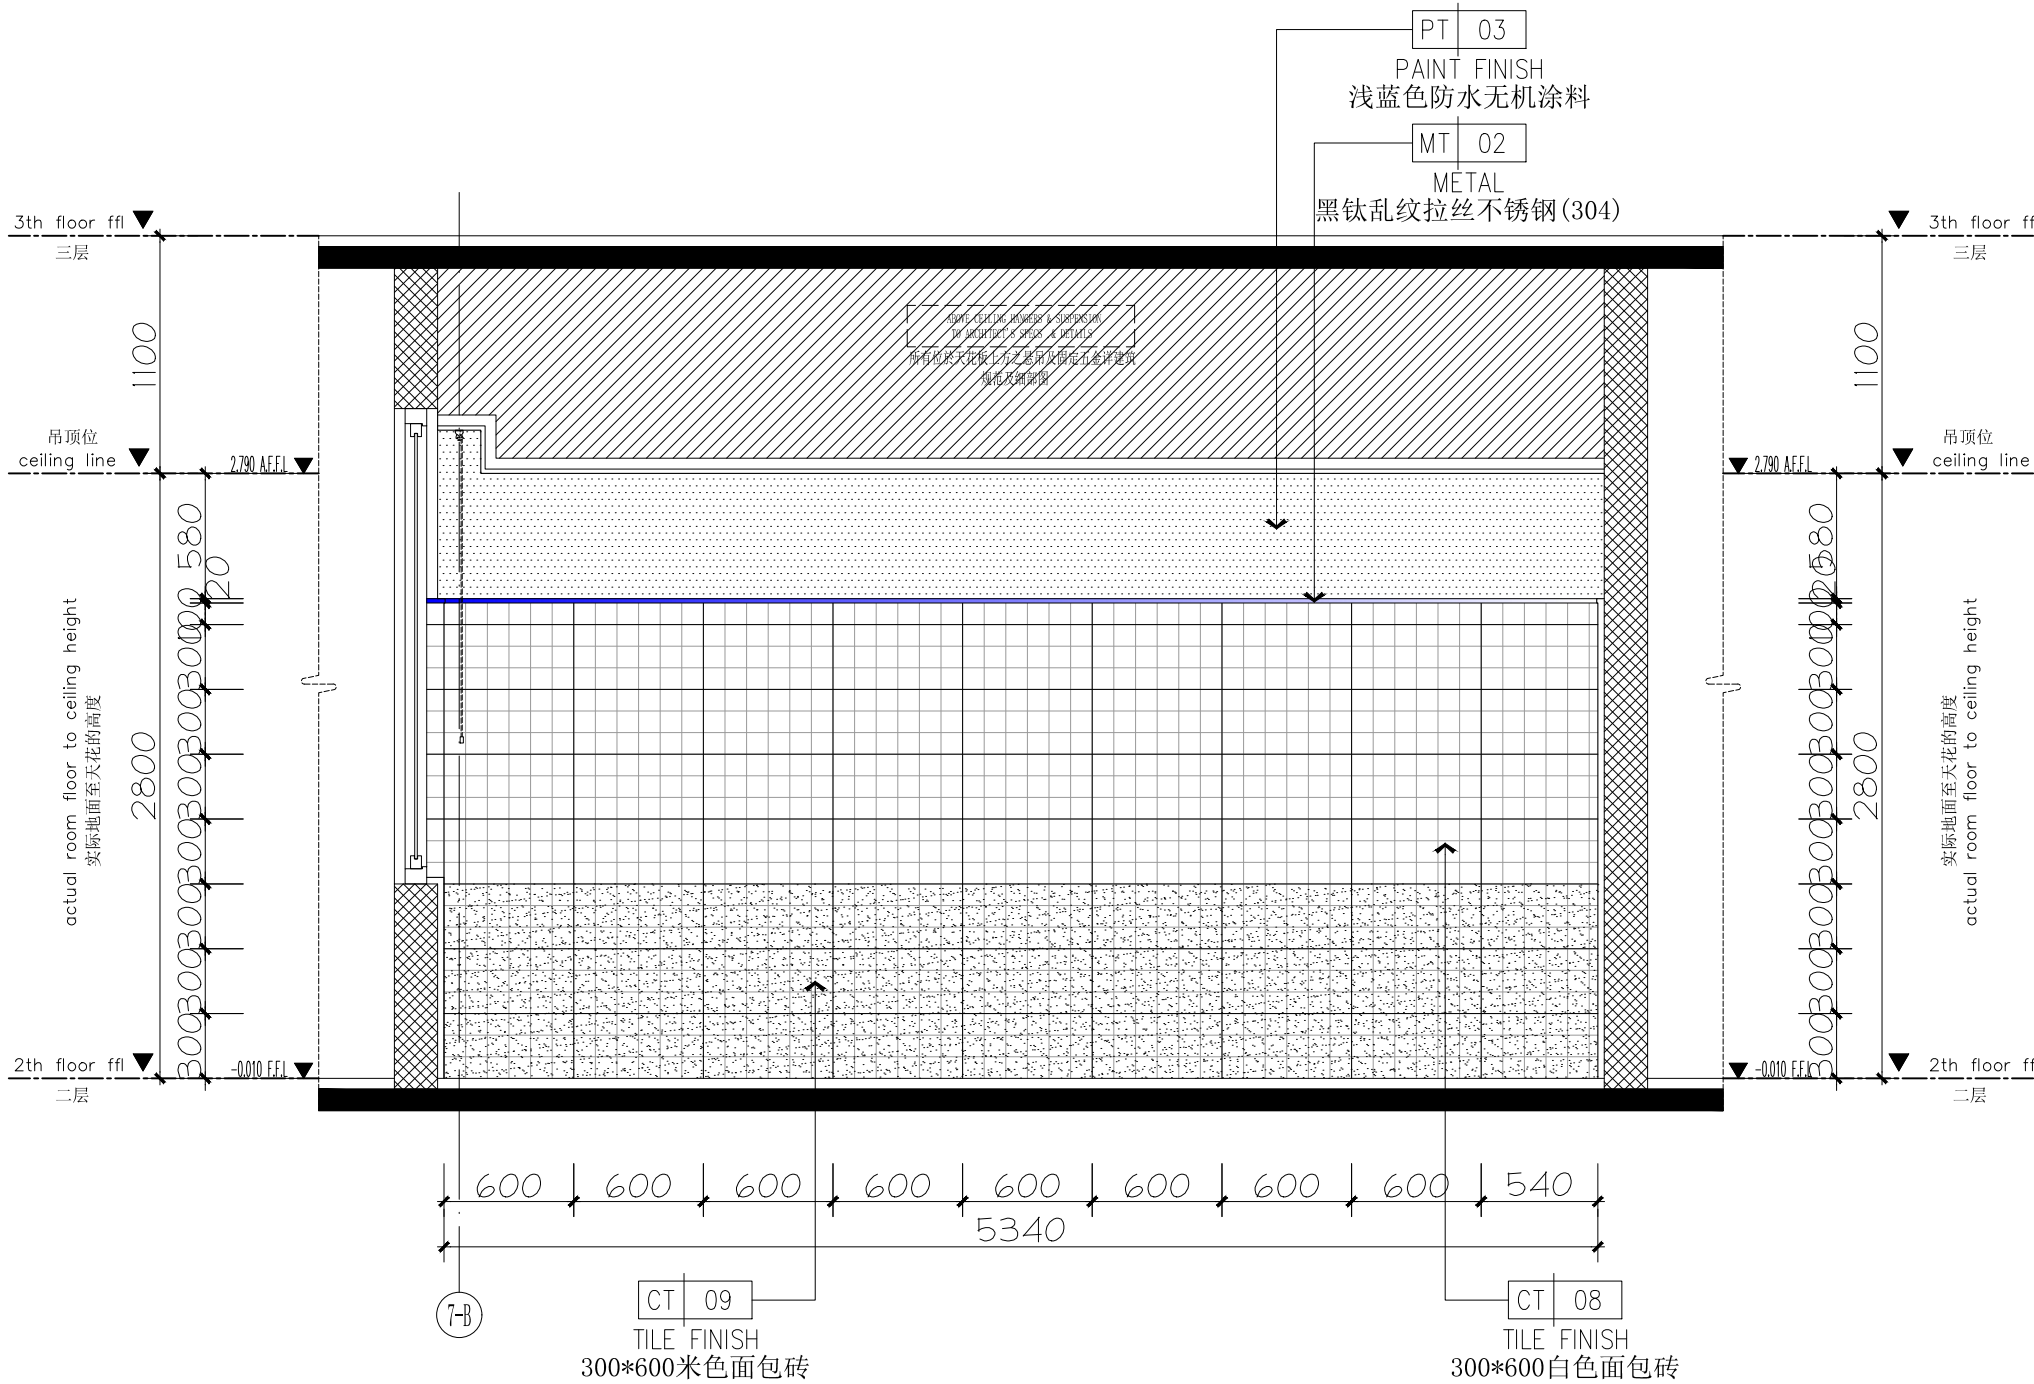


46 ELEVATION
EL-02-07 立面图 SCALE 1:35 @A2

 


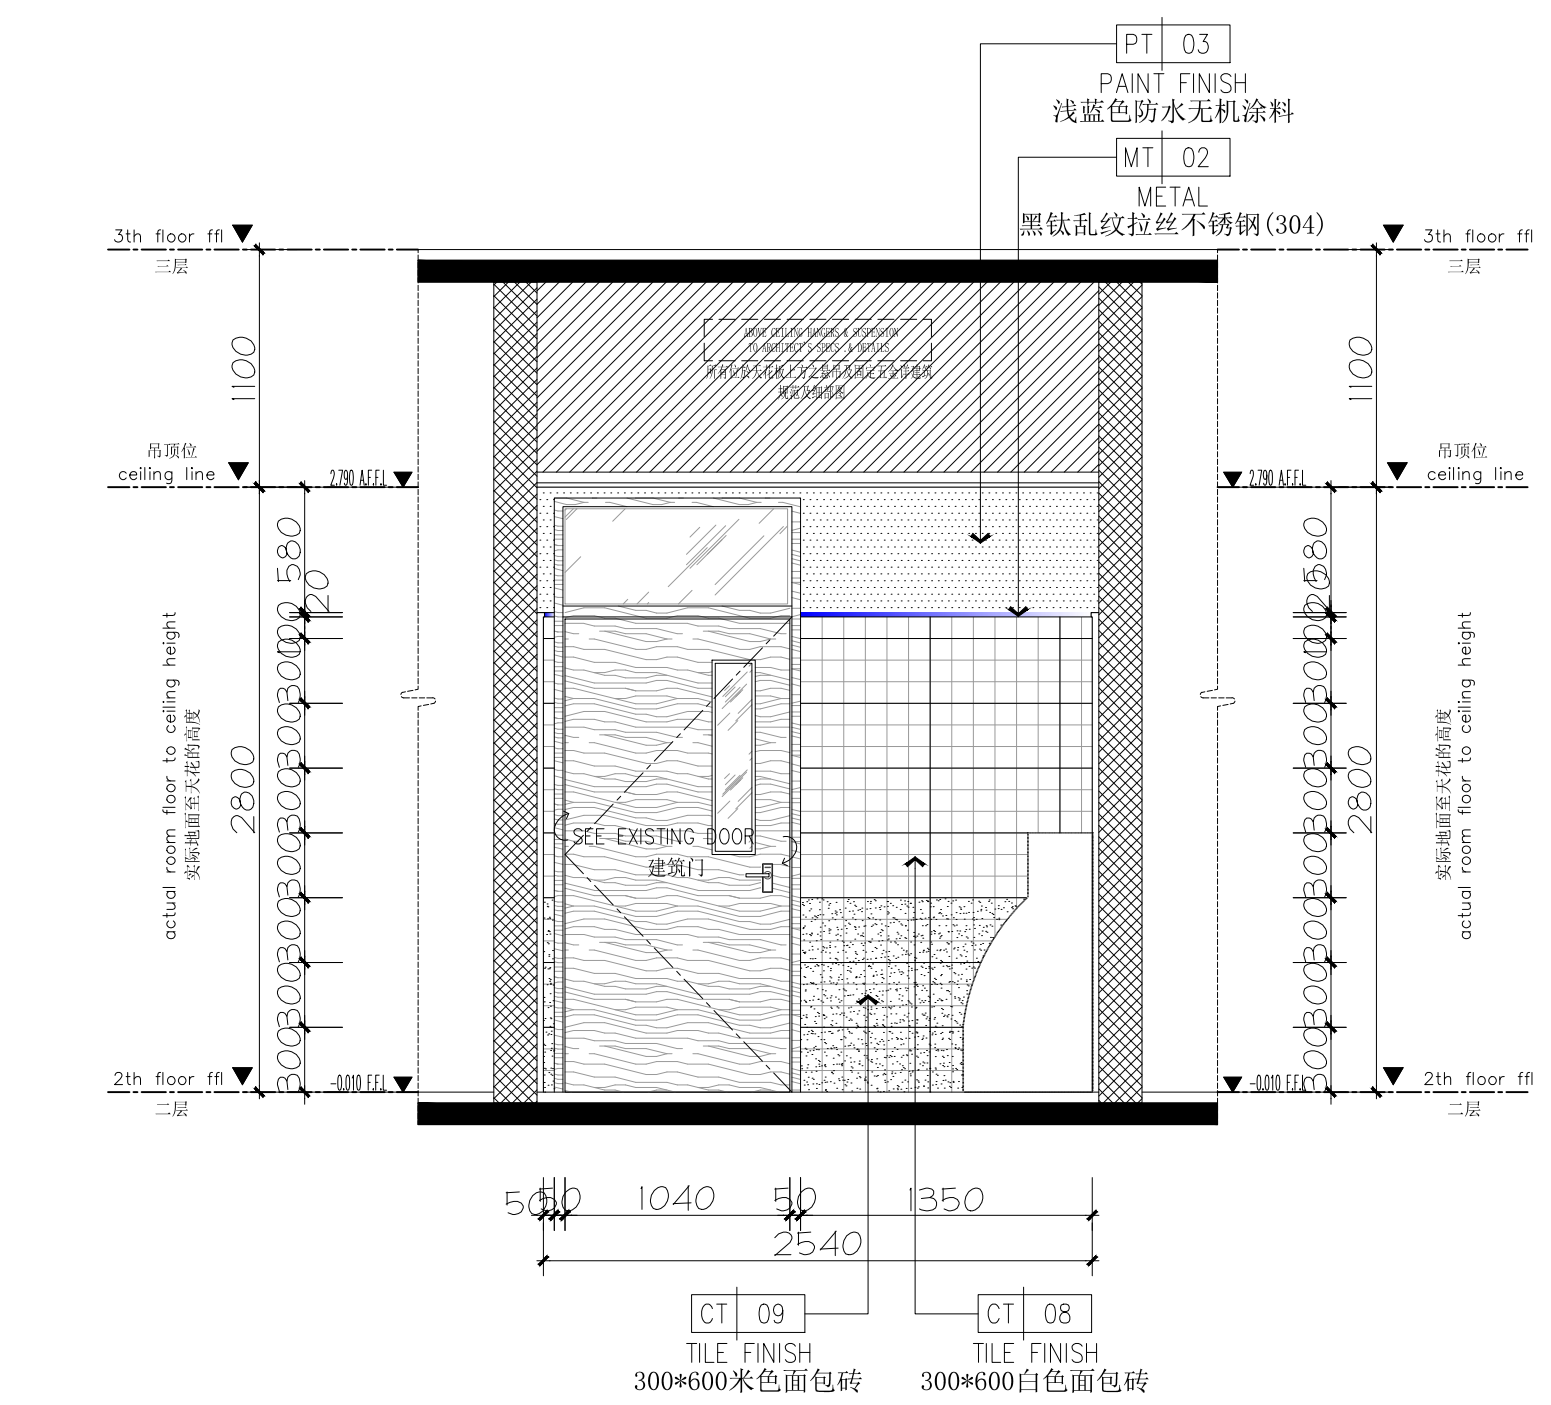


47 ELEVATION
EL-02-07 立面图 SCALE 1:35 @A2

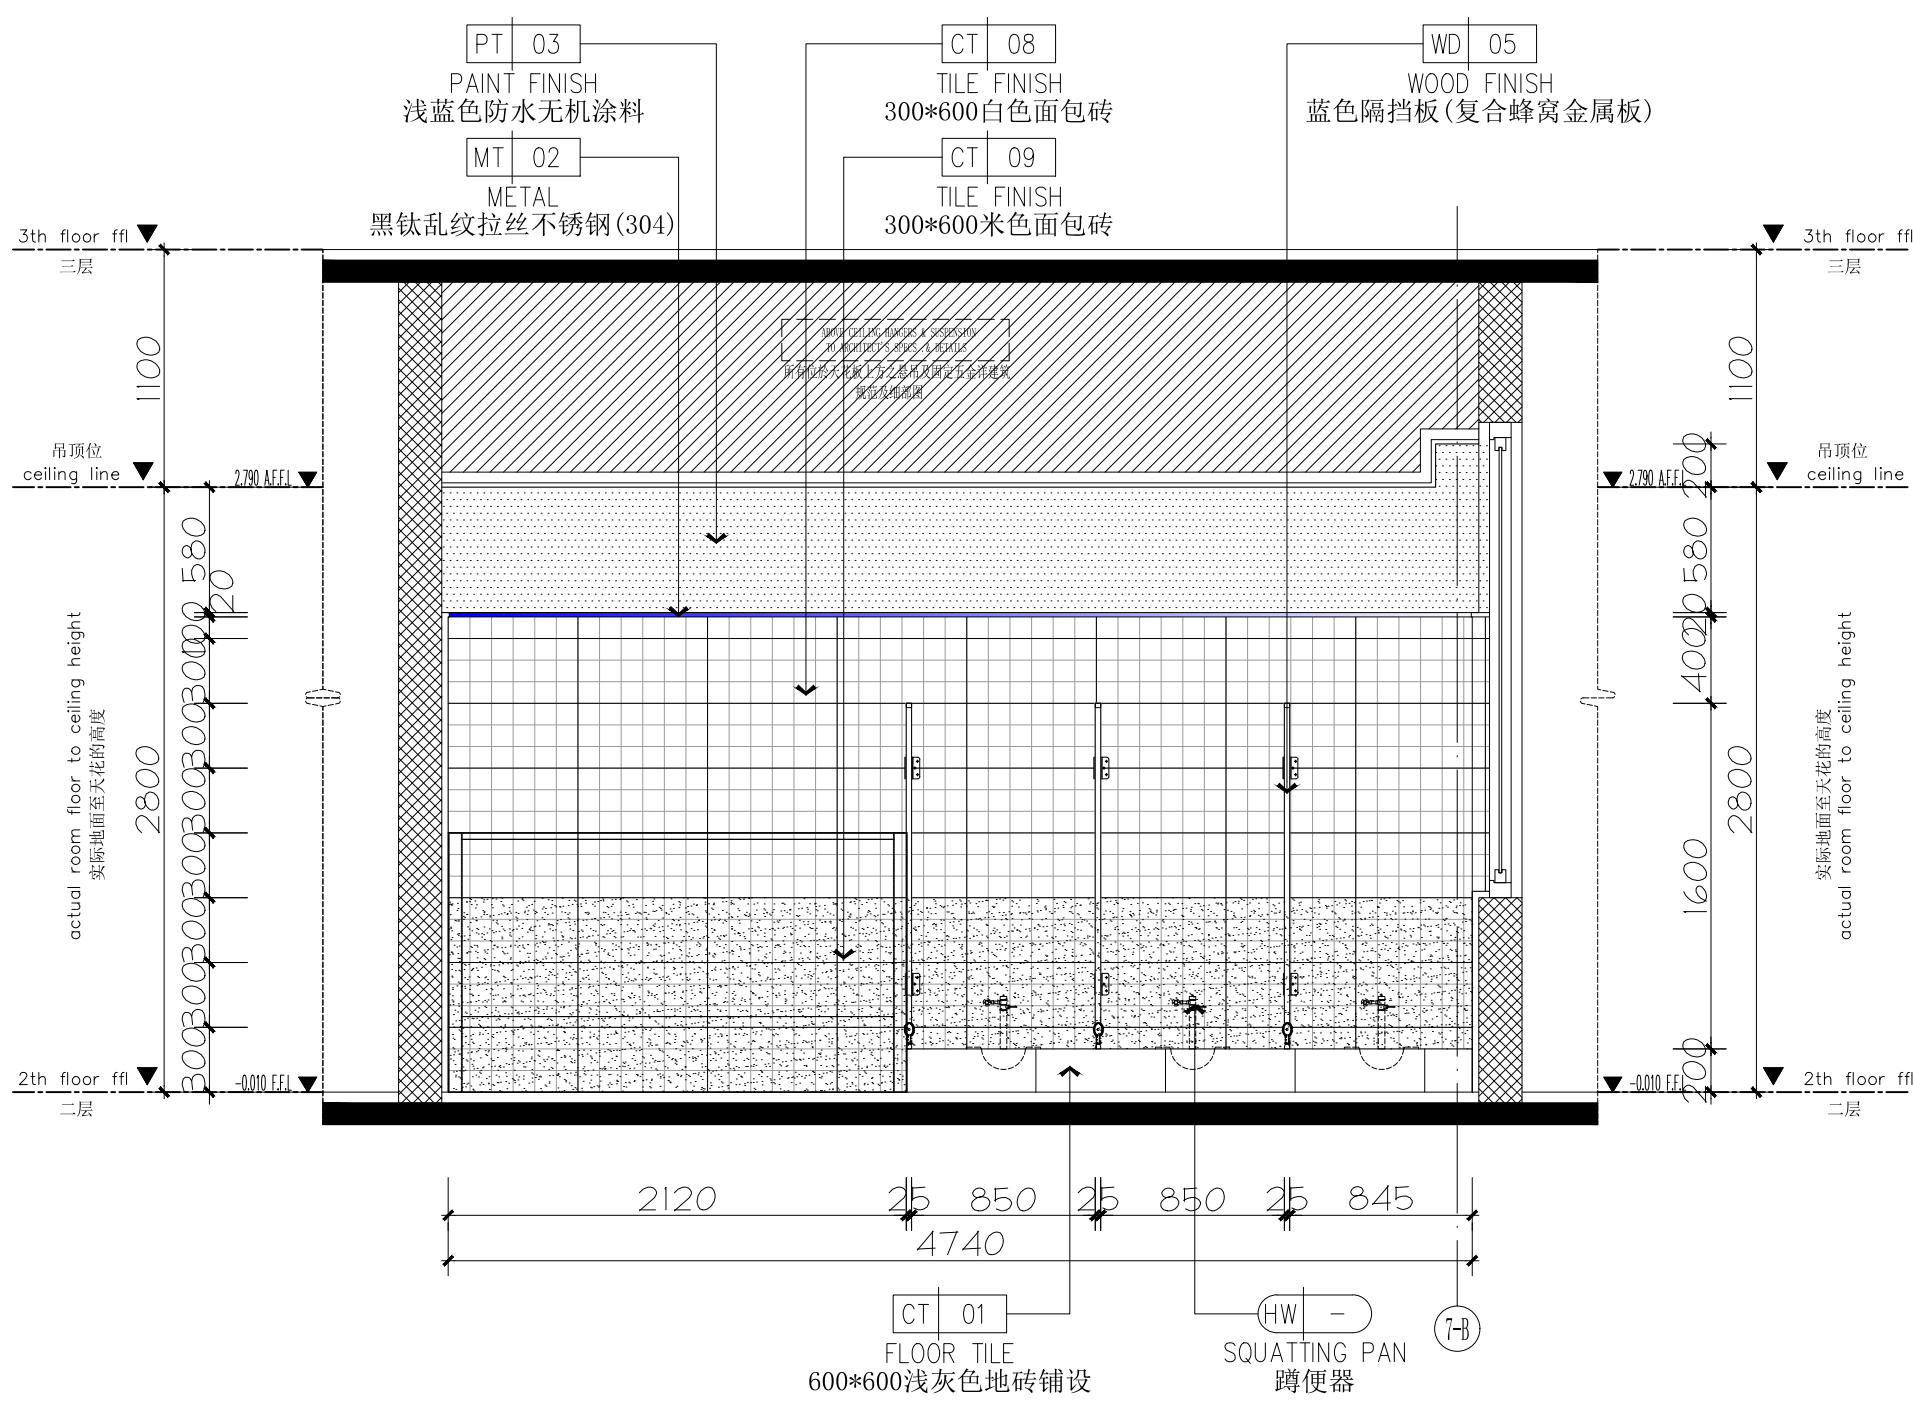

48 ELEVATION
EL-02-07 立面图 SCALE 1:35 @A2

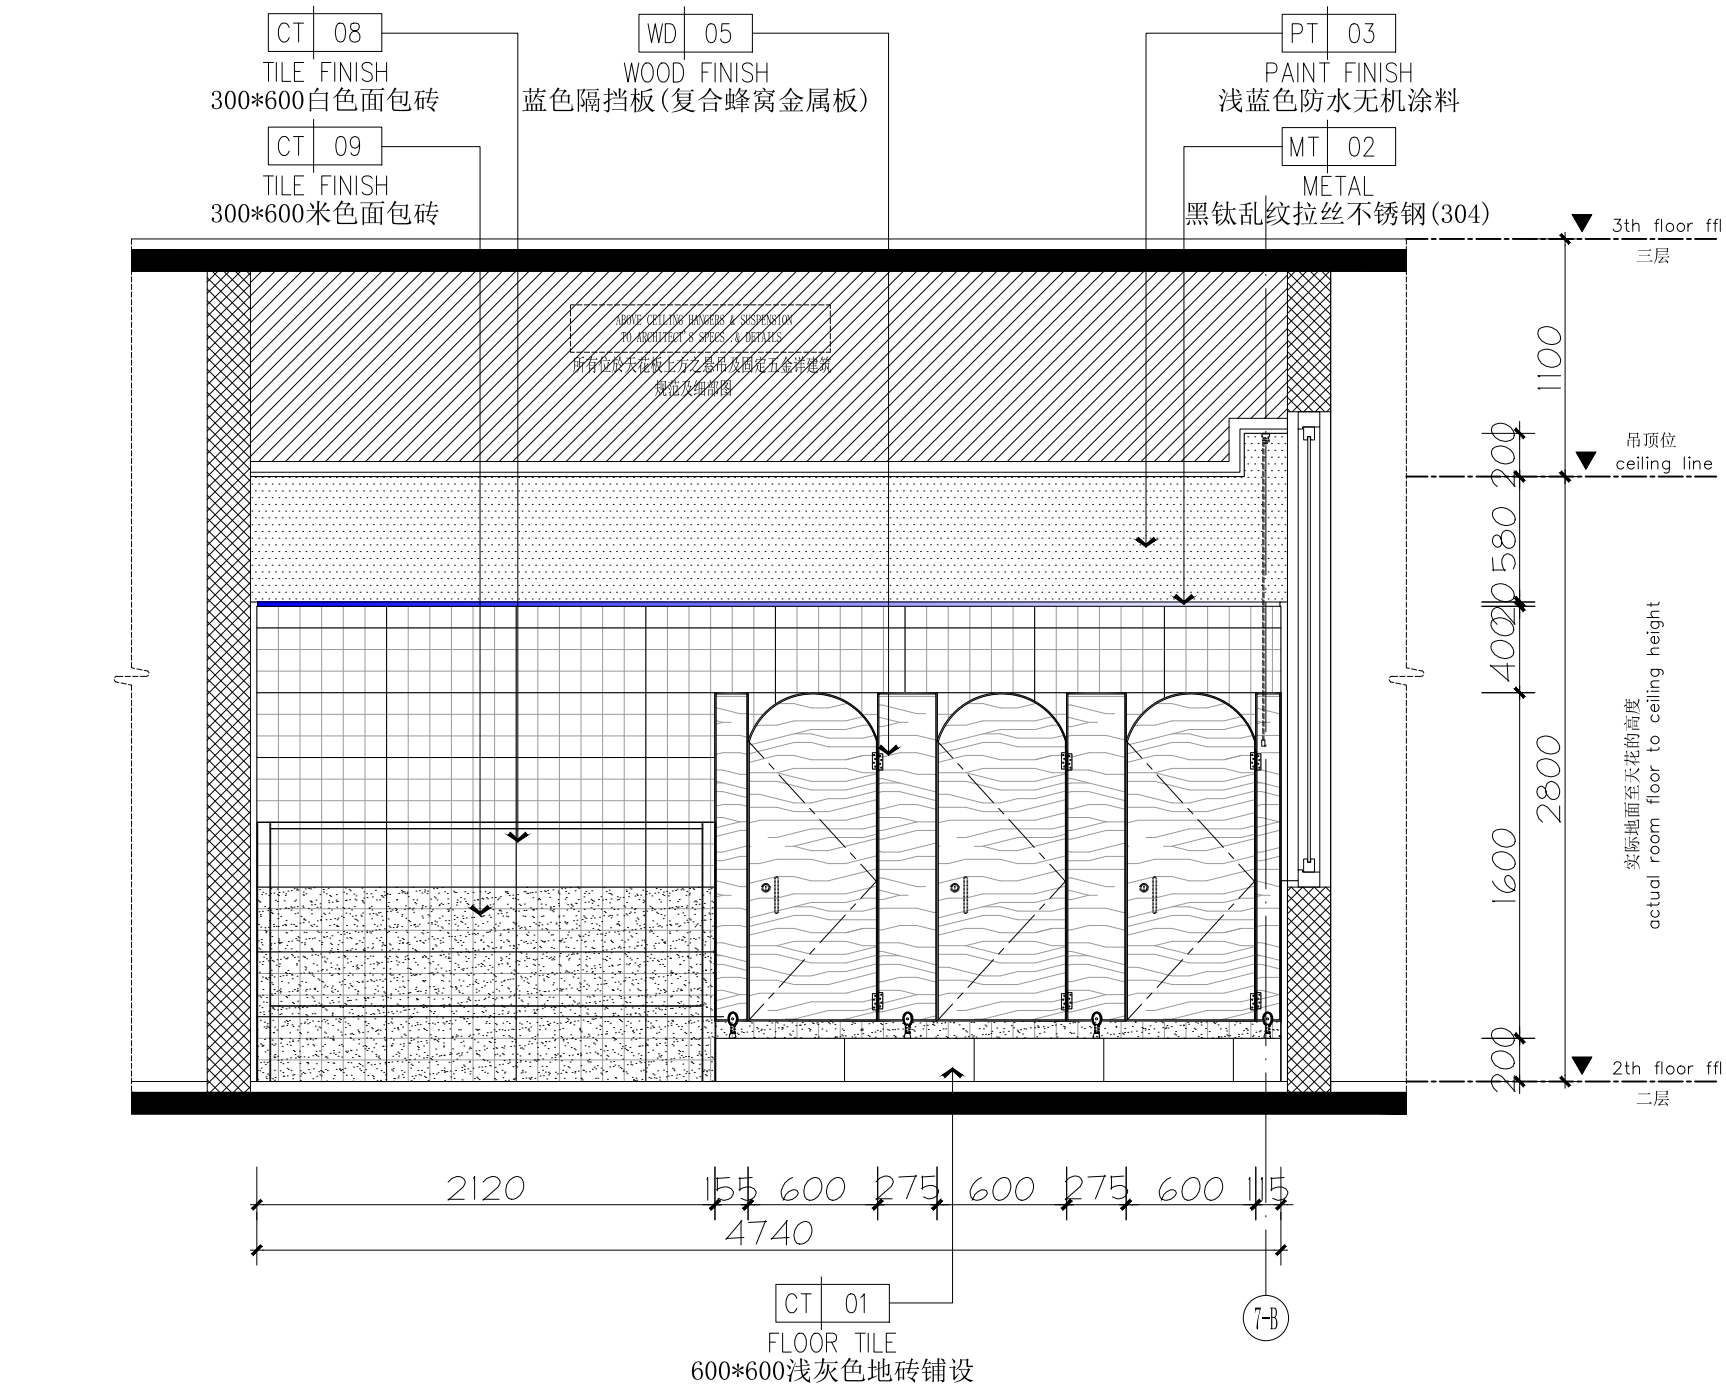


49 ELEVATION
EL-02-07 立面图 SCALE 1:35 @A2

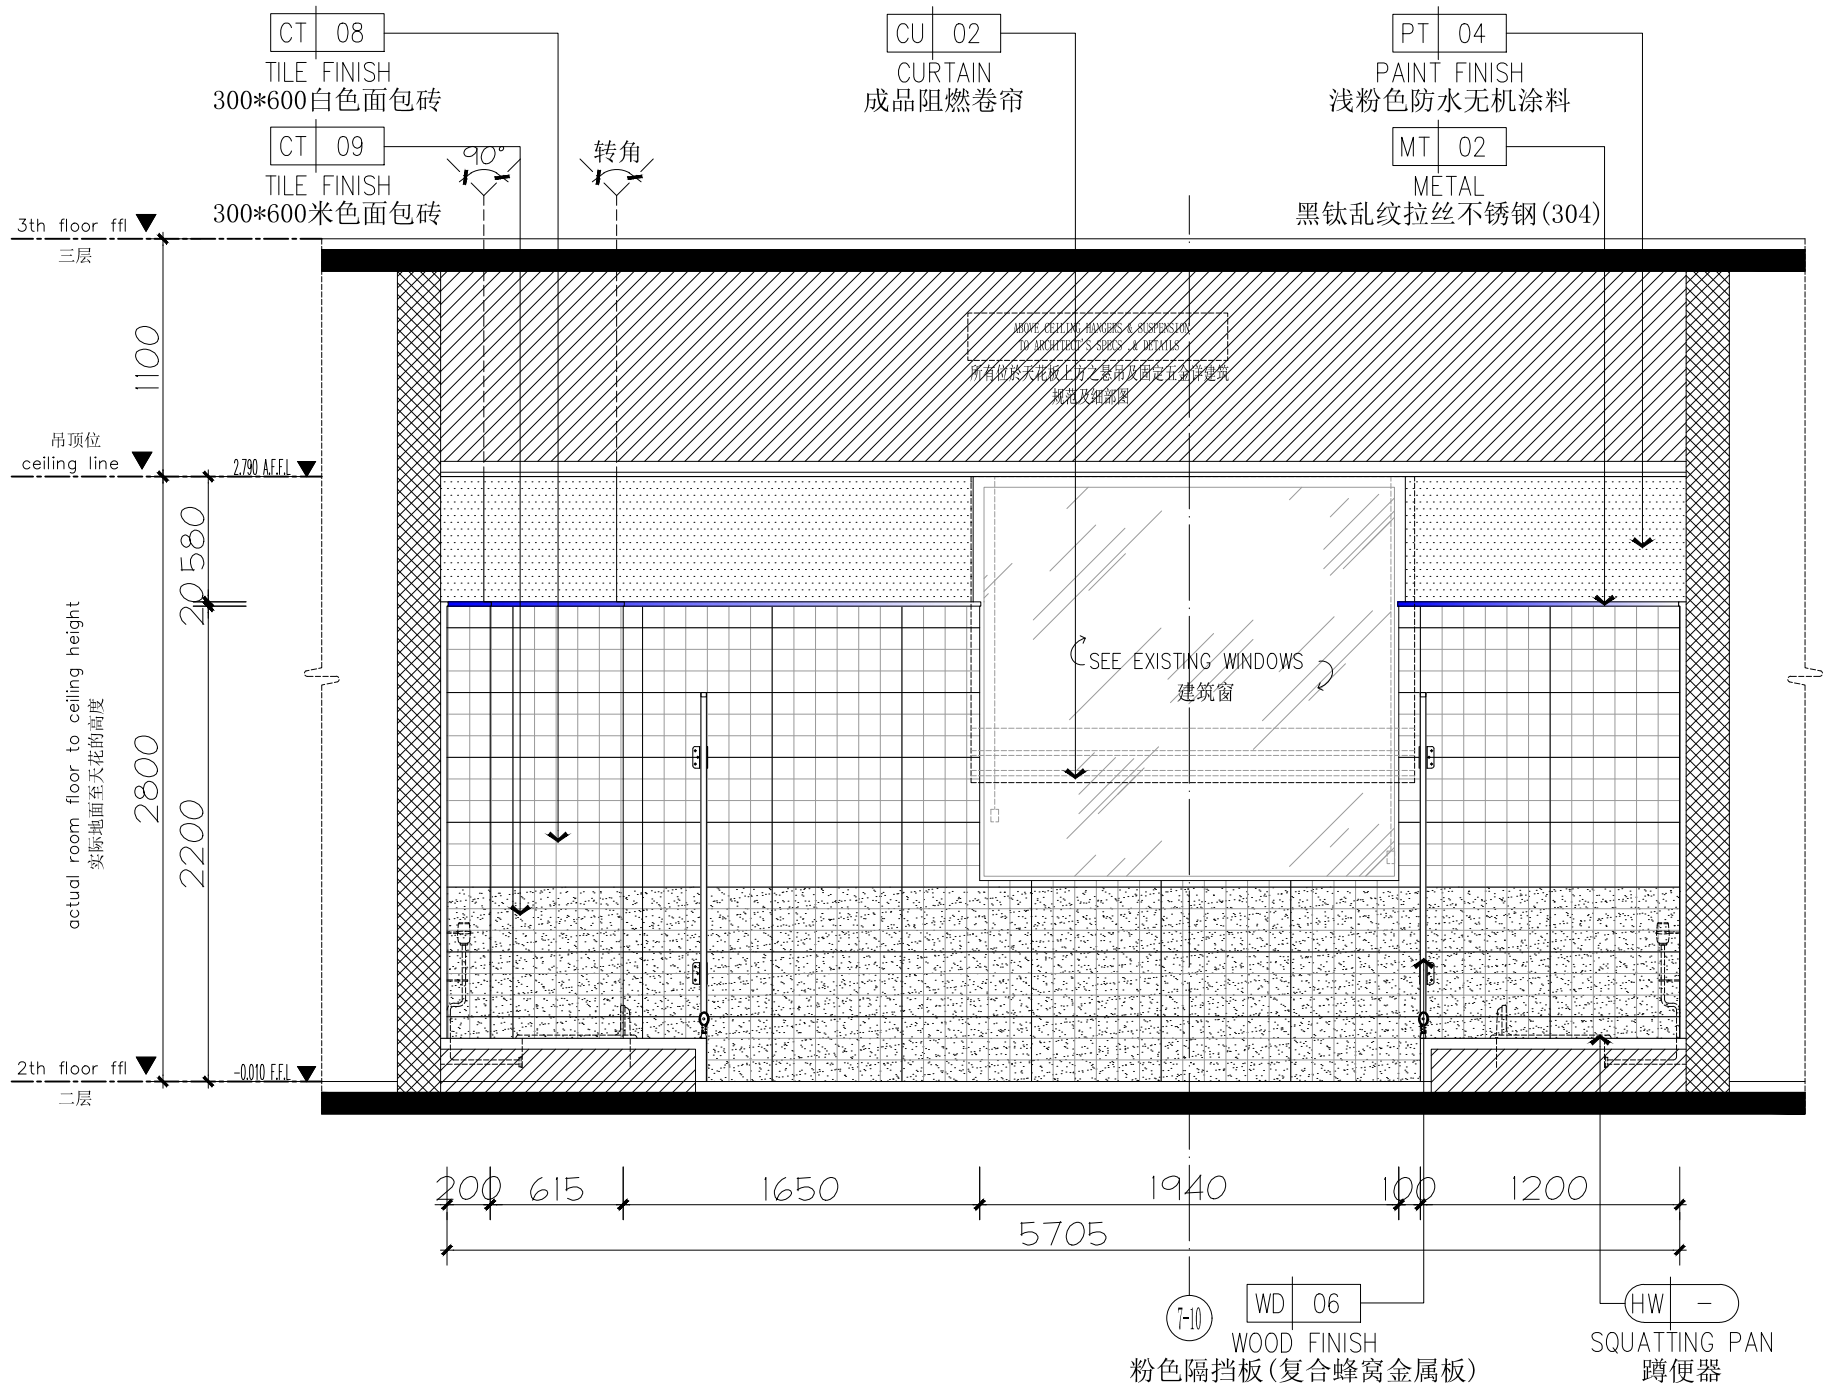


50 ELEVATION
EL-02-07 立面图 SCALE 1:35 @A2


2F卫生间立面图

IE-02-26

 

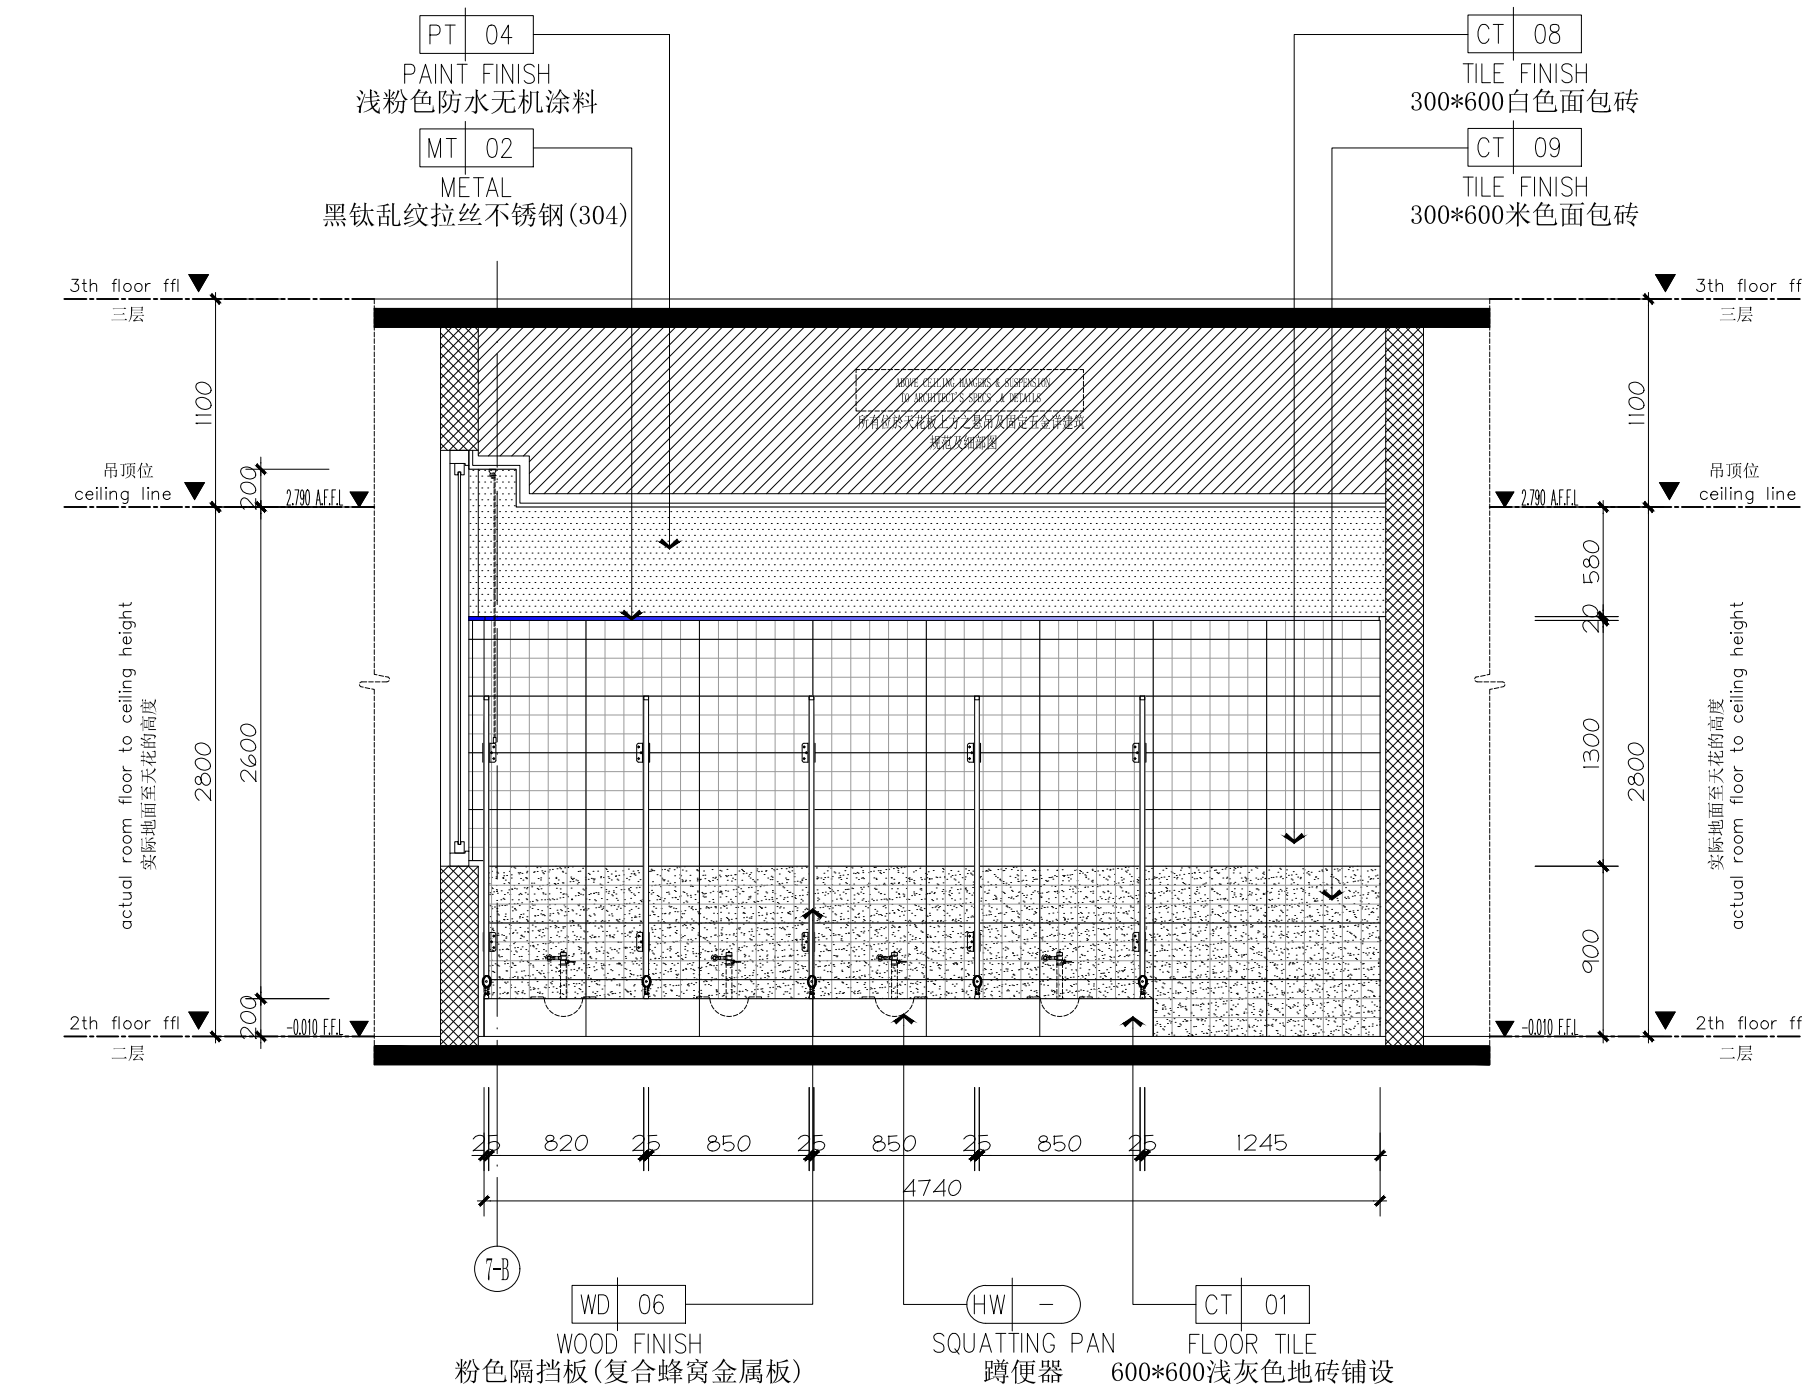


51 ELEVATION
EL-02-07 立面图 SCALE 1:40 @A2

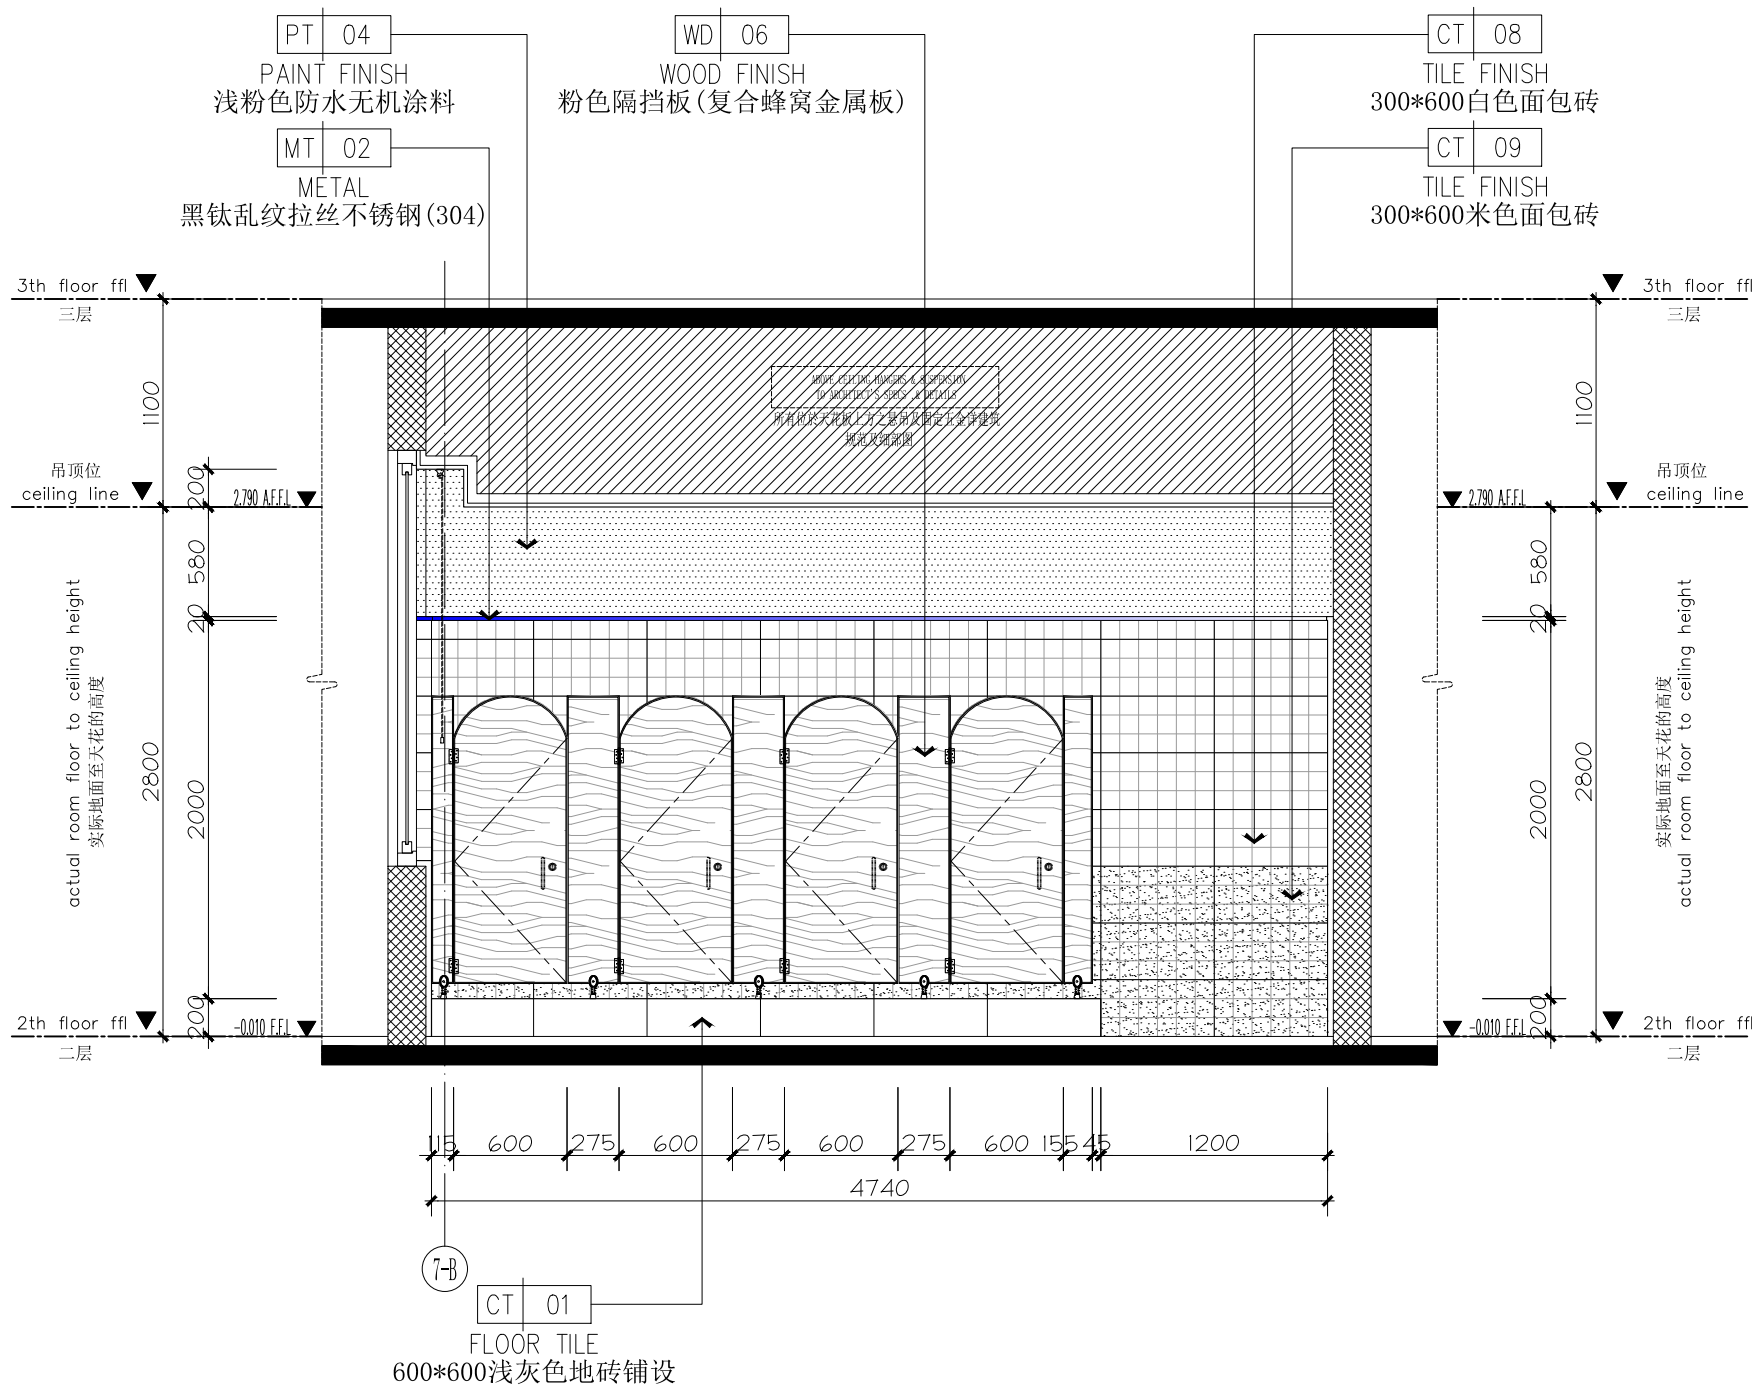


52 ELEVATION
EL-02-07 立面图 SCALE 1:40 @A2

2F卫生间立面图


1E-02-27


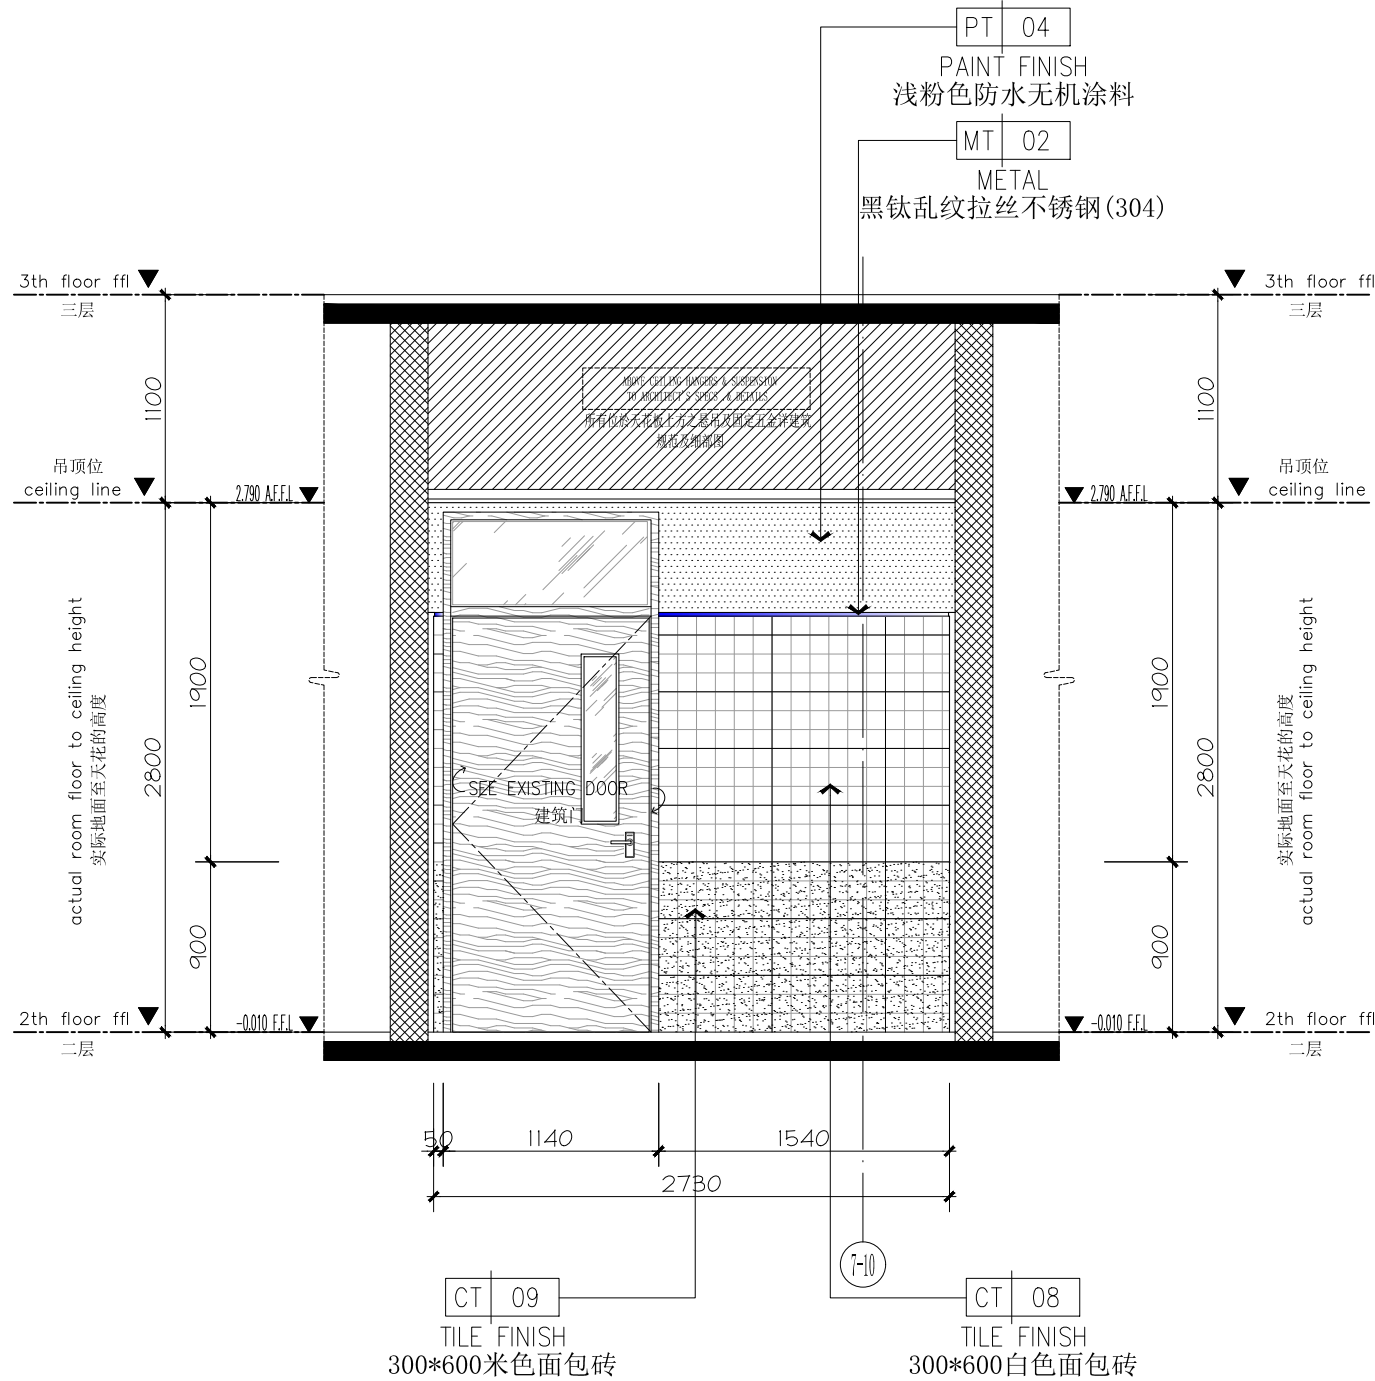


53 ELEVATION
EL-02-07 立面图 SCALE 1:40 @A2

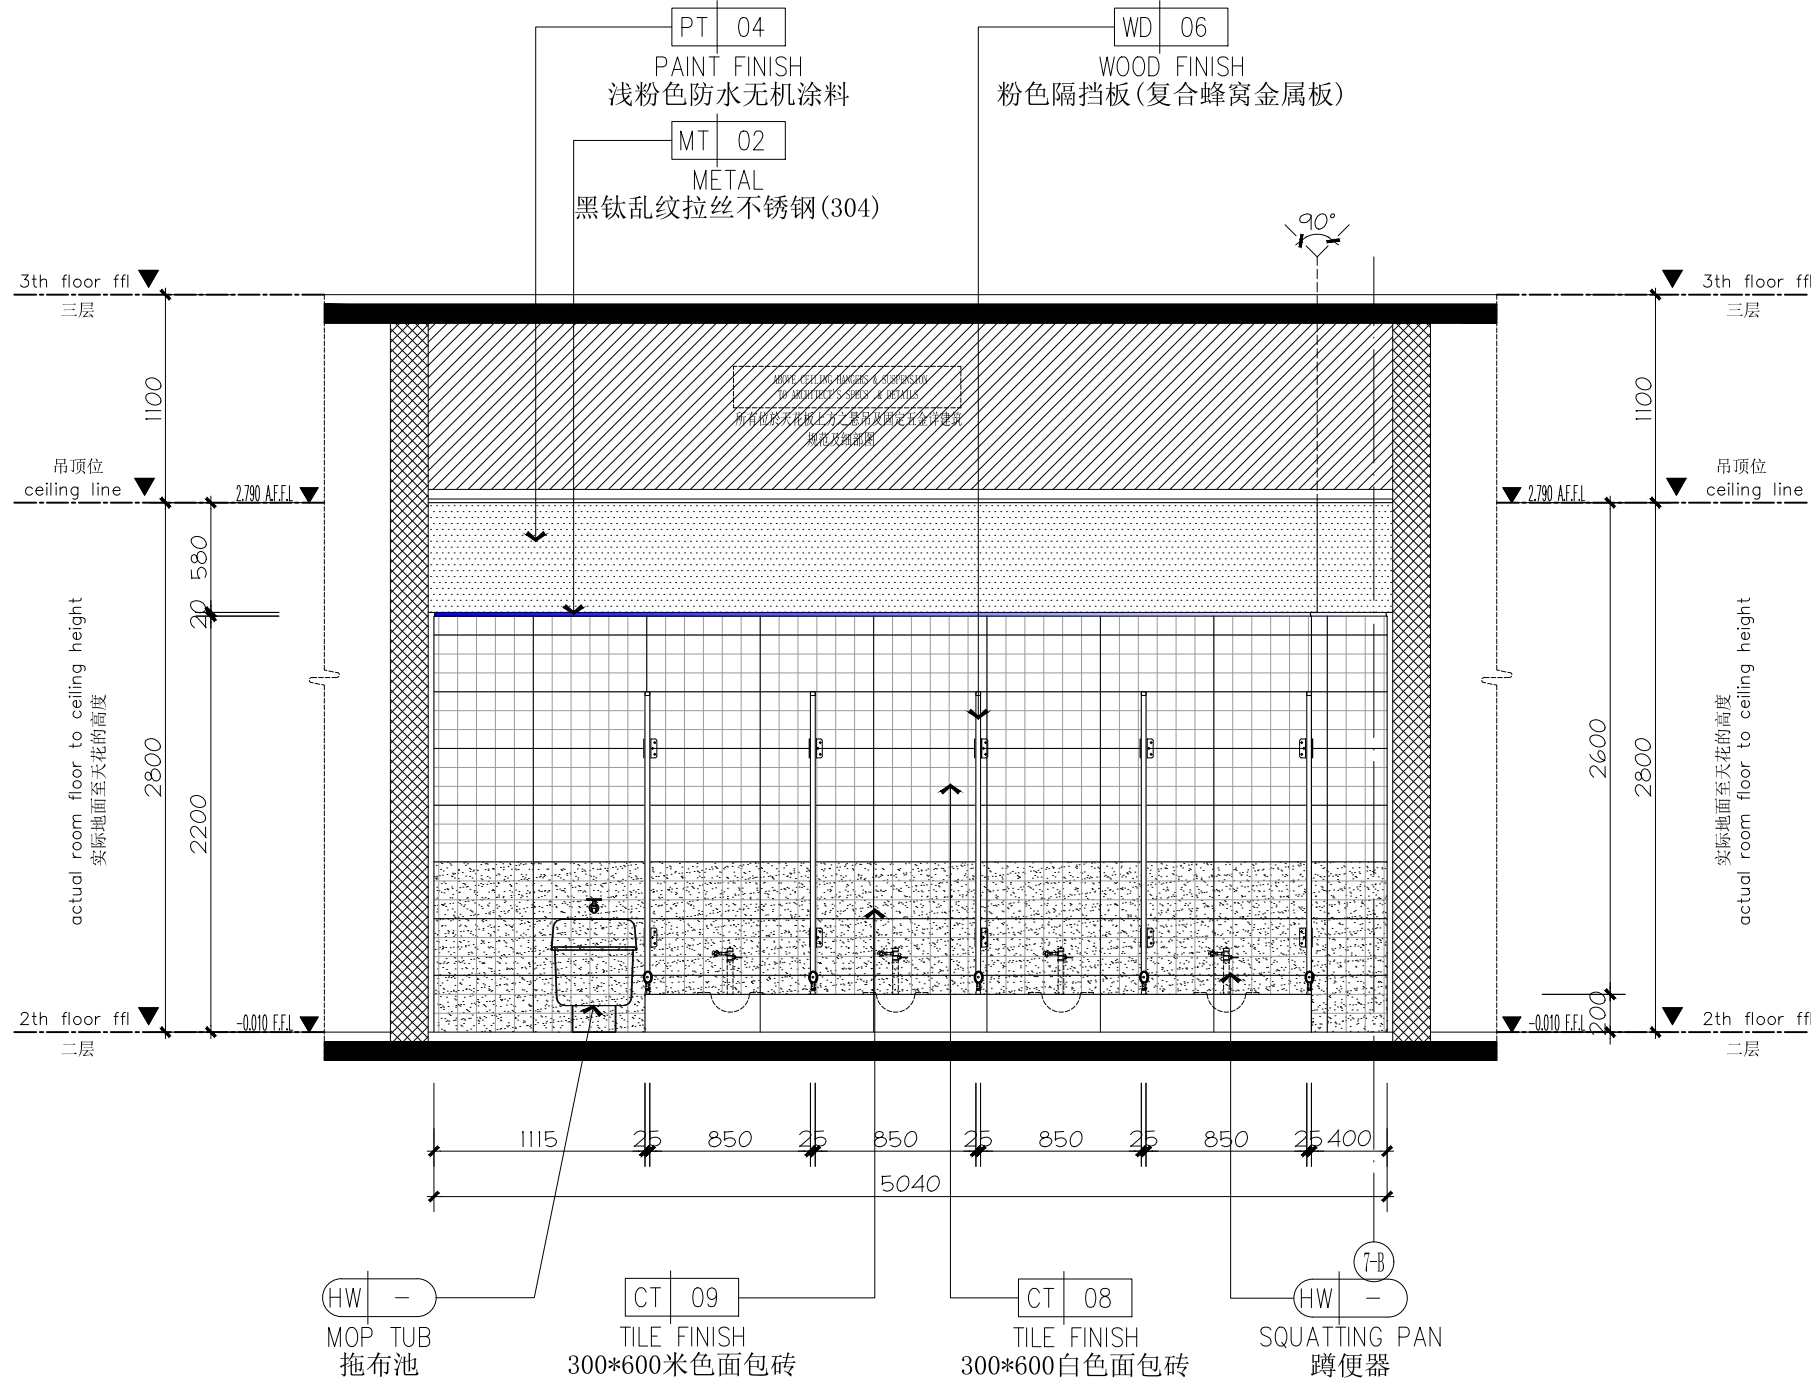




54 ELEVATION
EL-02-07 立面图 SCALE 1:40 @A2

 


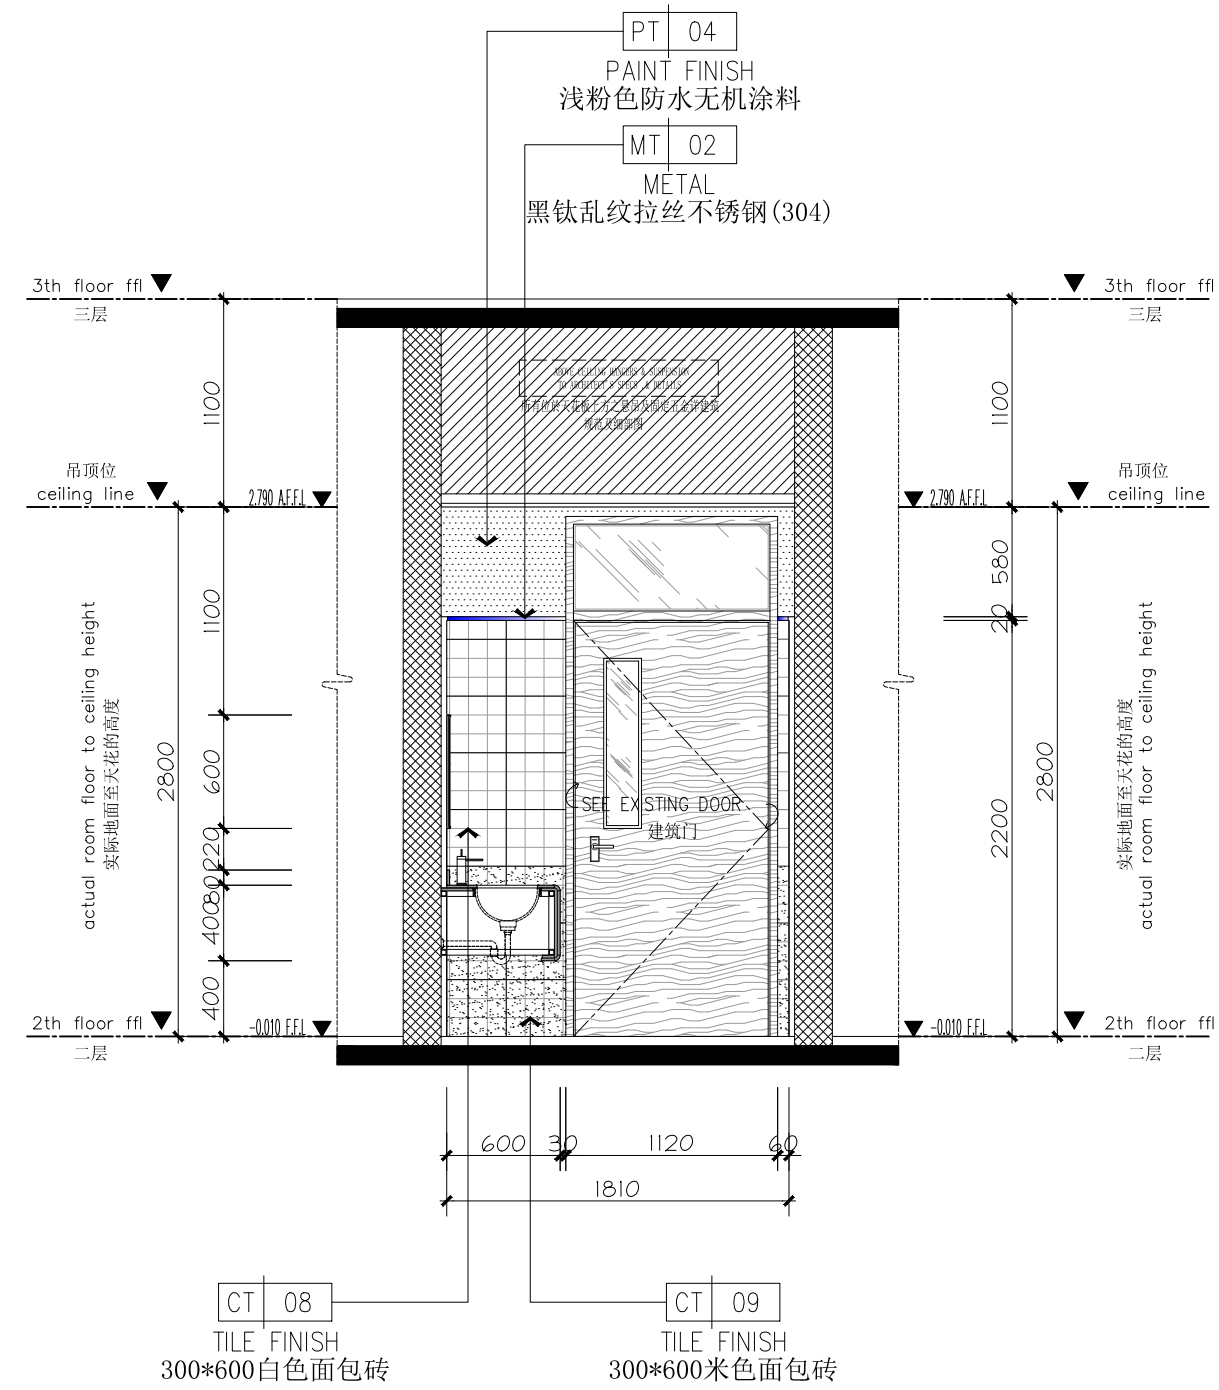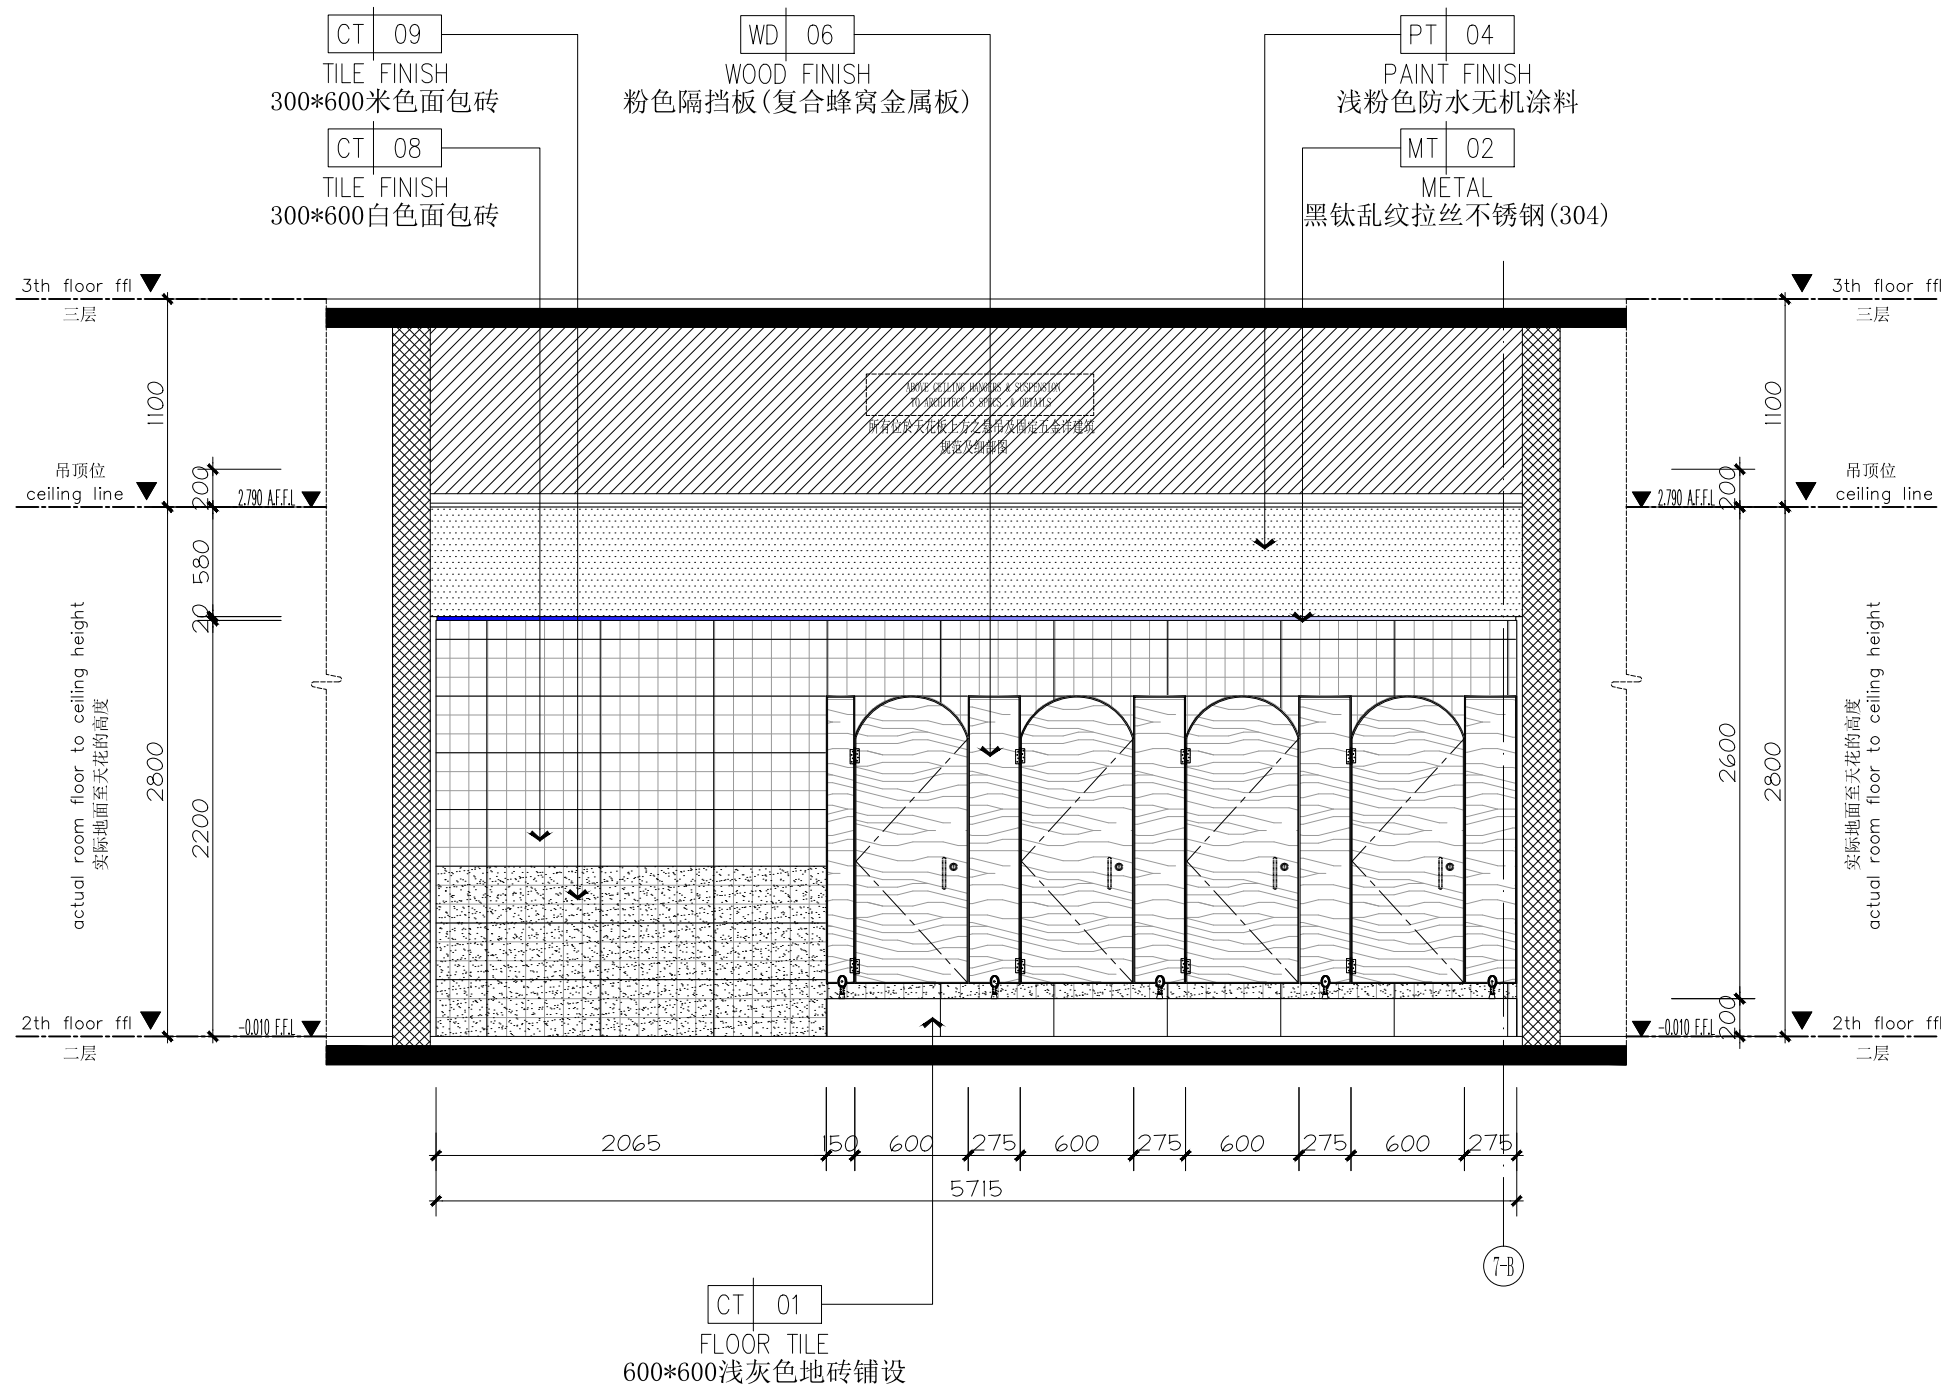


2F卫生间立面图


1E-02-28

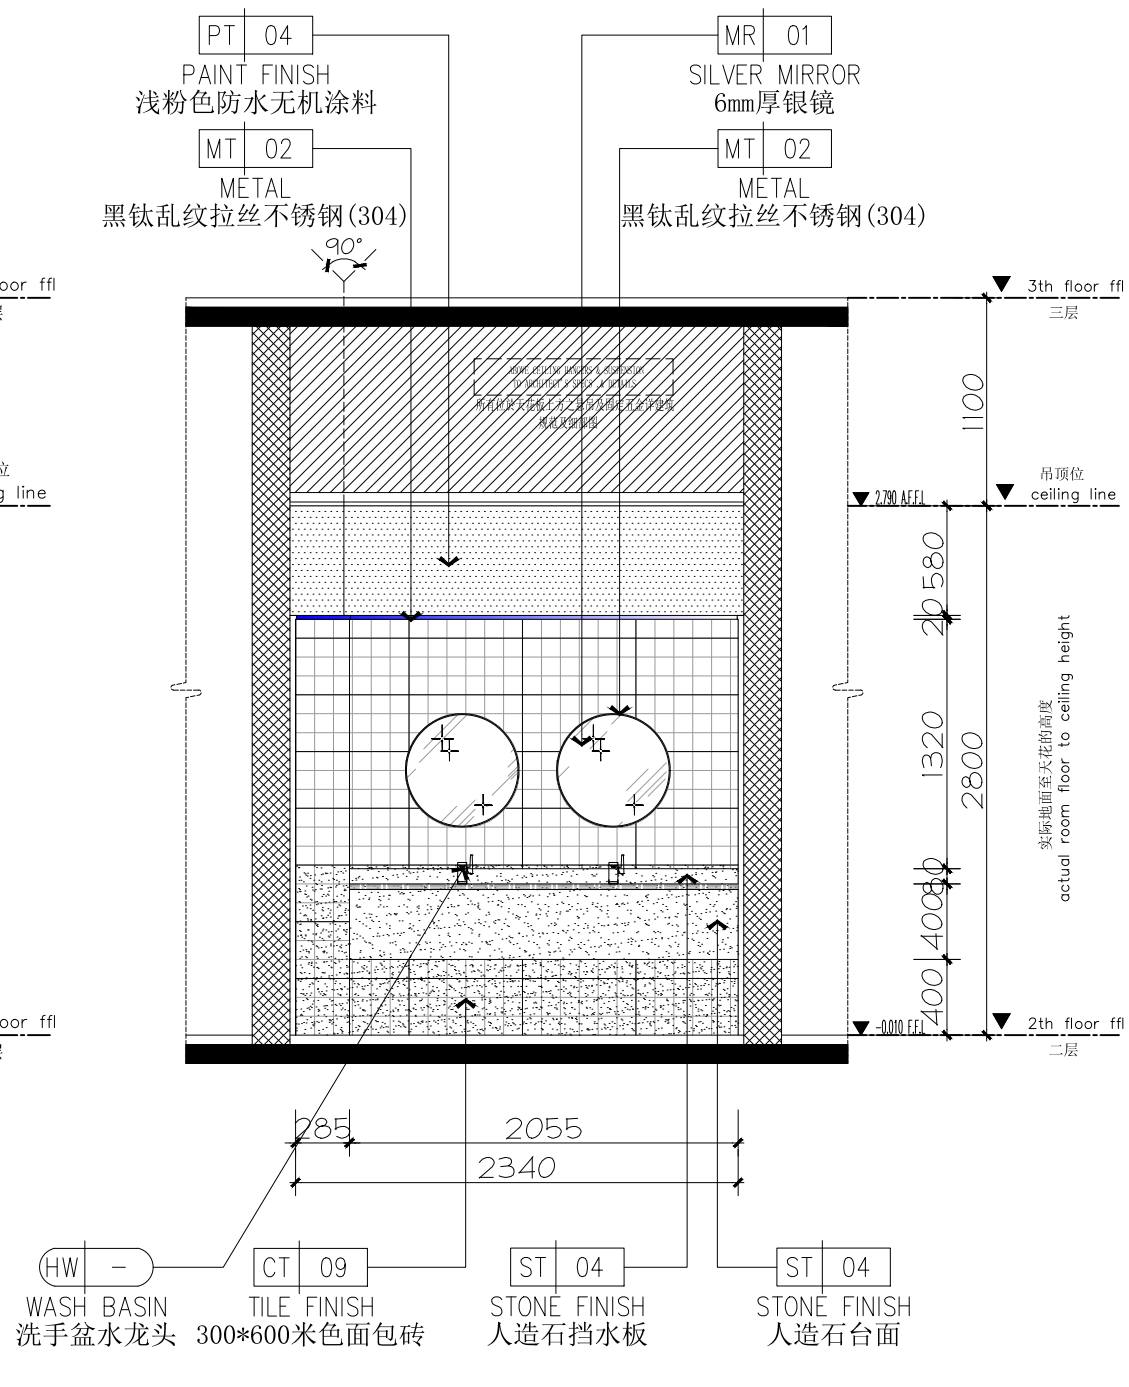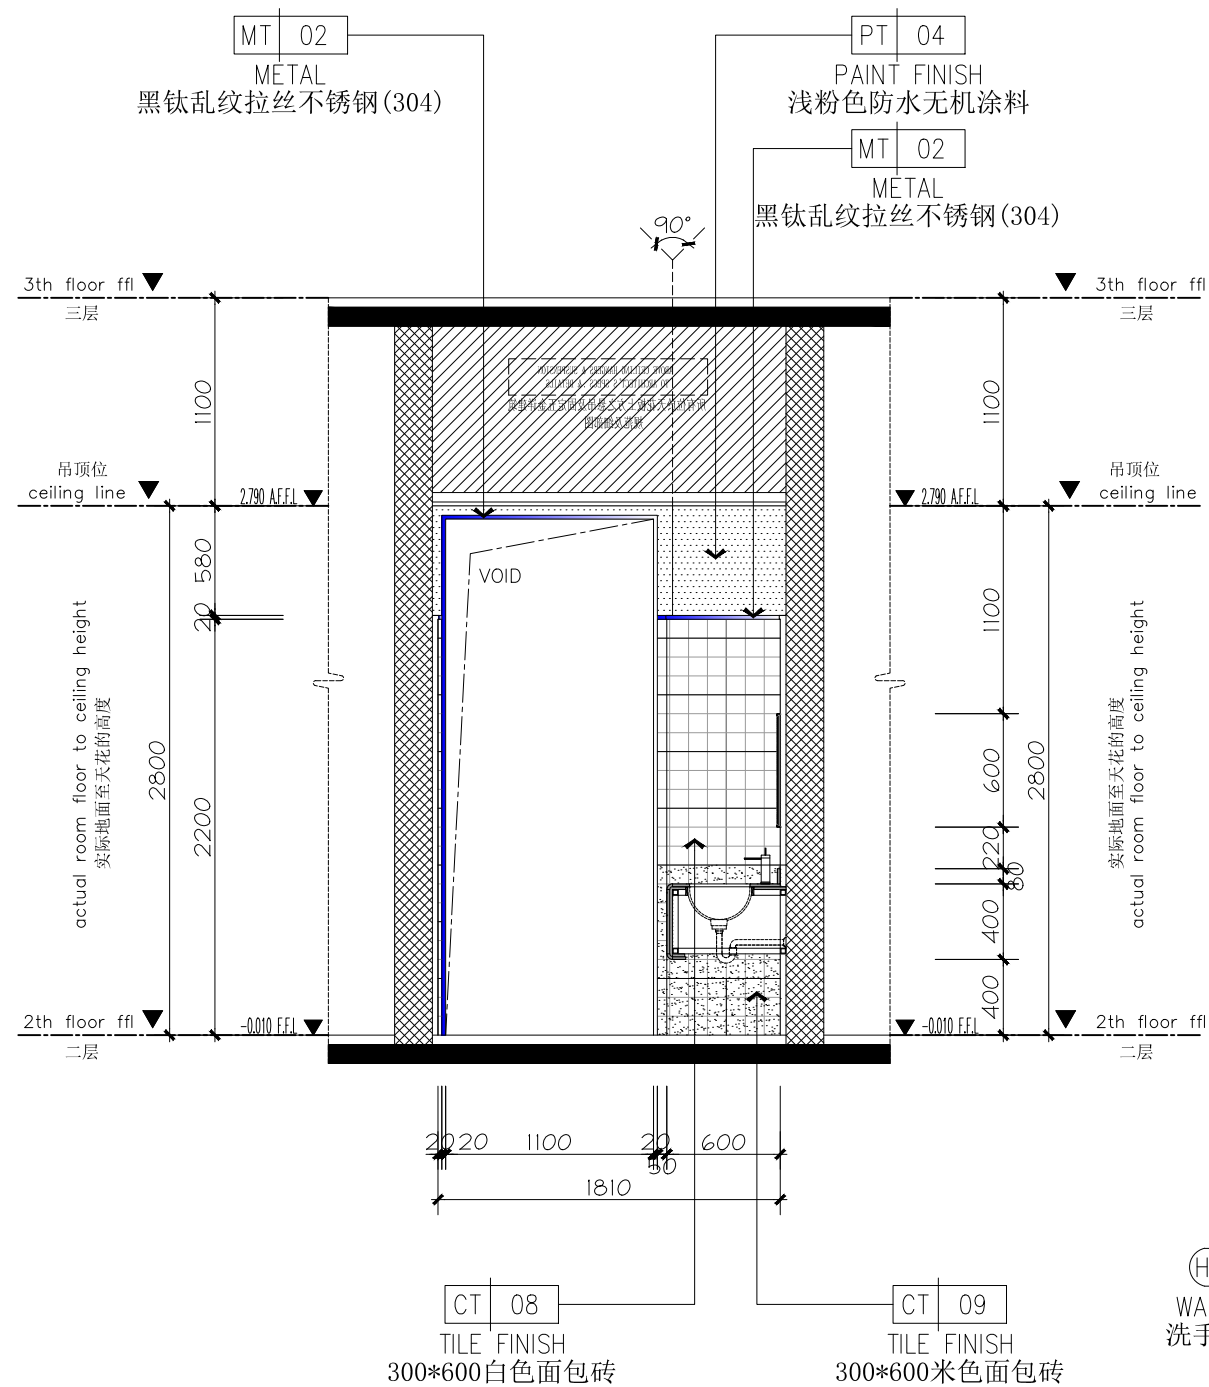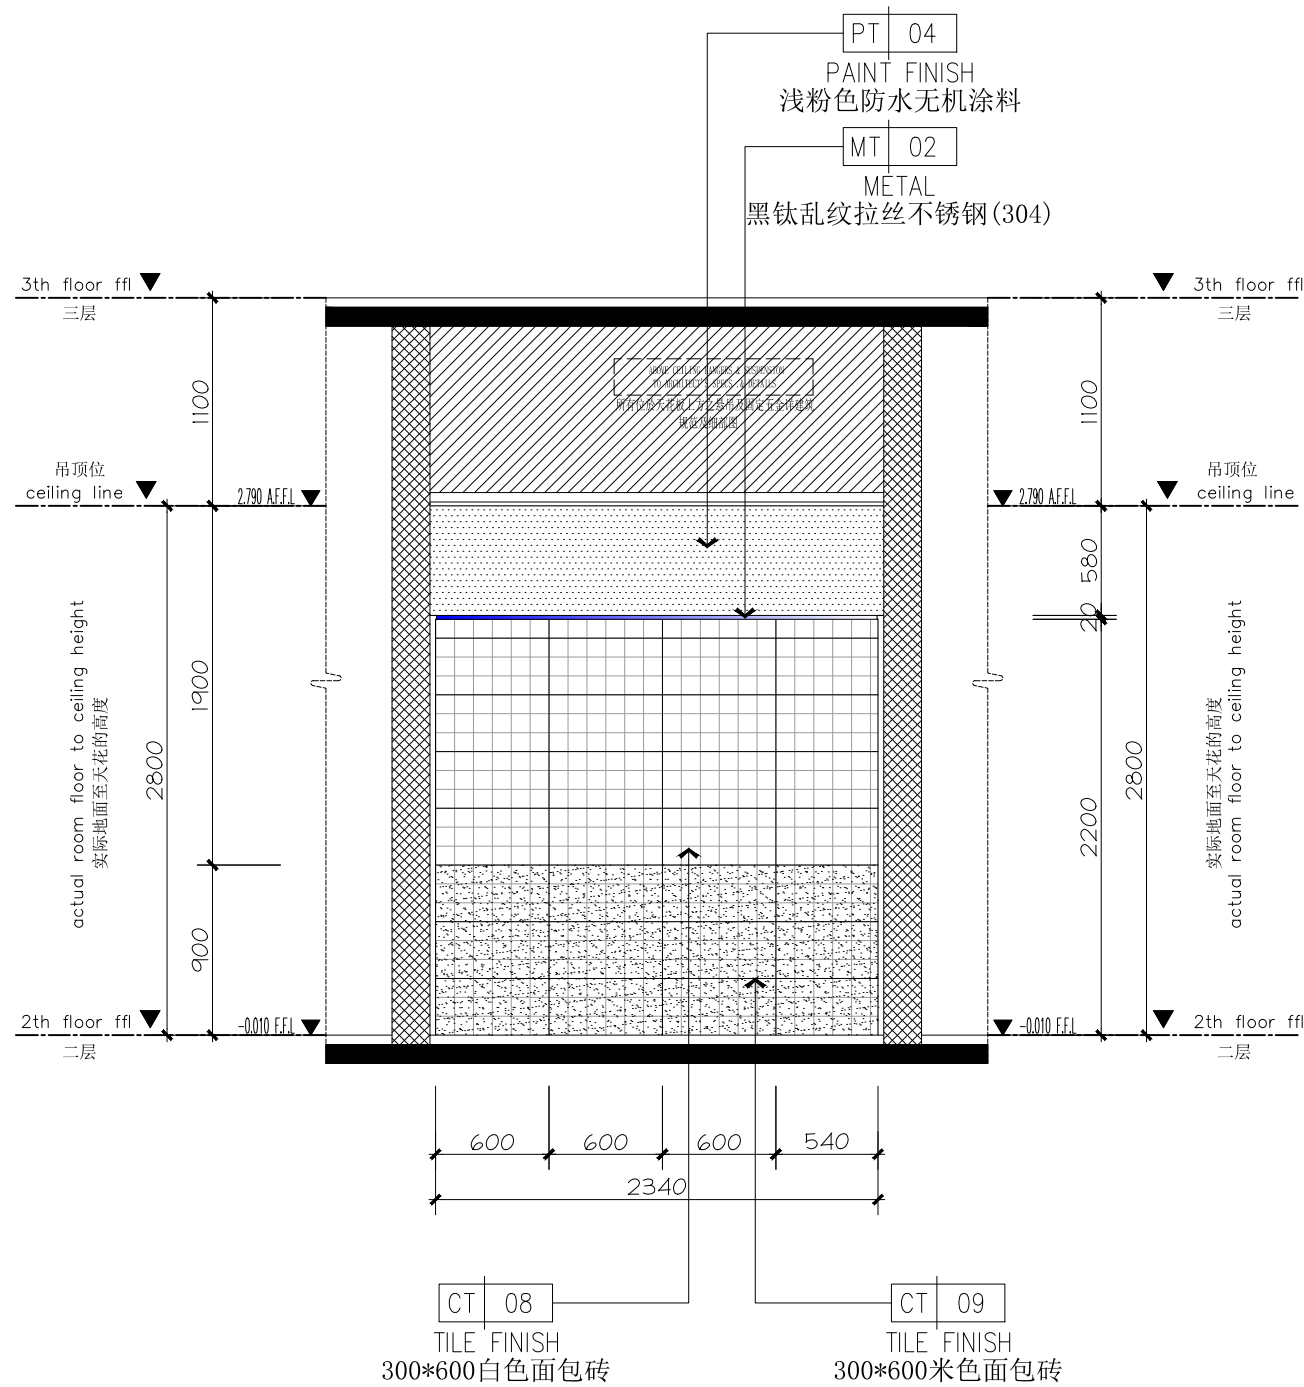

 


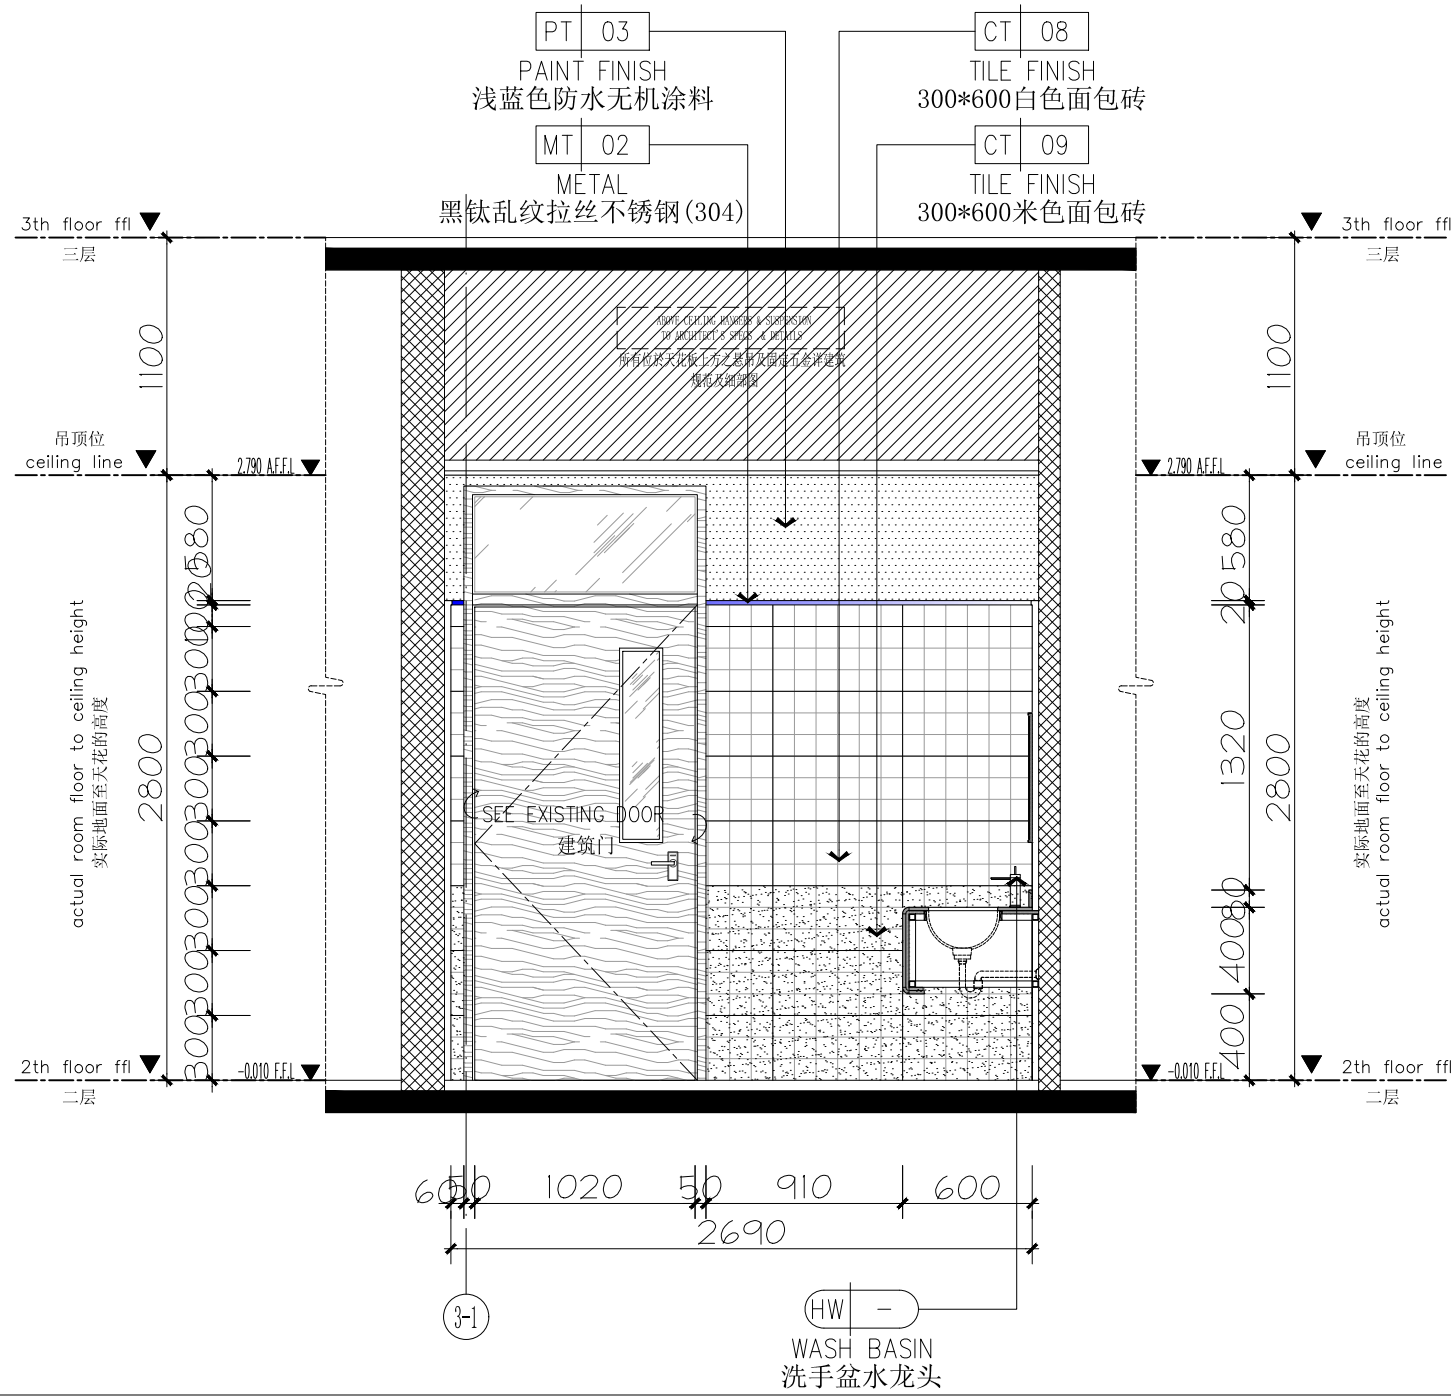


60 ELEVATION
EL-02-01 立面图 SCALE 1:35 @A2

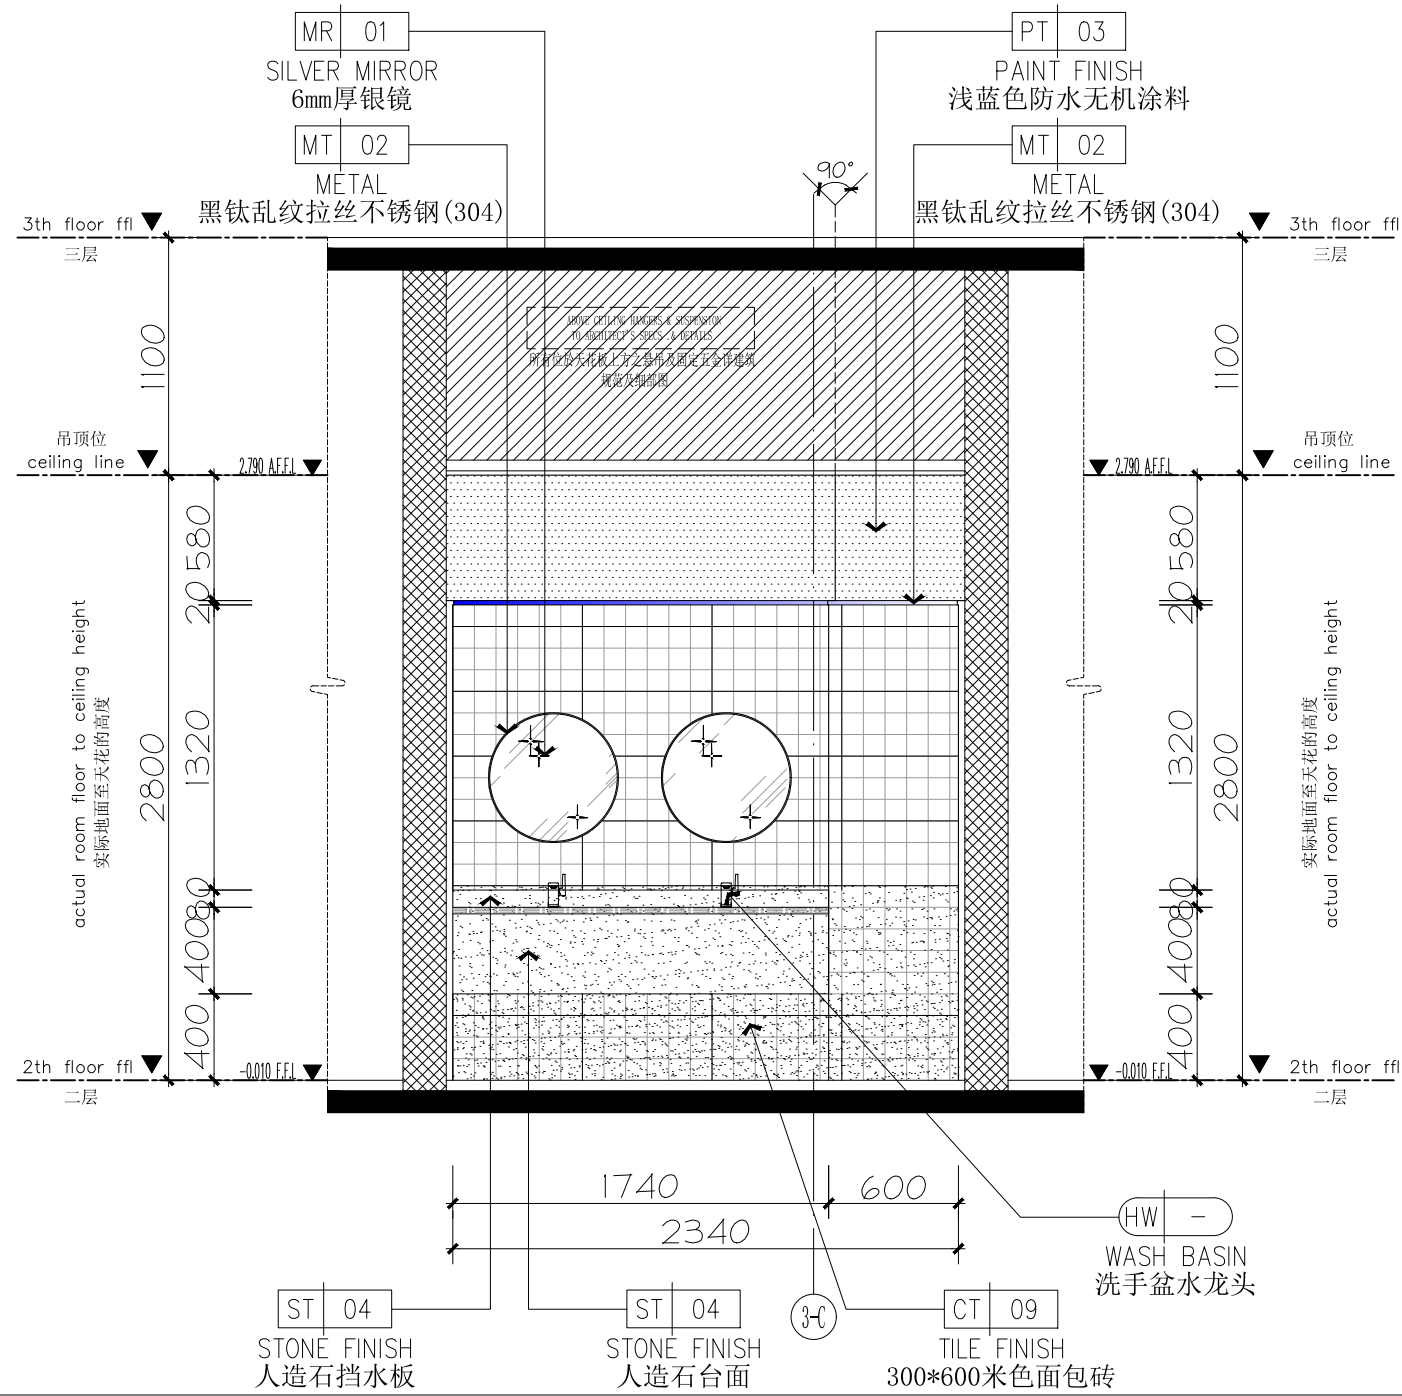

61 ELEVATION
EL-02-01 立面图 SCALE 1:35 @A2

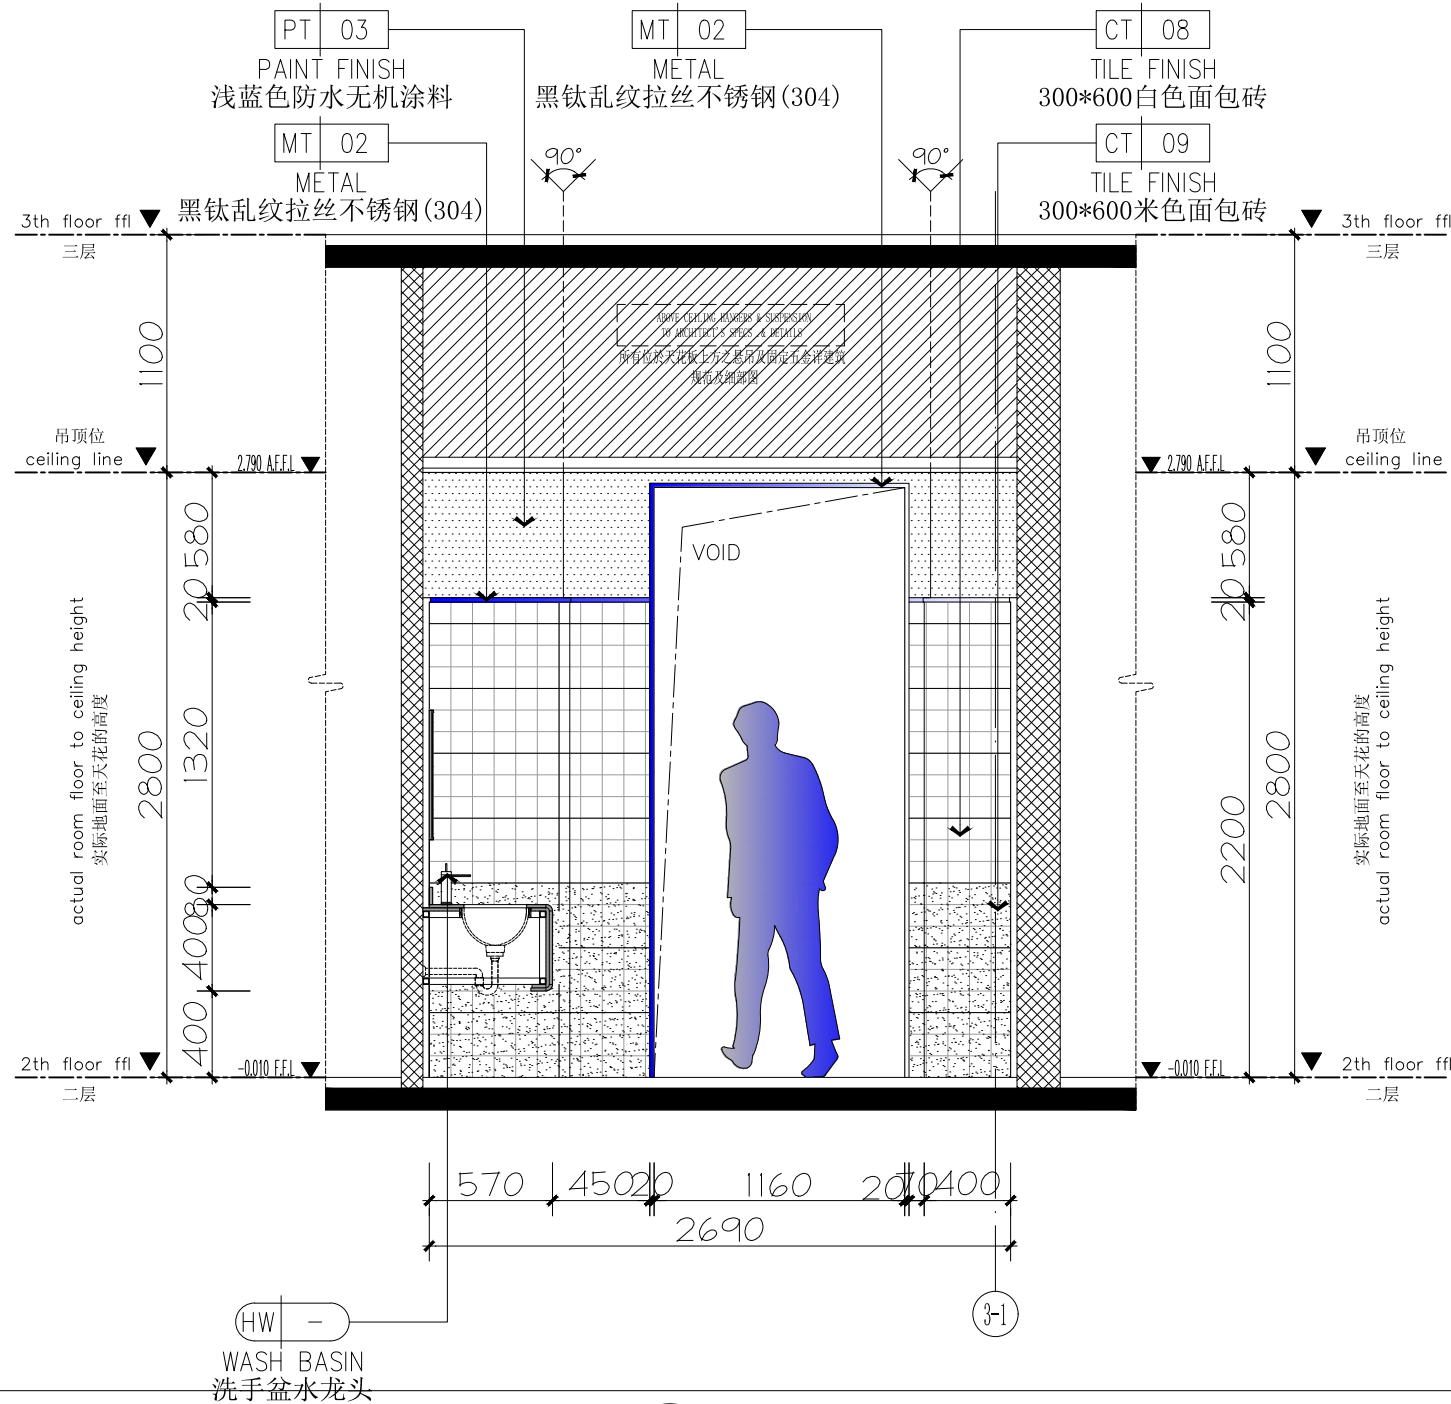


62 ELEVATION
EL-02-01 立面图 SCALE 1:35 @A2

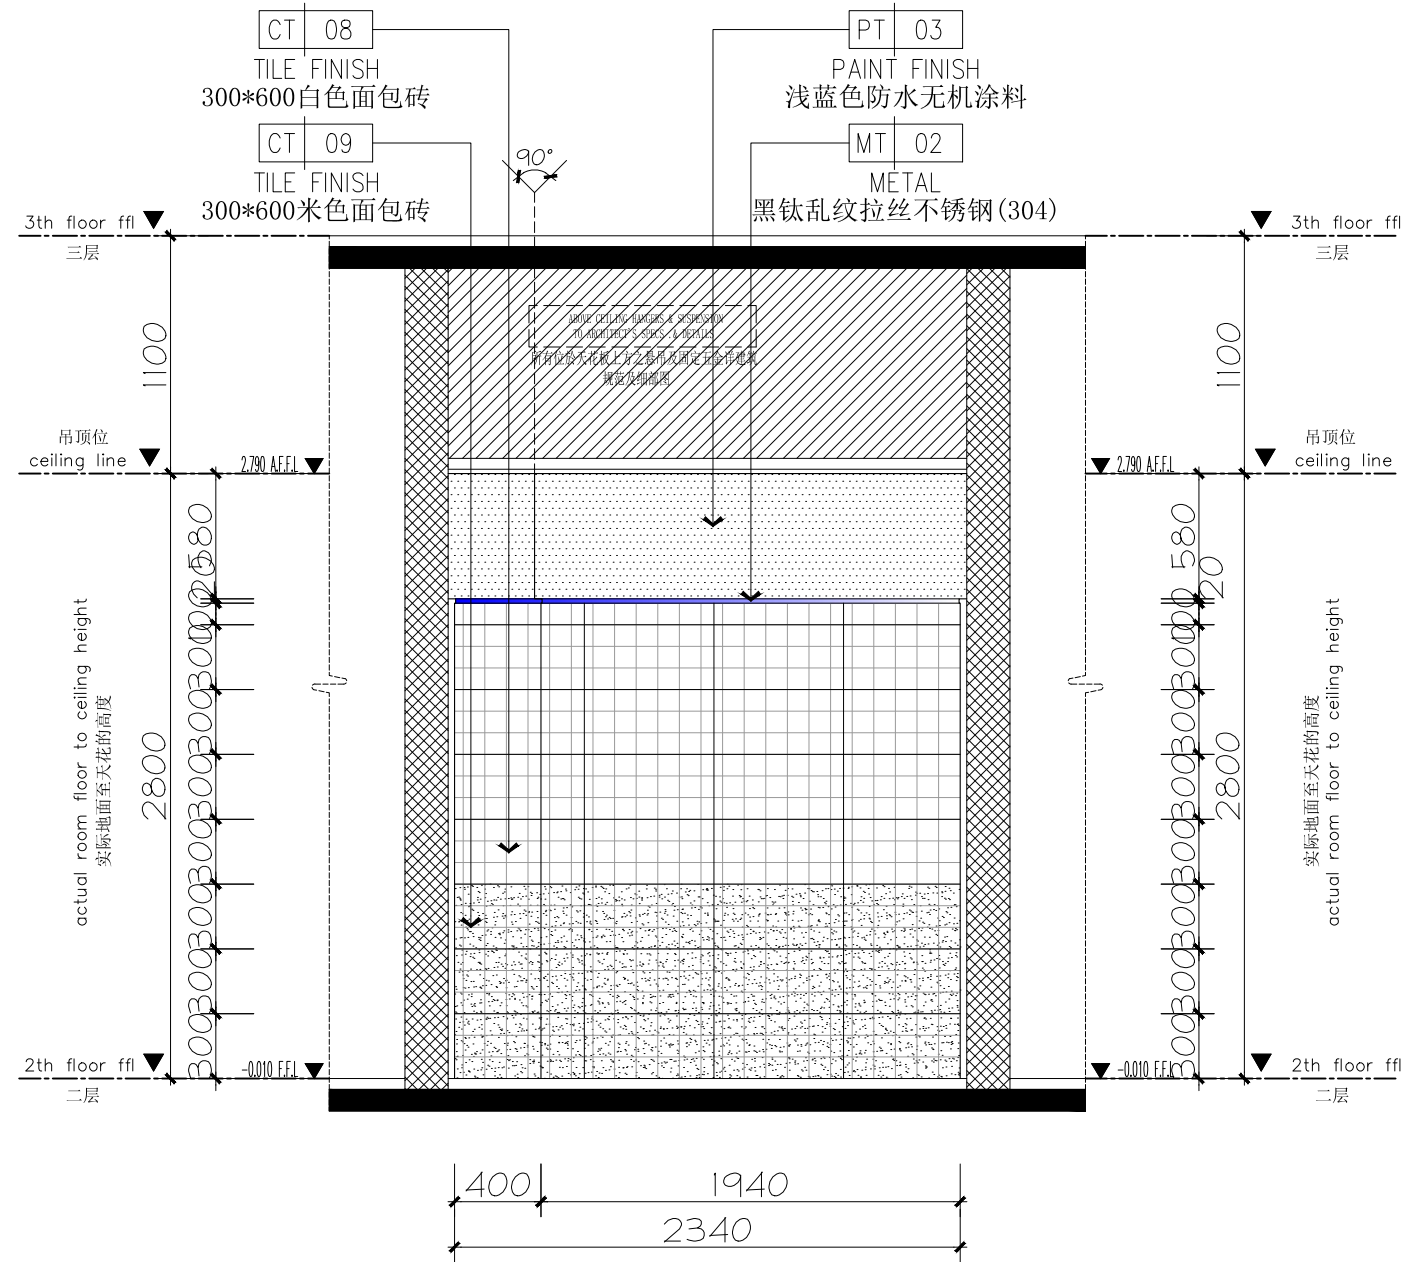


63 ELEVATION
EL-02-01 立面图 SCALE 1:35 @A2


2F卫生间立面图

1E-02-29

 

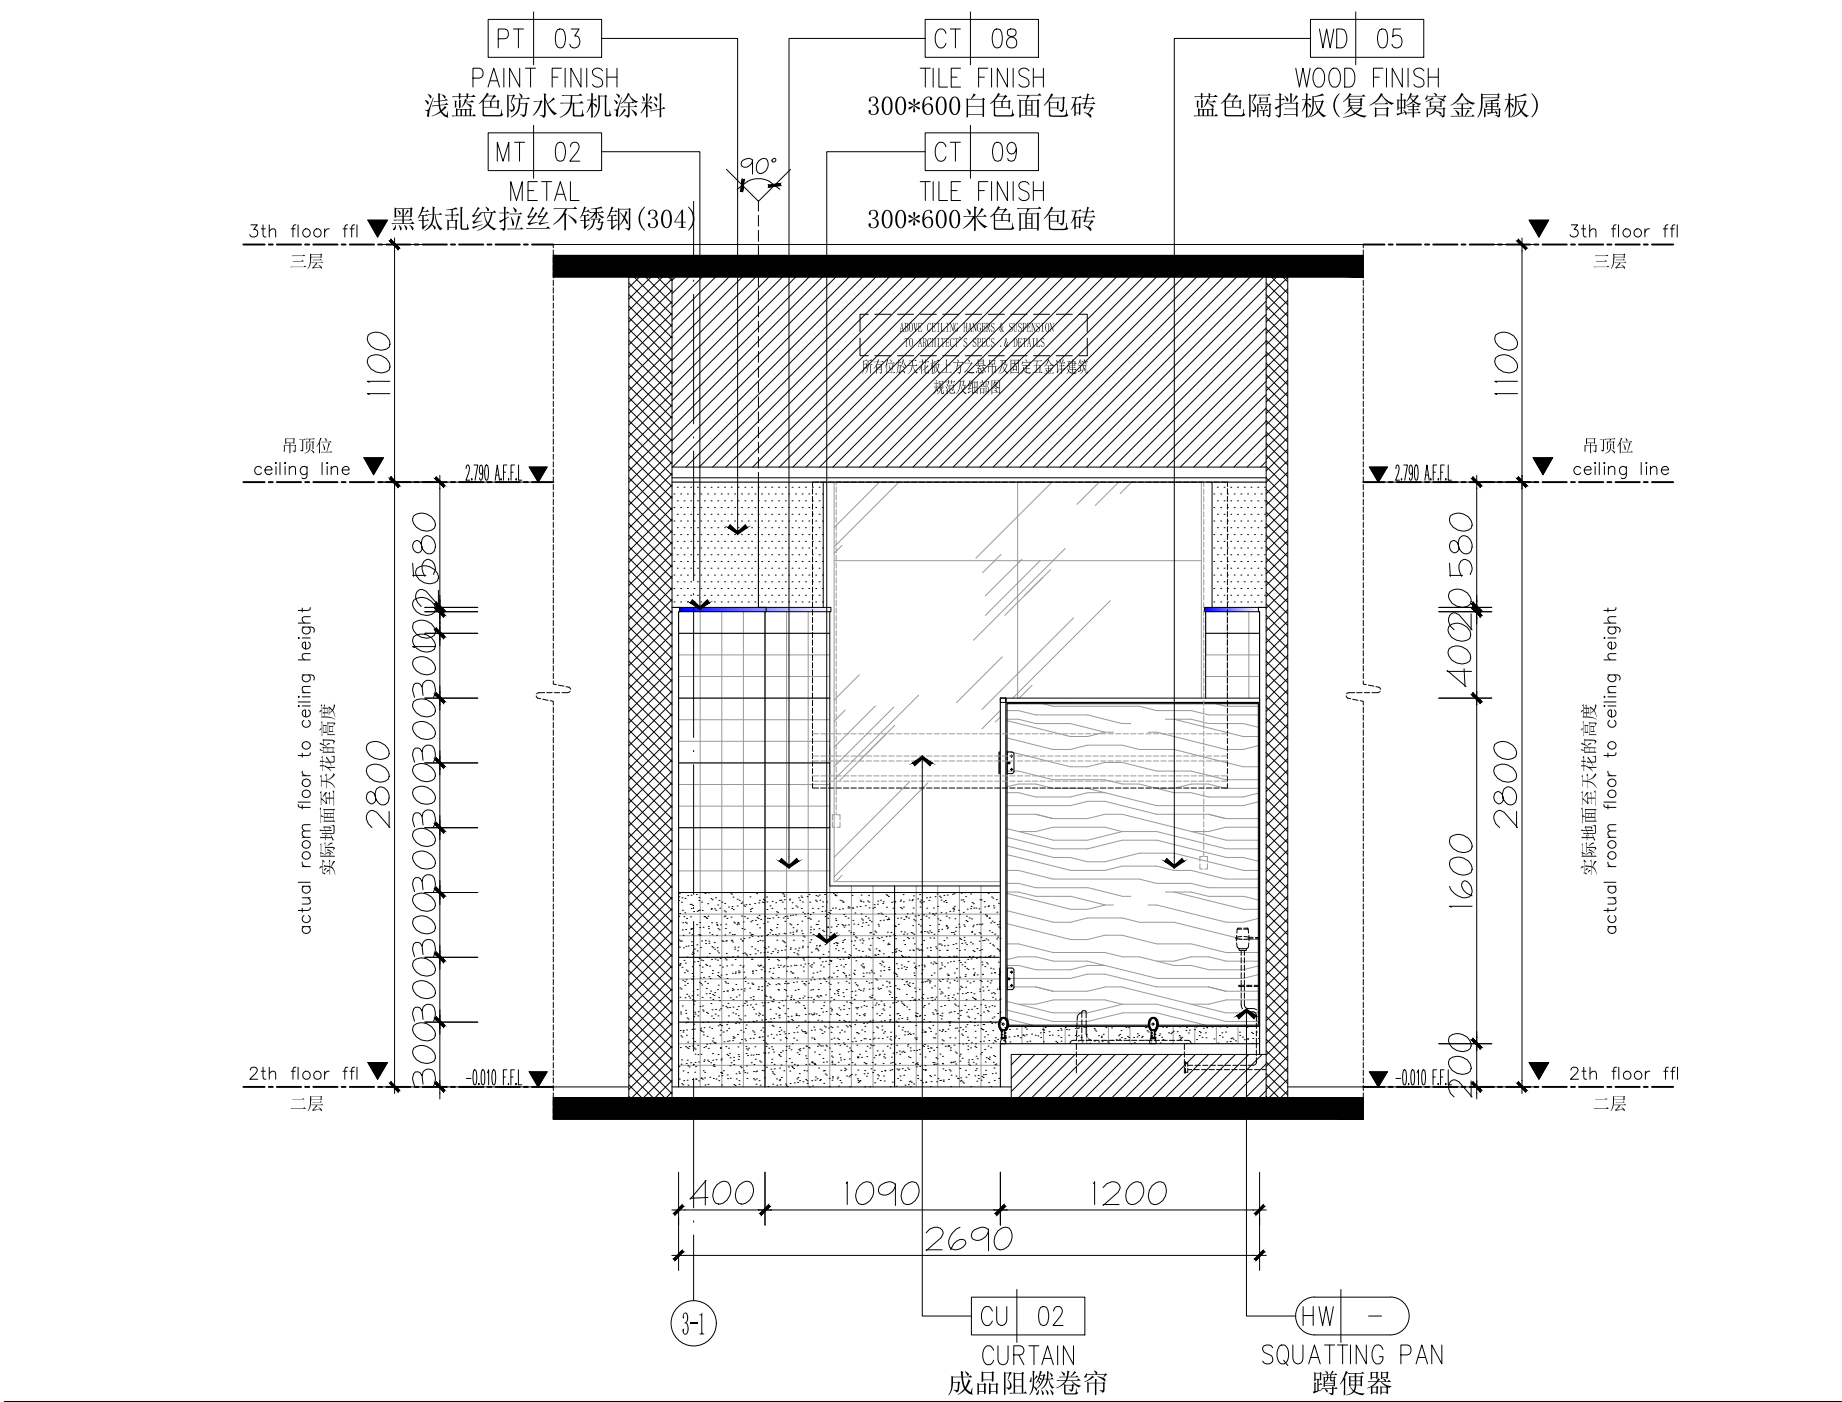


64 ELEVATION
EL-02-07 立面图 SCALE 1:35 @A2

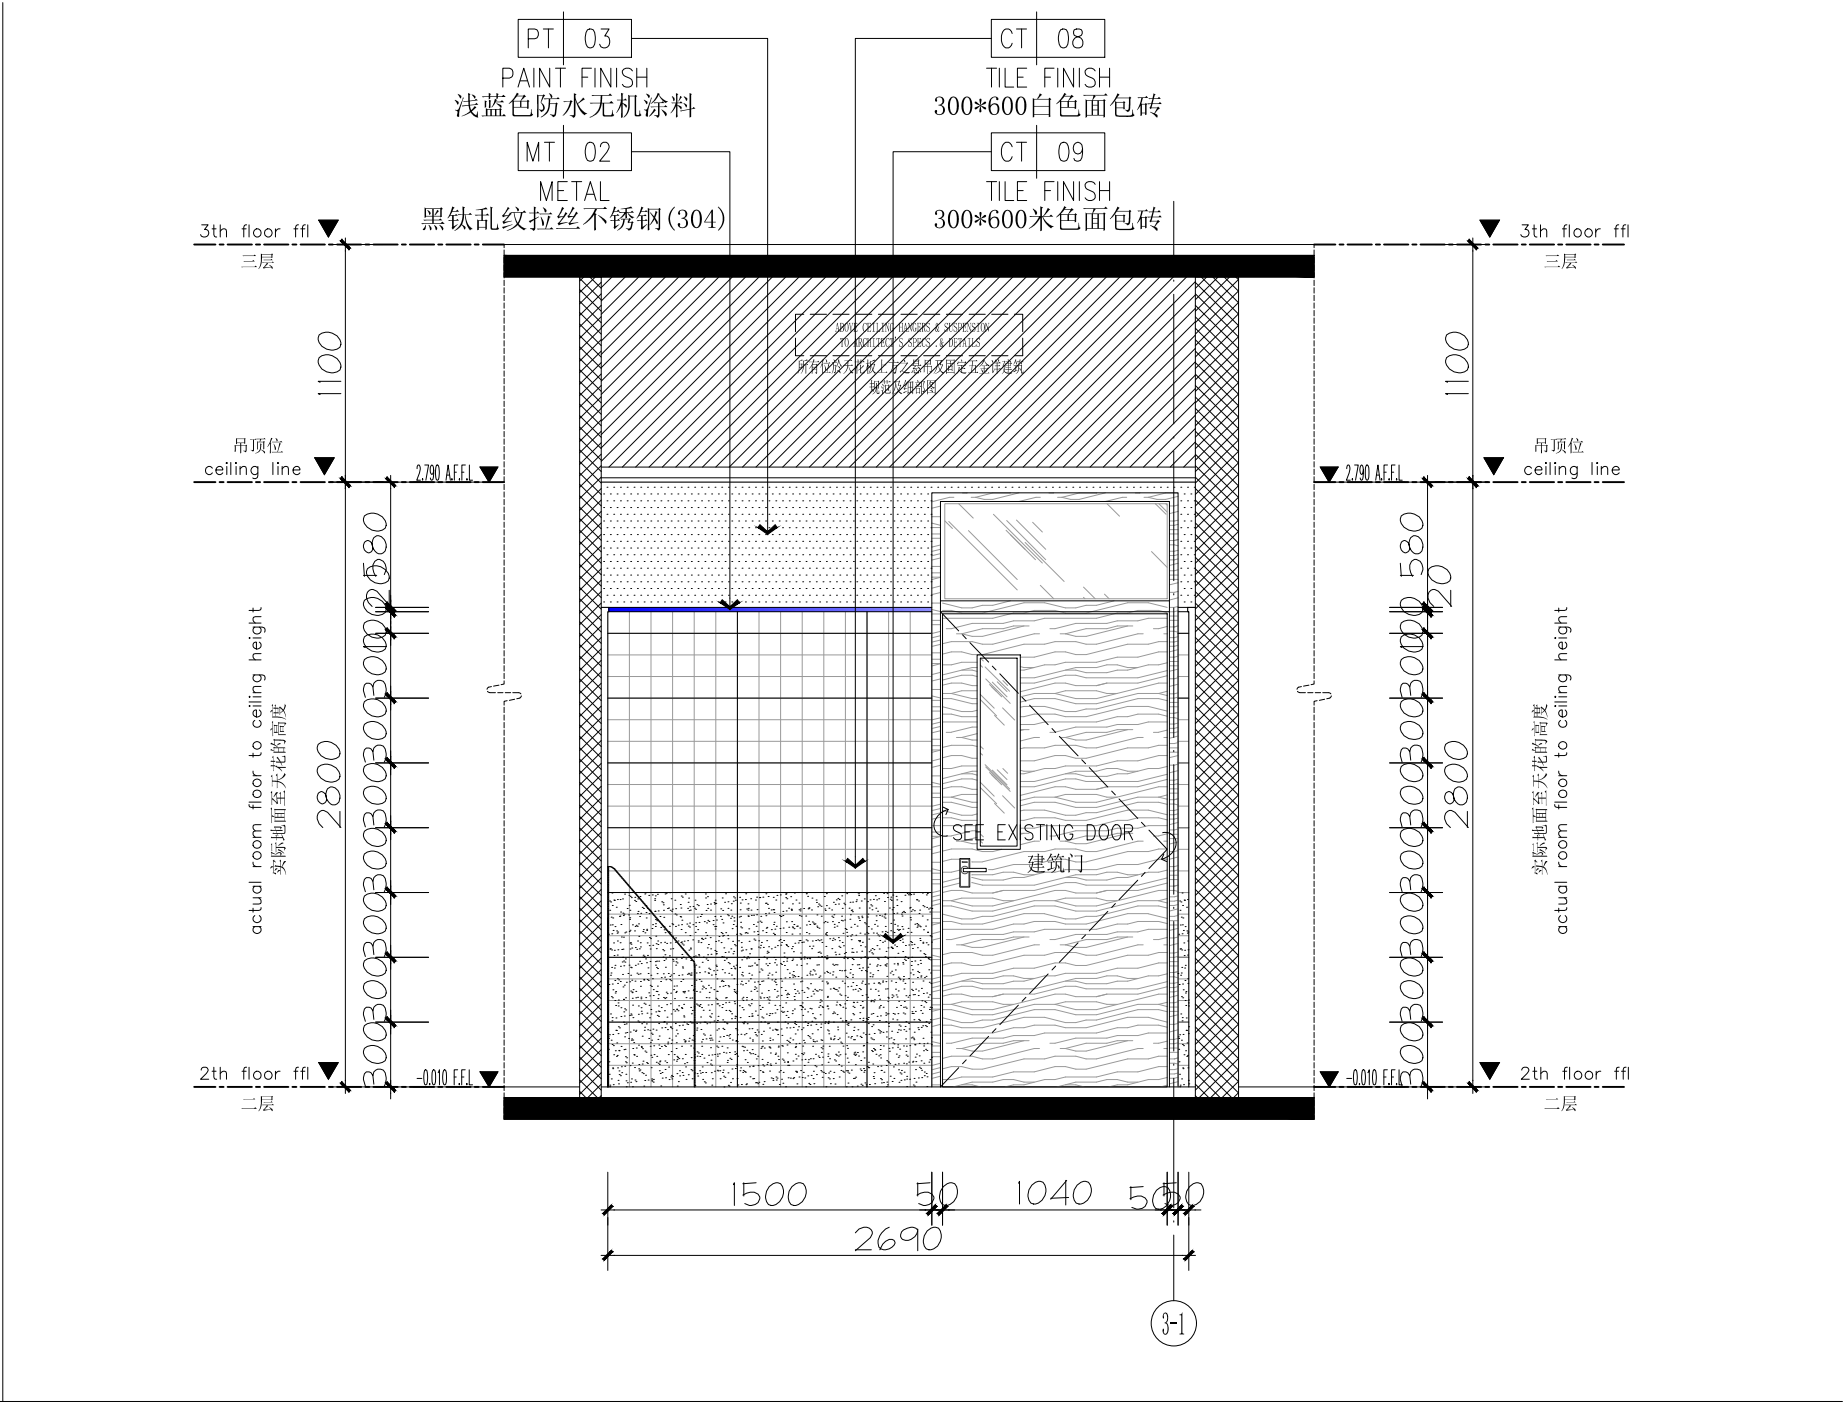


65 ELEVATION
EL-02-07 立面图 SCALE 1:35 @A2


2F卫生间立面图

IE-02-30

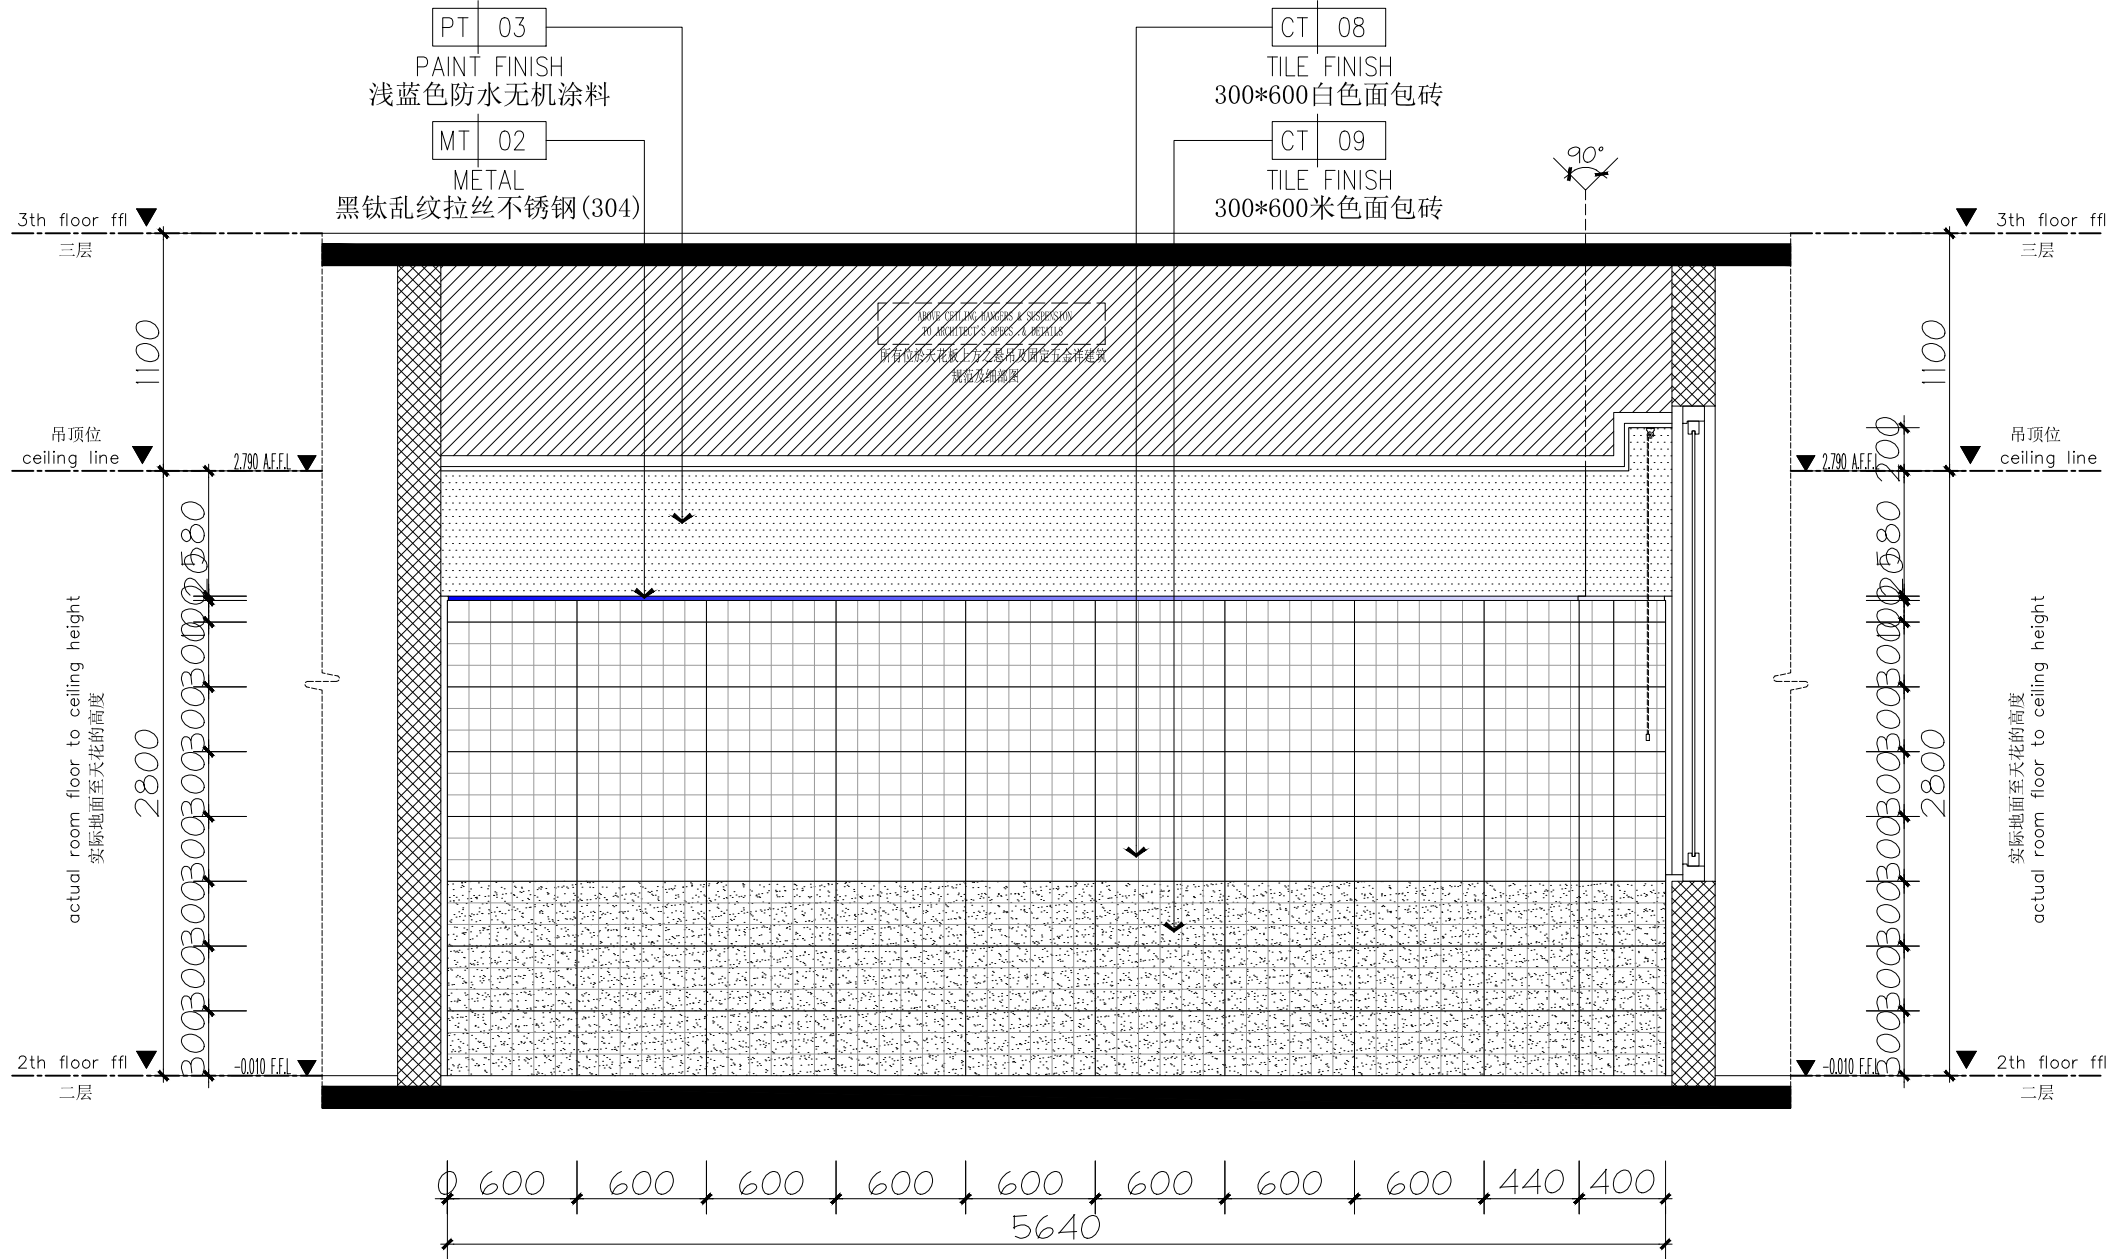

66 ELEVATION
EL-02-07 立面图 SCALE 1:35 @A2

 


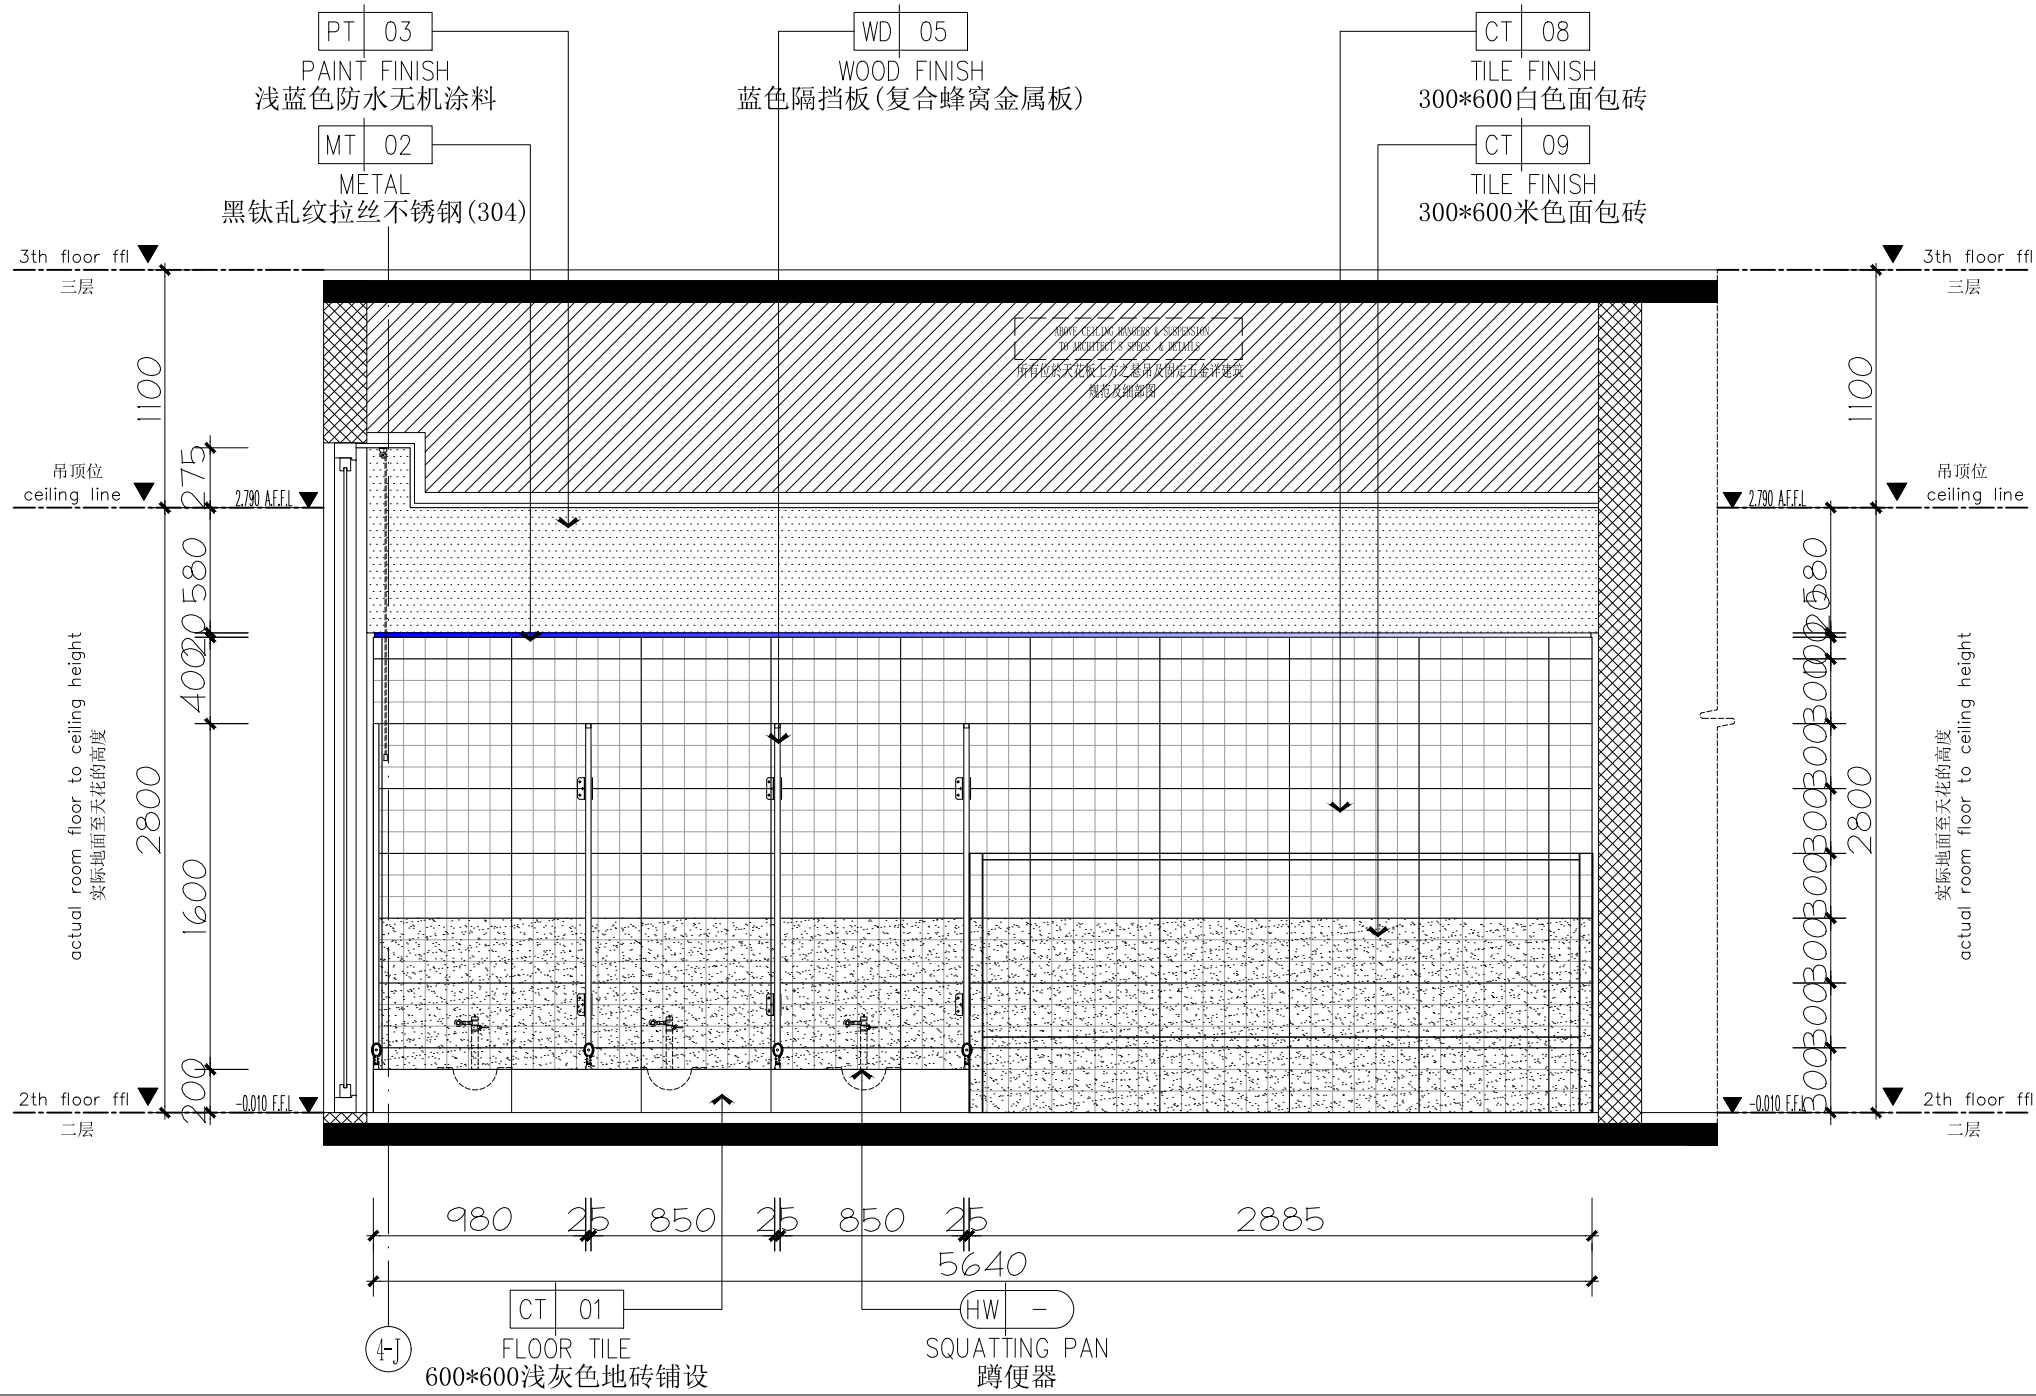


2F卫生间立面图


1E-02-31

67 ELEVATION
EL-02-07 立面图 SCALE 1:35 @A2

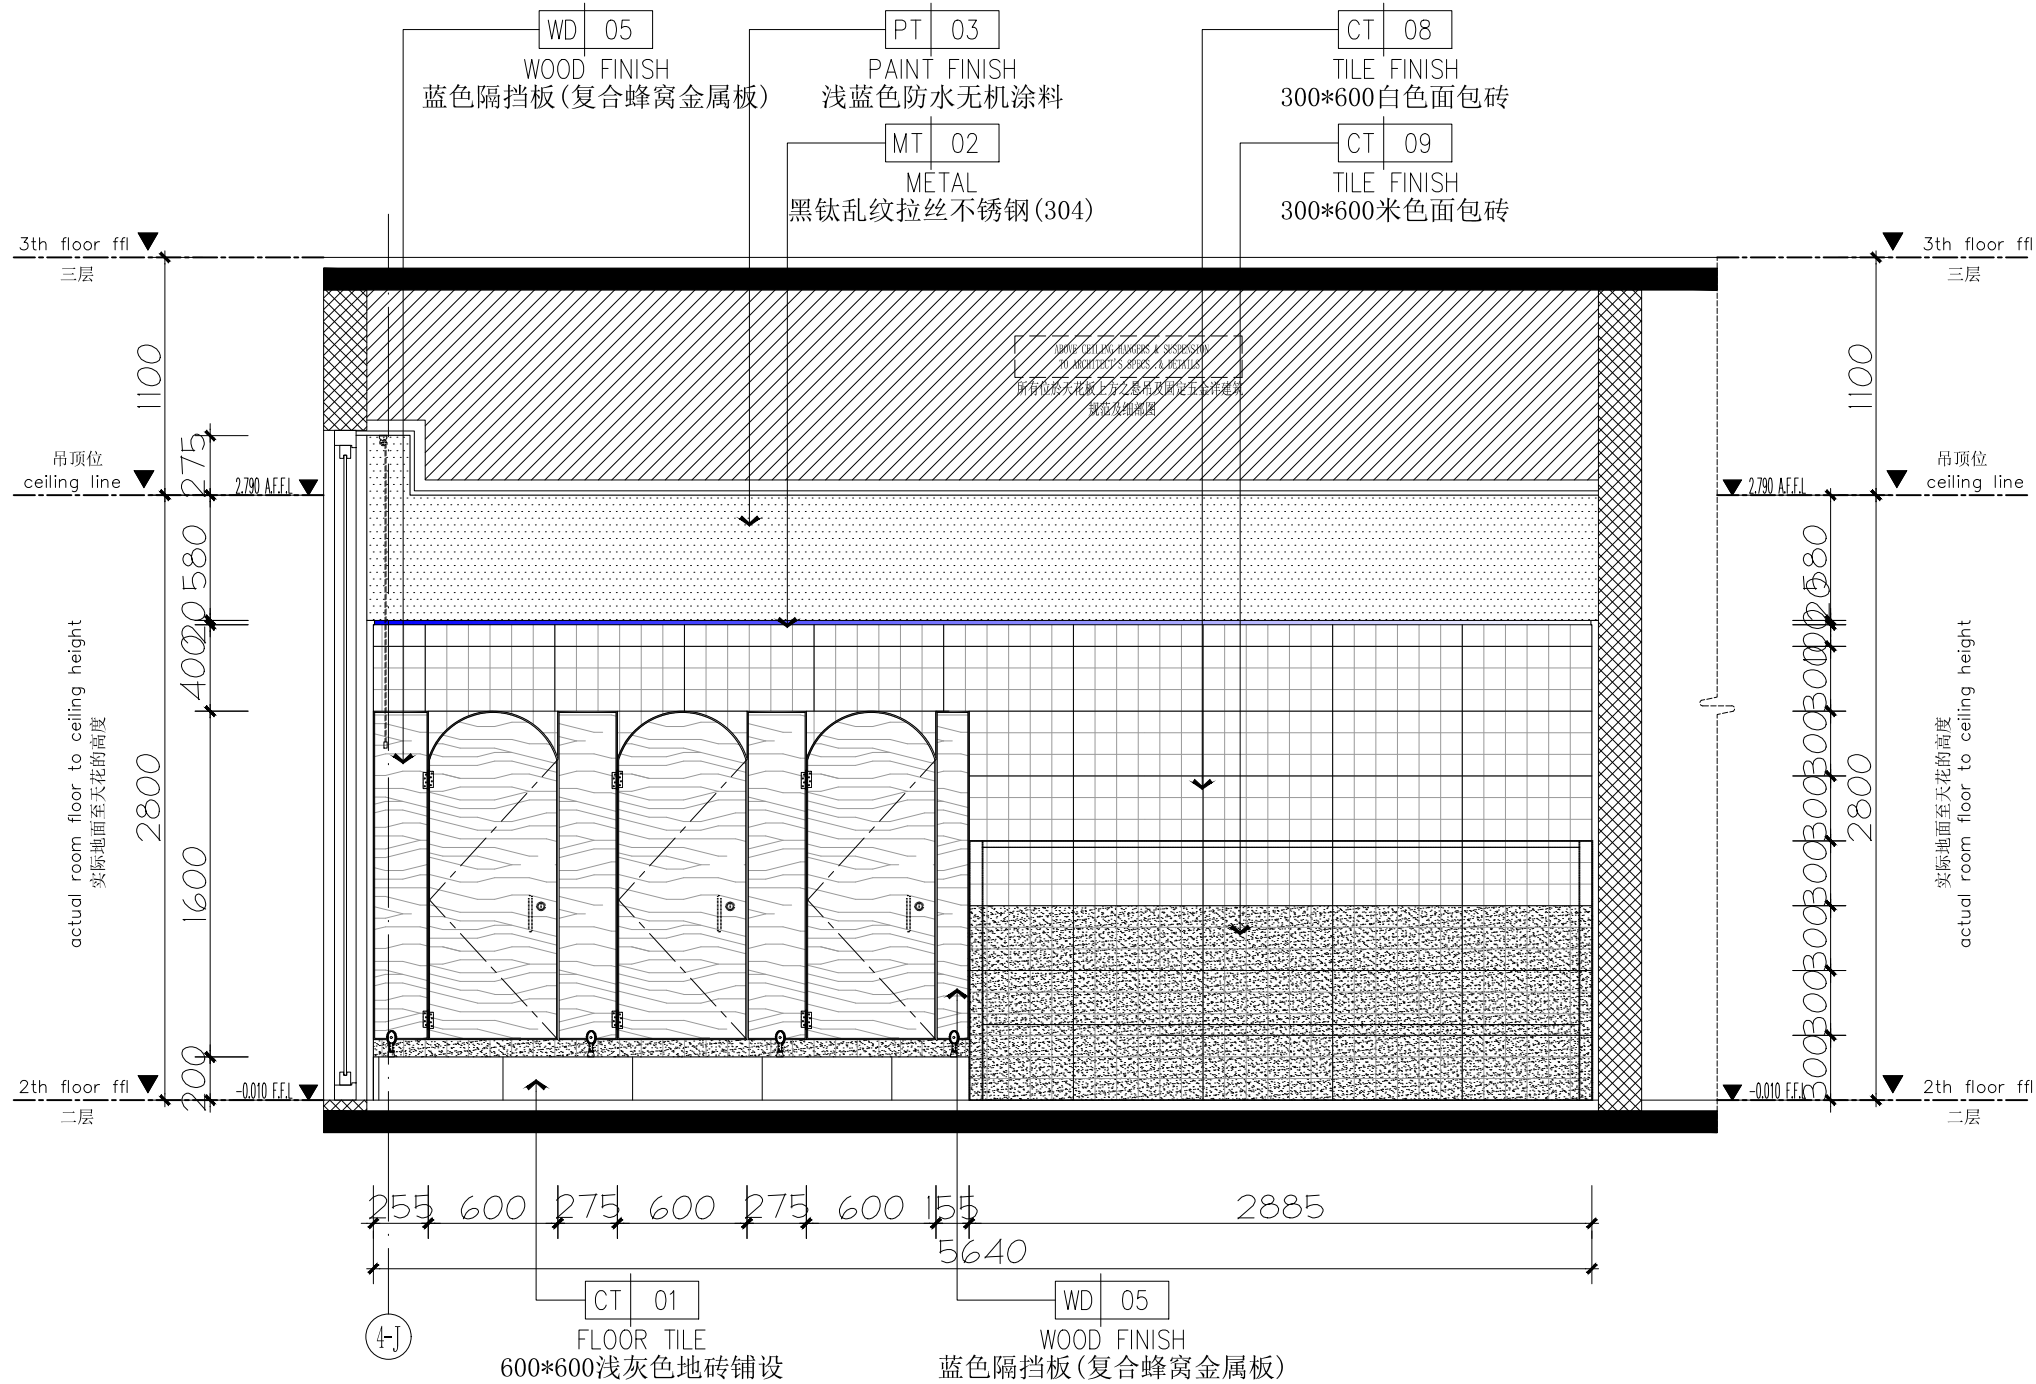


68 ELEVATION
EL-02-07 立面图 SCALE 1:35 @A2

 


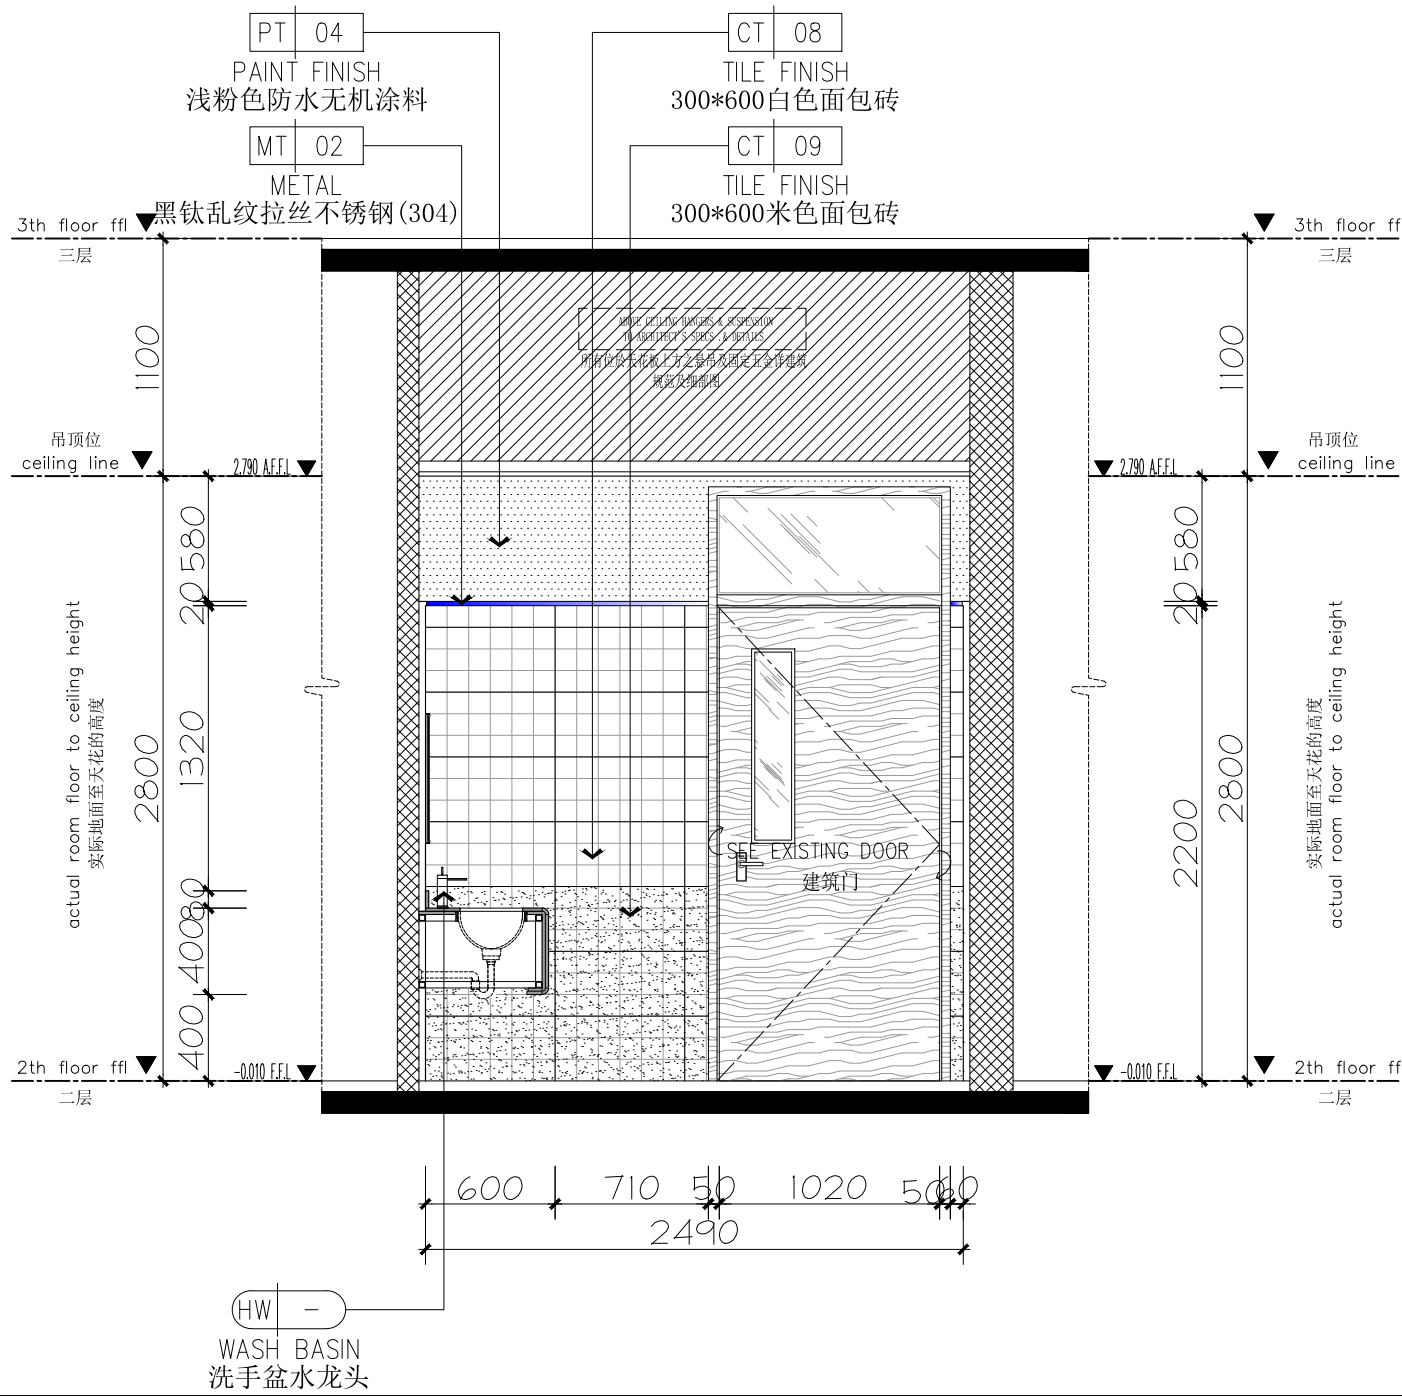


69 ELEVATION
EL-02-07 立面图 SCALE 1:35 @A2

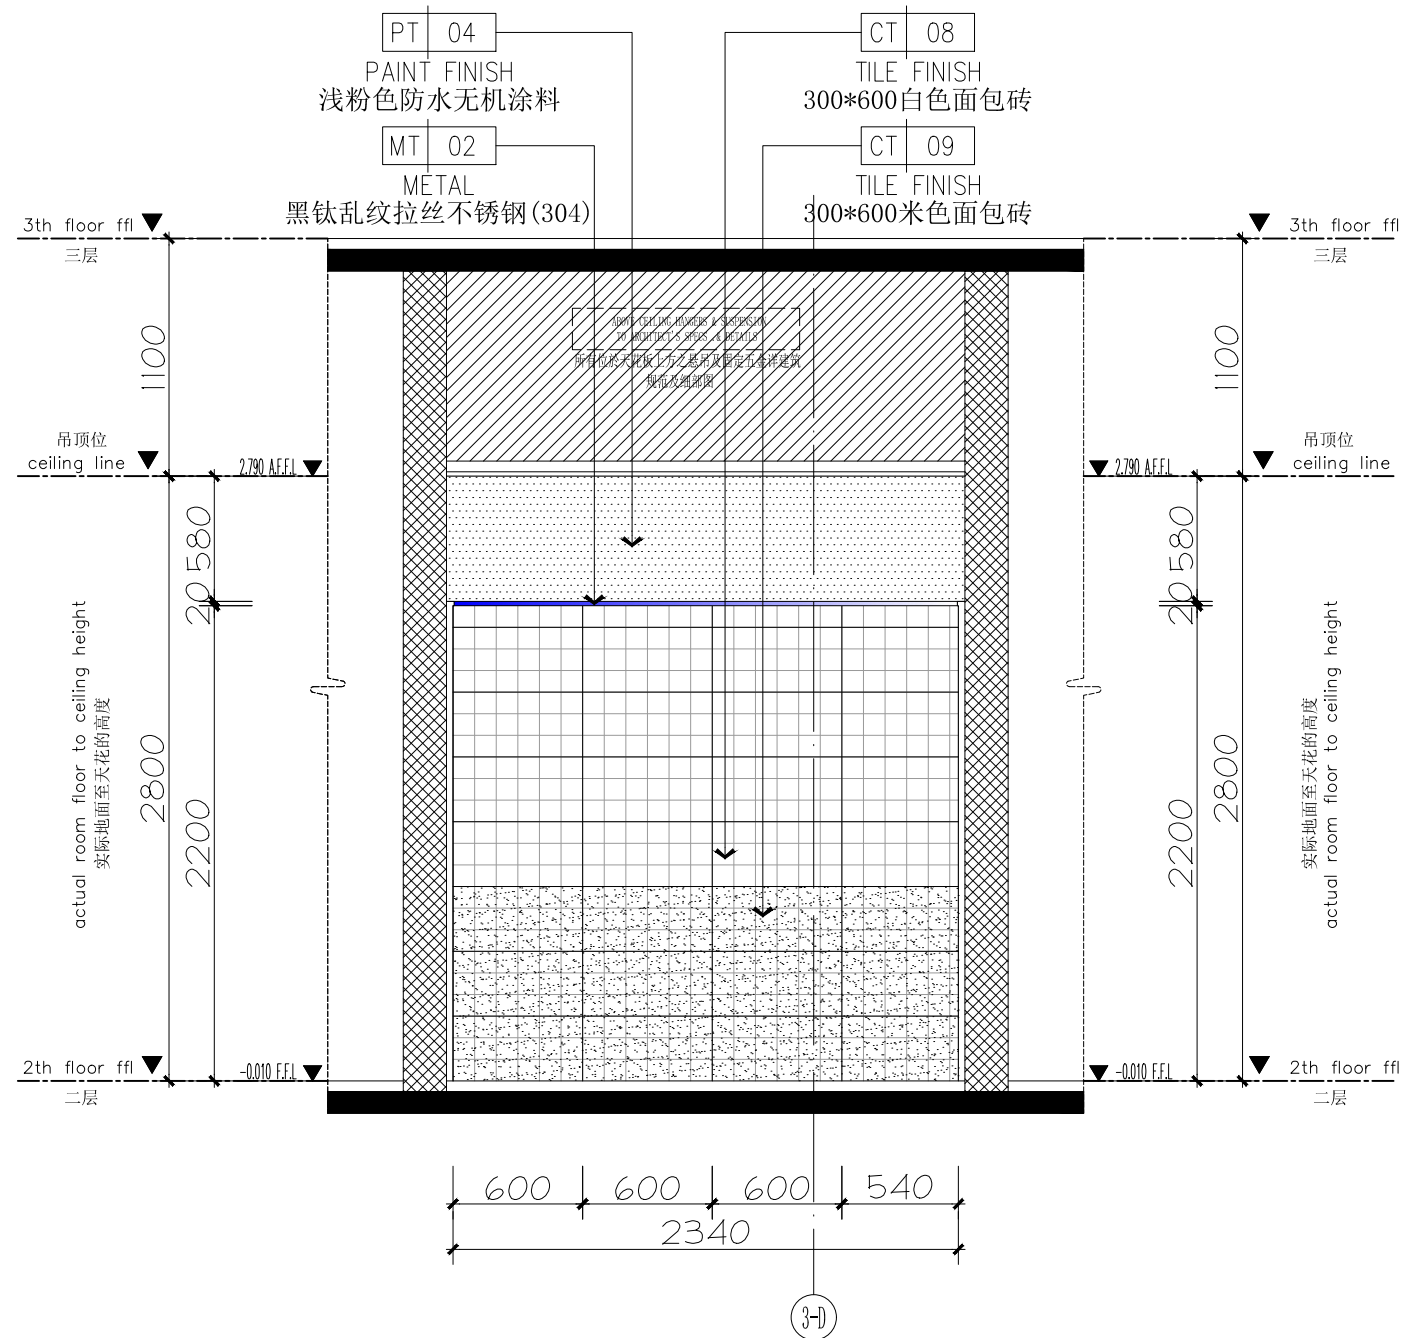

70 ELEVATION
EL-02-07 立面图 SCALE 1:35 @A2

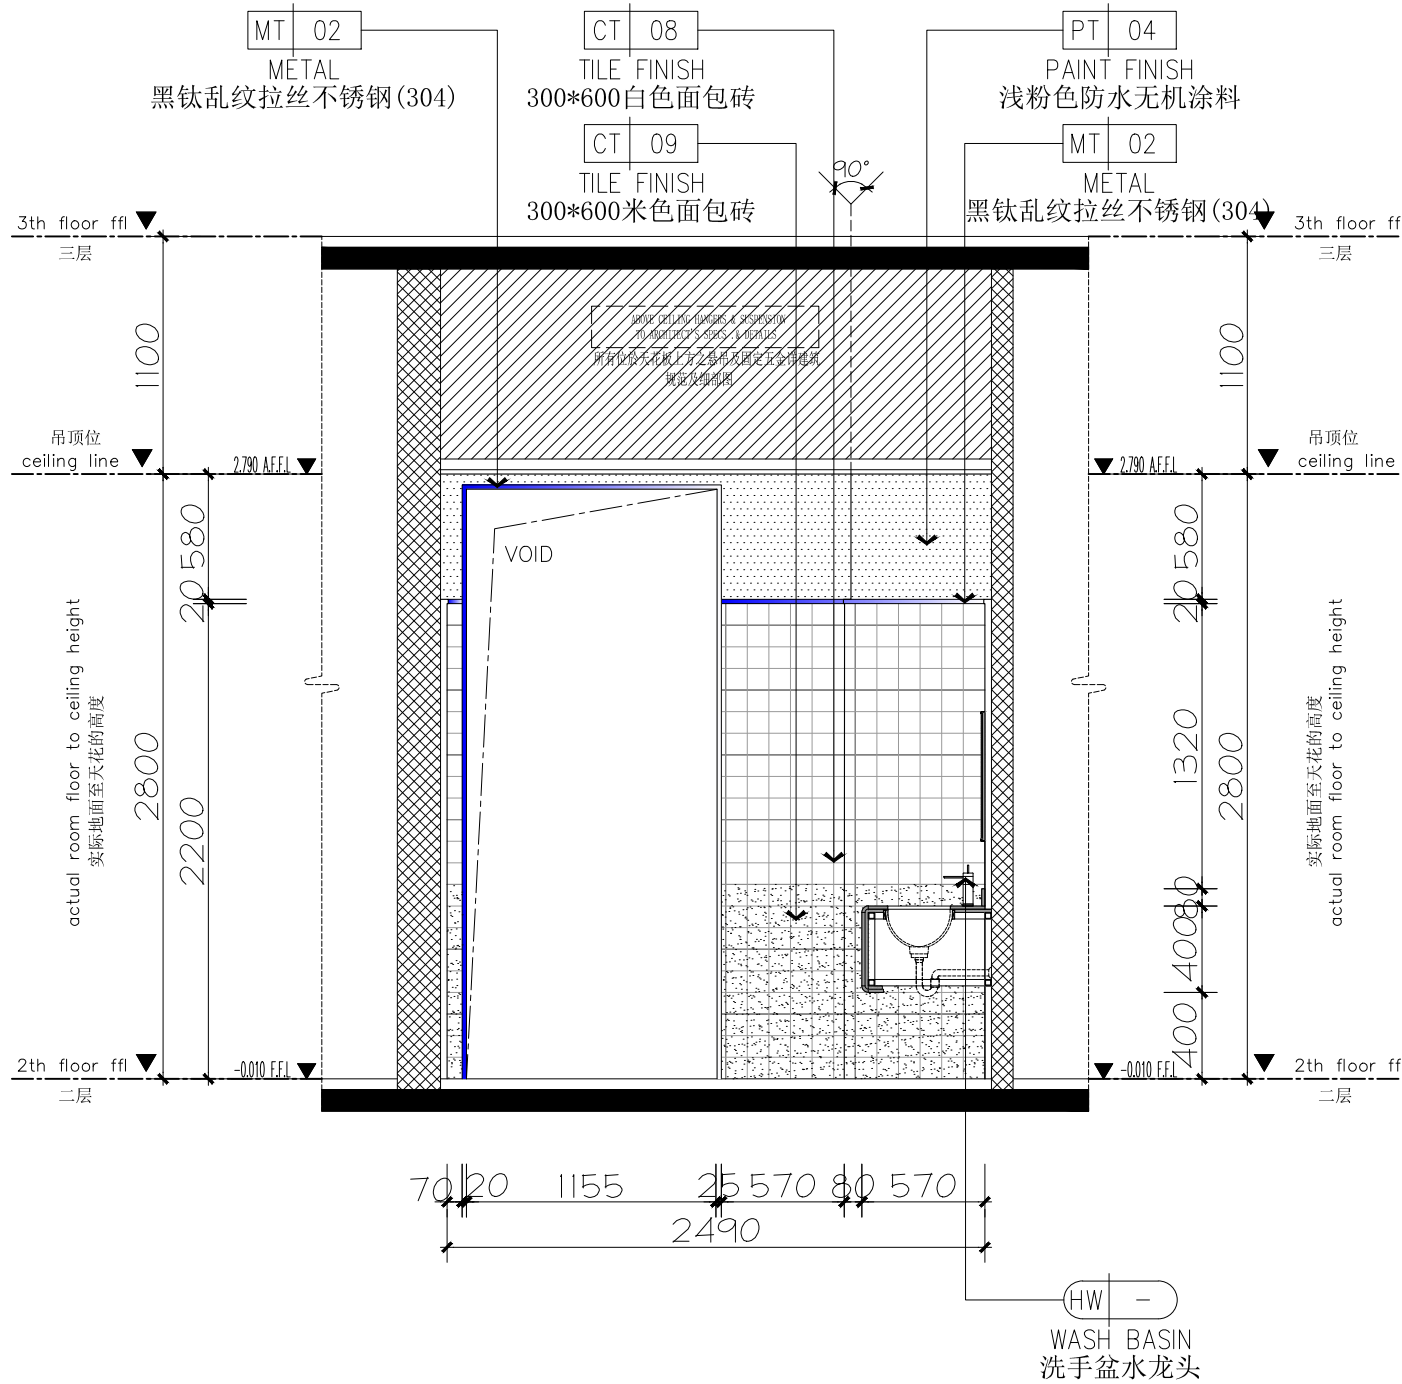


71 ELEVATION
EL-02-07 立面图 SCALE 1:35 @A2

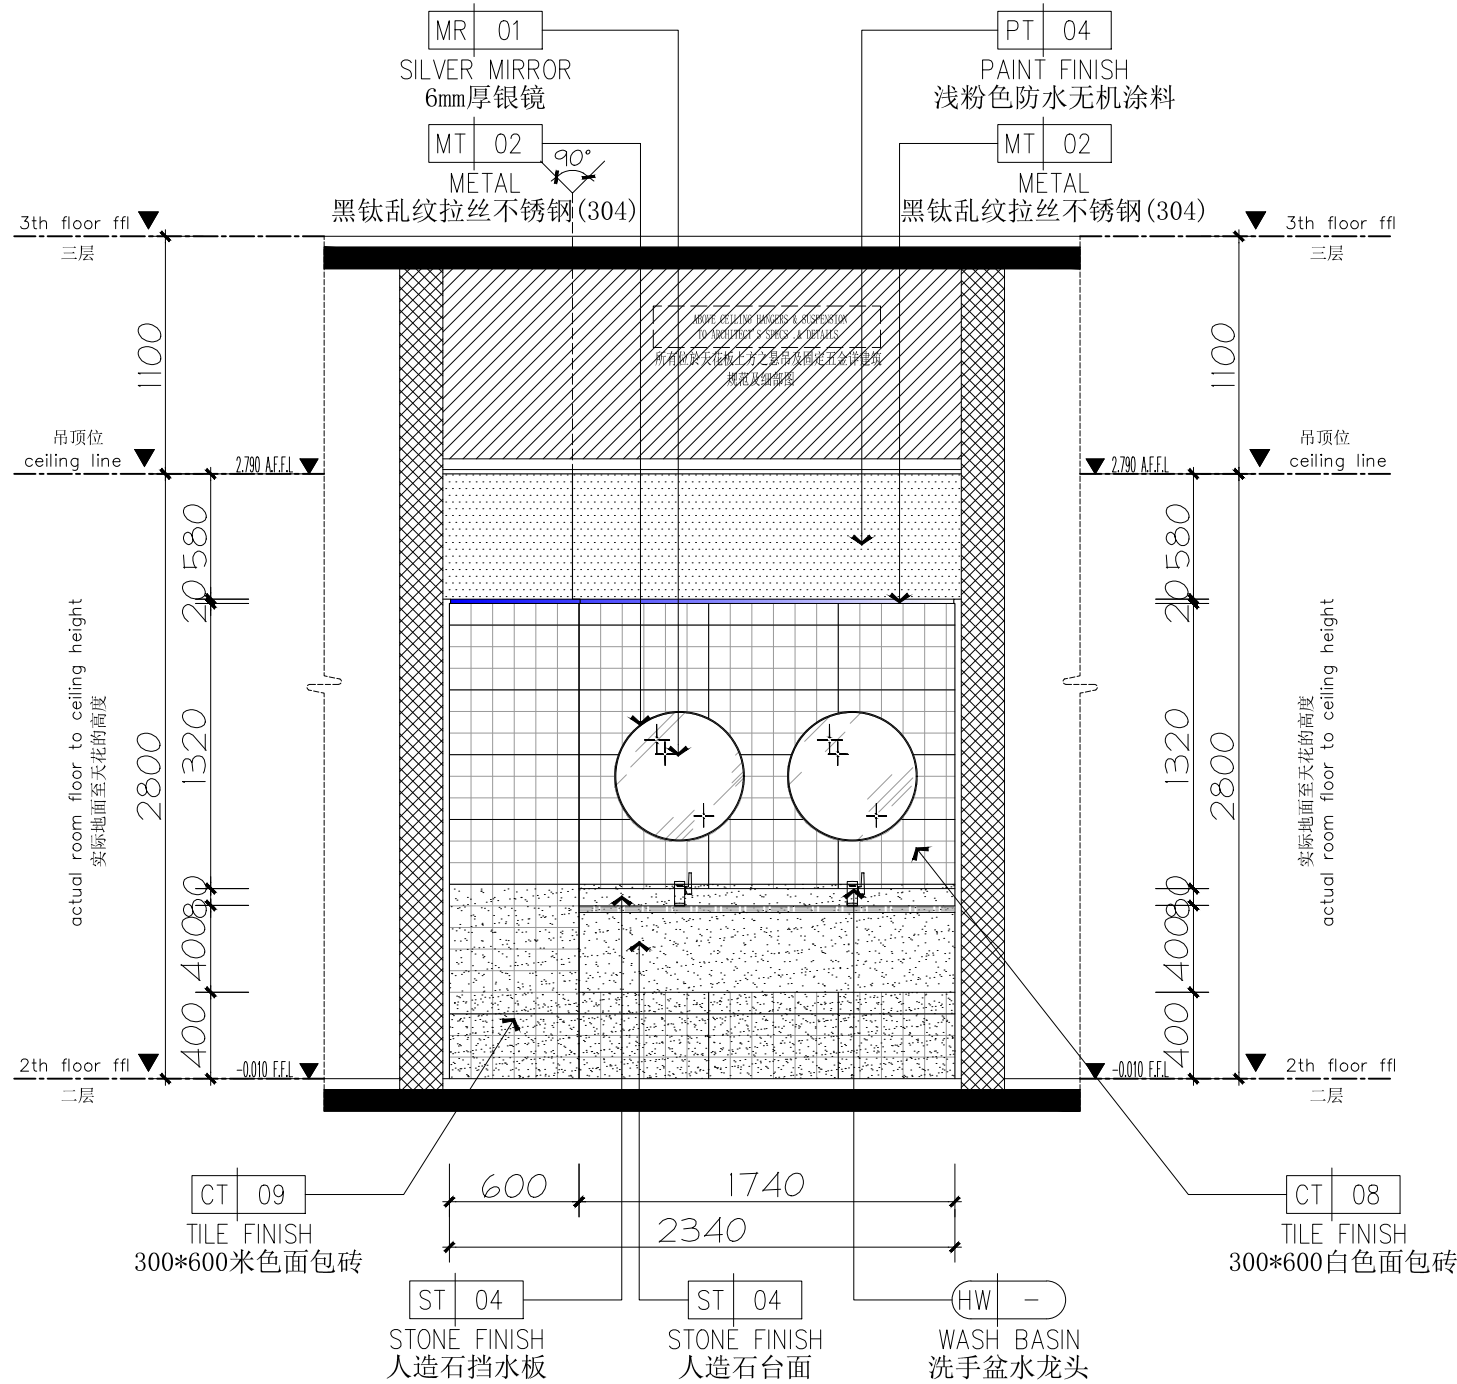


72 ELEVATION
EL-02-07 立面图 SCALE 1:35 @A2


2F卫生间立面图

IE-02-32

 


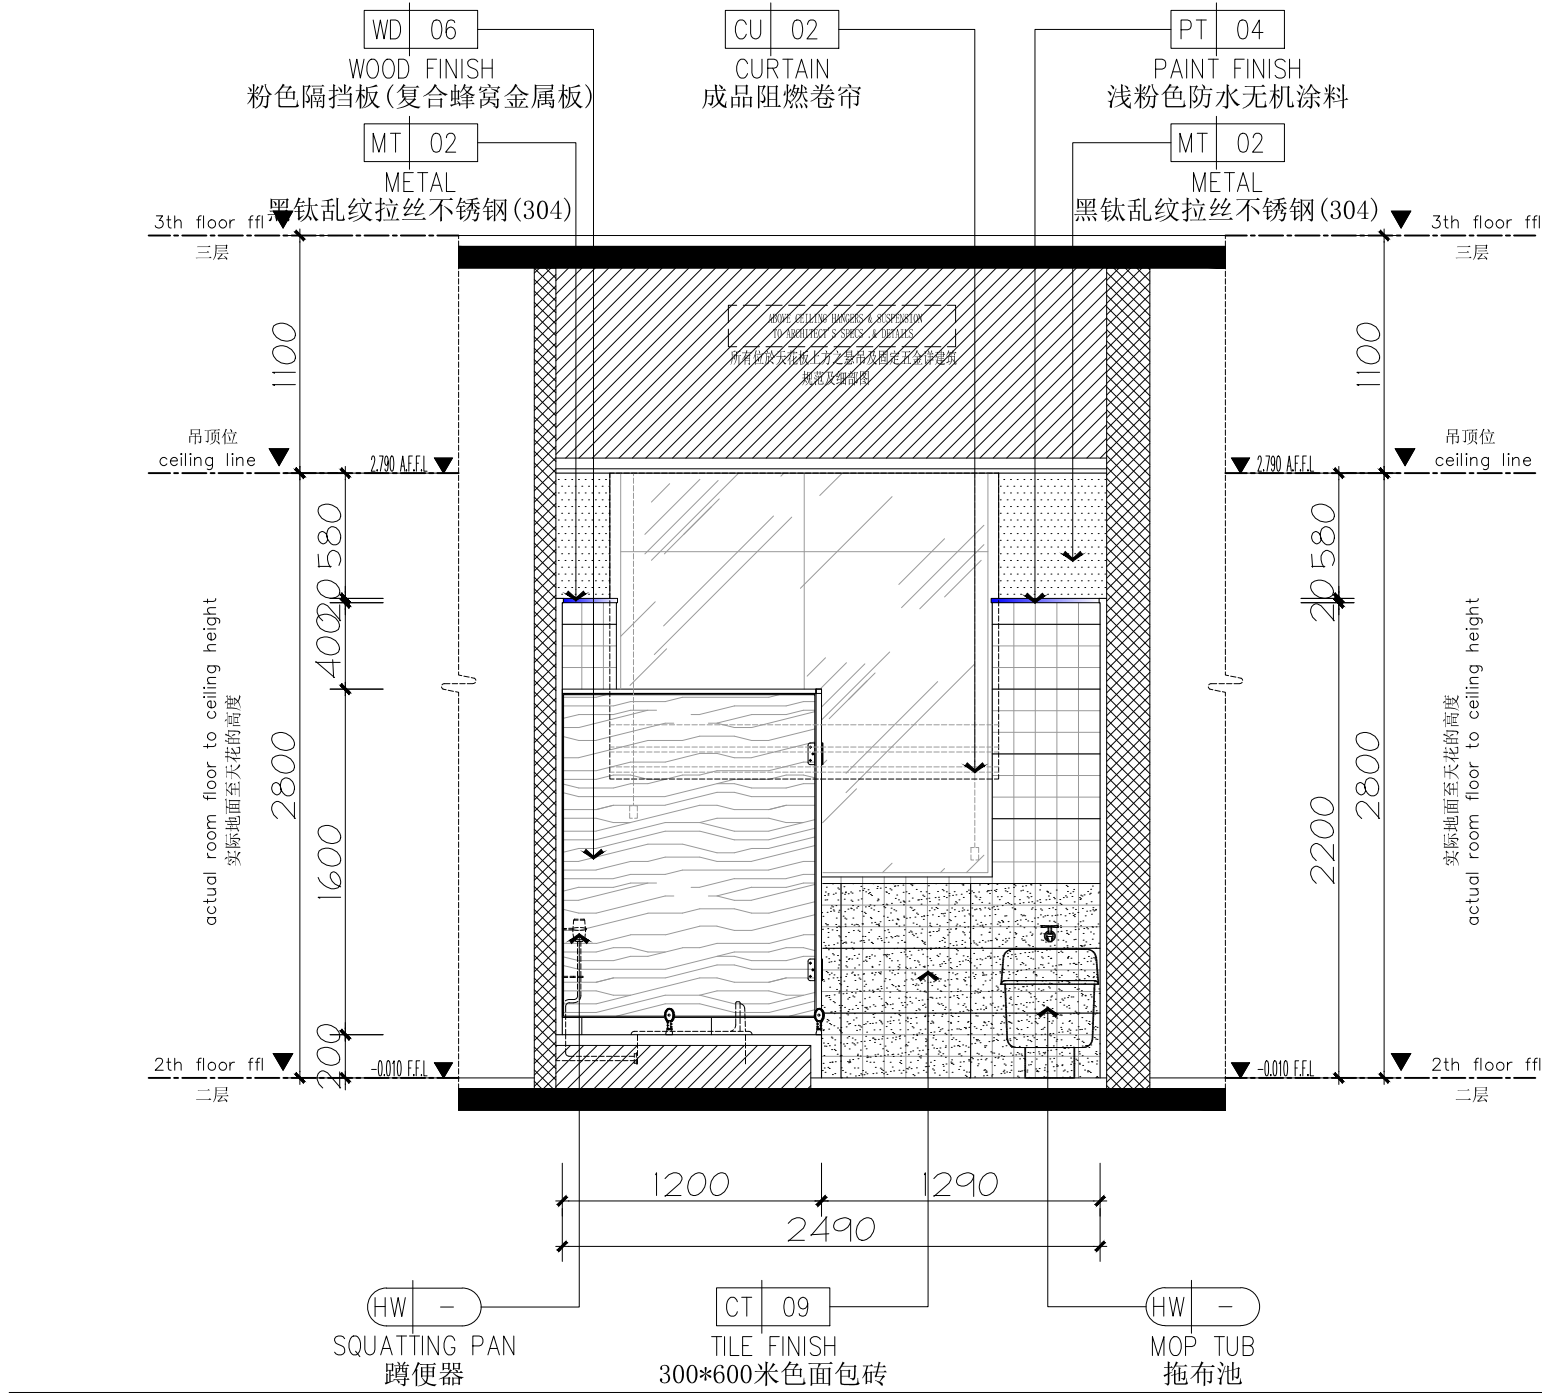


73 ELEVATION
EL-02-07 立面图 SCALE 1:35 @A2

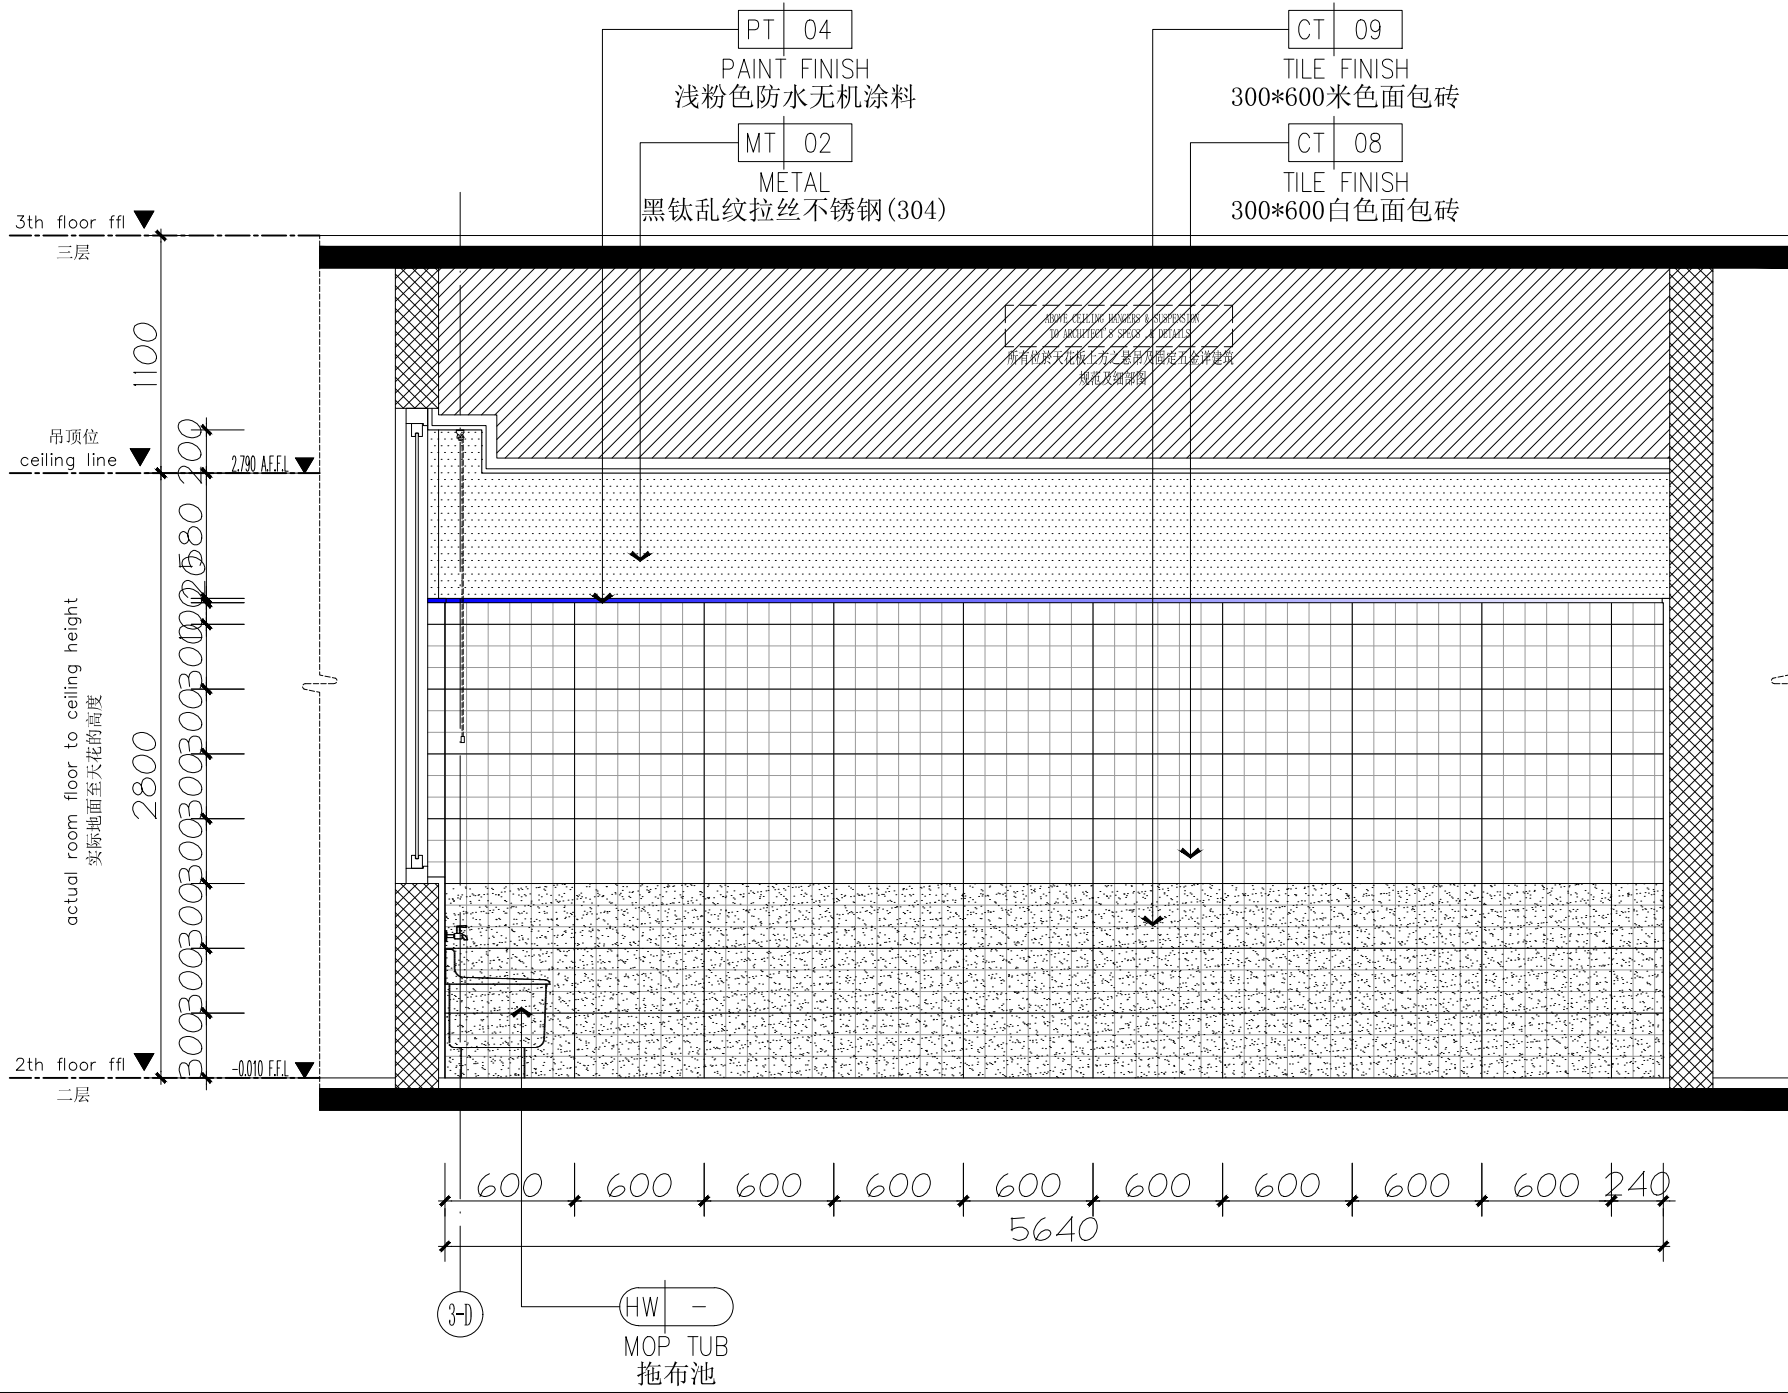

74 ELEVATION
EL-02-07 立面图 SCALE 1:35 @A2

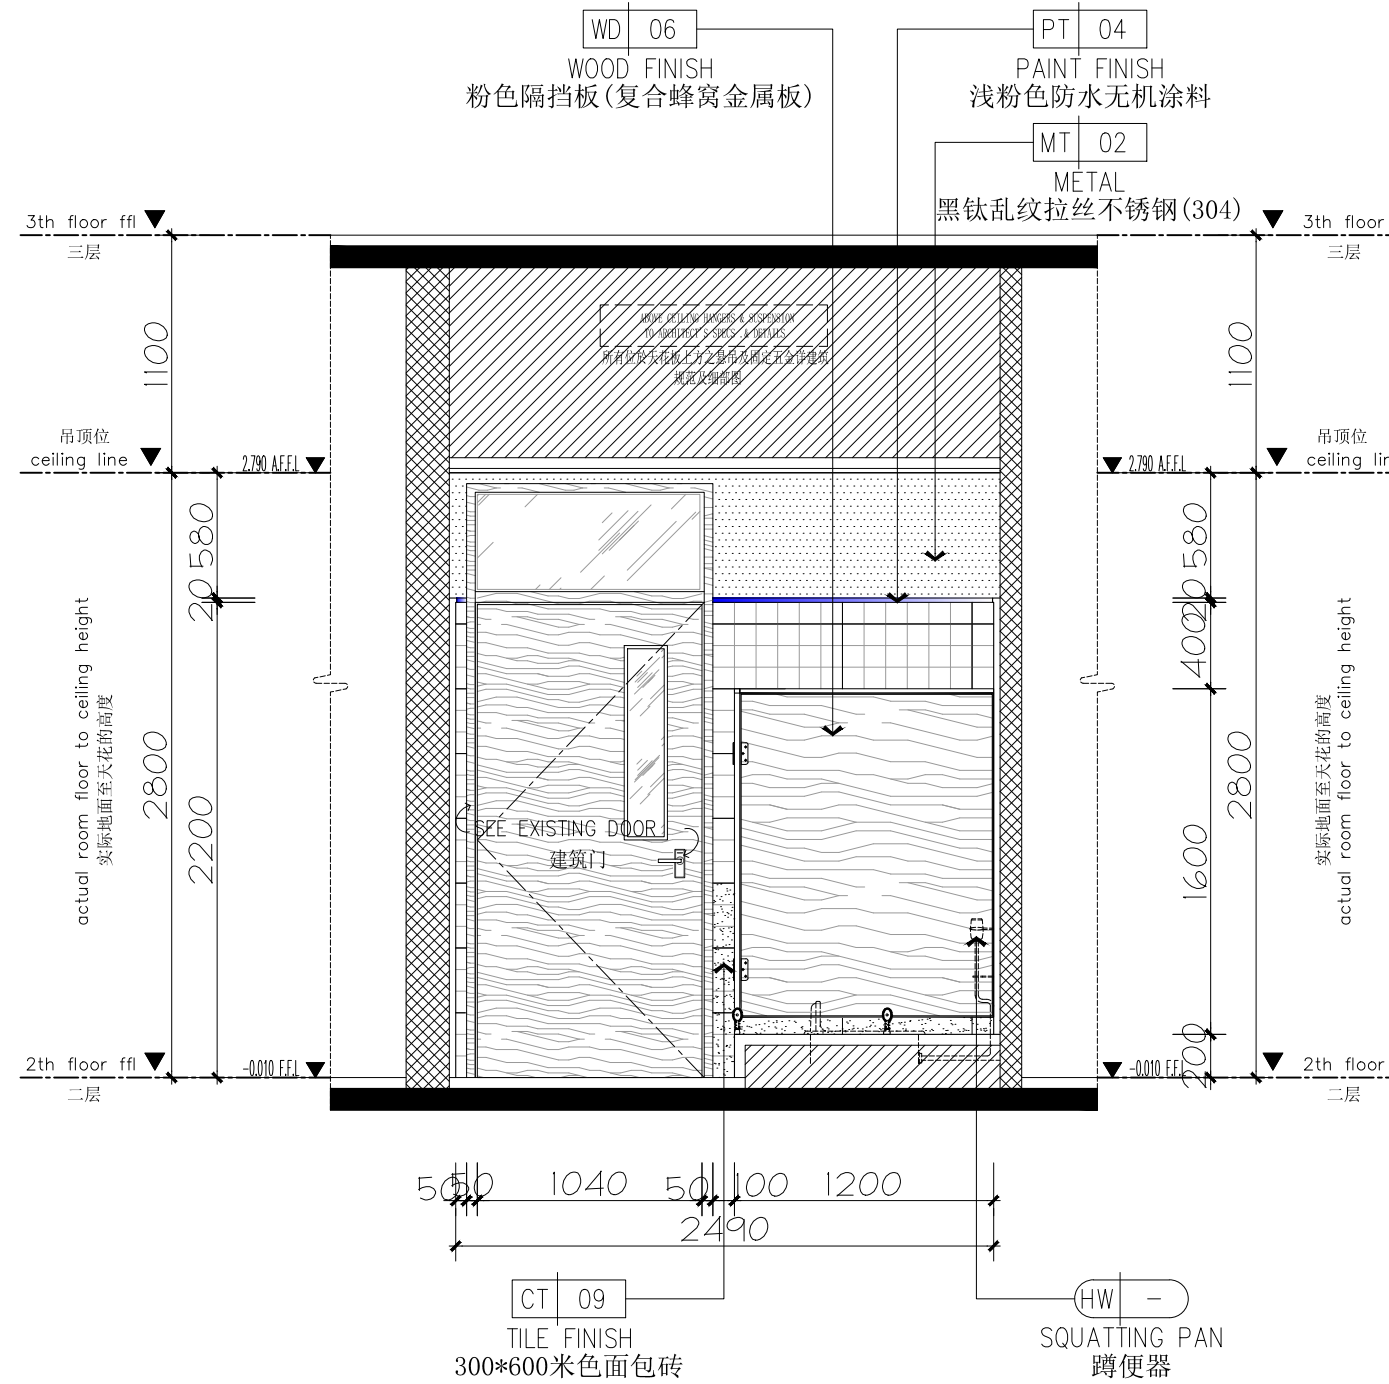


75 ELEVATION
EL-02-07 立面图 SCALE 1:35 @A2

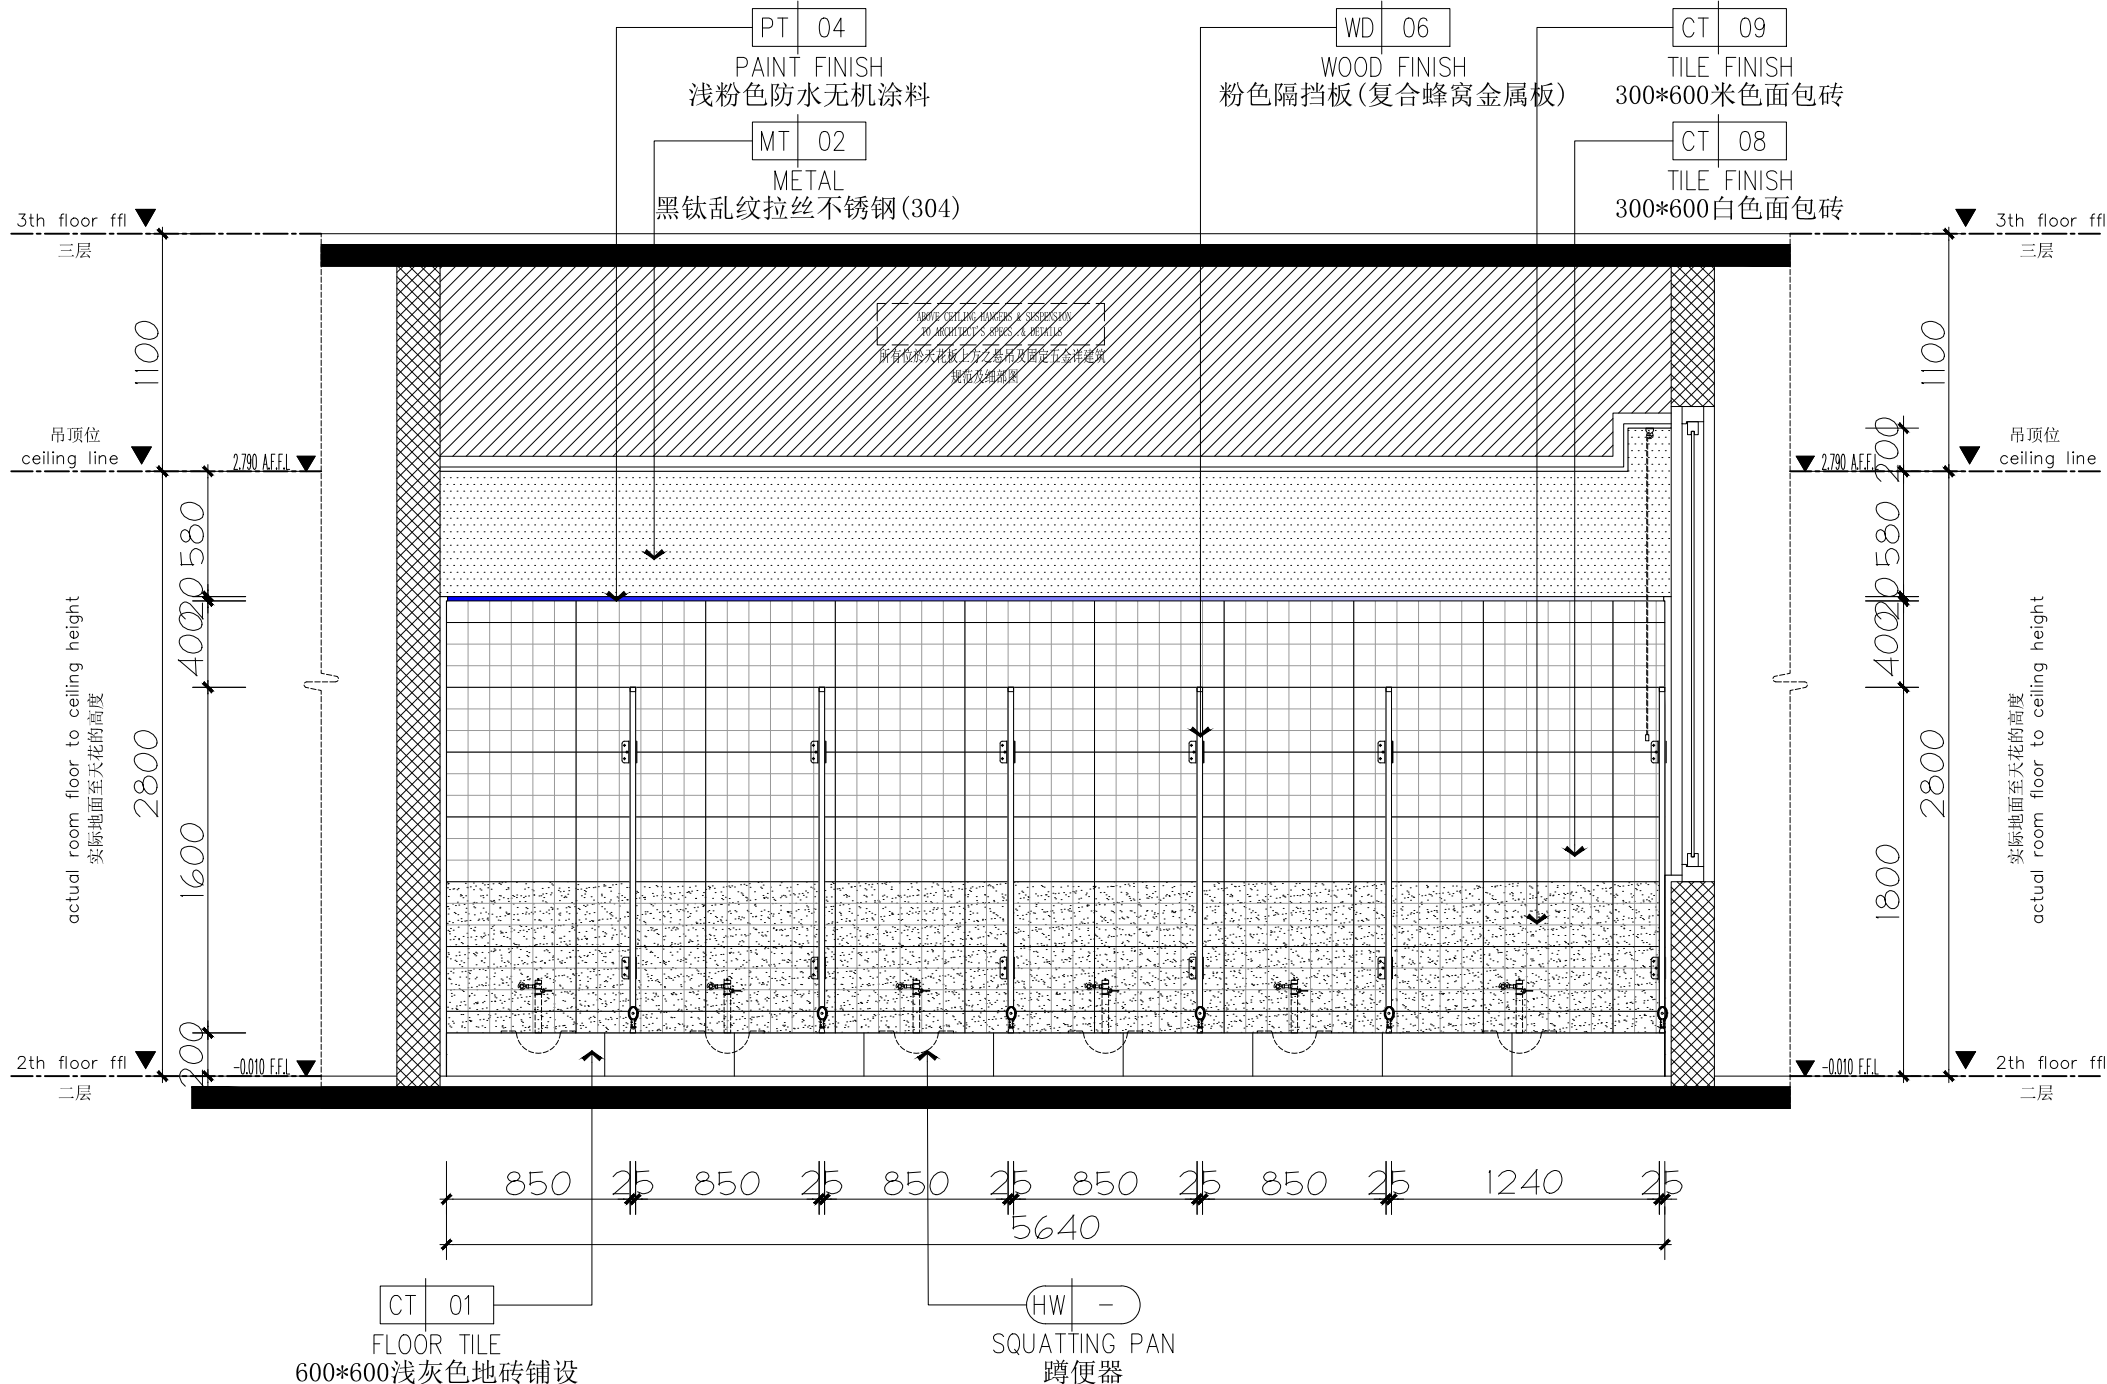


76 ELEVATION
EL-02-07 立面图 SCALE 1:35 @A2

2F卫生间立面图


IE-02-33

 


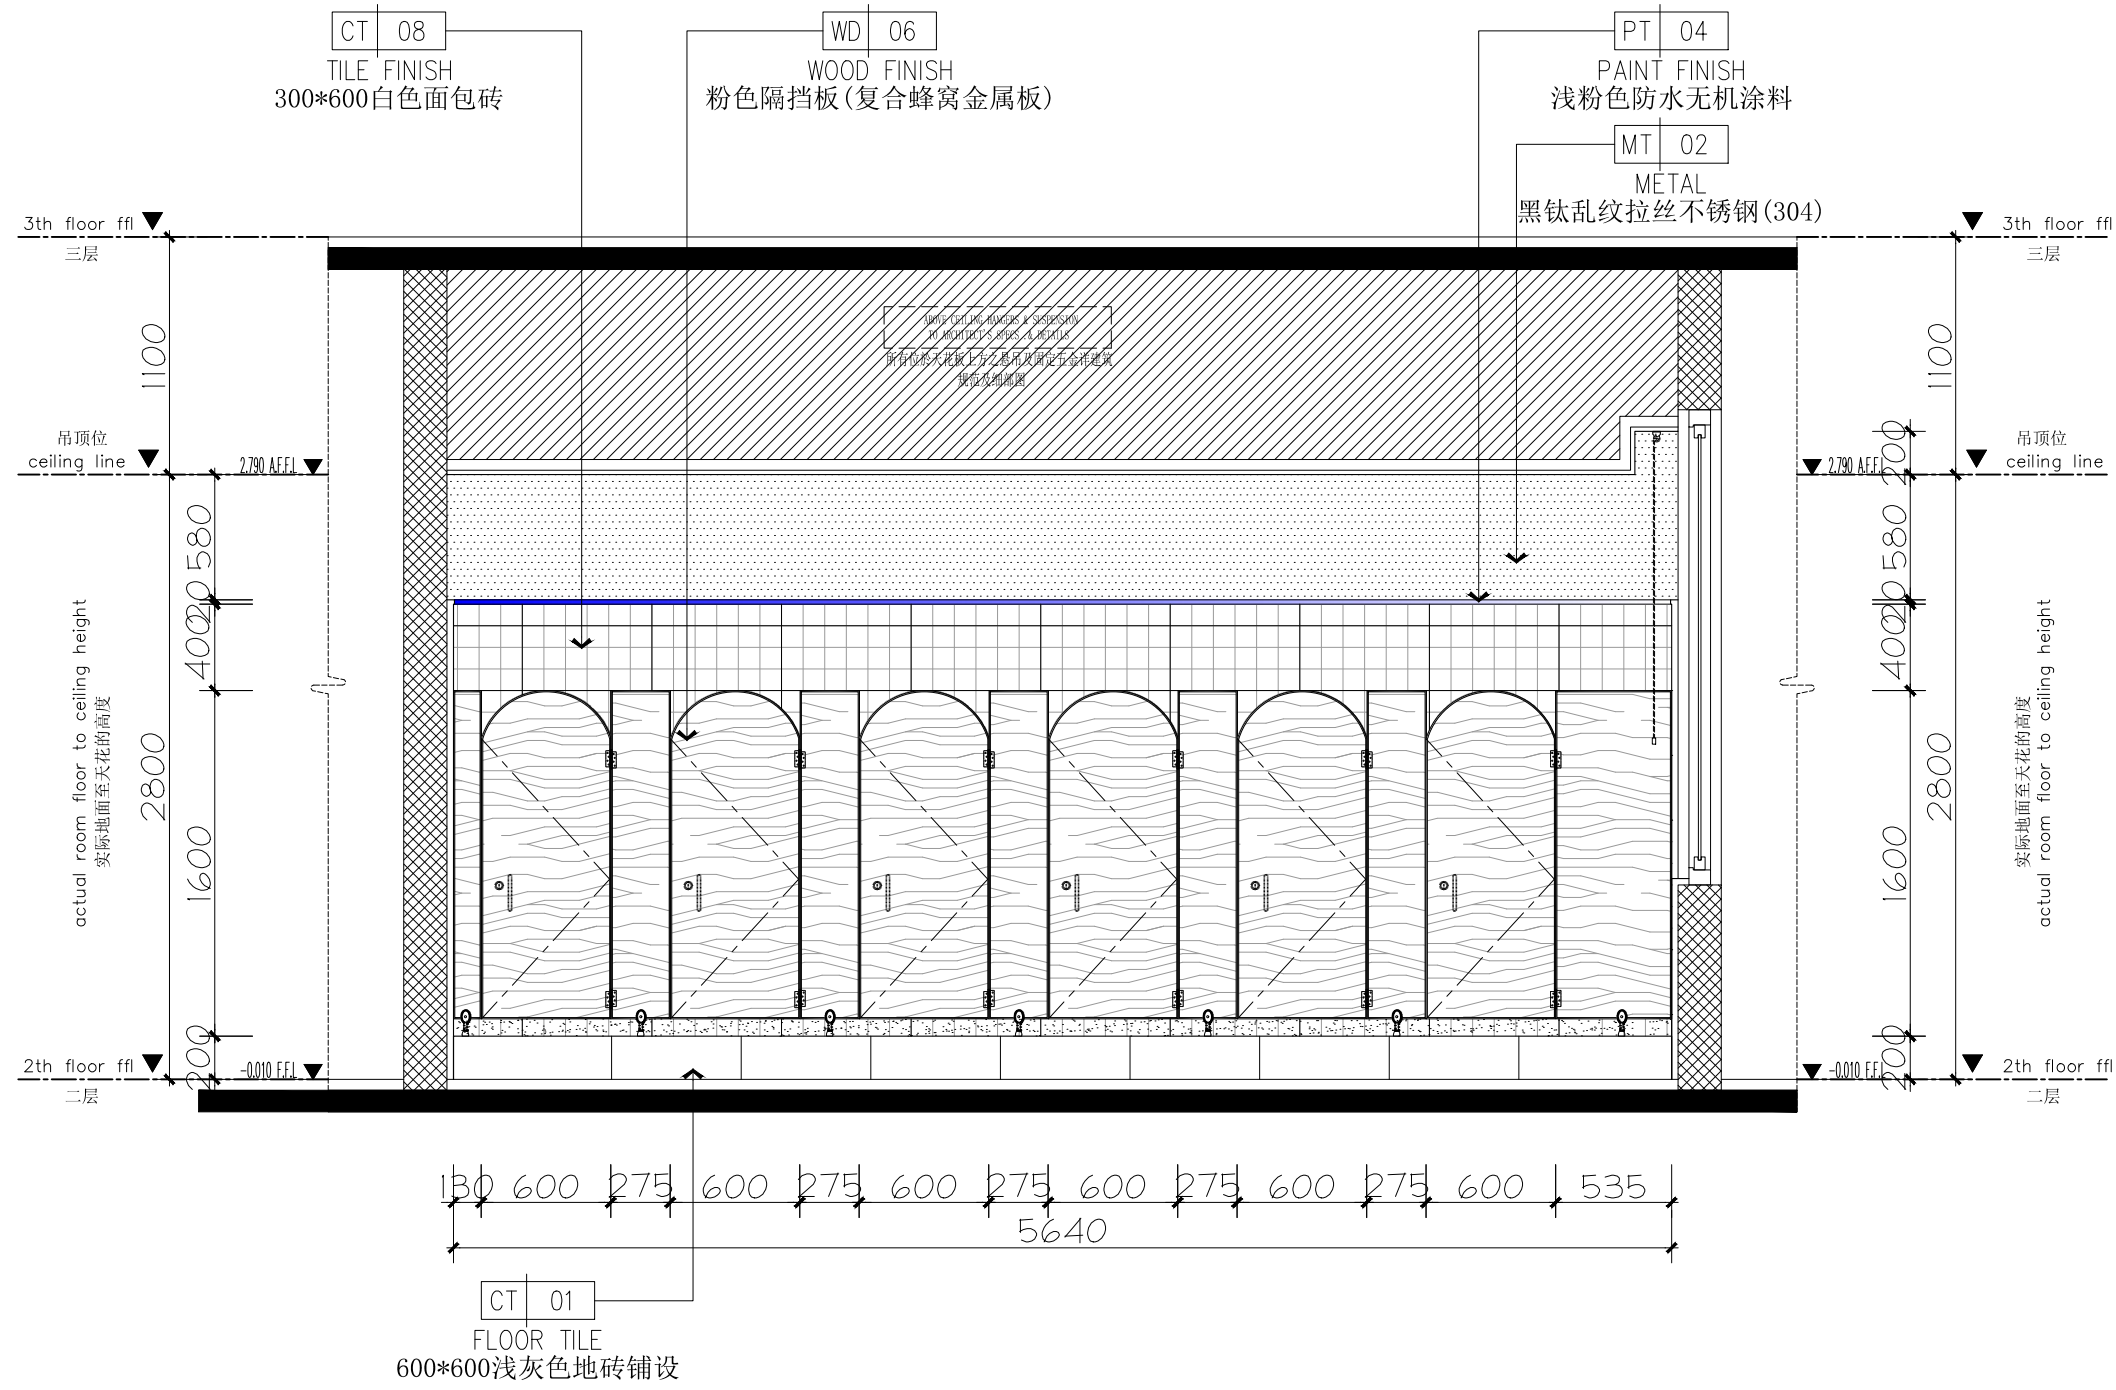


2F卫生间立面图

77
ELEVATION
EL-02-01 立面图 SCALE 1:35 @A2

 

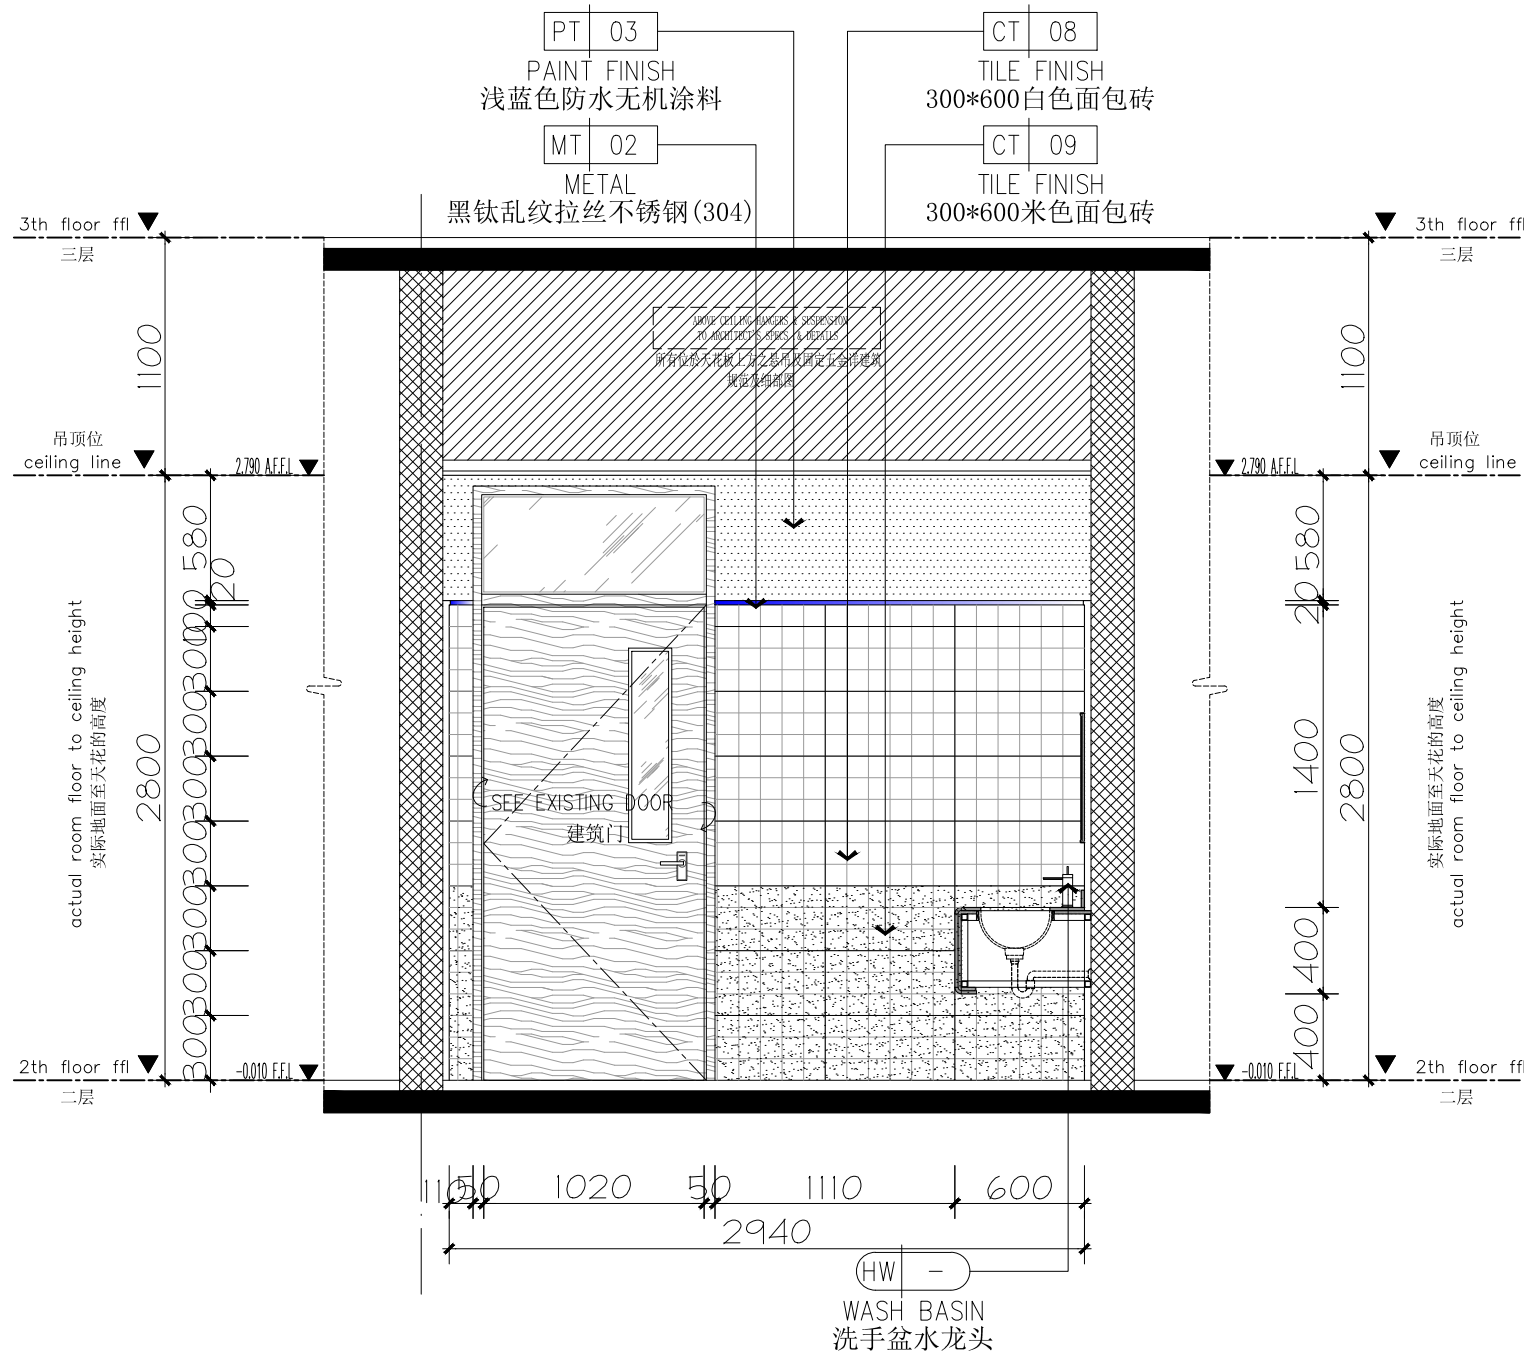


78 ELEVATION
EL-02-07 立面图 SCALE 1:35 @A2

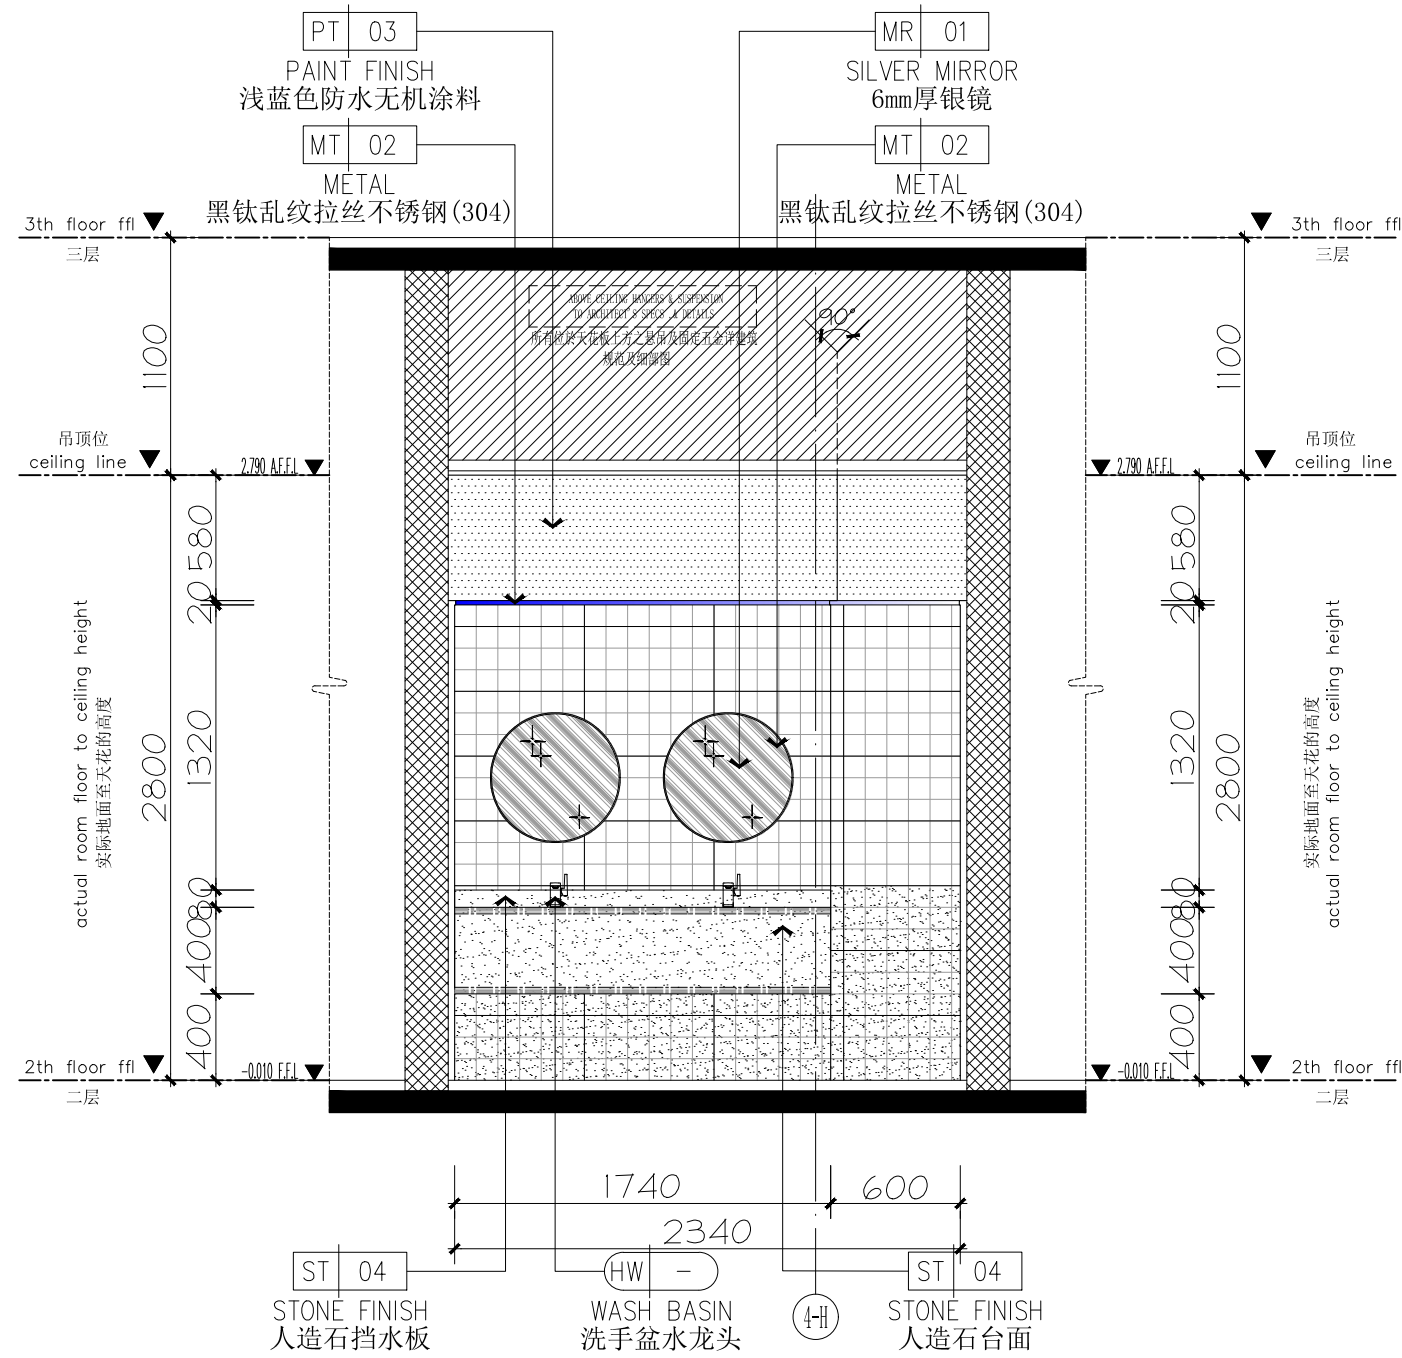


79 ELEVATION
EL-02-07 立面图 SCALE 1:35 @A2

2F卫生间立面图


1E-02-35


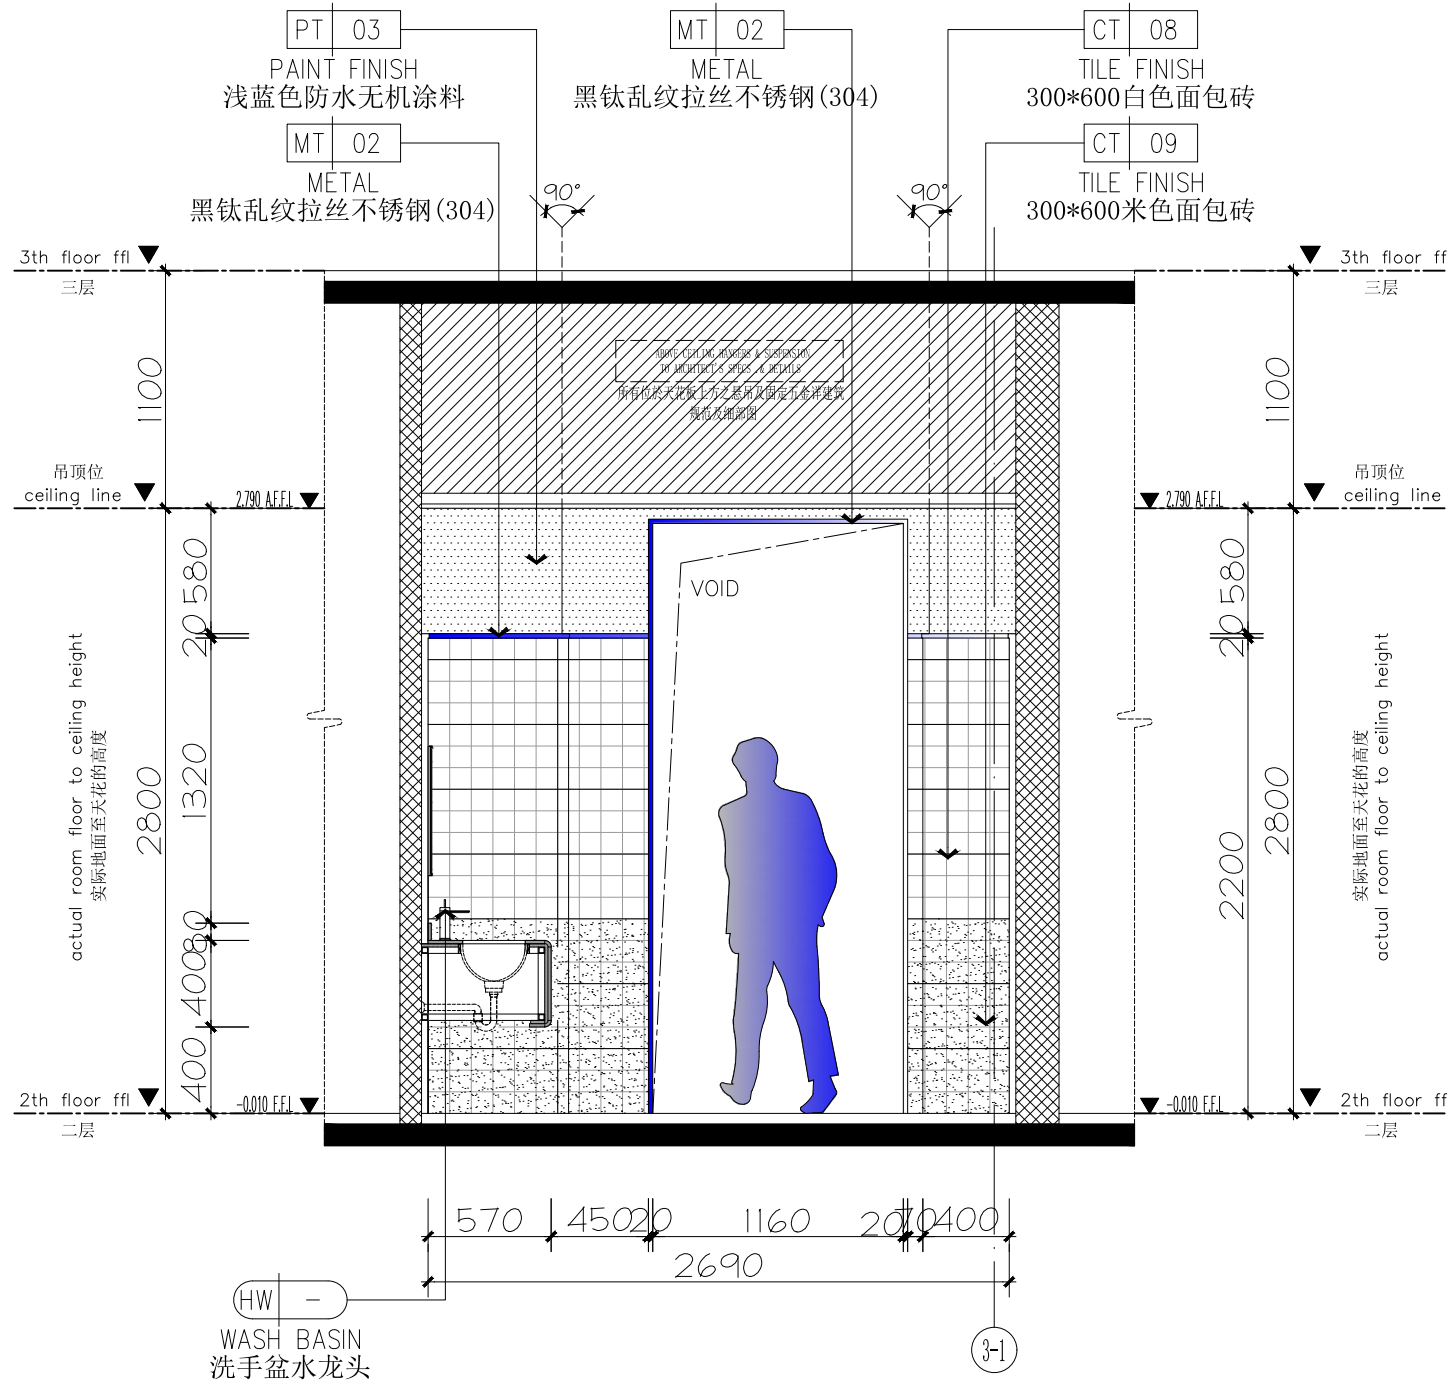


80 ELEVATION
EL-02-07 立面图 SCALE 1:35 @A2

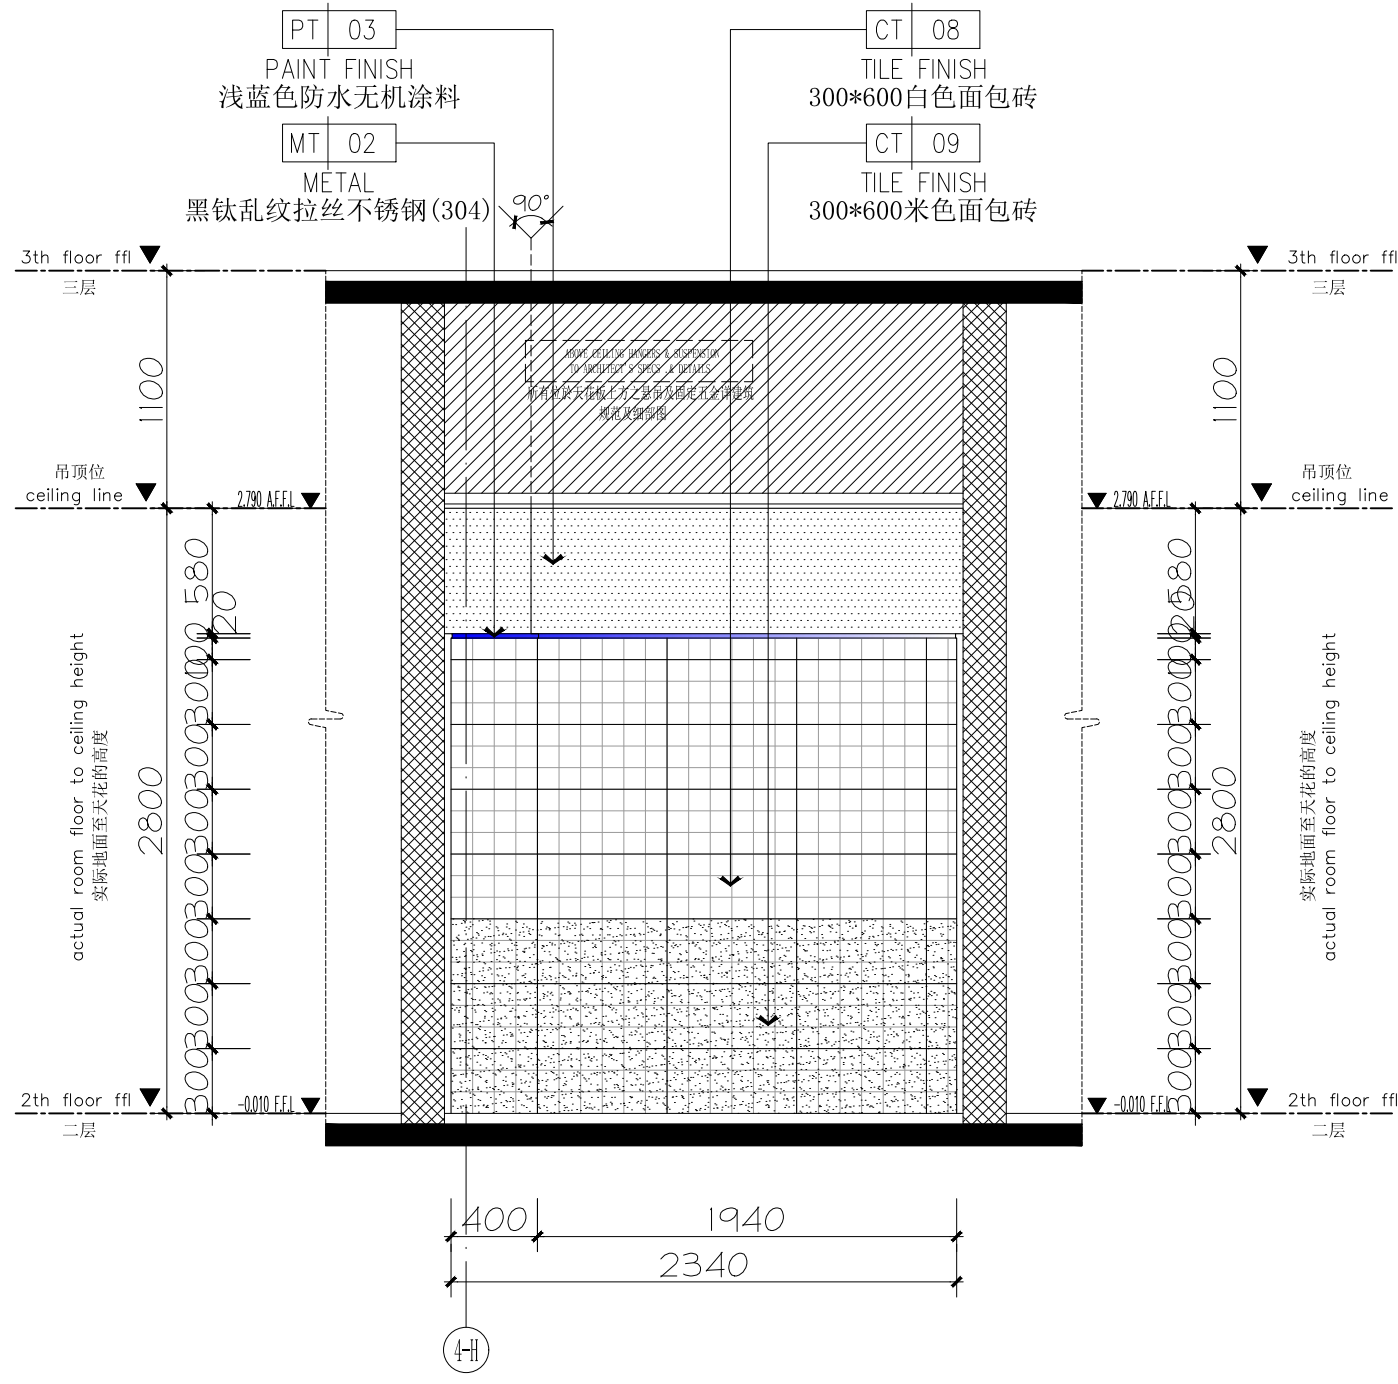

81 ELEVATION
EL-02-07 立面图 SCALE 1:35 @A2

 

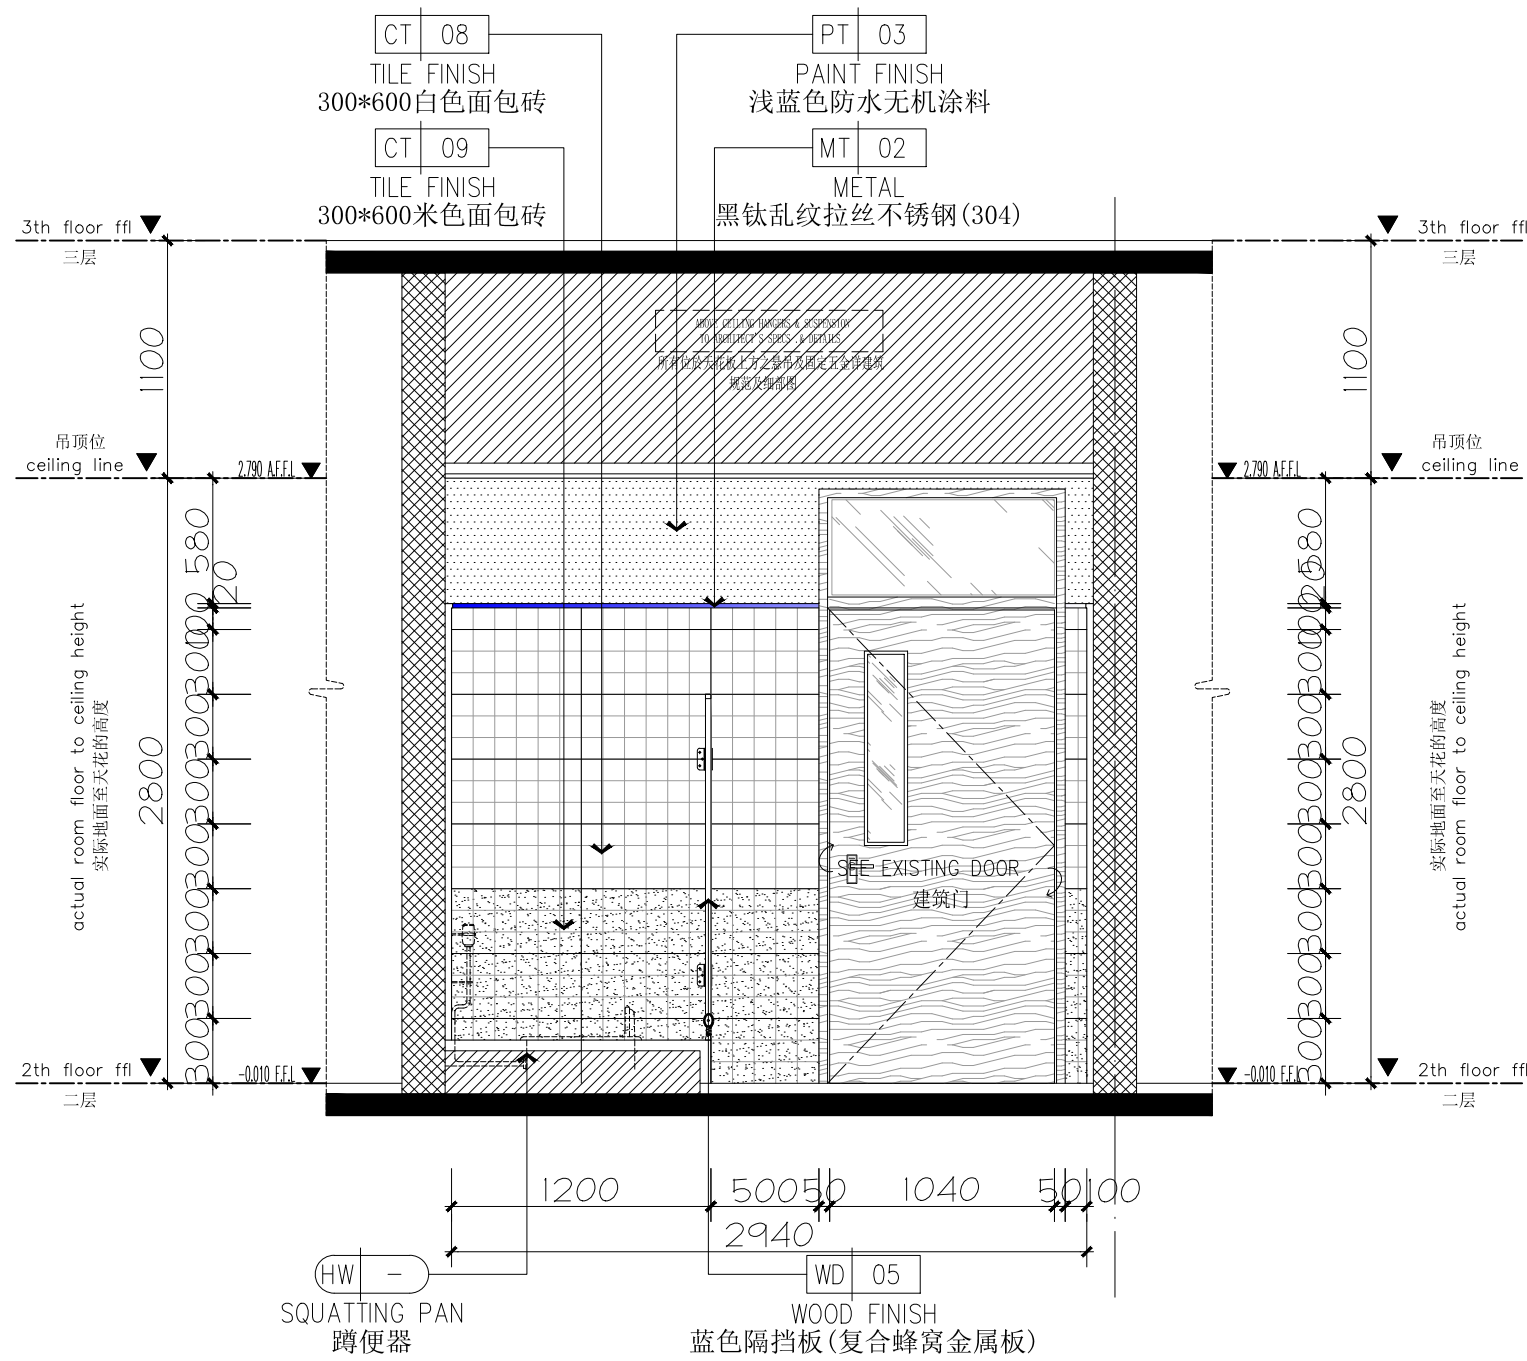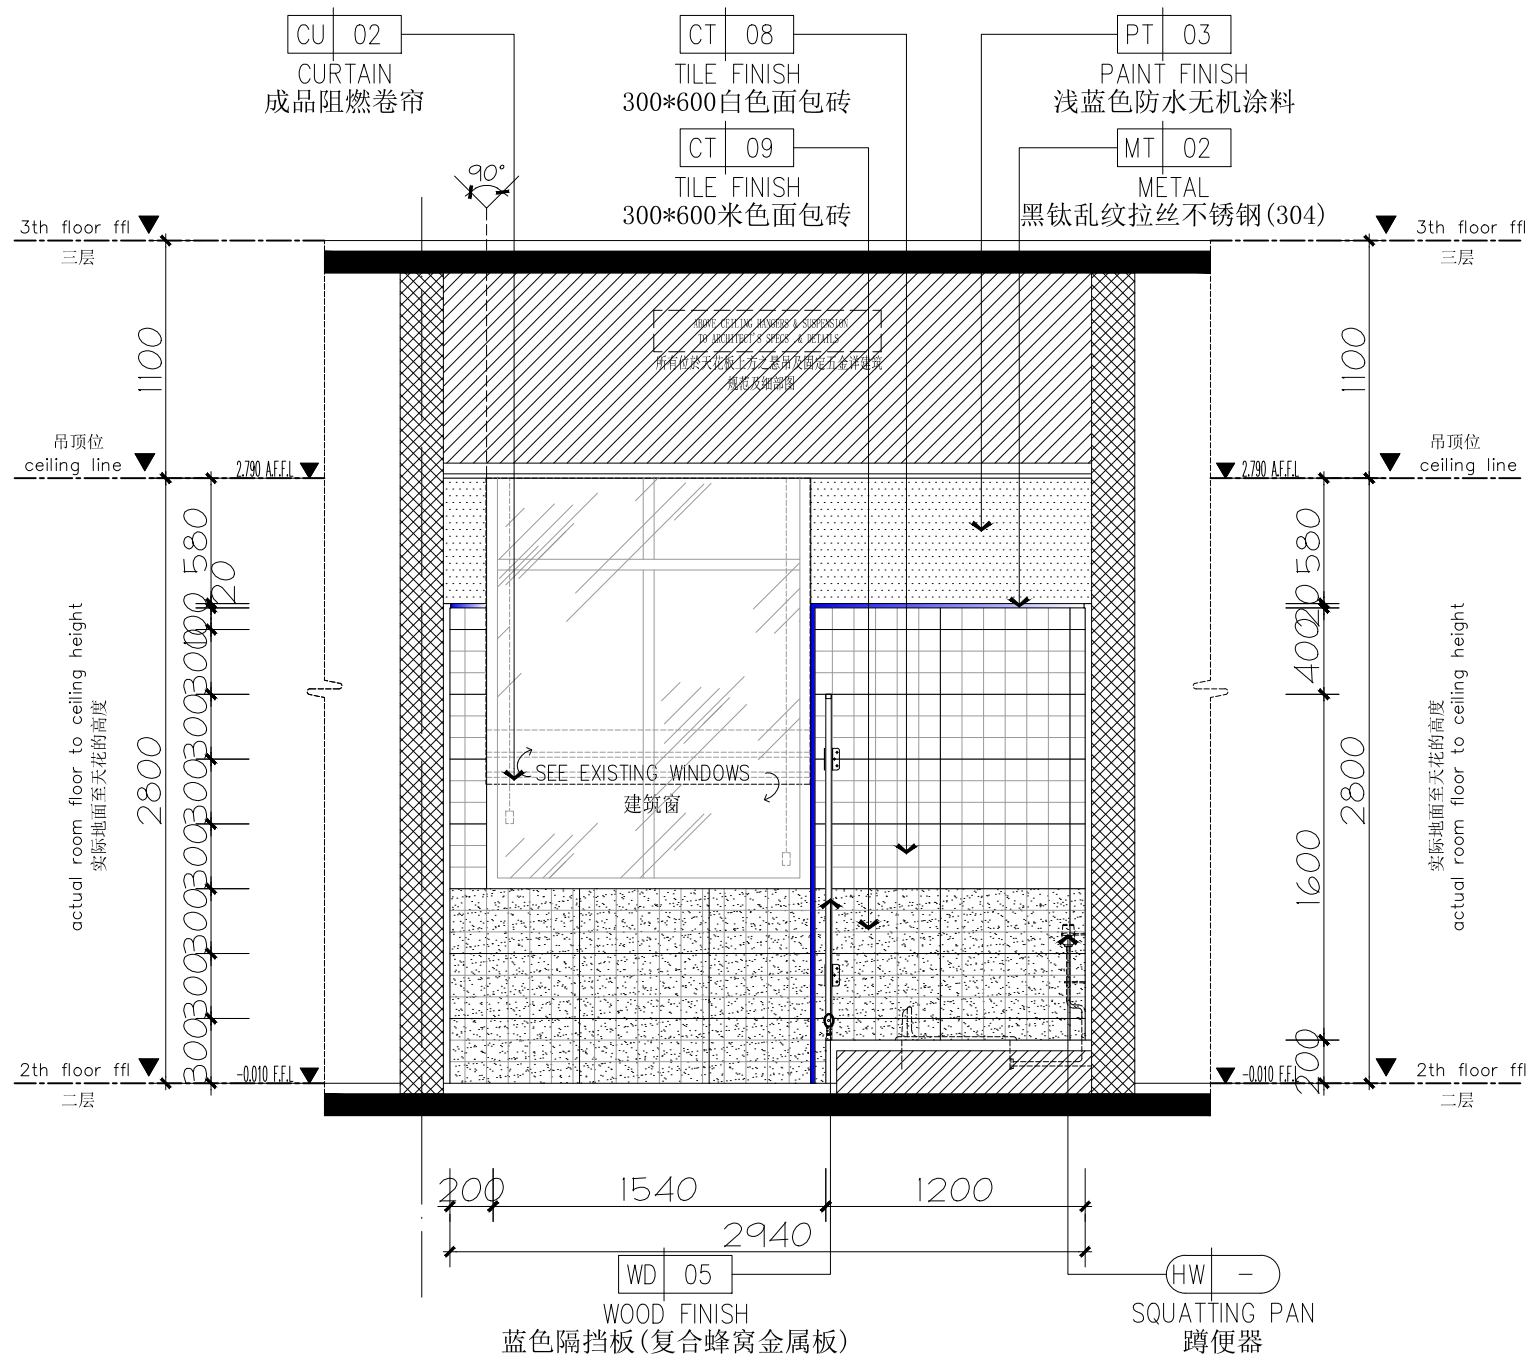


2F卫生间立面图


IE-02-36


82 ELEVATION
EL-02-07 立面图 SCALE 1:35 @A2


83 ELEVATION
EL-02-07 立面图 SCALE 1:35 @A2

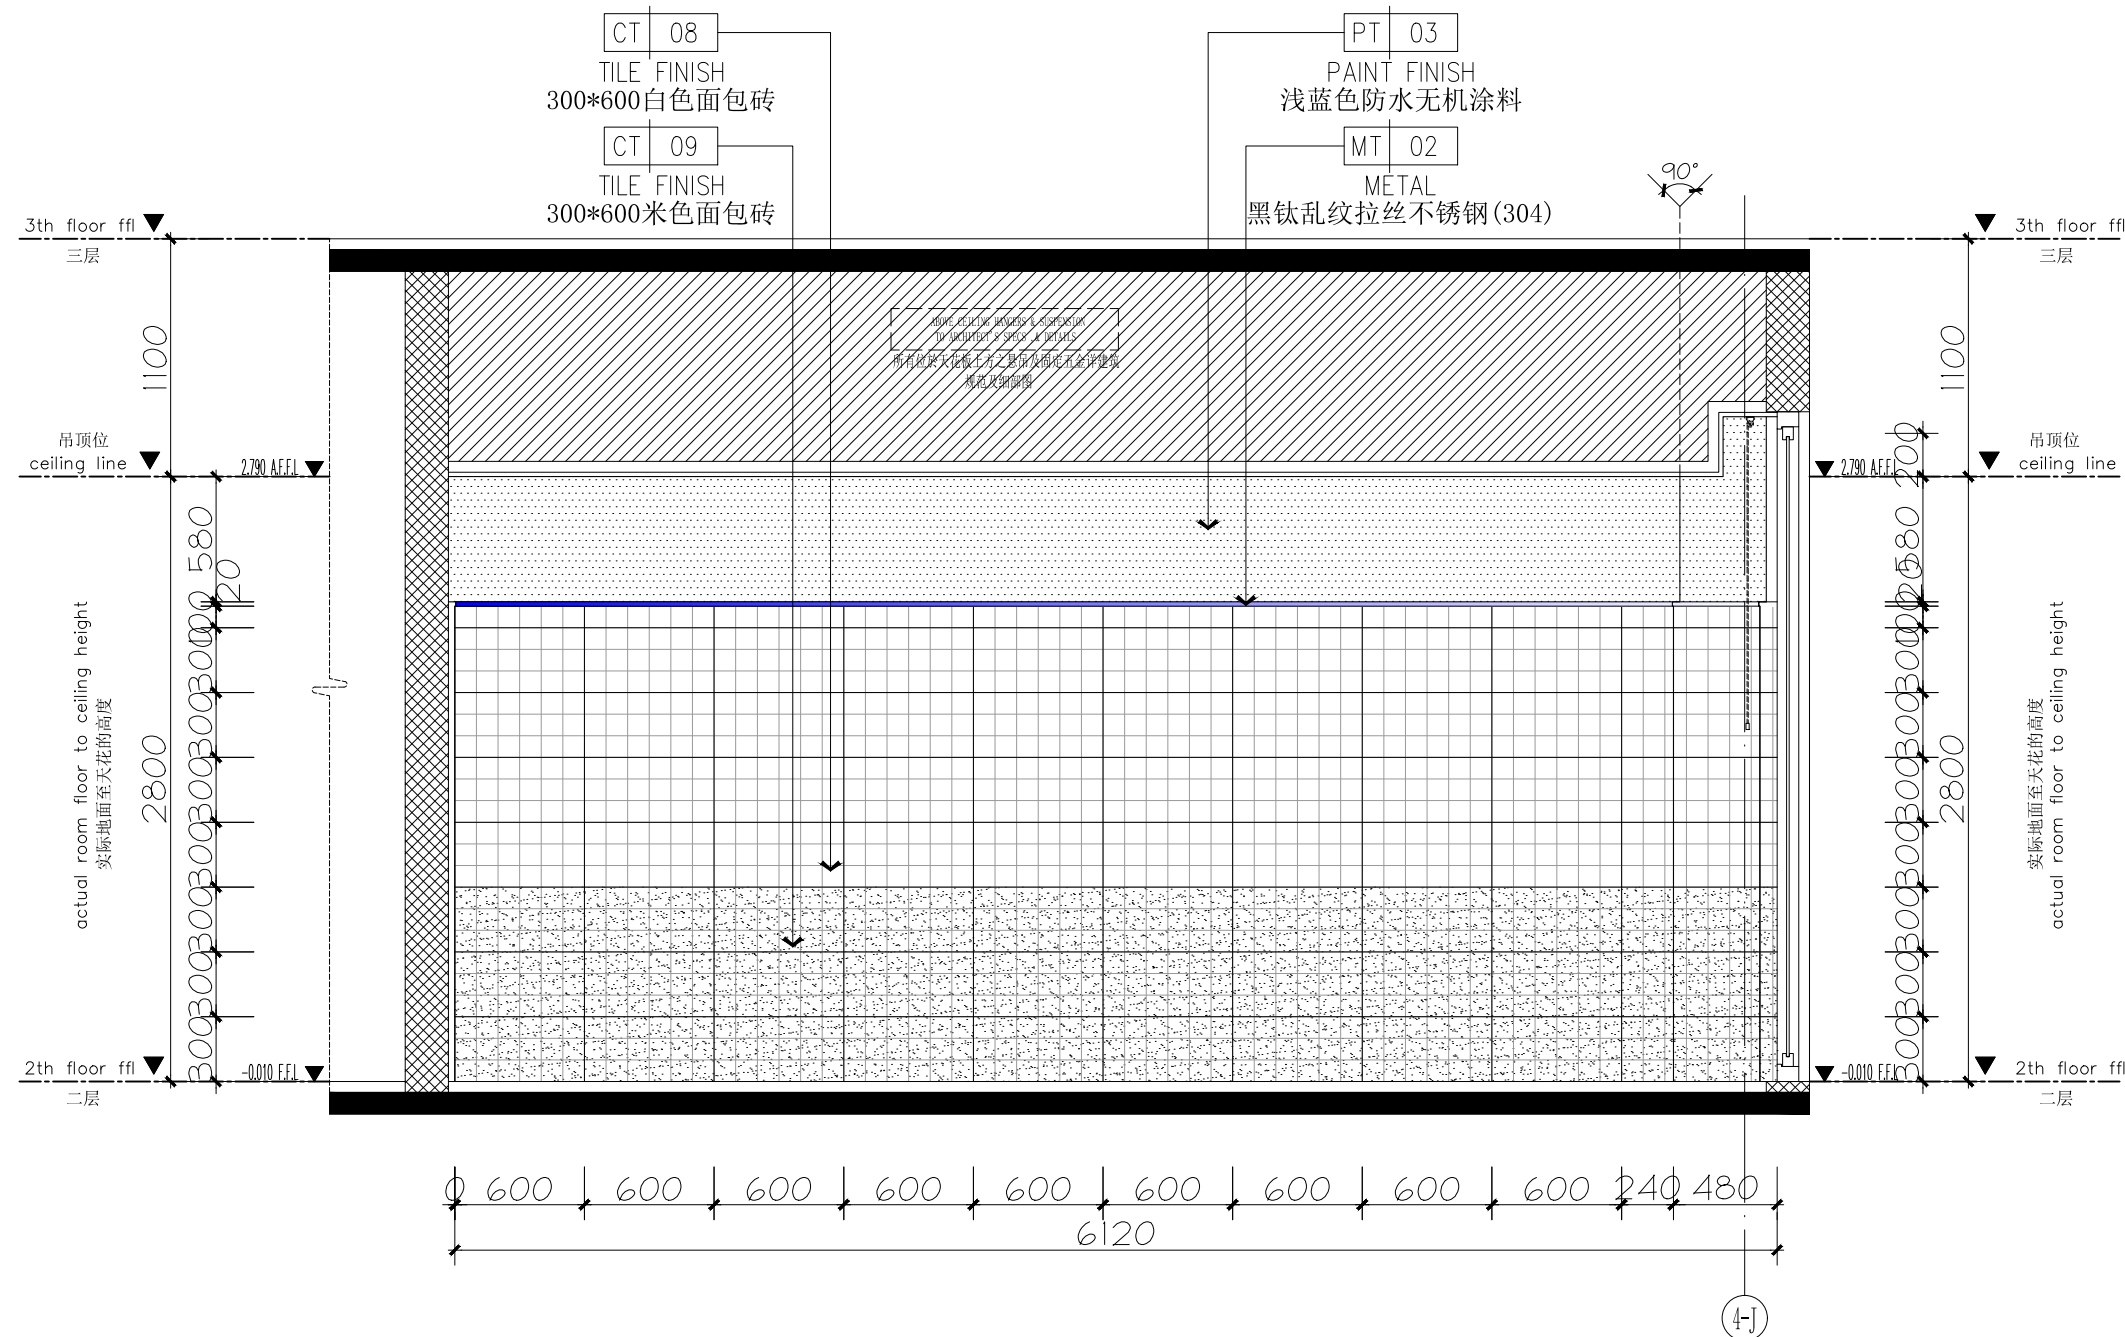

84 ELEVATION
EL-02-07 立面图 SCALE 1:35 @A2

 

 


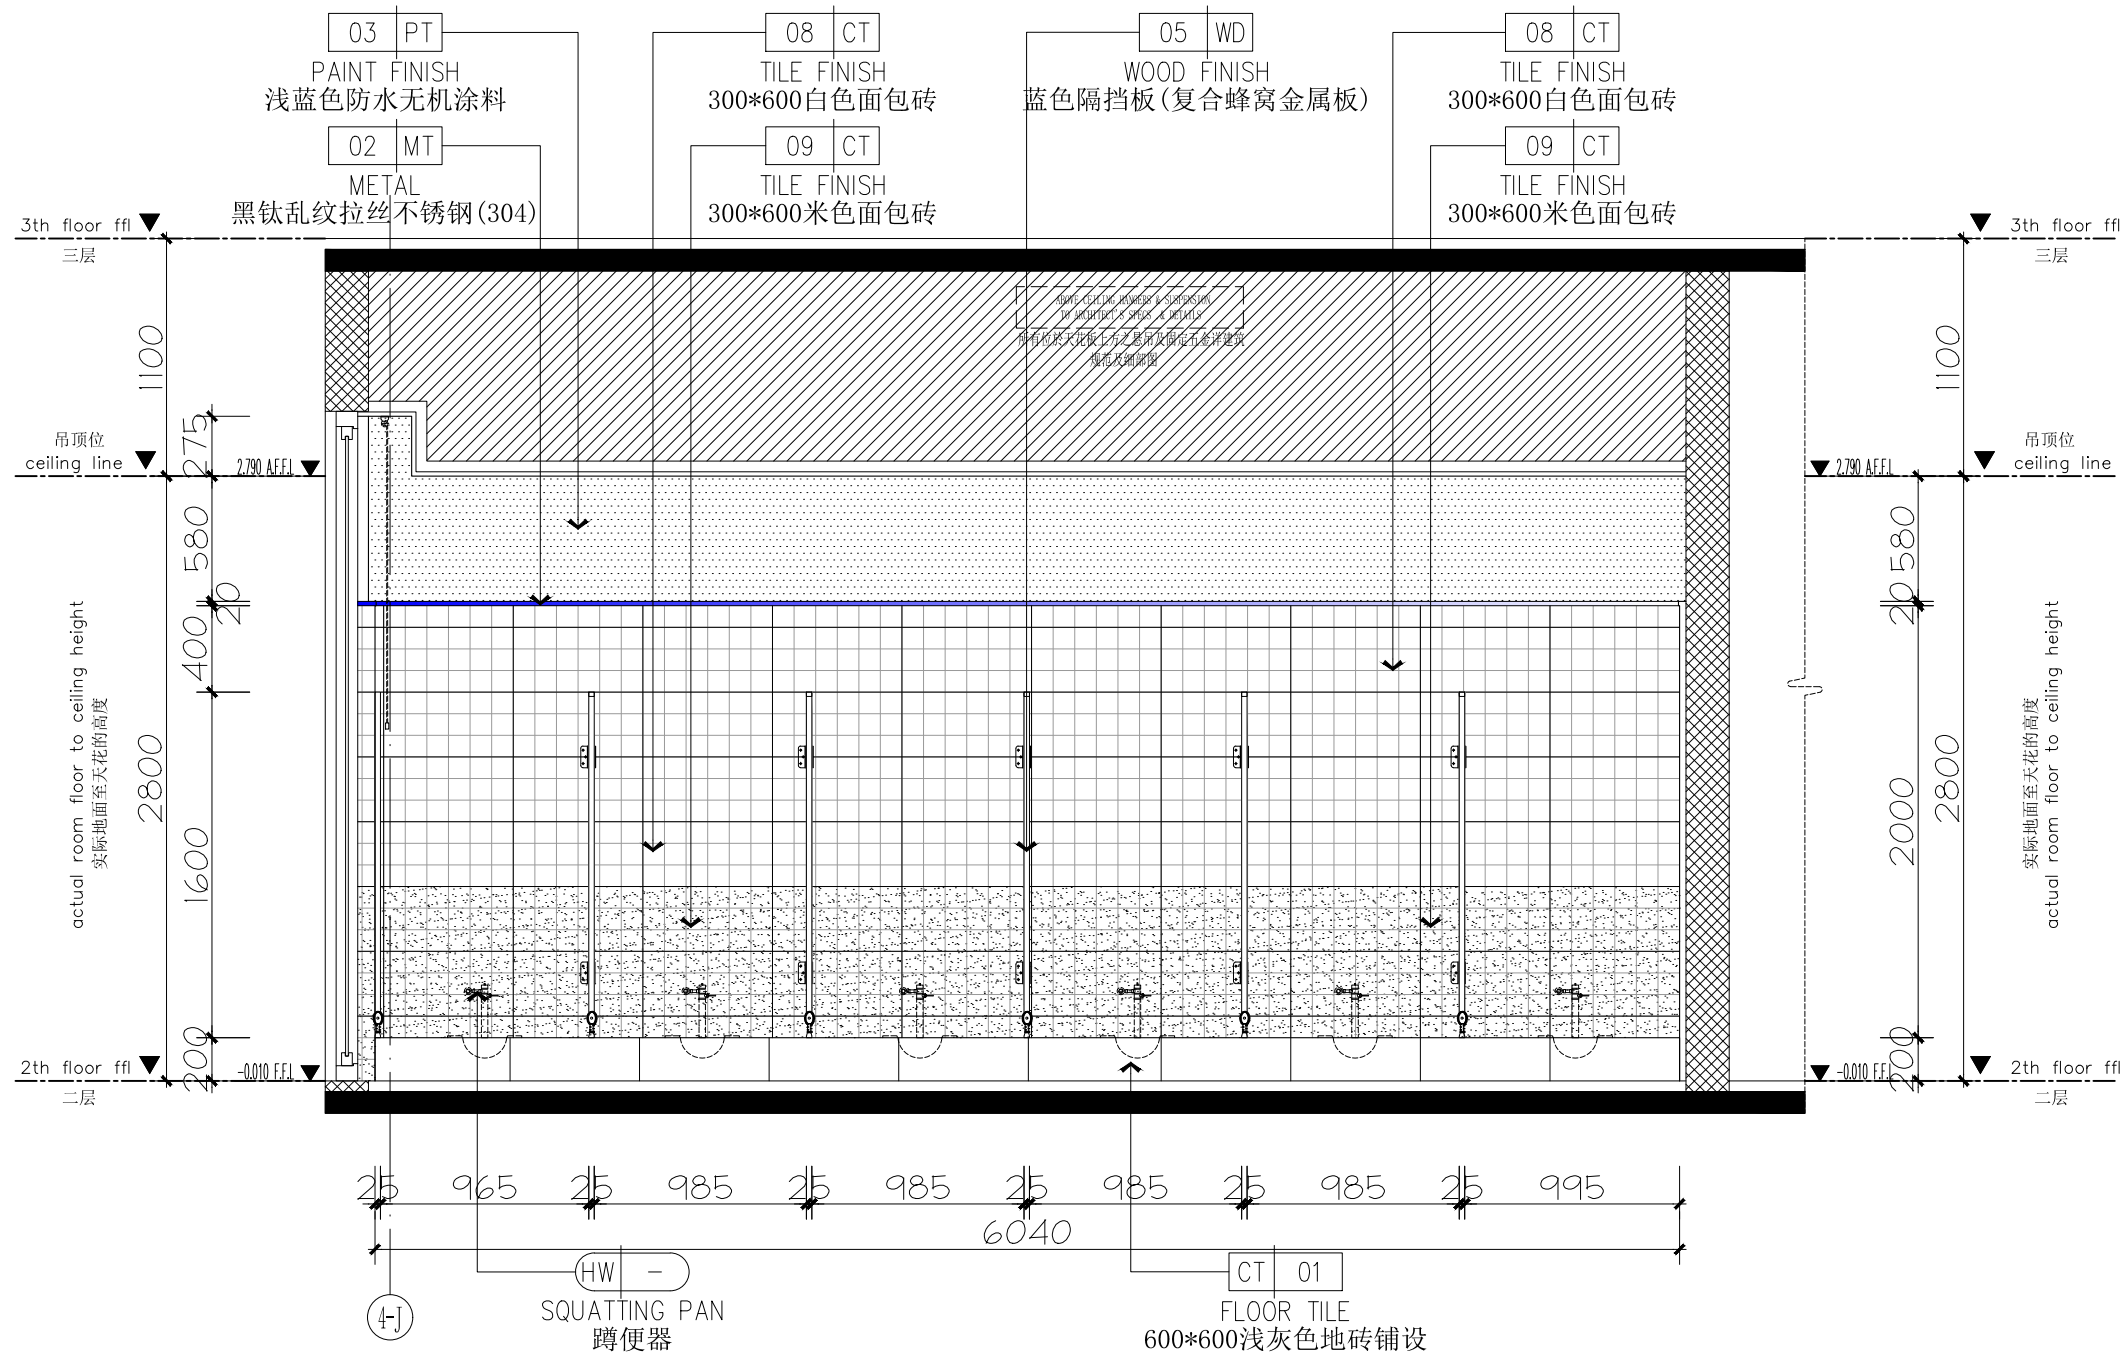


2F卫生间立面图


IE-02-37

85 ELEVATION
EL-02-07 立面图 SCALE 1:35 @A2

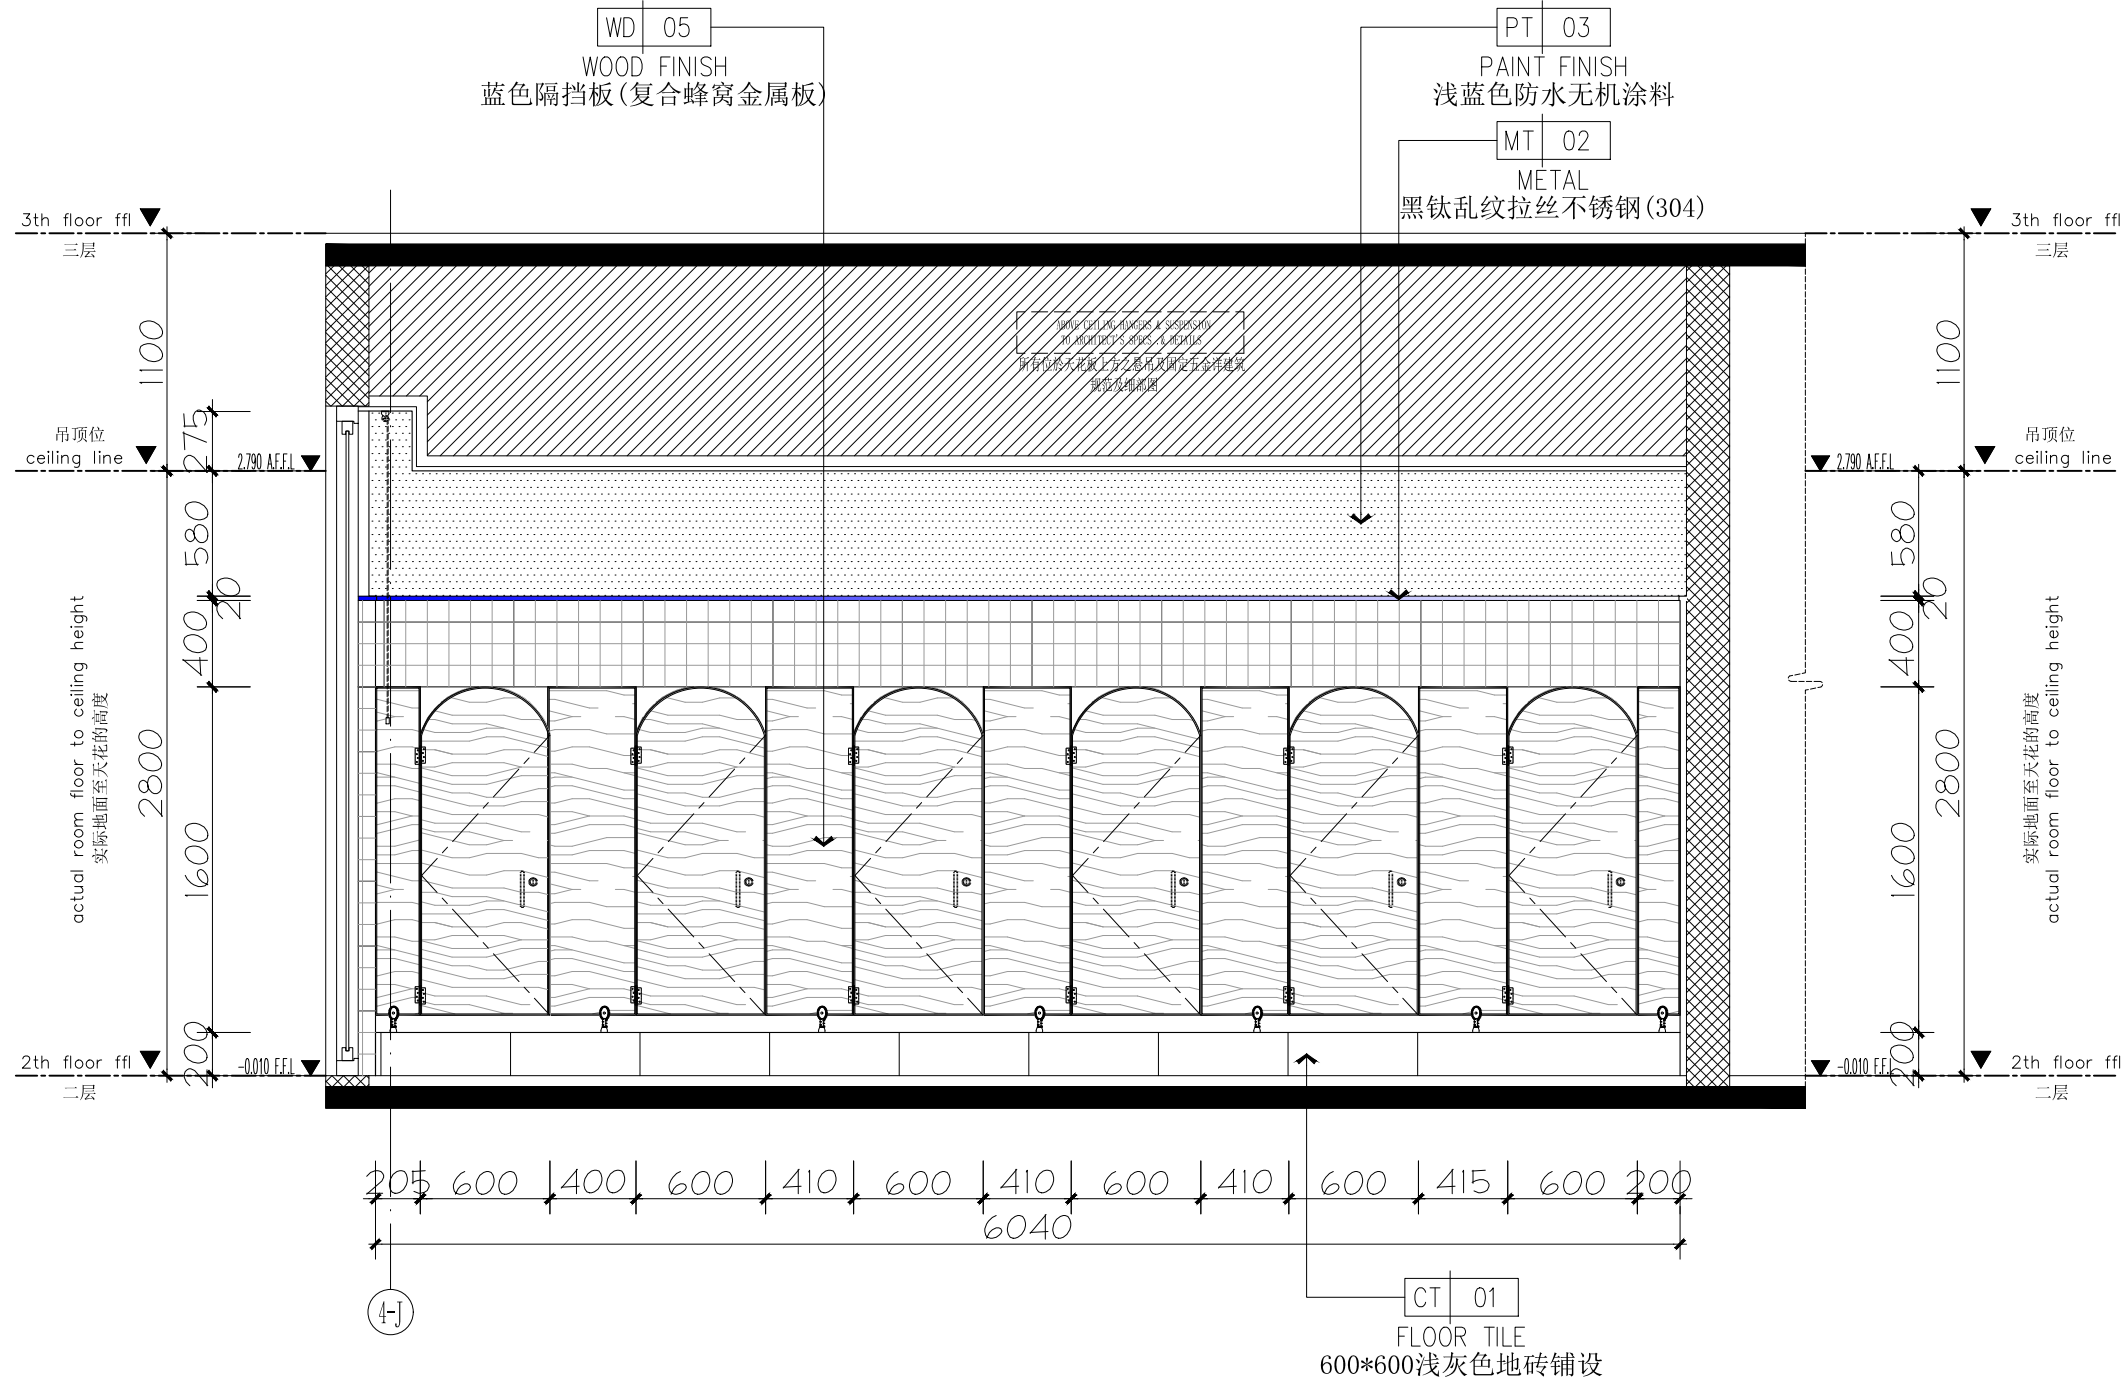


86 ELEVATION
EL-02-07 立面图 SCALE 1:35 @A2

 


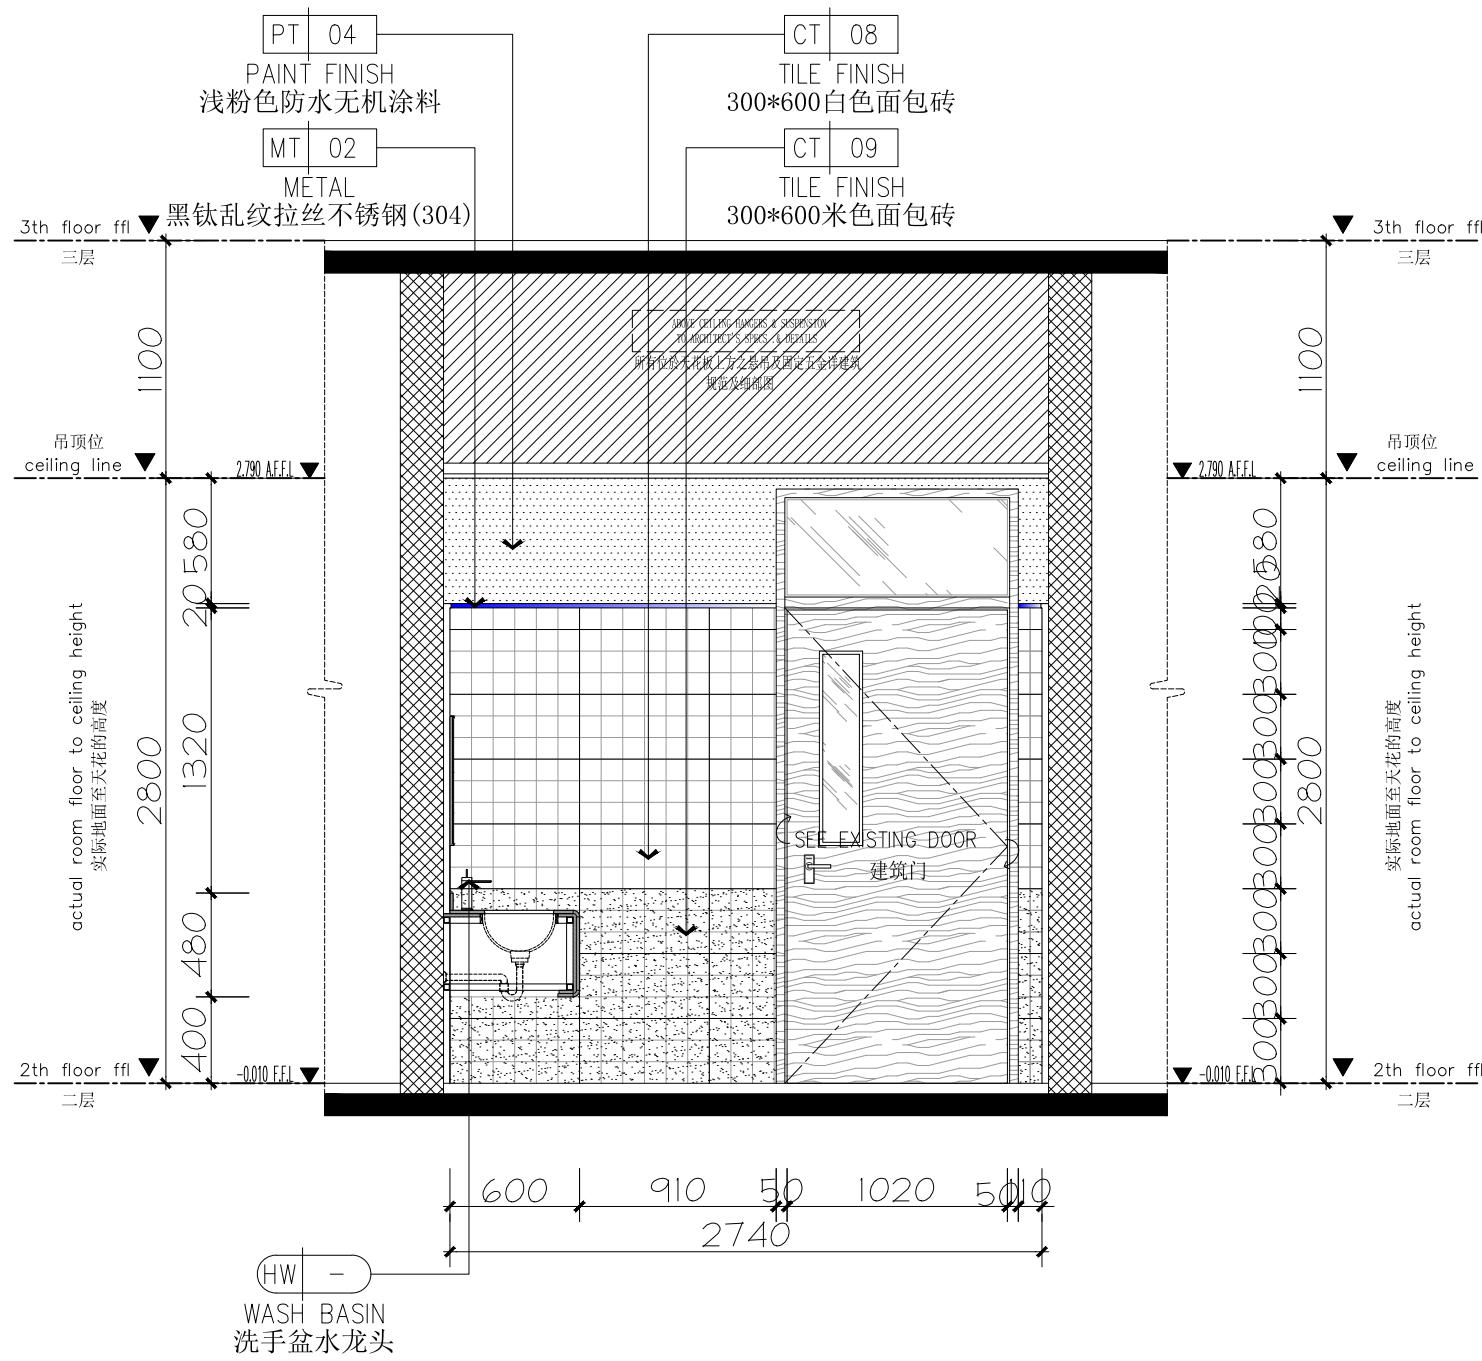


87 ELEVATION
EL-02-07 立面图 SCALE 1:35 @A2

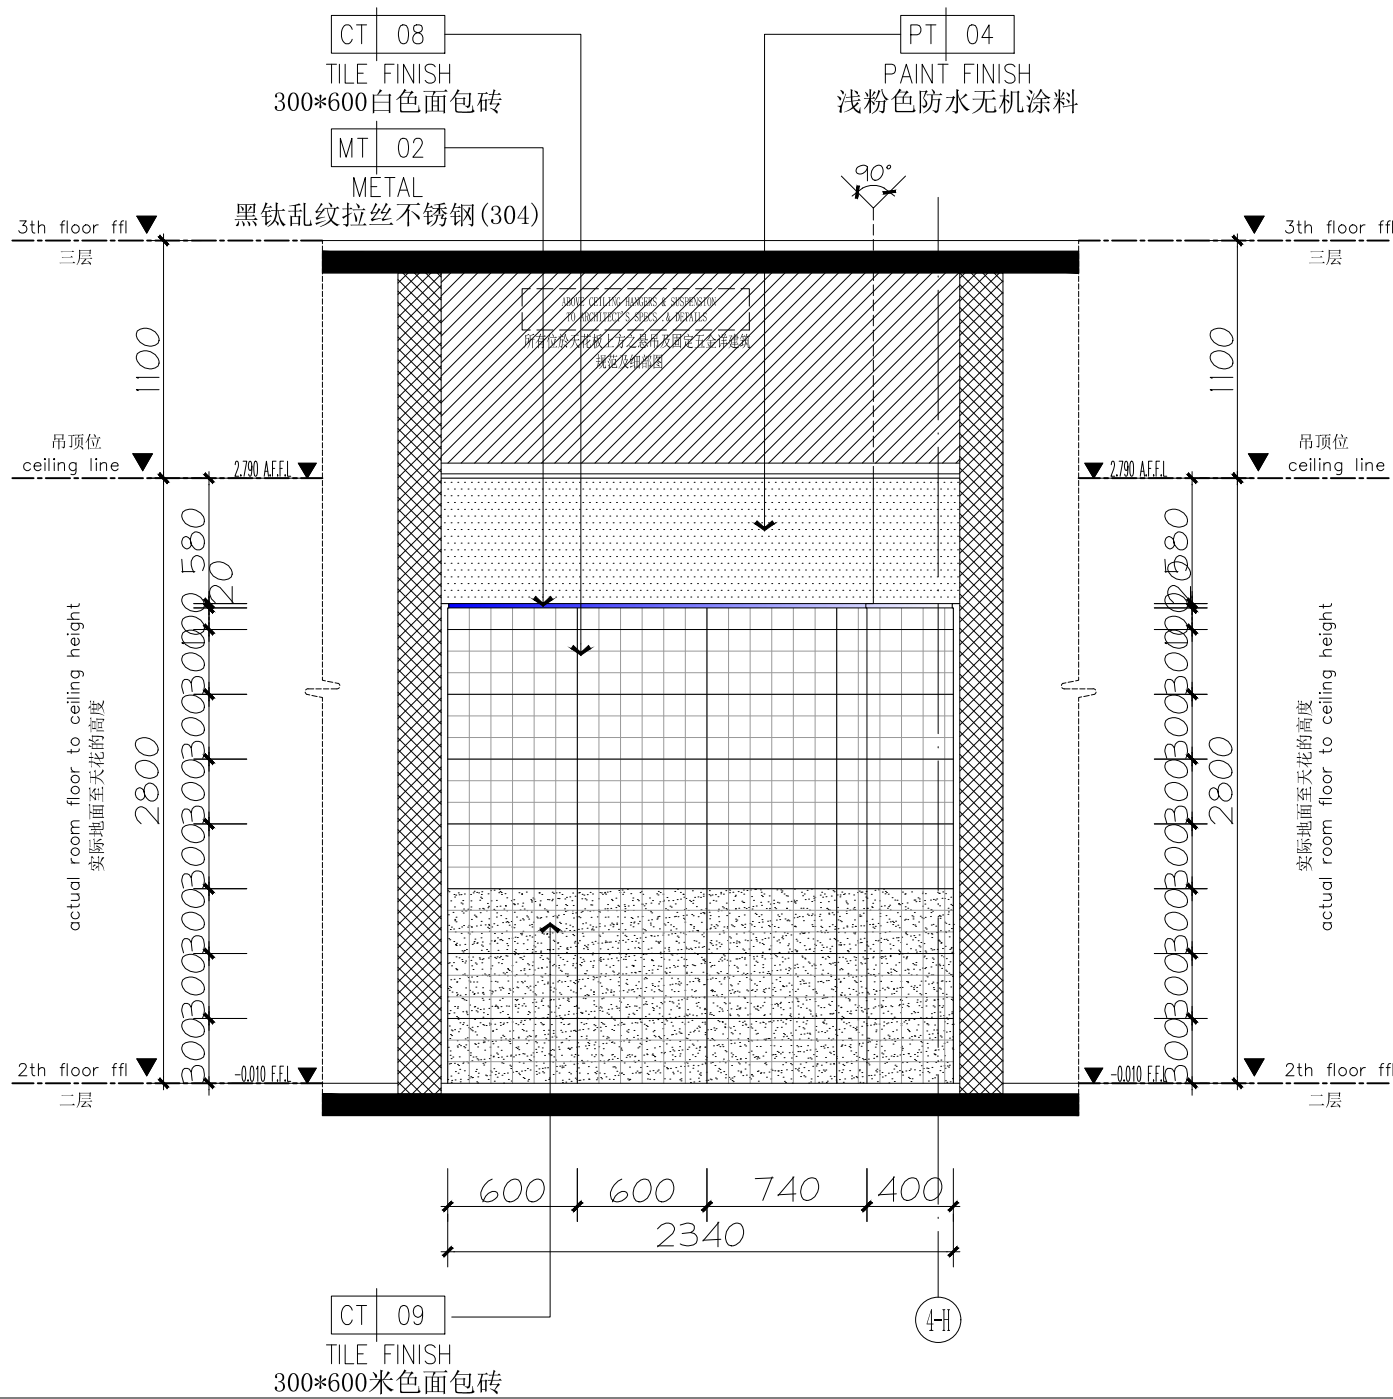

88 ELEVATION
EL-02-07 立面图 SCALE 1:35 @A2

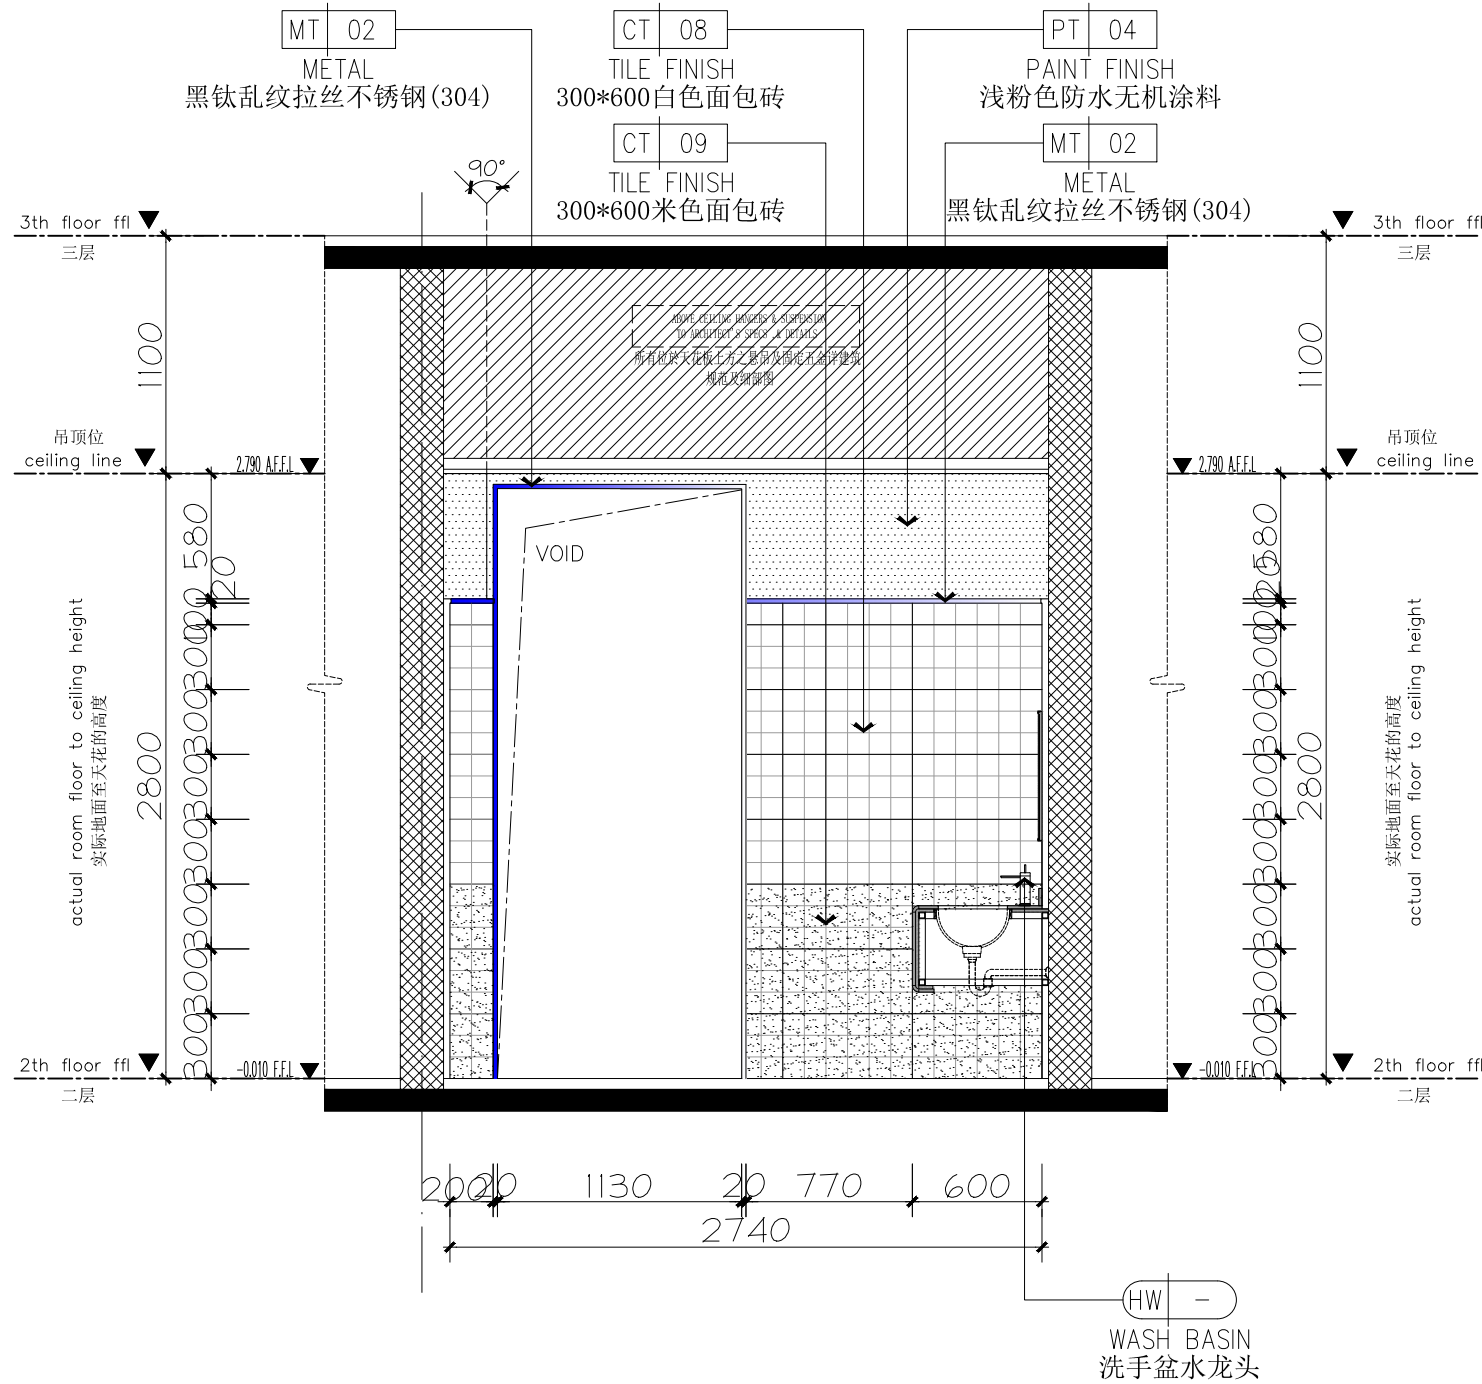



89 ELEVATION
EL-02-07 立面图 SCALE 1:35 @A2

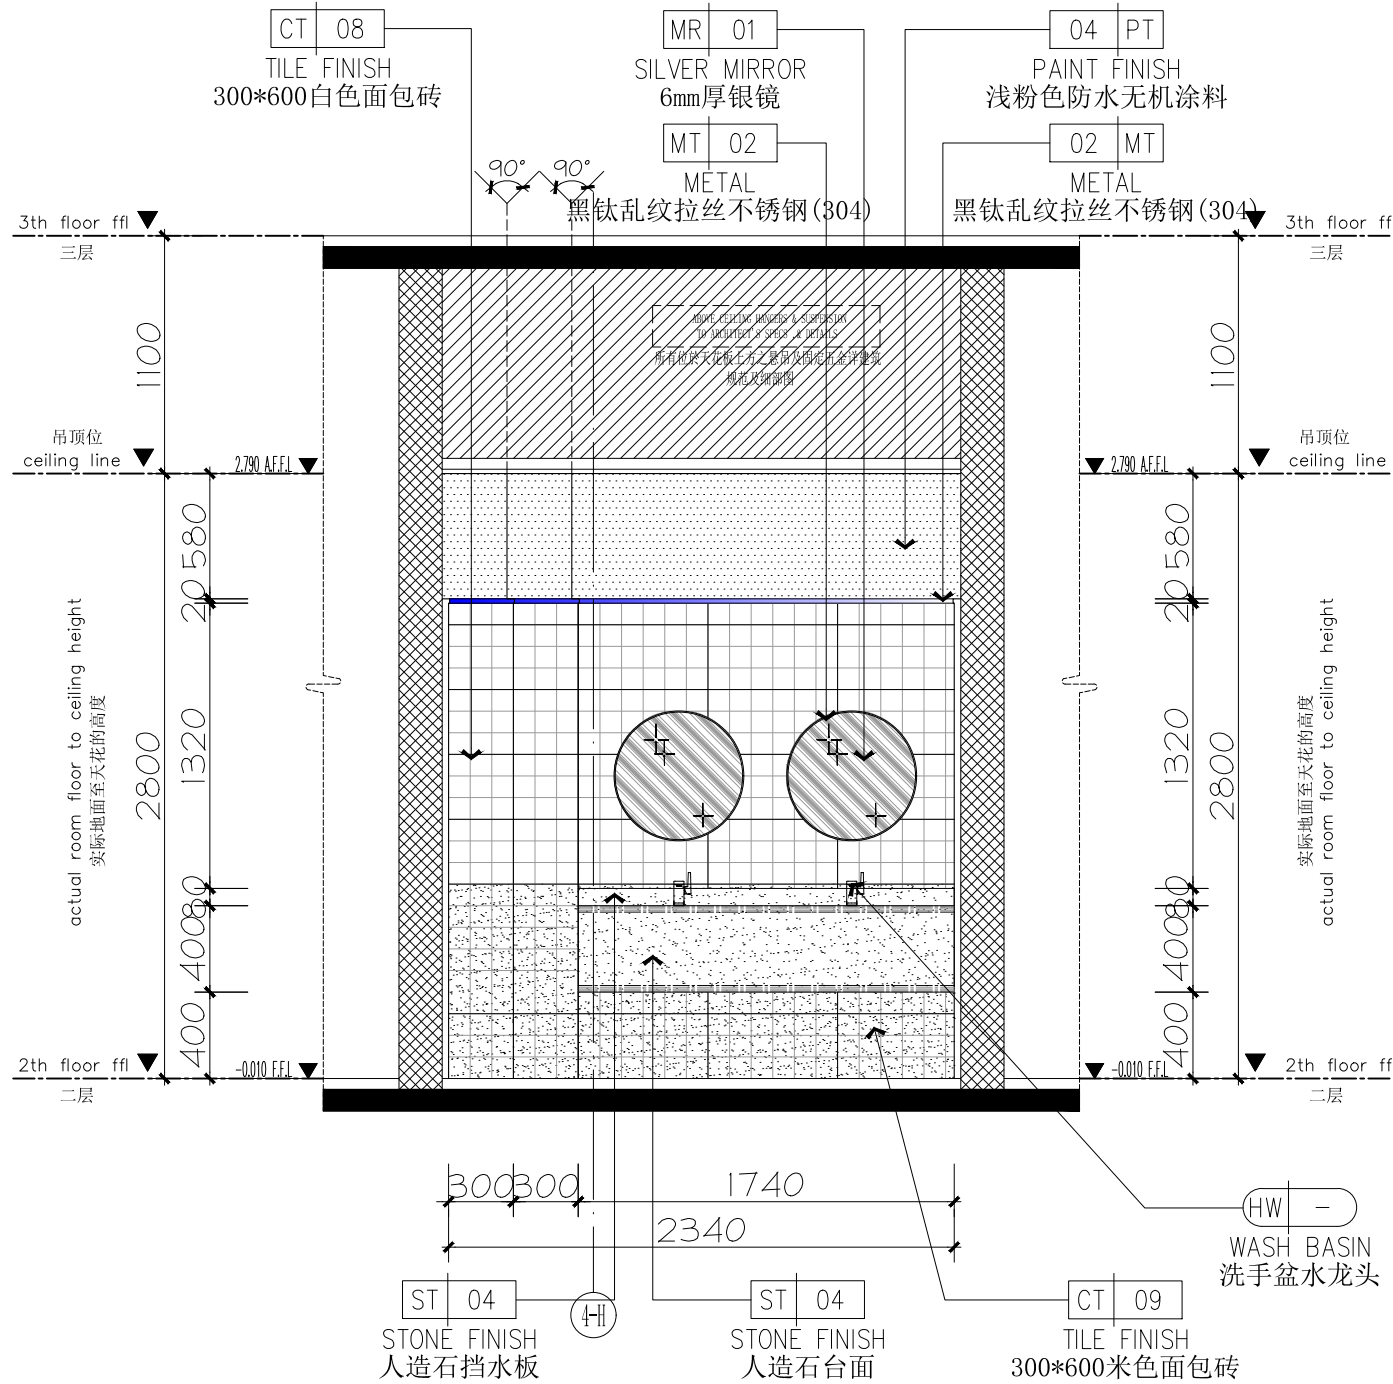

90 ELEVATION
EL-02-07 立面图 SCALE 1:35 @A2

2F卫生间立面图



1E-02-38

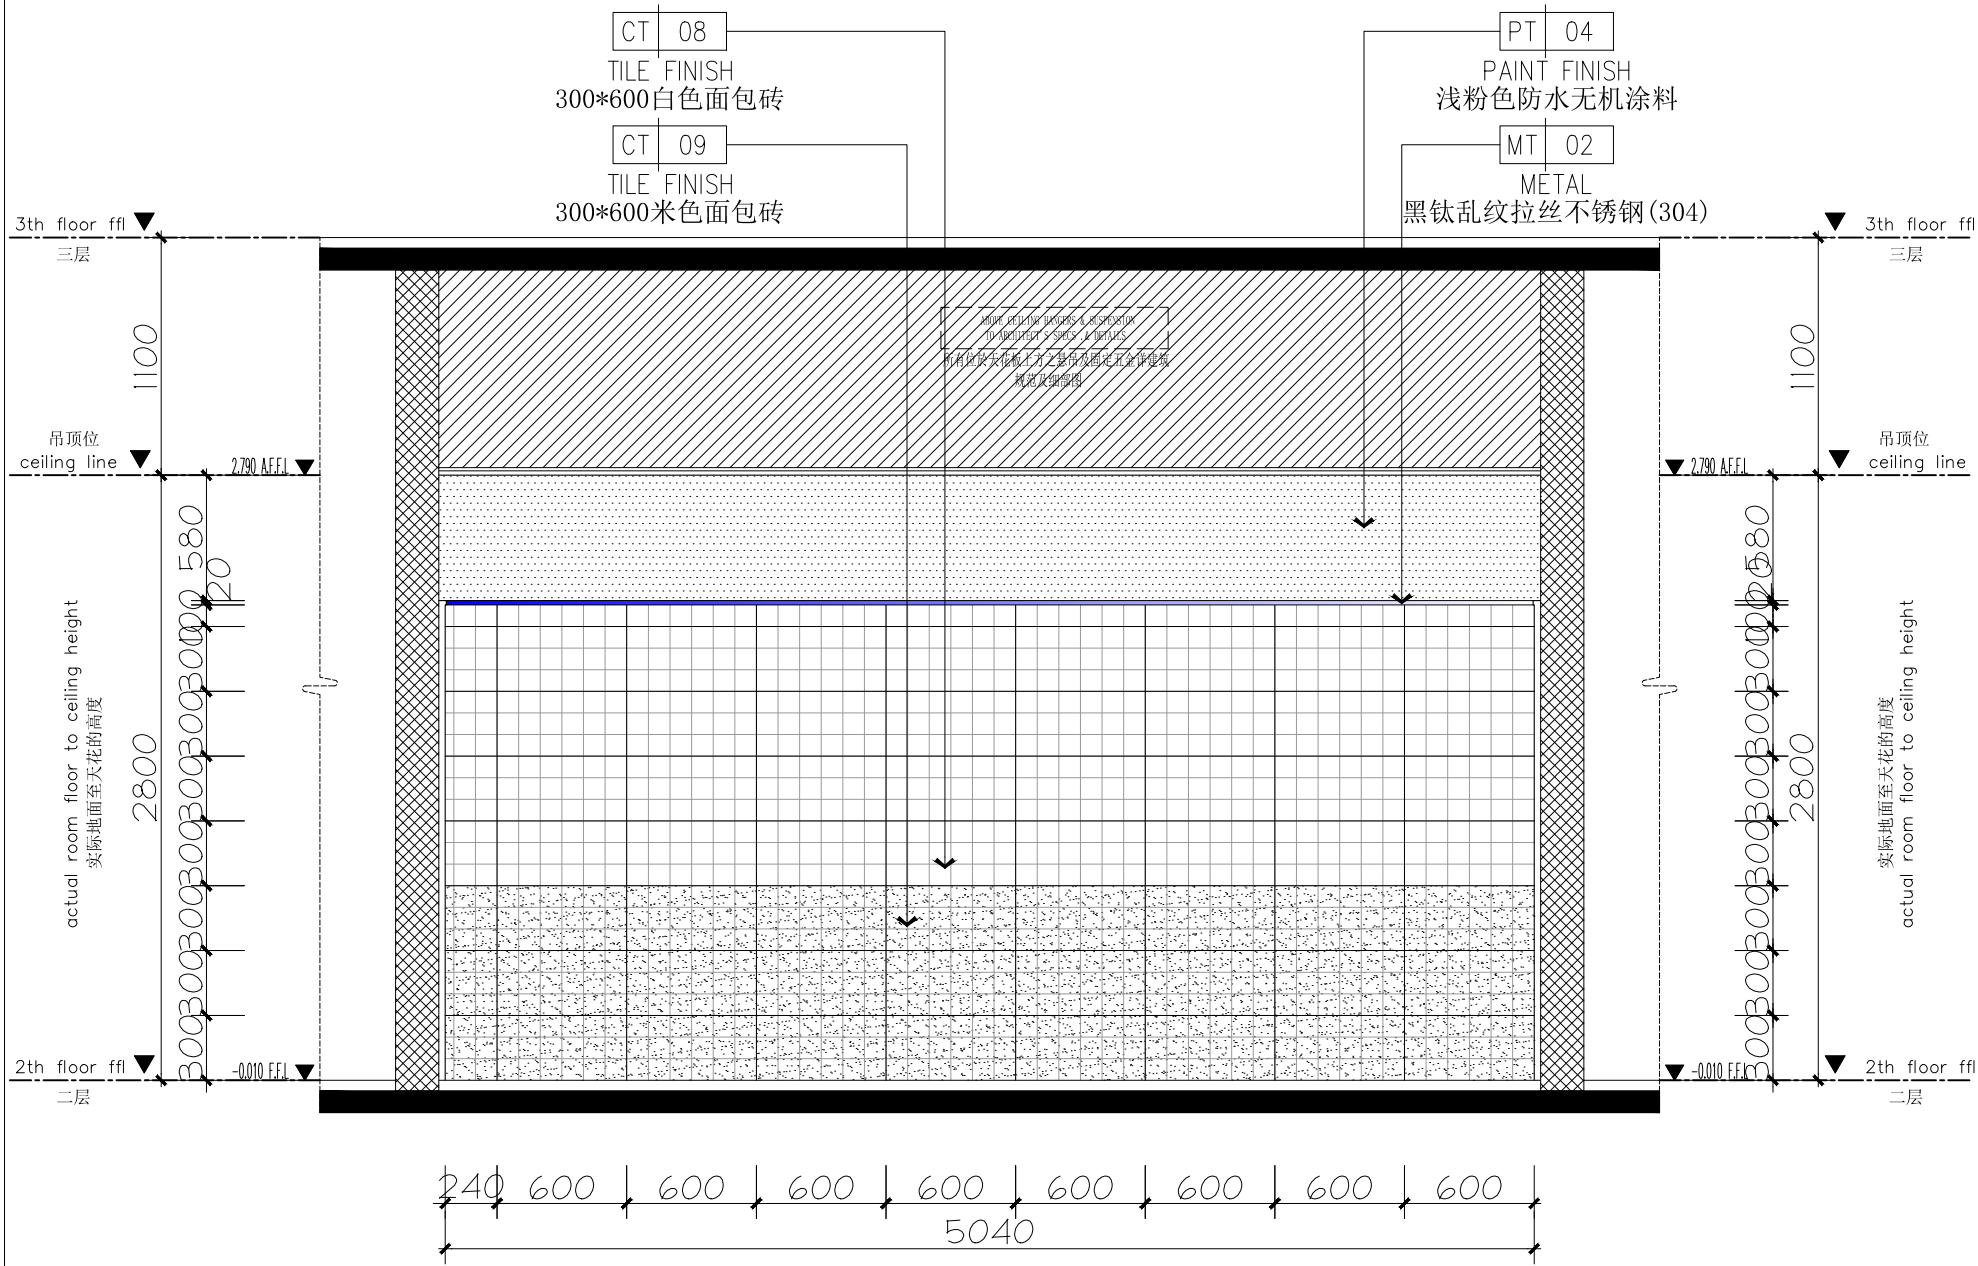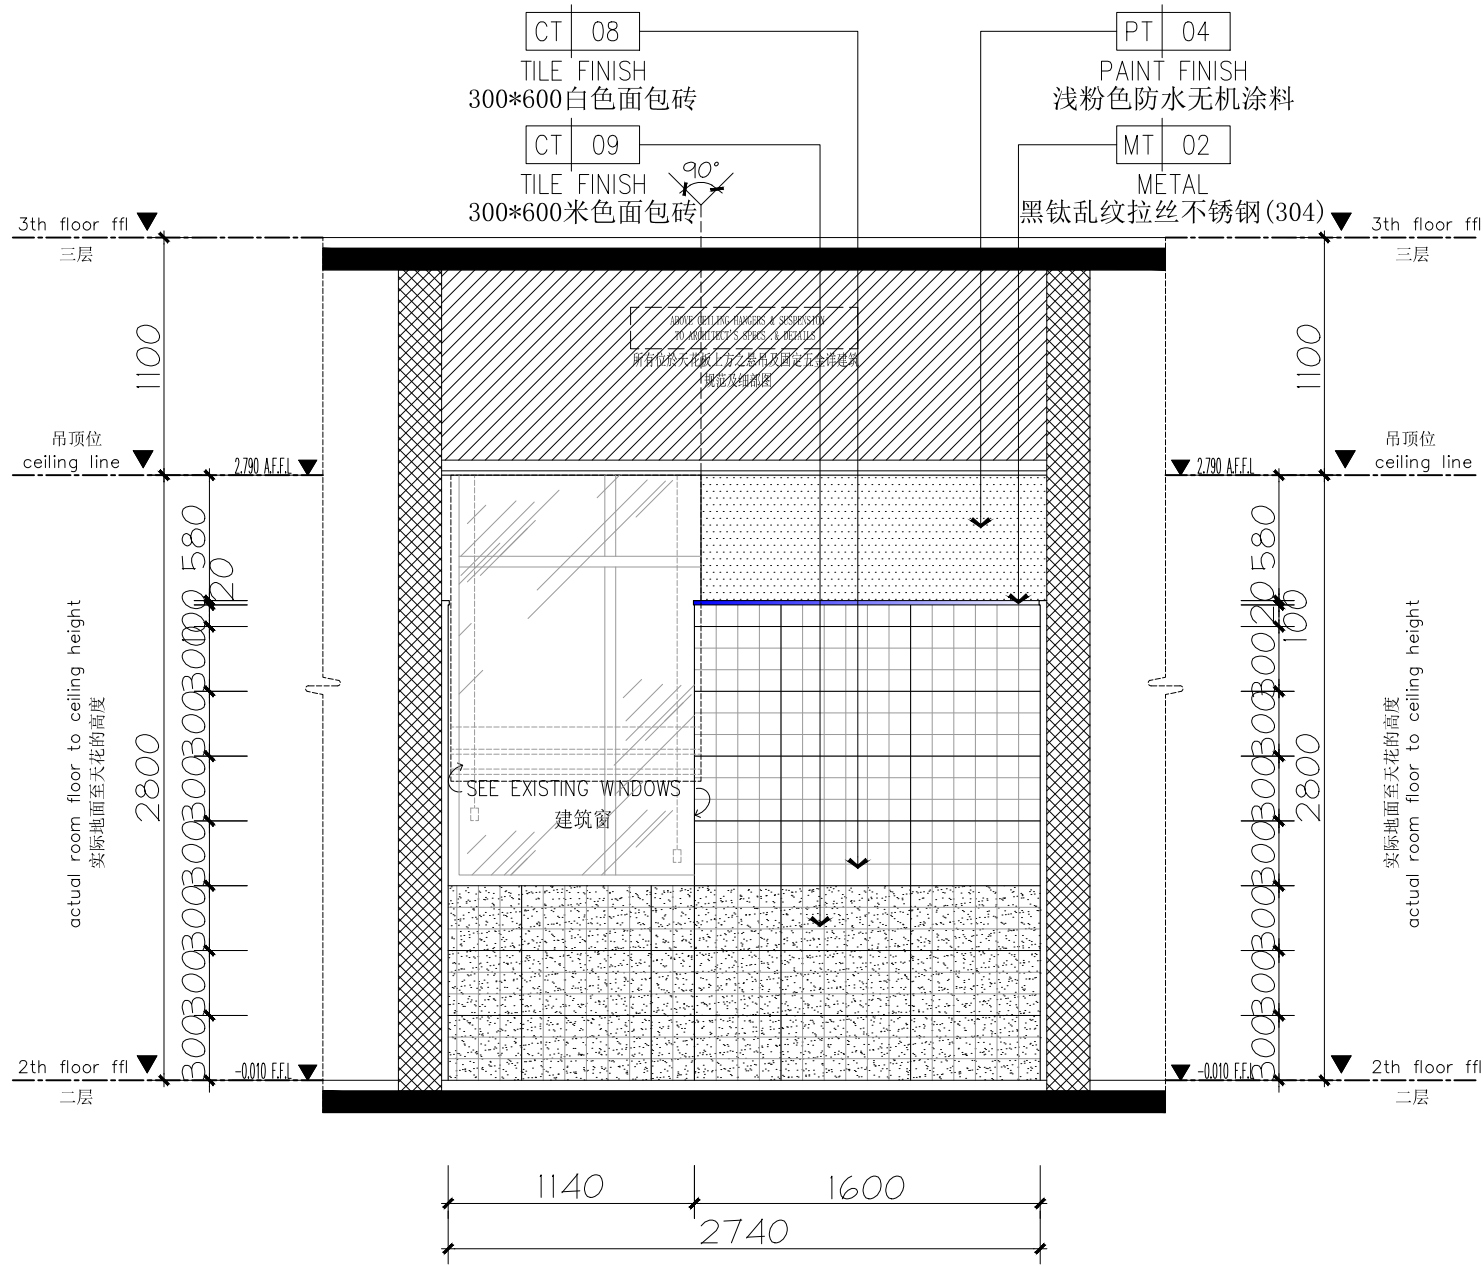

2F卫生间立面图


91 ELEVATION
EL-02-01 立面图 SCALE 1:35 @A2


92 ELEVATION
EL-02-01 立面图 SCALE 1:35 @A2

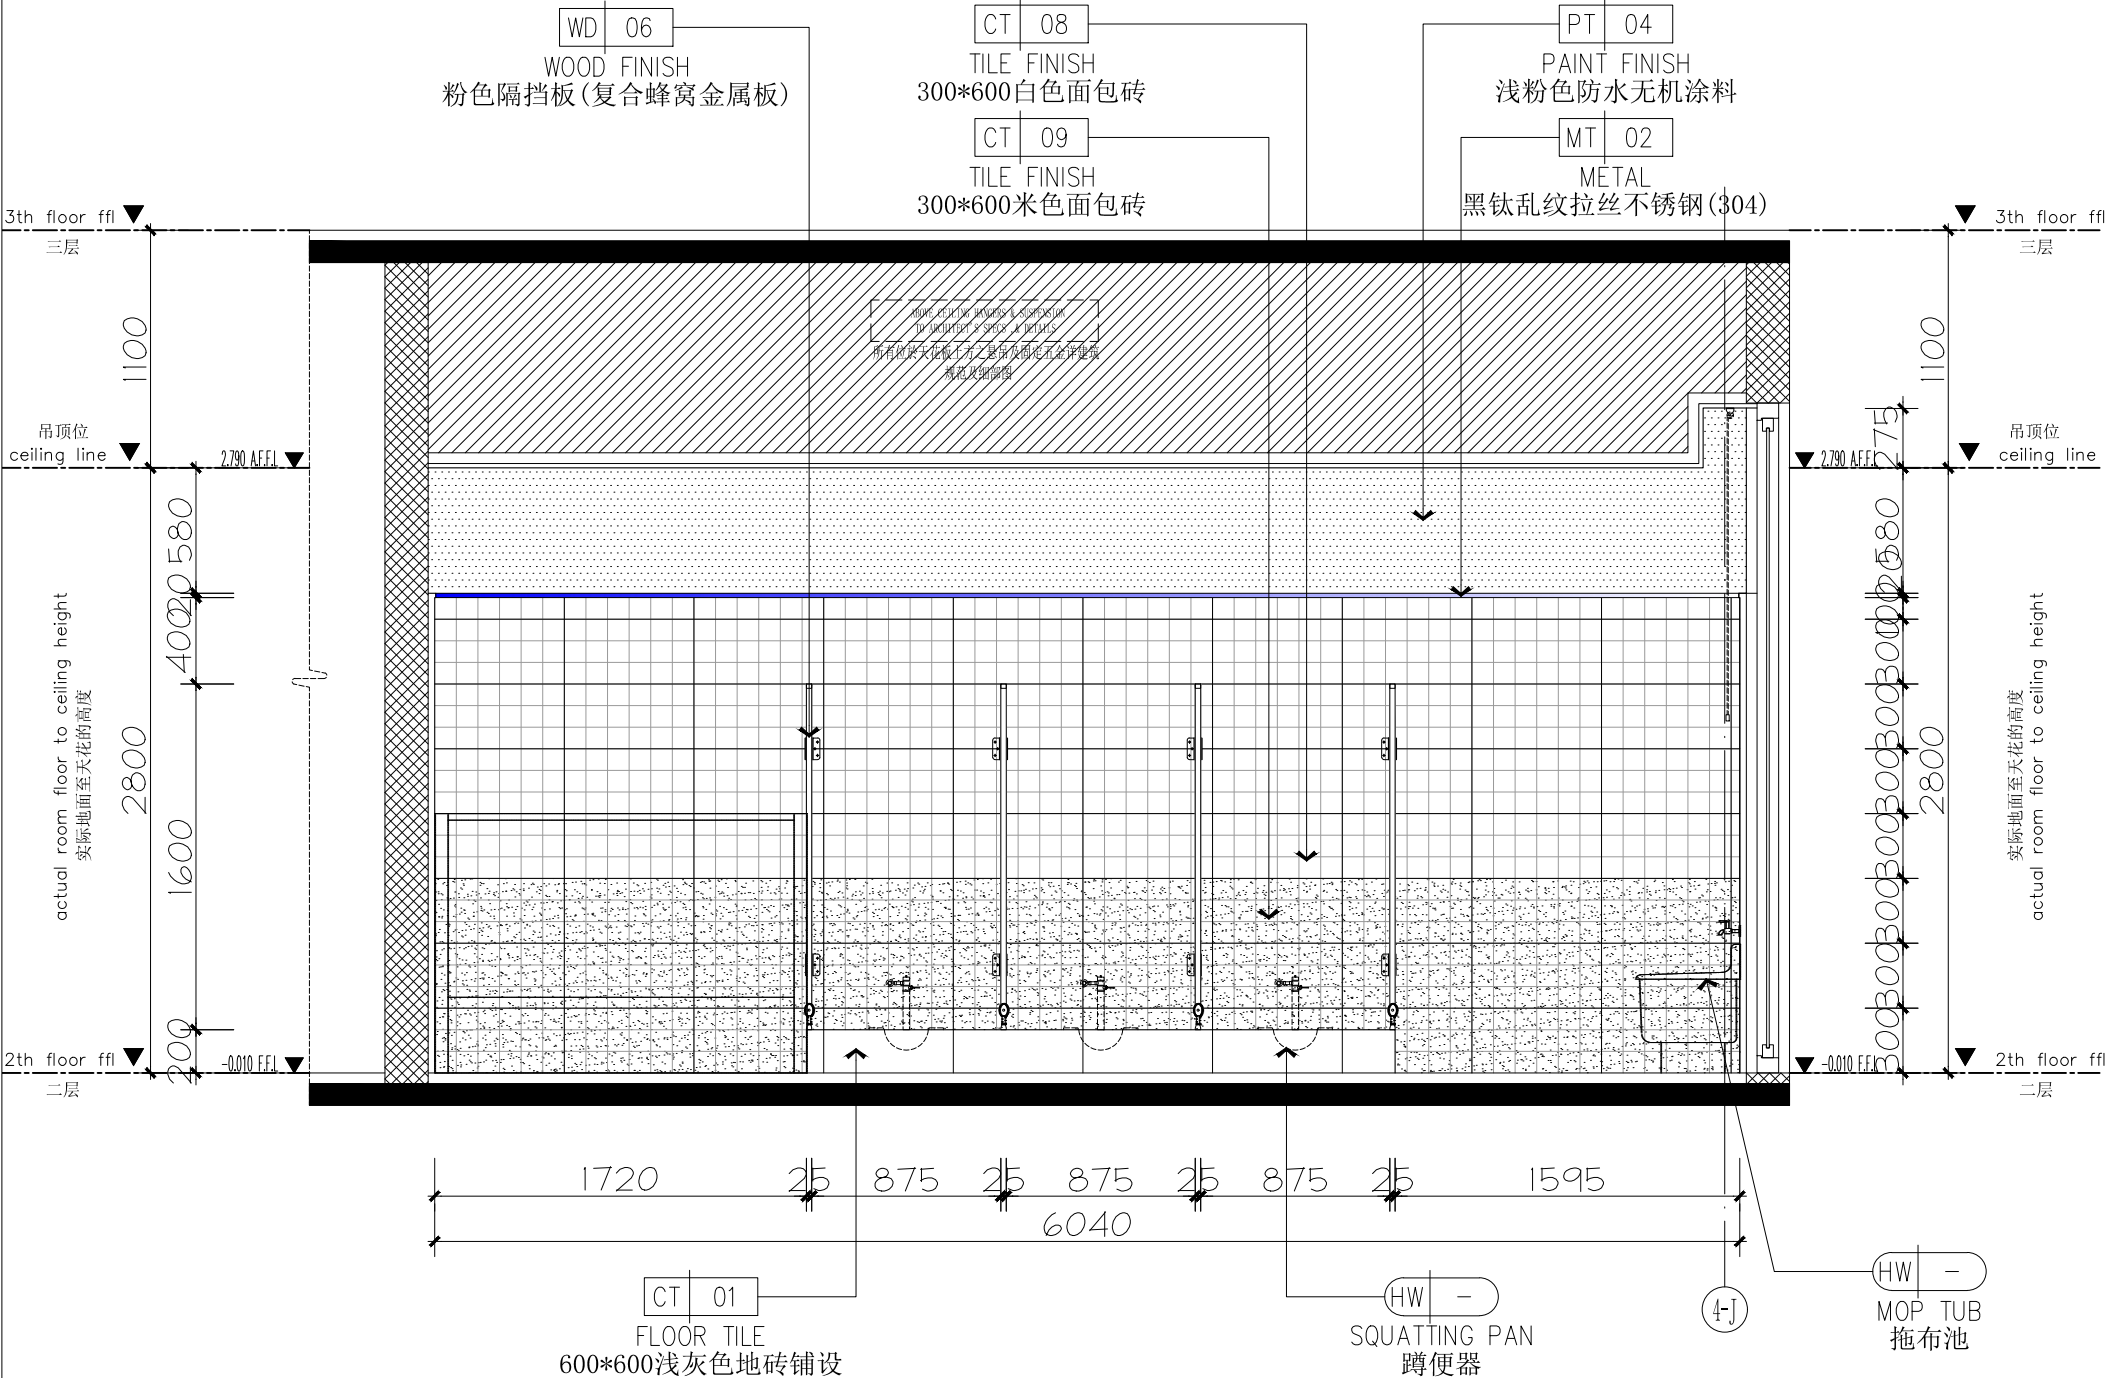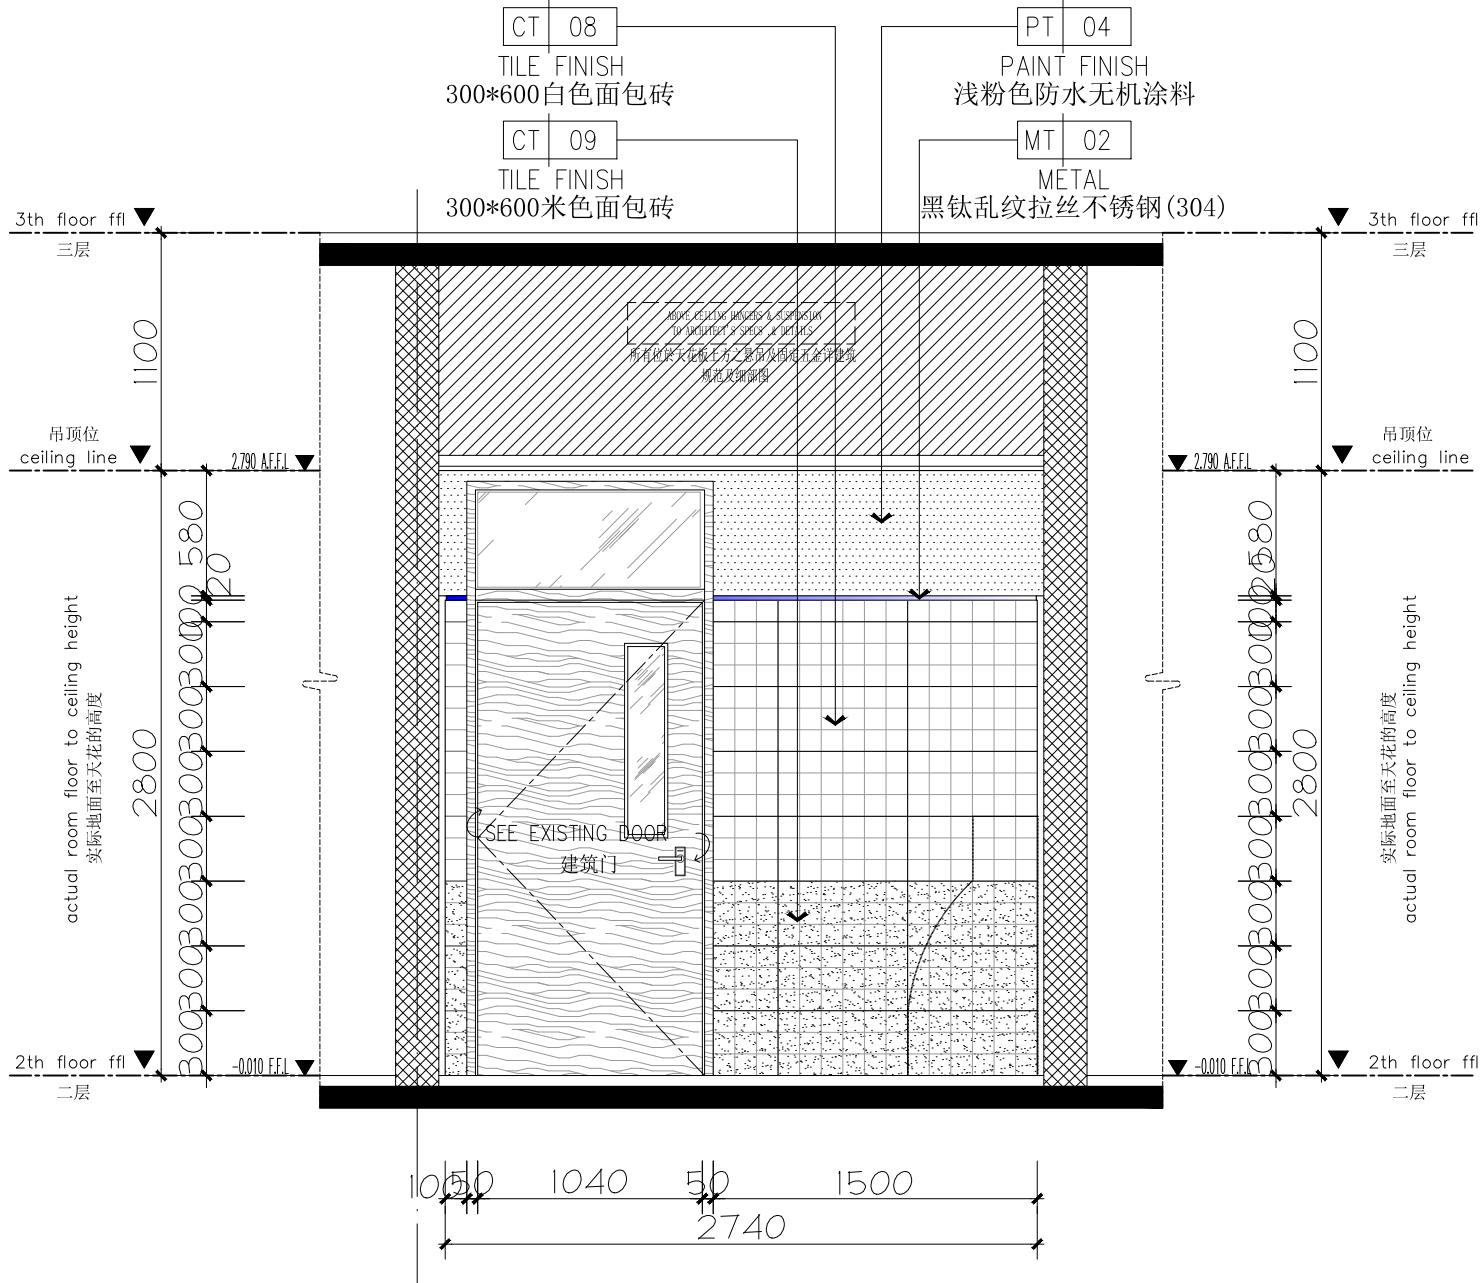

93 ELEVATION
EL-02-01 立面图 SCALE 1:35 @A2


94 ELEVATION
EL-02-01 立面图 SCALE 1:35 @A2

 


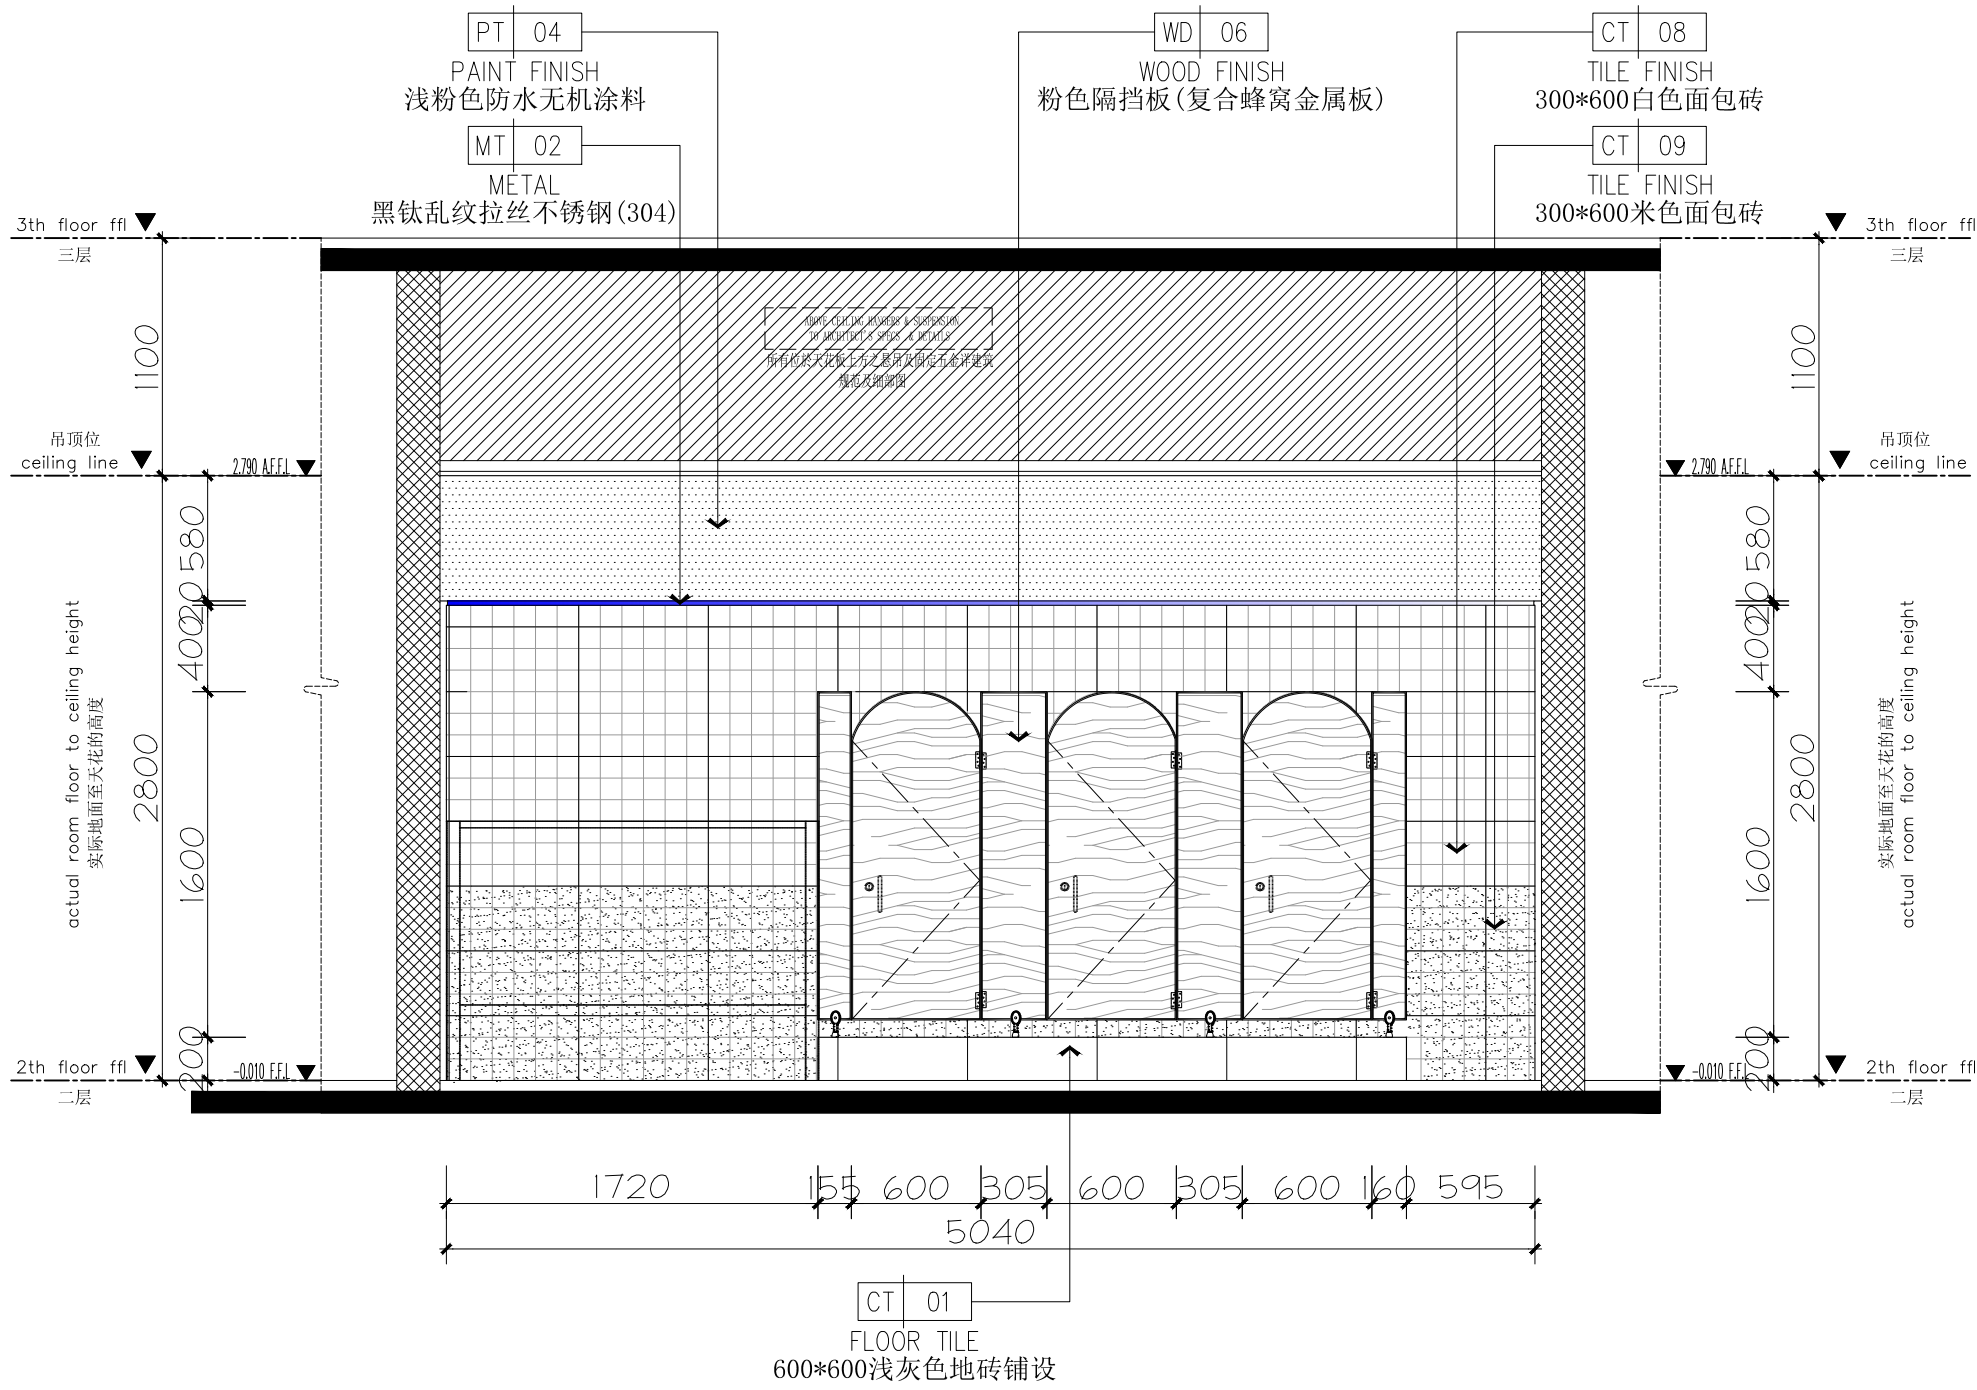


2F卫生间立面图

IE-02-40

 


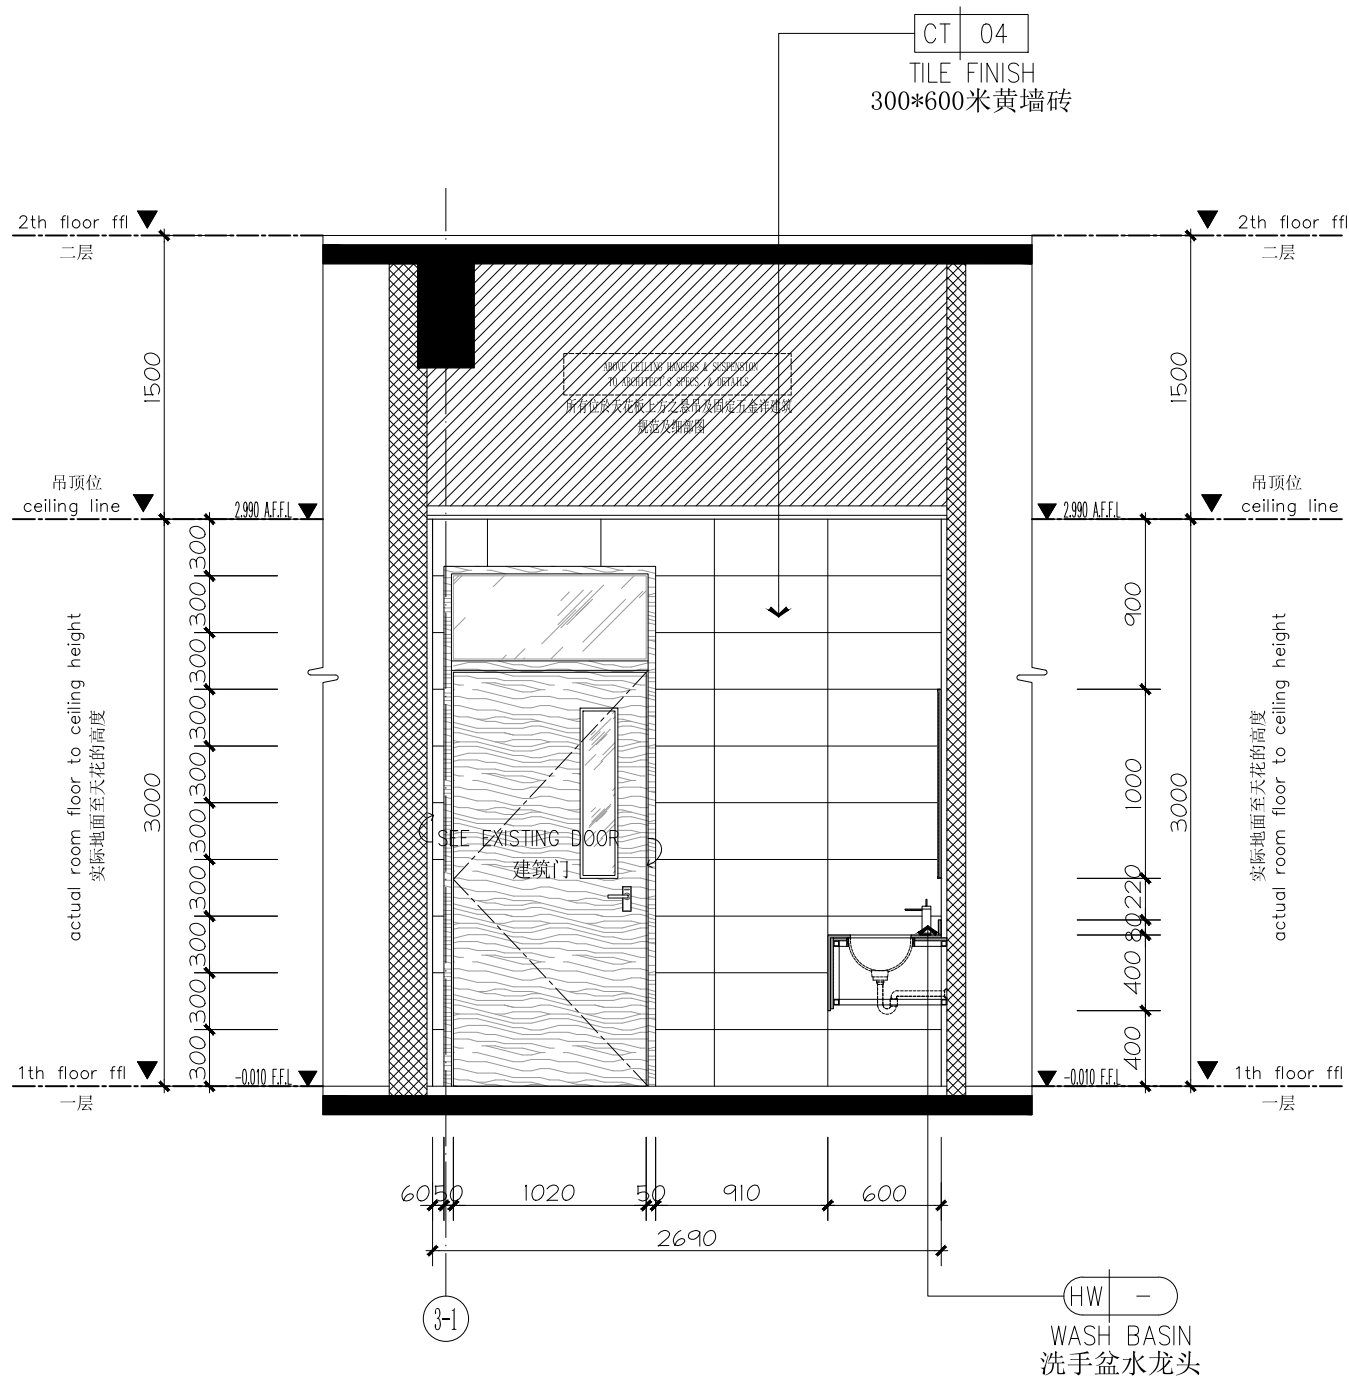


36 ELEVATION
EL-01-07 立面图 SCALE 1:40 @A2

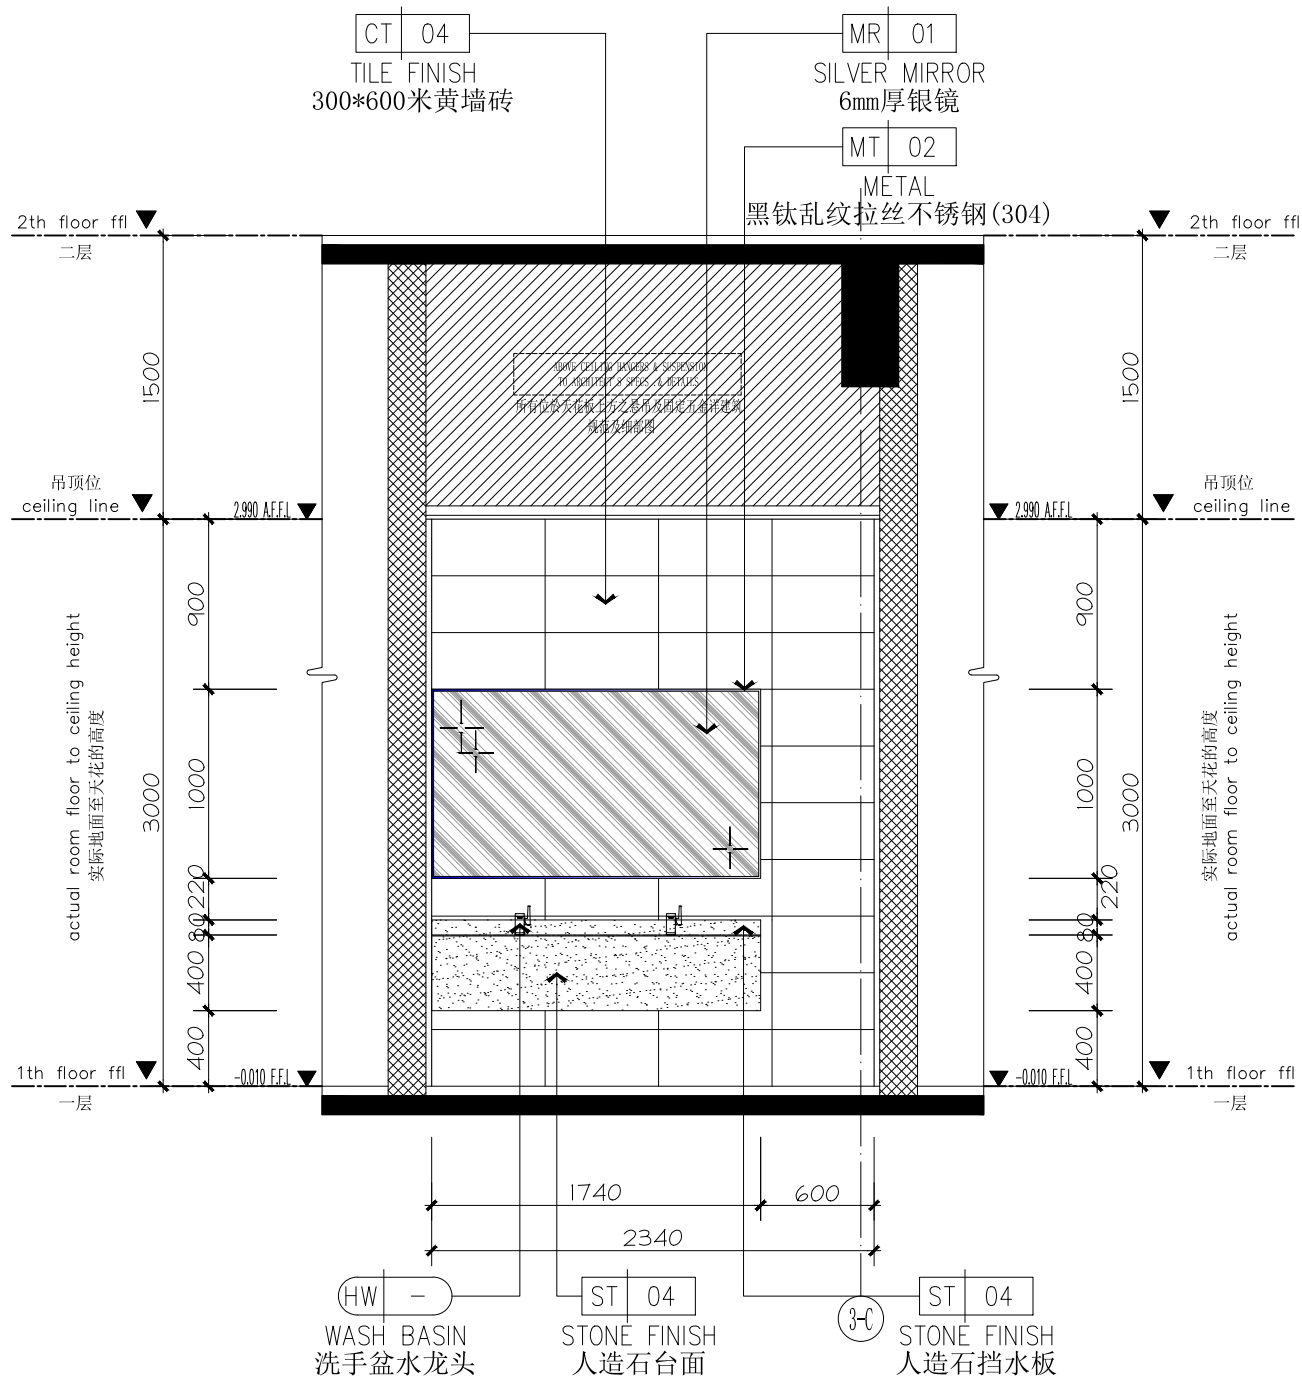

37 ELEVATION
EL-01-07 立面图 SCALE 1:40 @A2

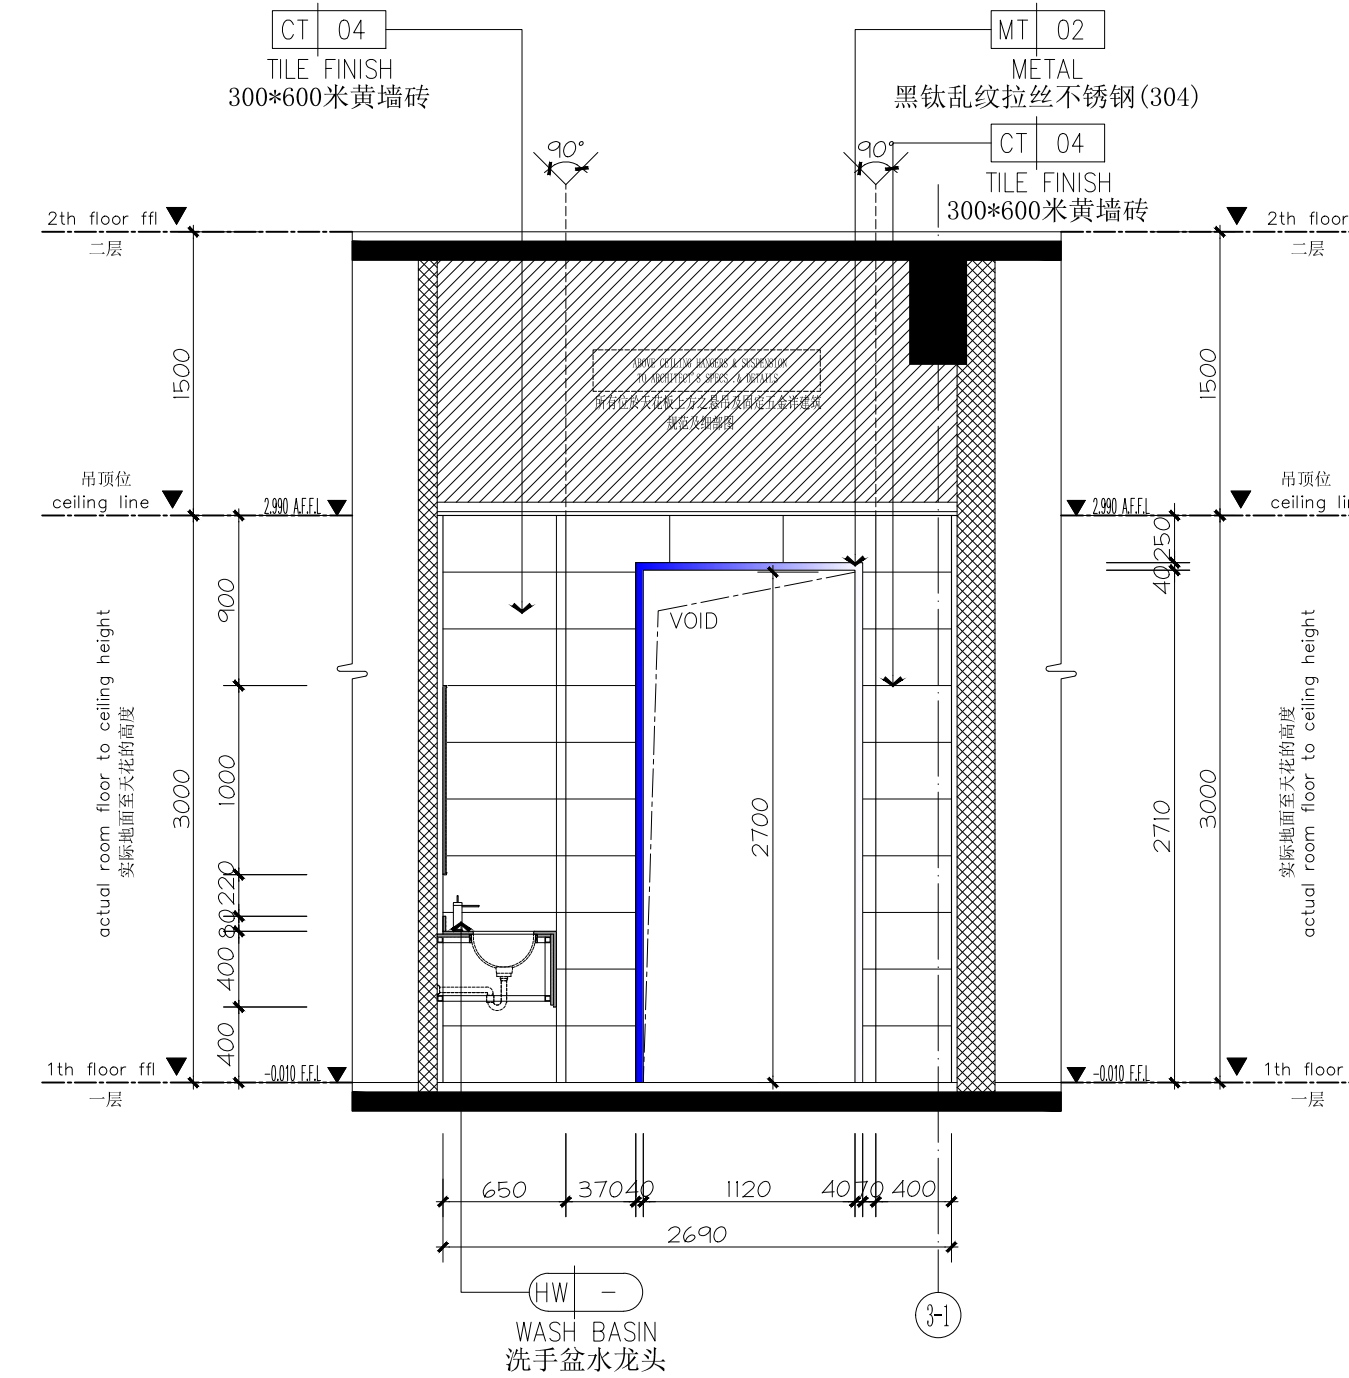


38 ELEVATION
EL-01-07 立面图 SCALE 1:40 @A2

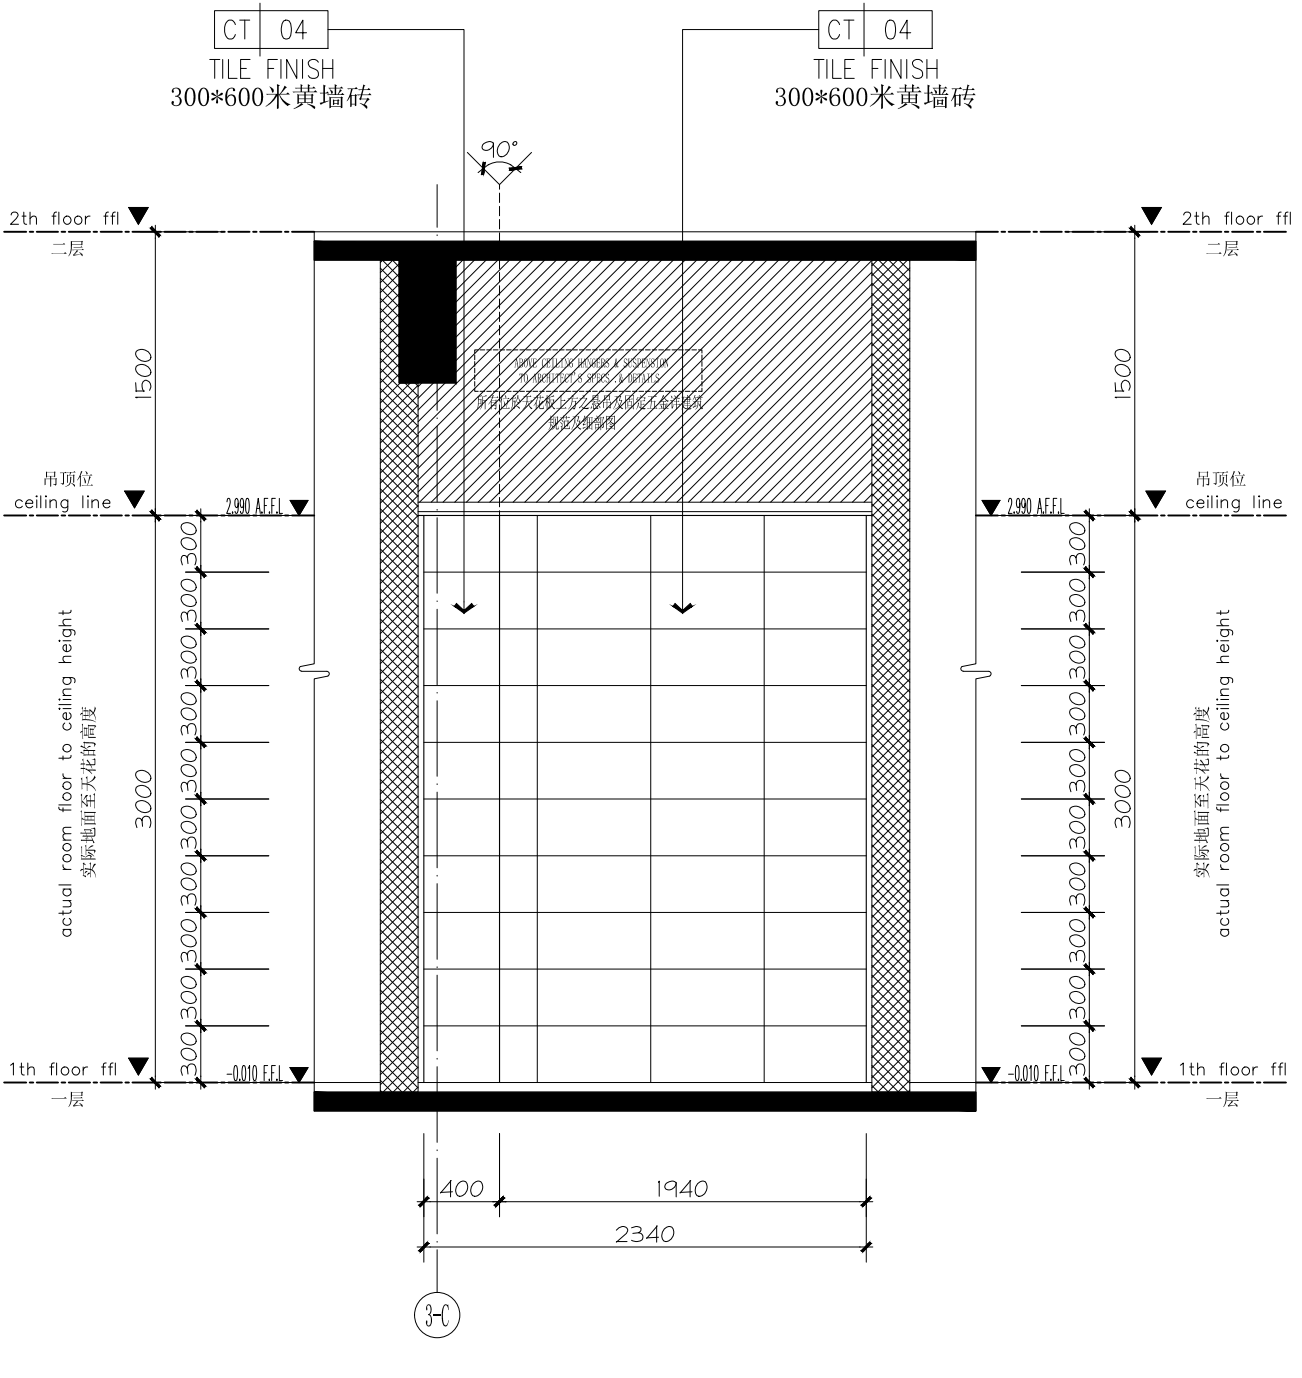


39 ELEVATION
EL-01-07 立面图 SCALE 1:40 @A2


1F卫生间立面图

IE-01-19

 


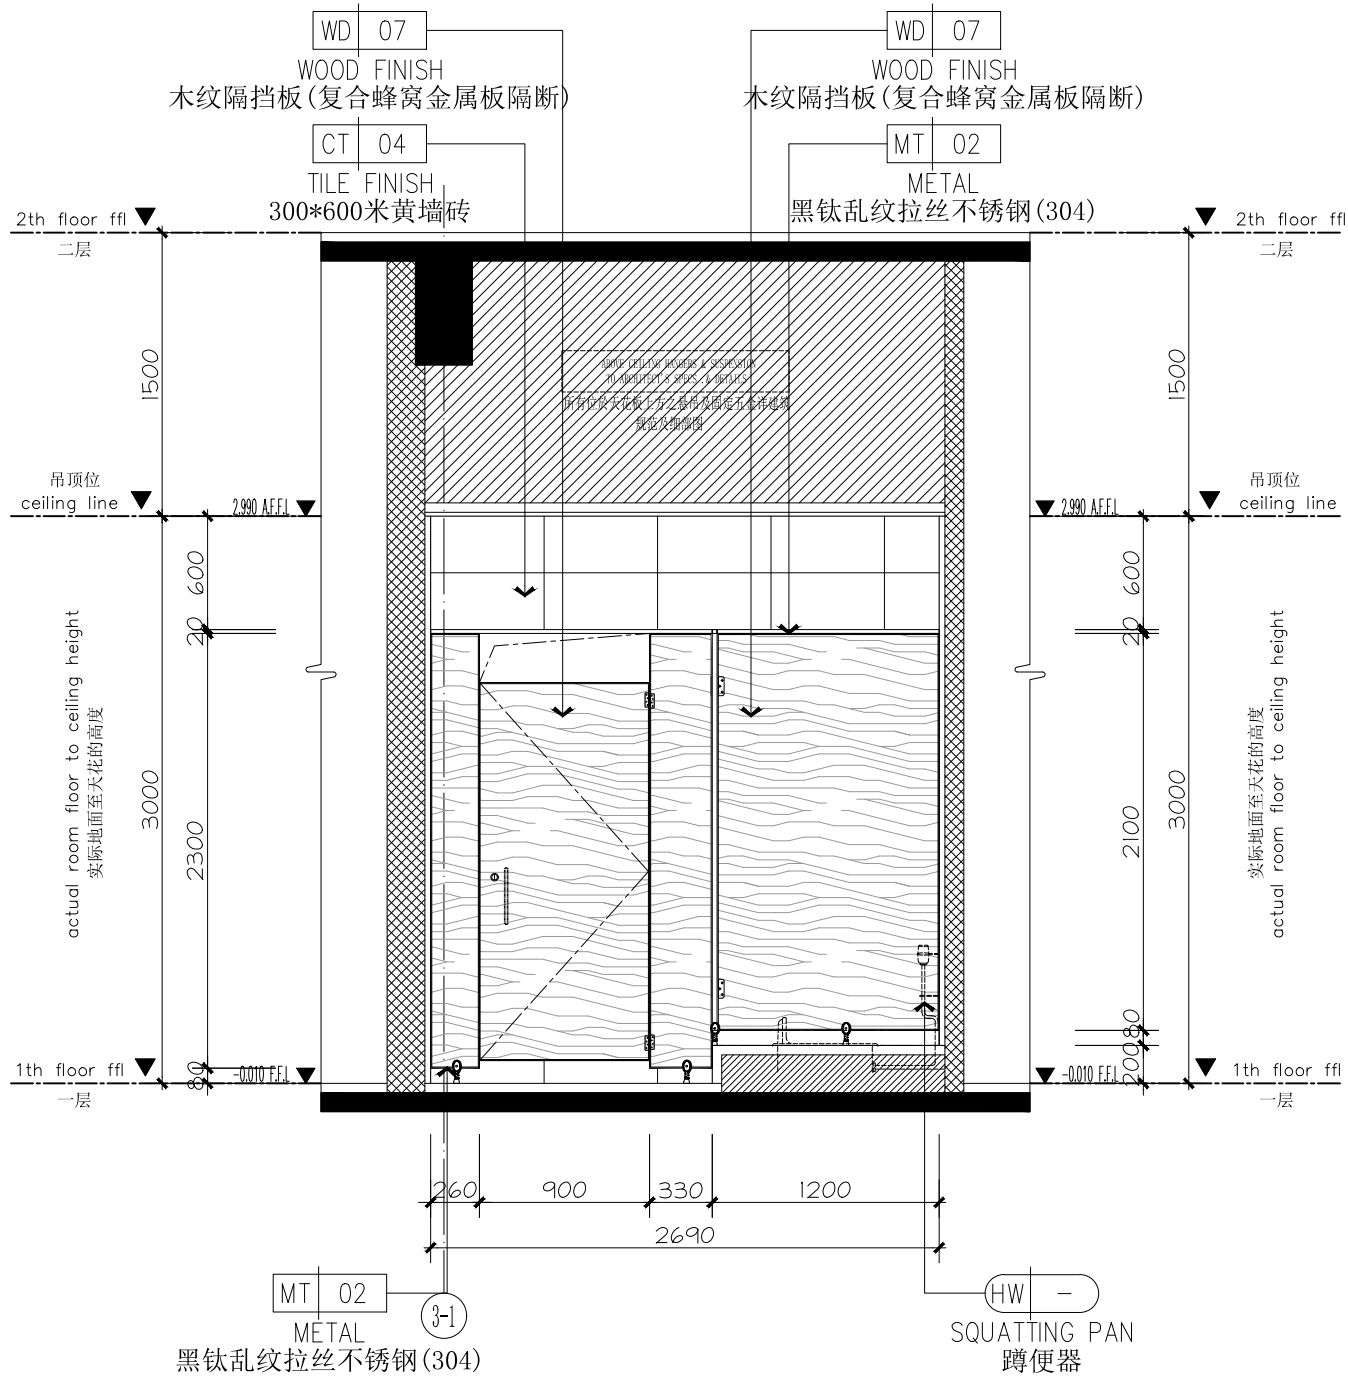


40 ELEVATION
EL-01-01 立面图 SCALE 1:40 @A2

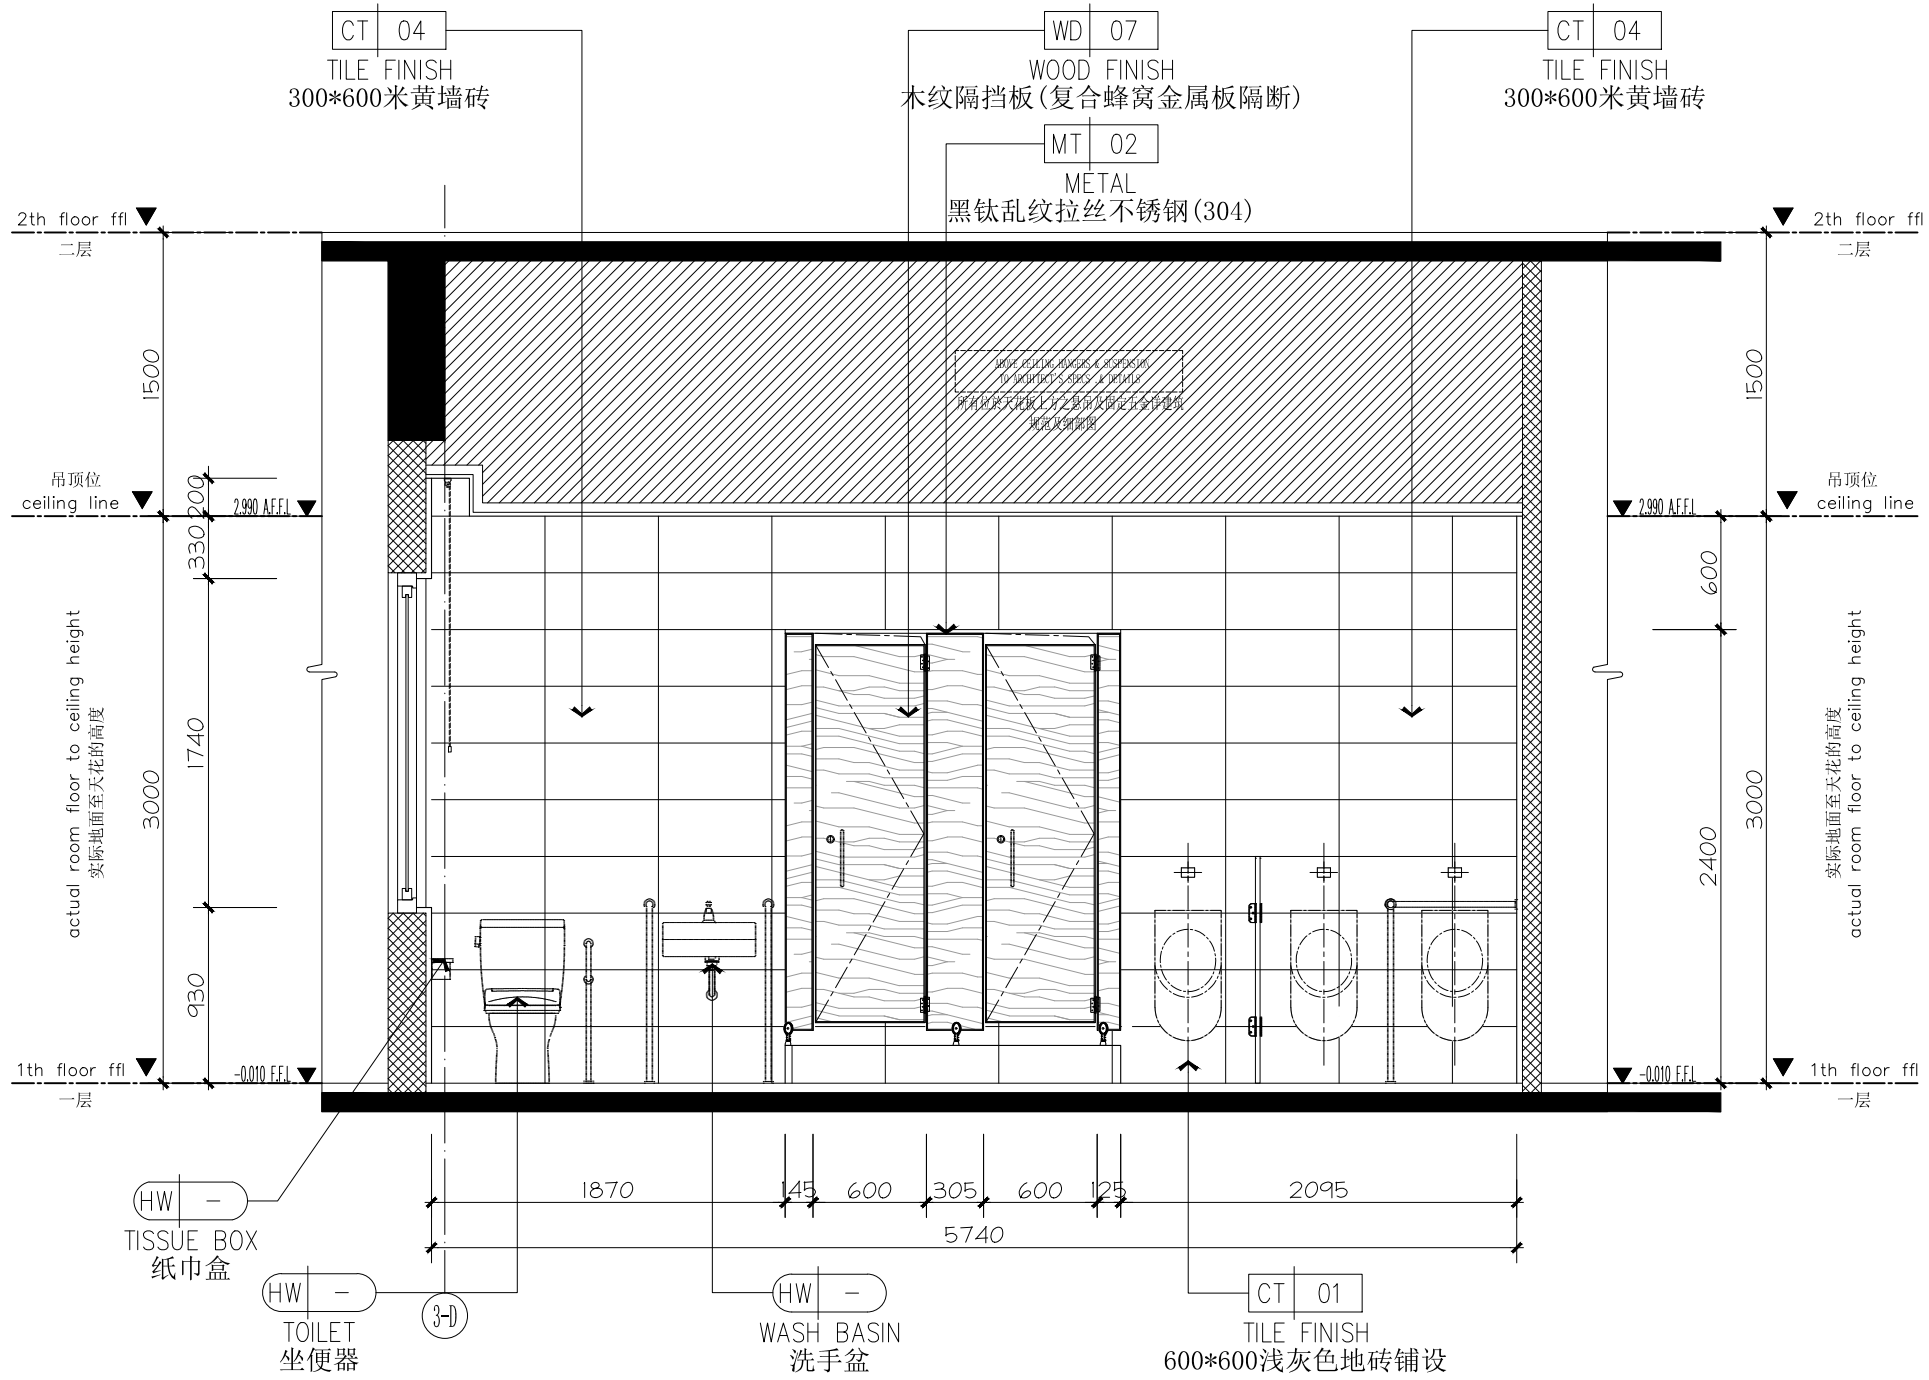

41 ELEVATION
EL-01-01 立面图 SCALE 1:40 @A2

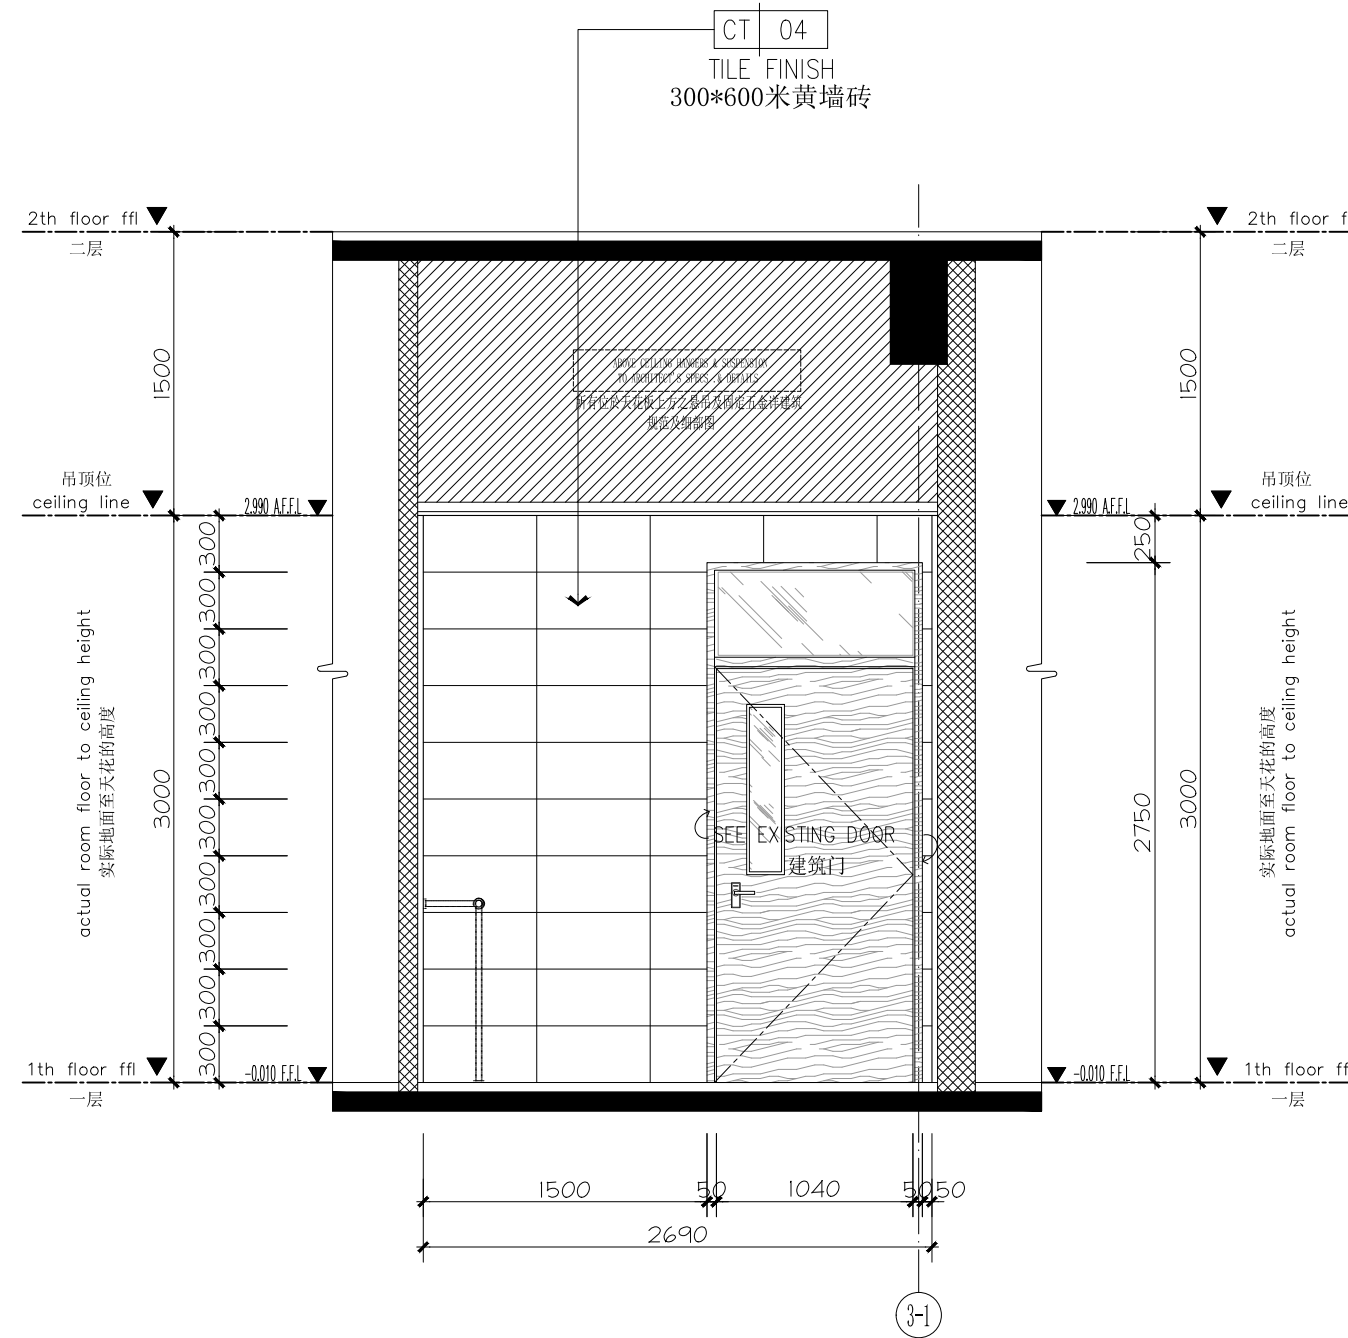


42 ELEVATION
EL-01-01 立面图 SCALE 1:40 @A2

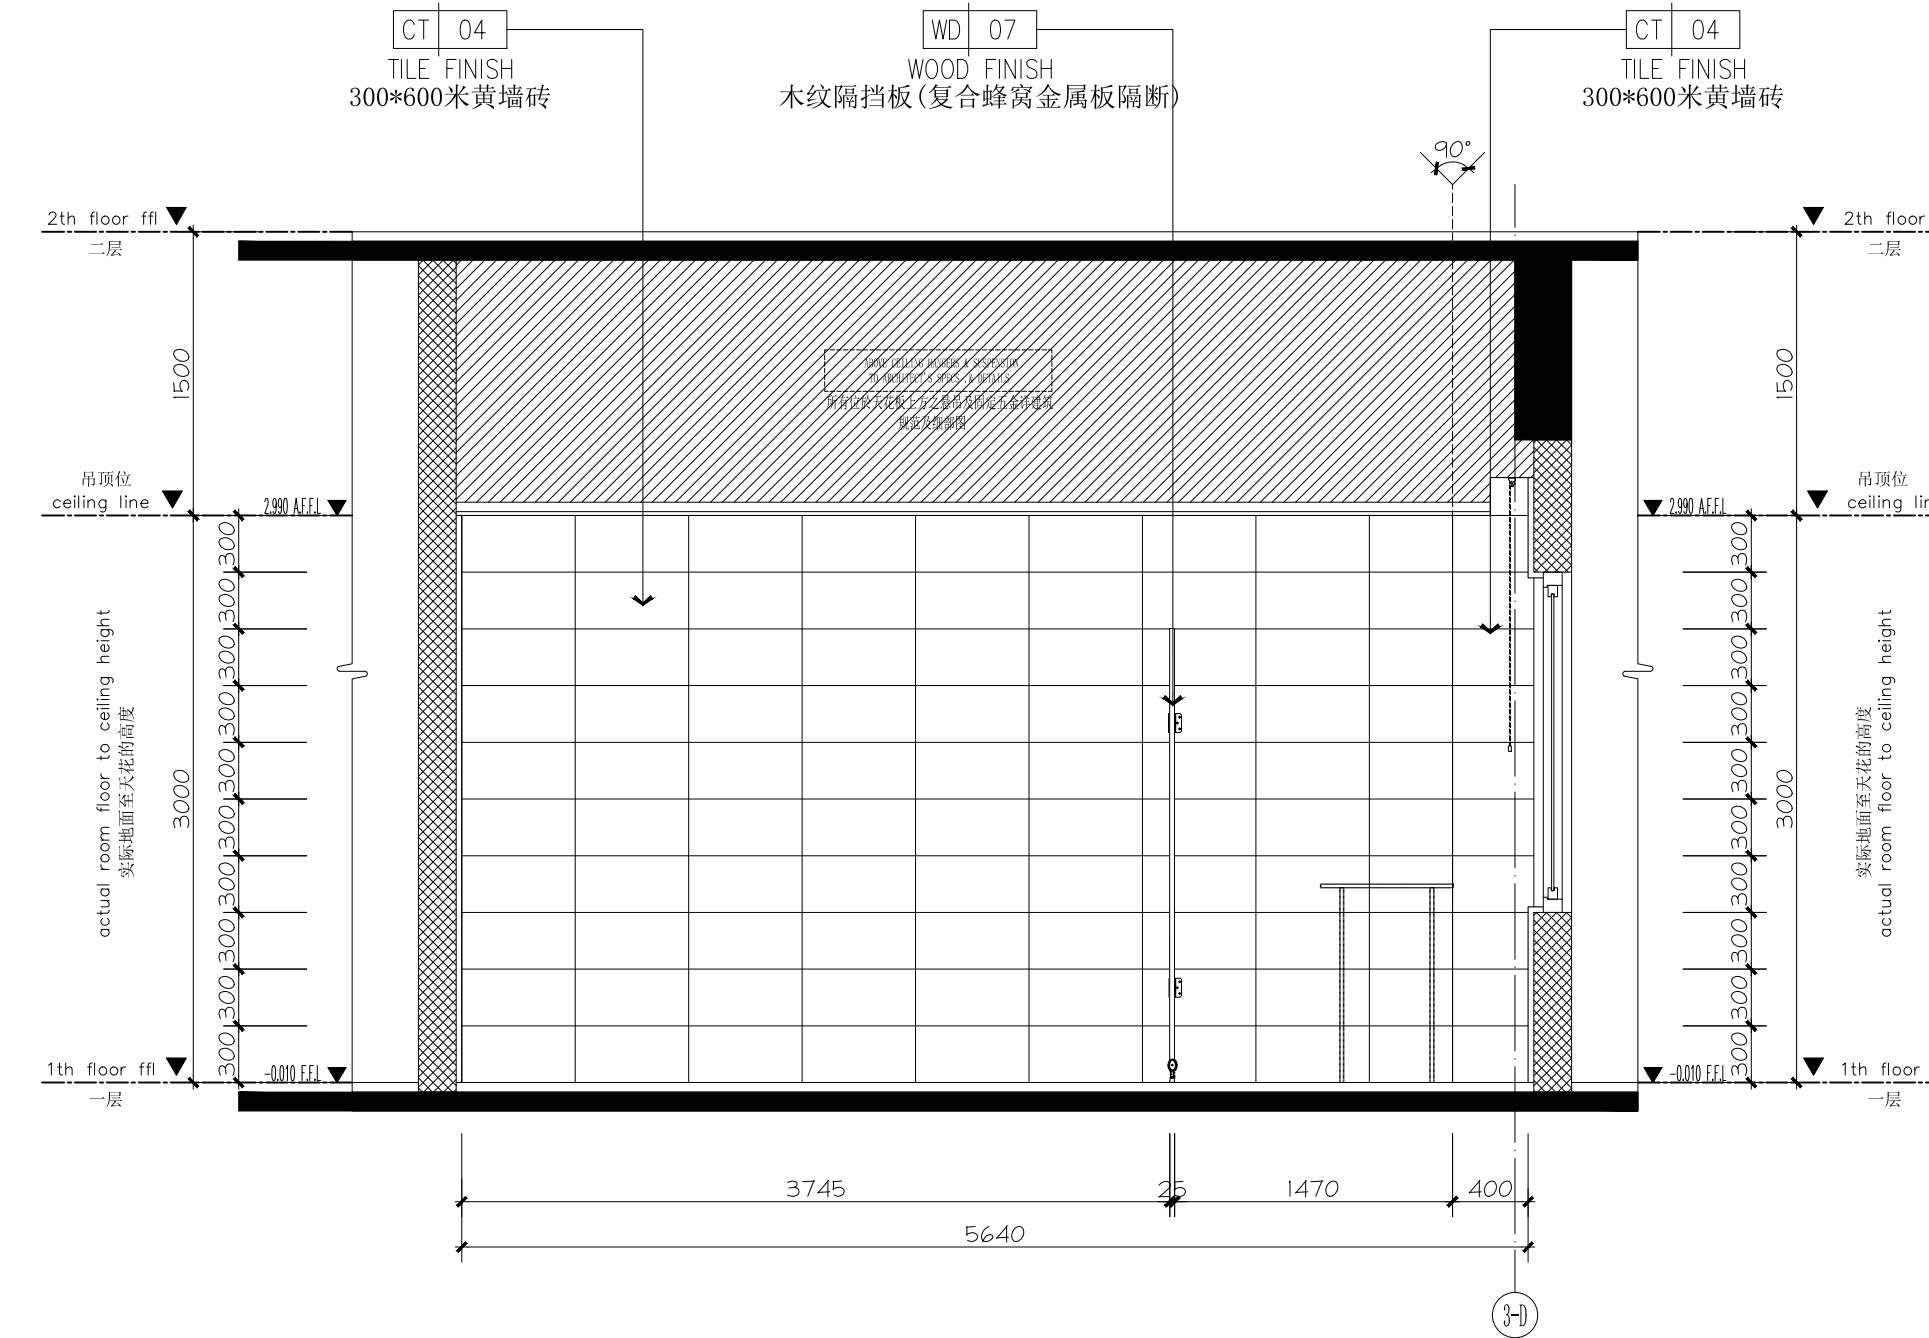


43 ELEVATION
EL-01-01 立面图 SCALE 1:40 @A2


1F卫生间立面图

IE-01-20

 


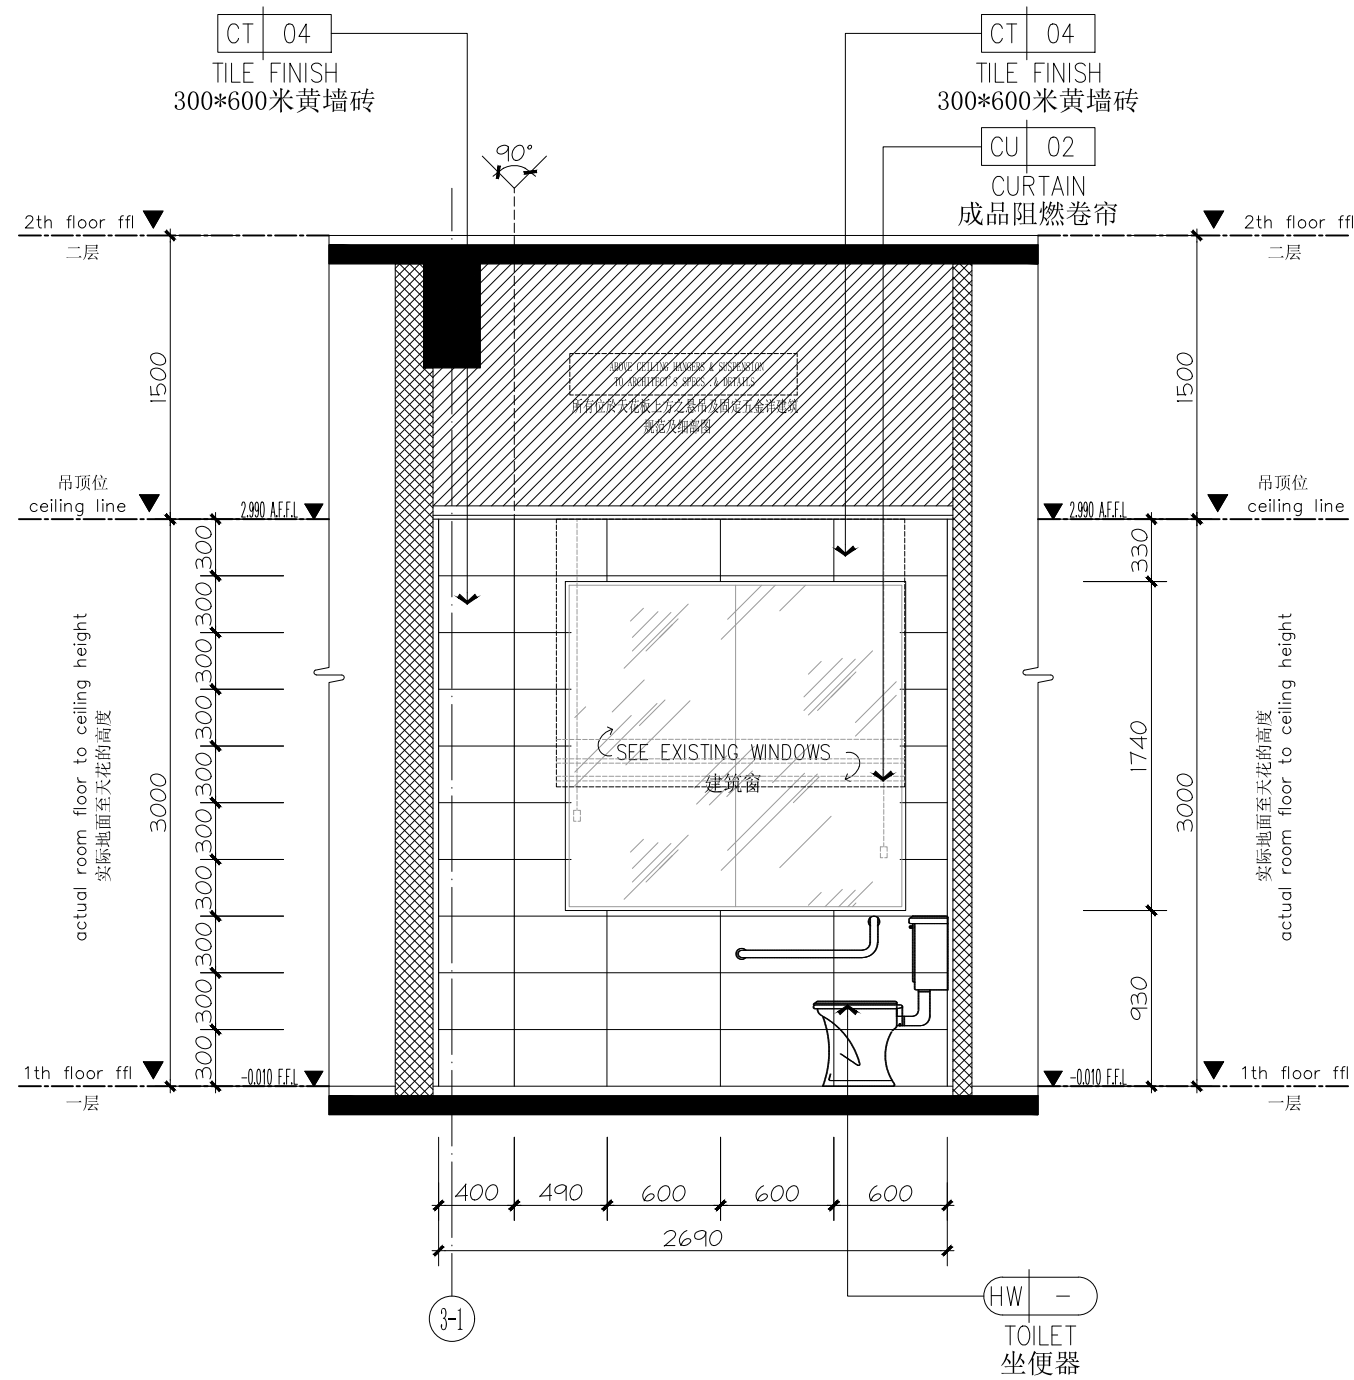


44 ELEVATION
EL-01-07 立面图 SCALE 1:40 @A2

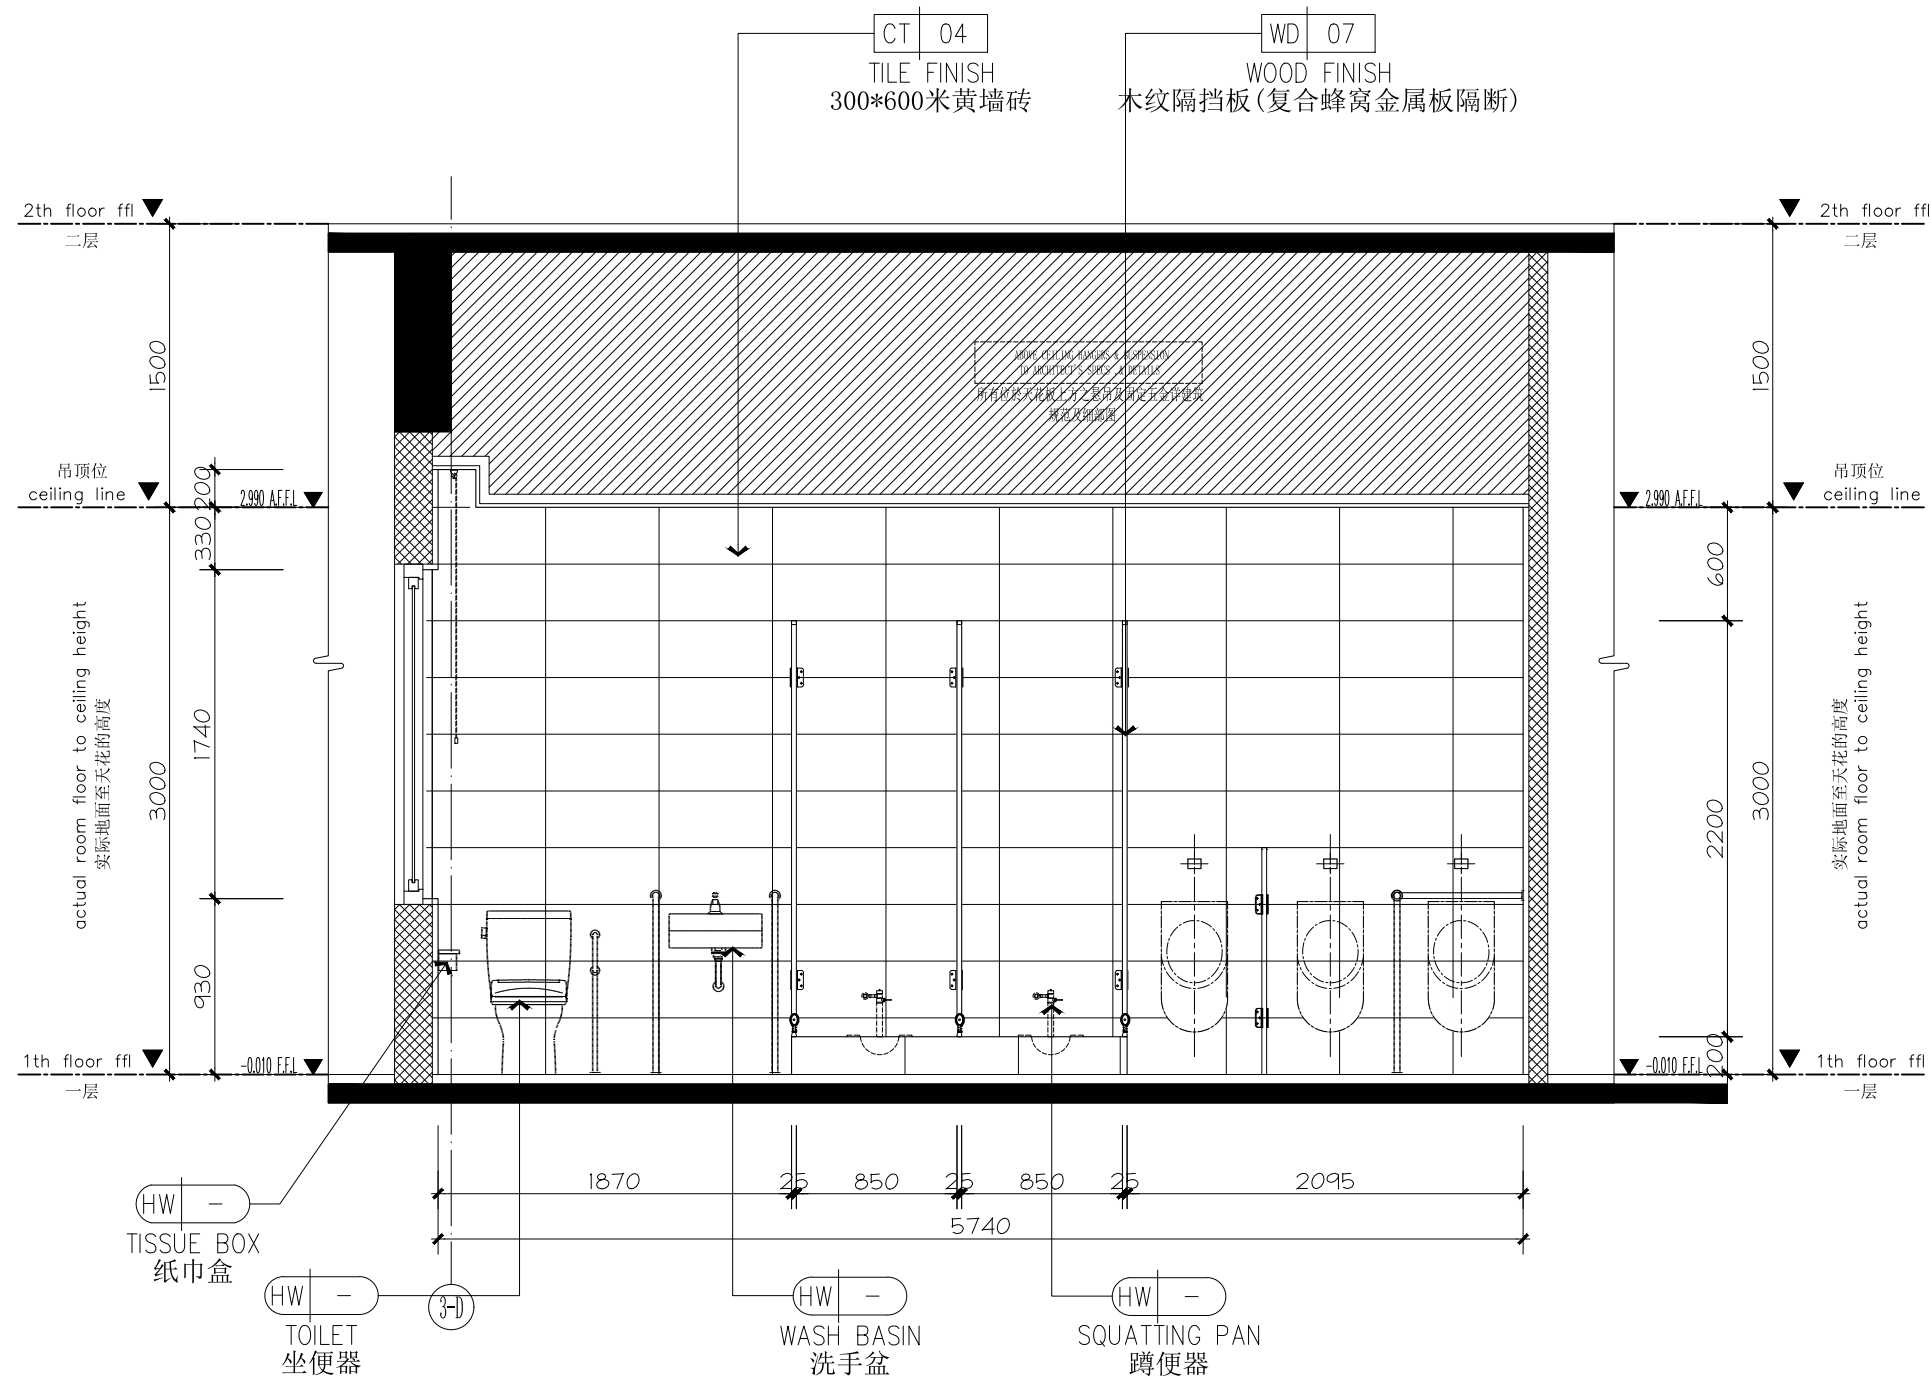


45 ELEVATION
EL-01-07 立面图 SCALE 1:40 @A2

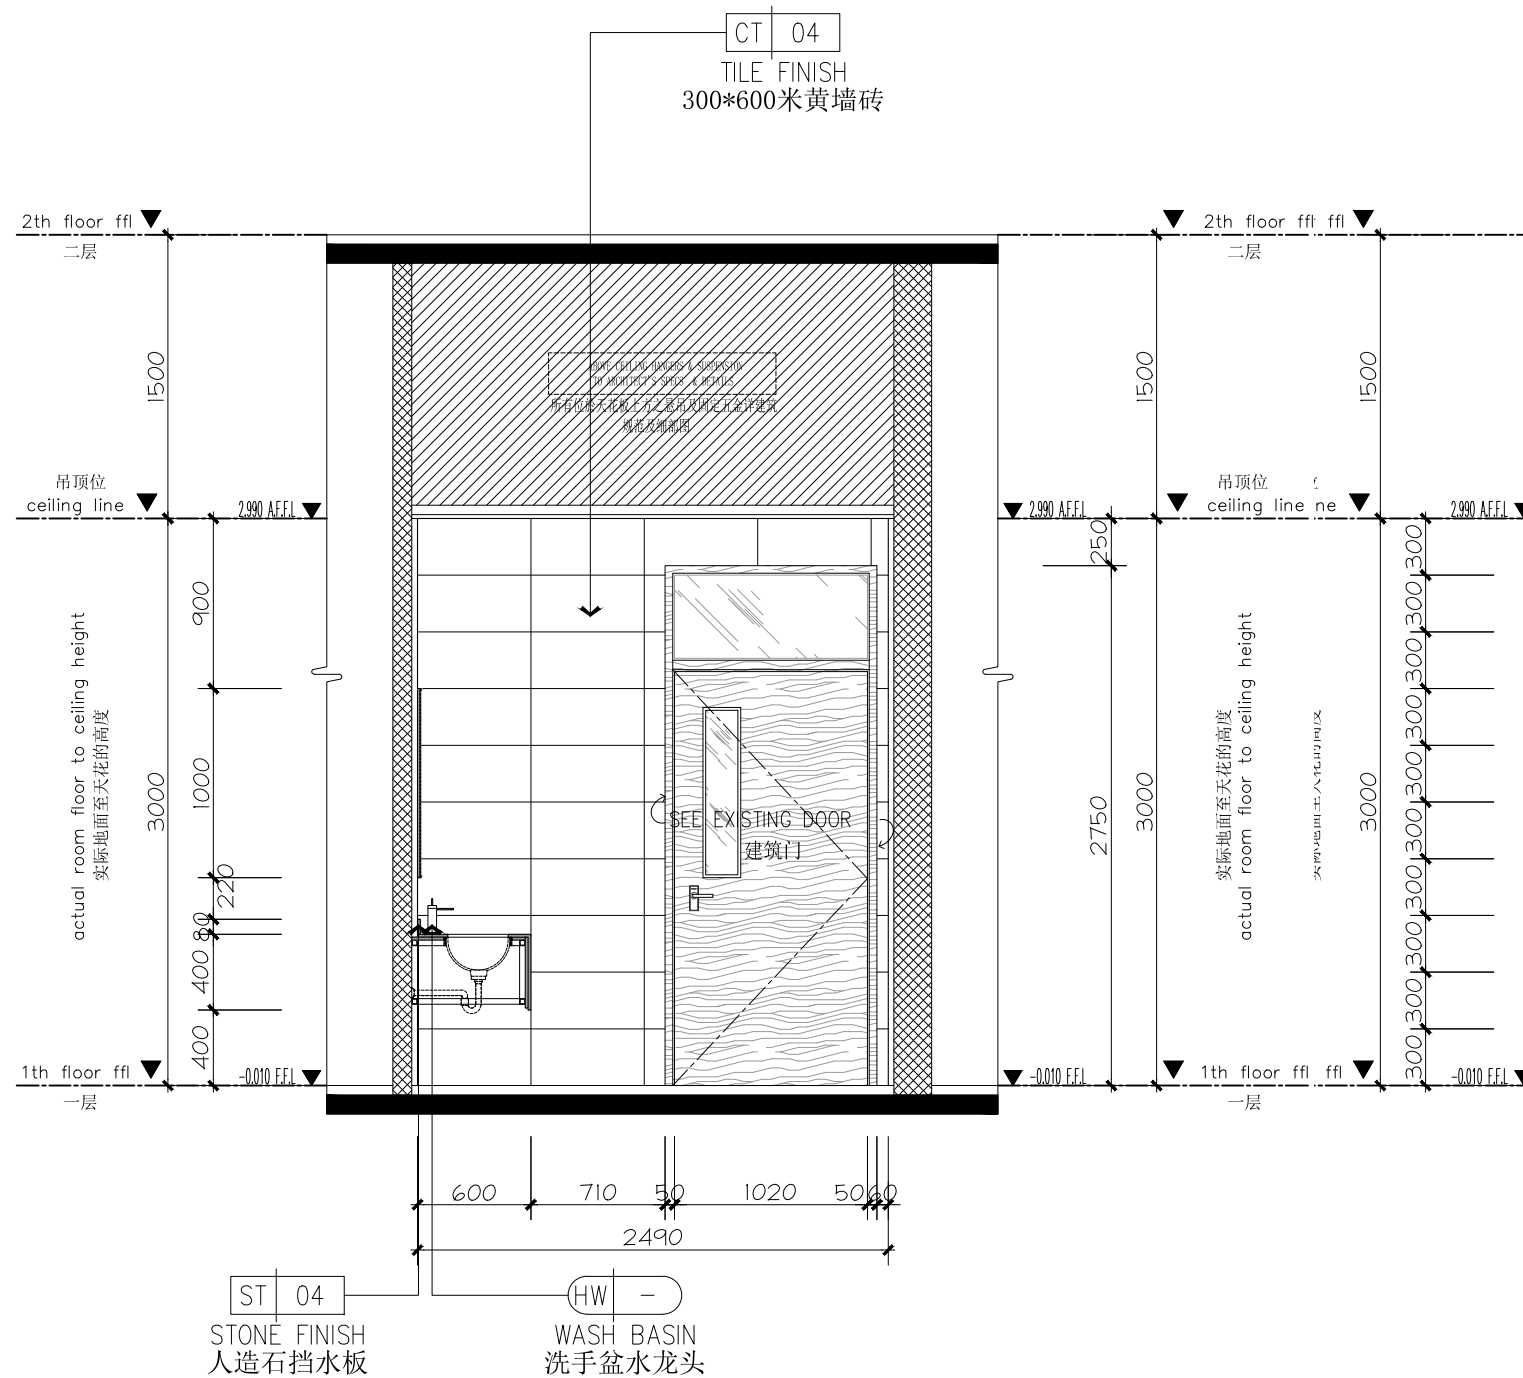

46 ELEVATION
EL-01-07 立面图 SCALE 1:40 @A2

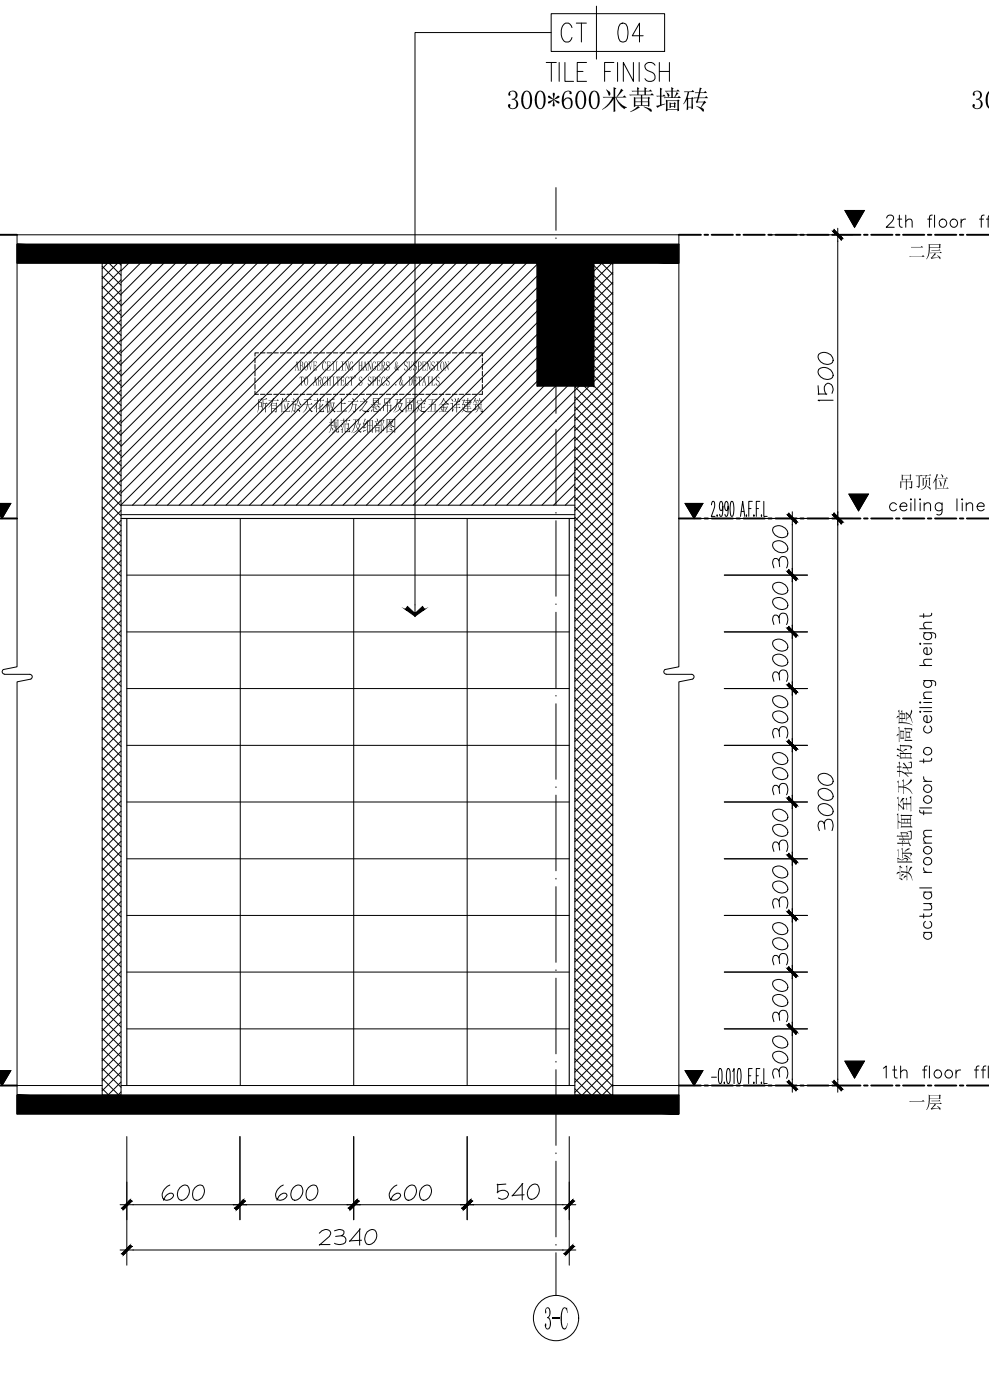


47 ELEVATION
EL-01-07 立面图 SCALE 1:40 @A2


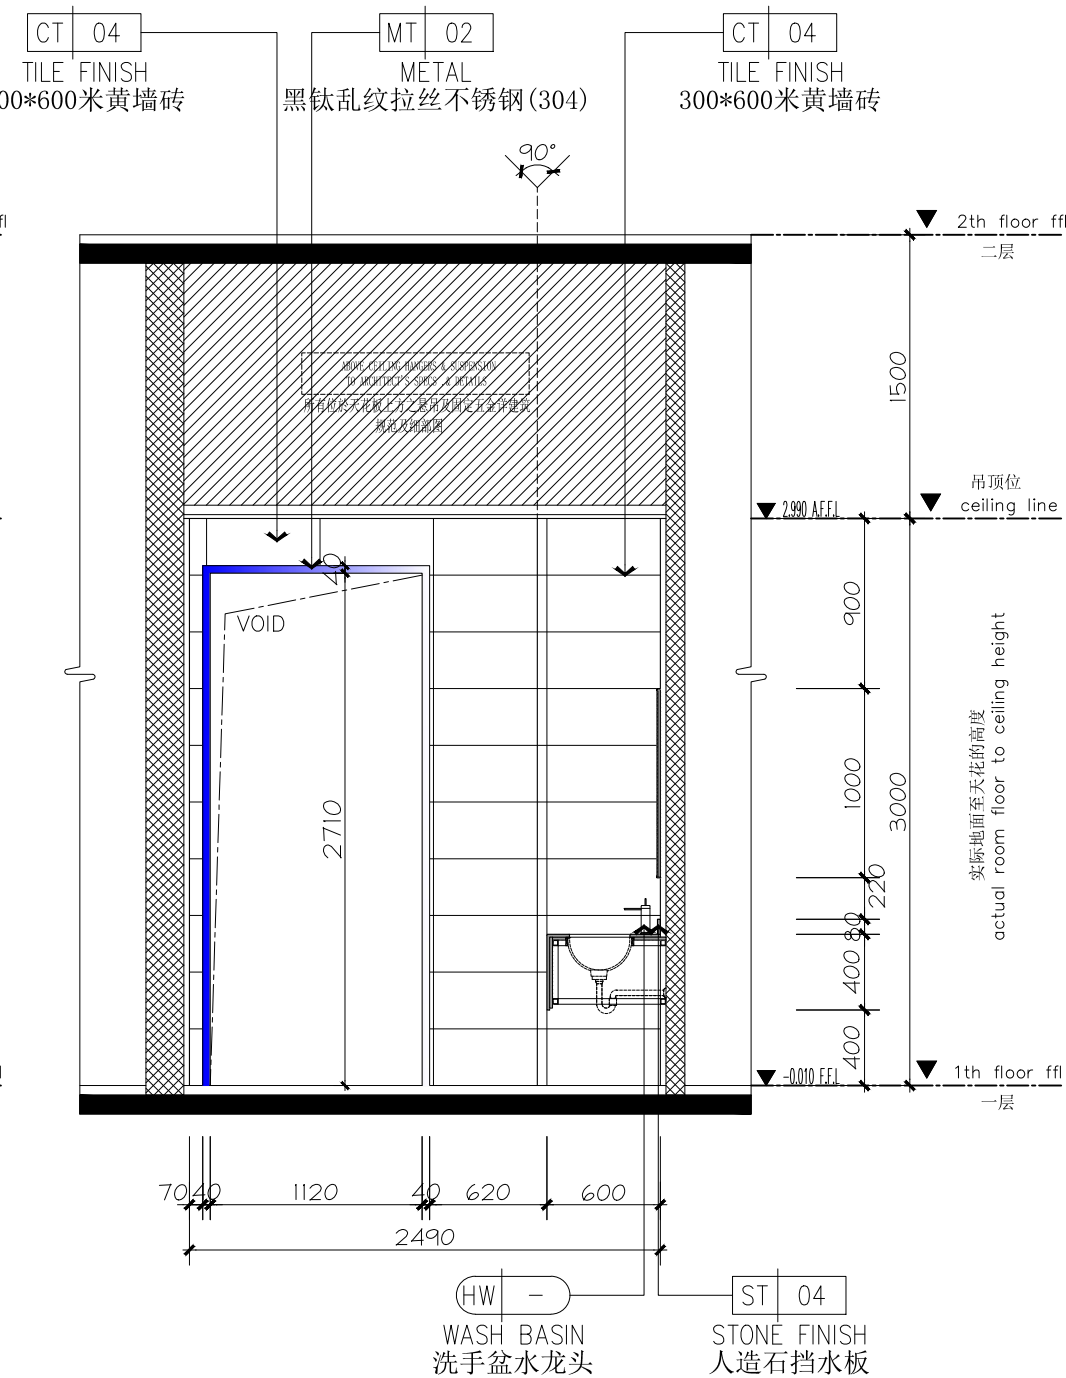


48 ELEVATION
EL-01-07 立面图 SCALE 1:40 @A2

1F卫生间立面图



IE-01-21

 

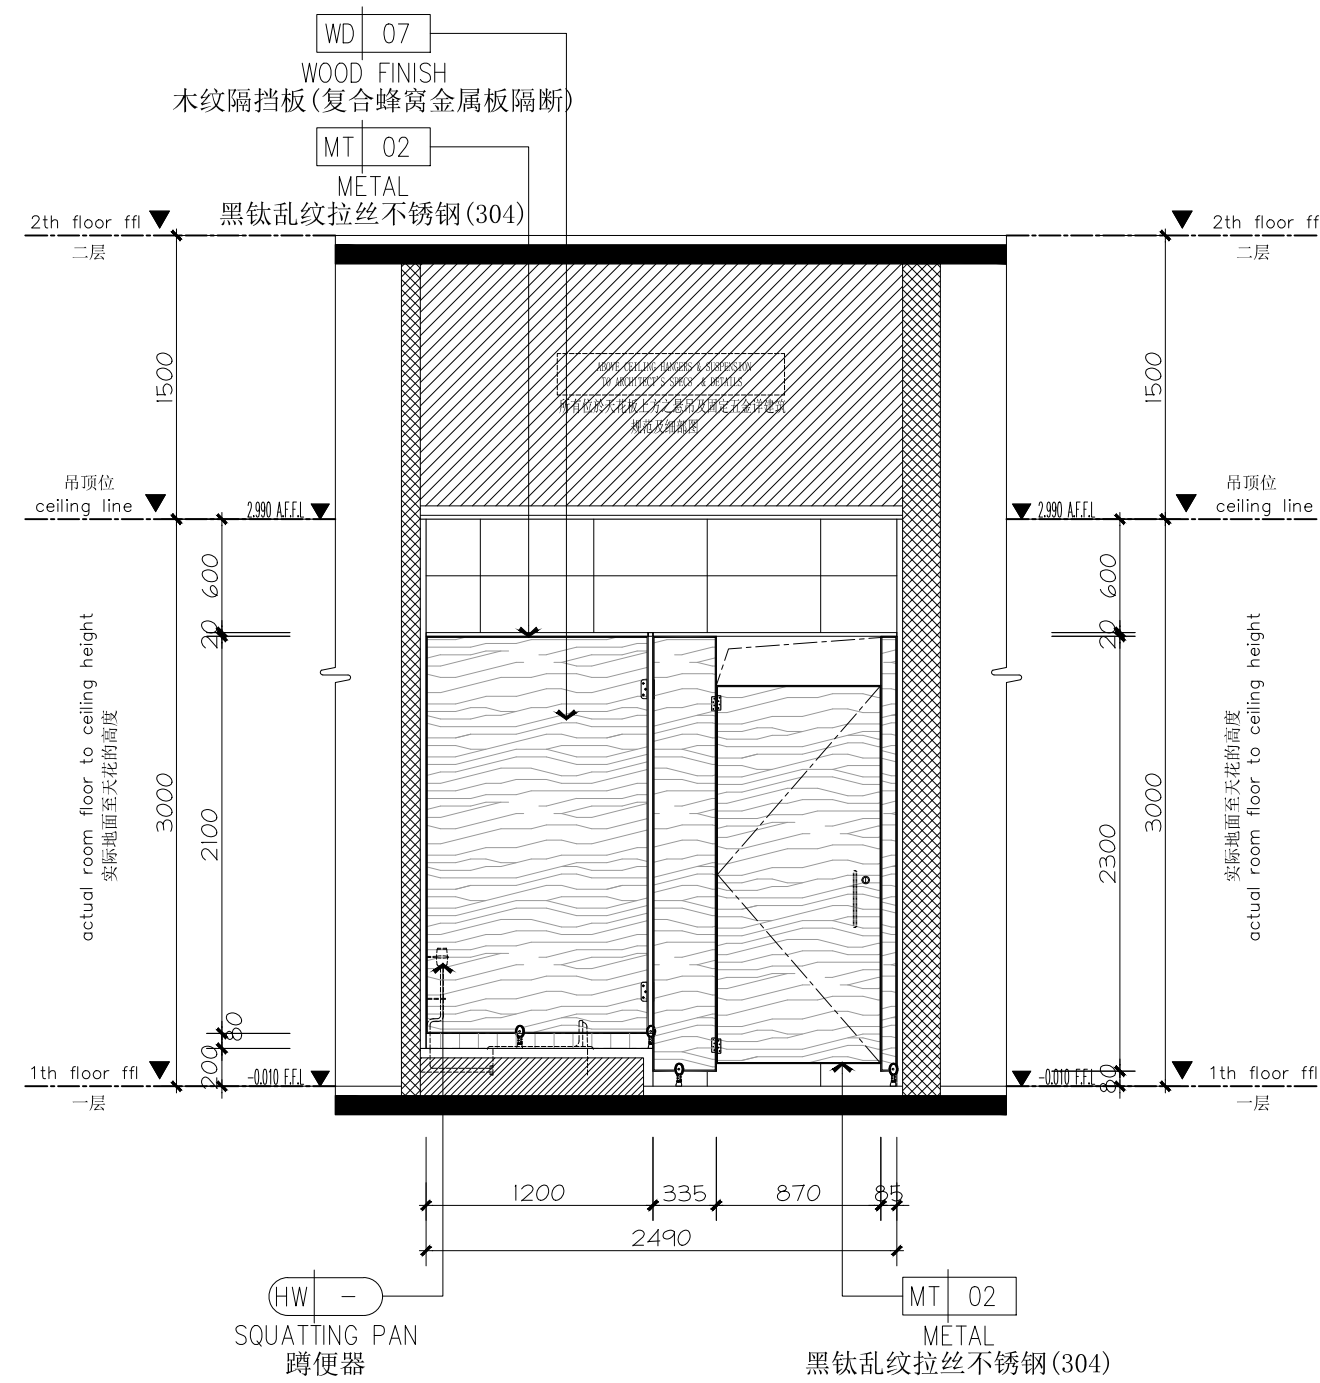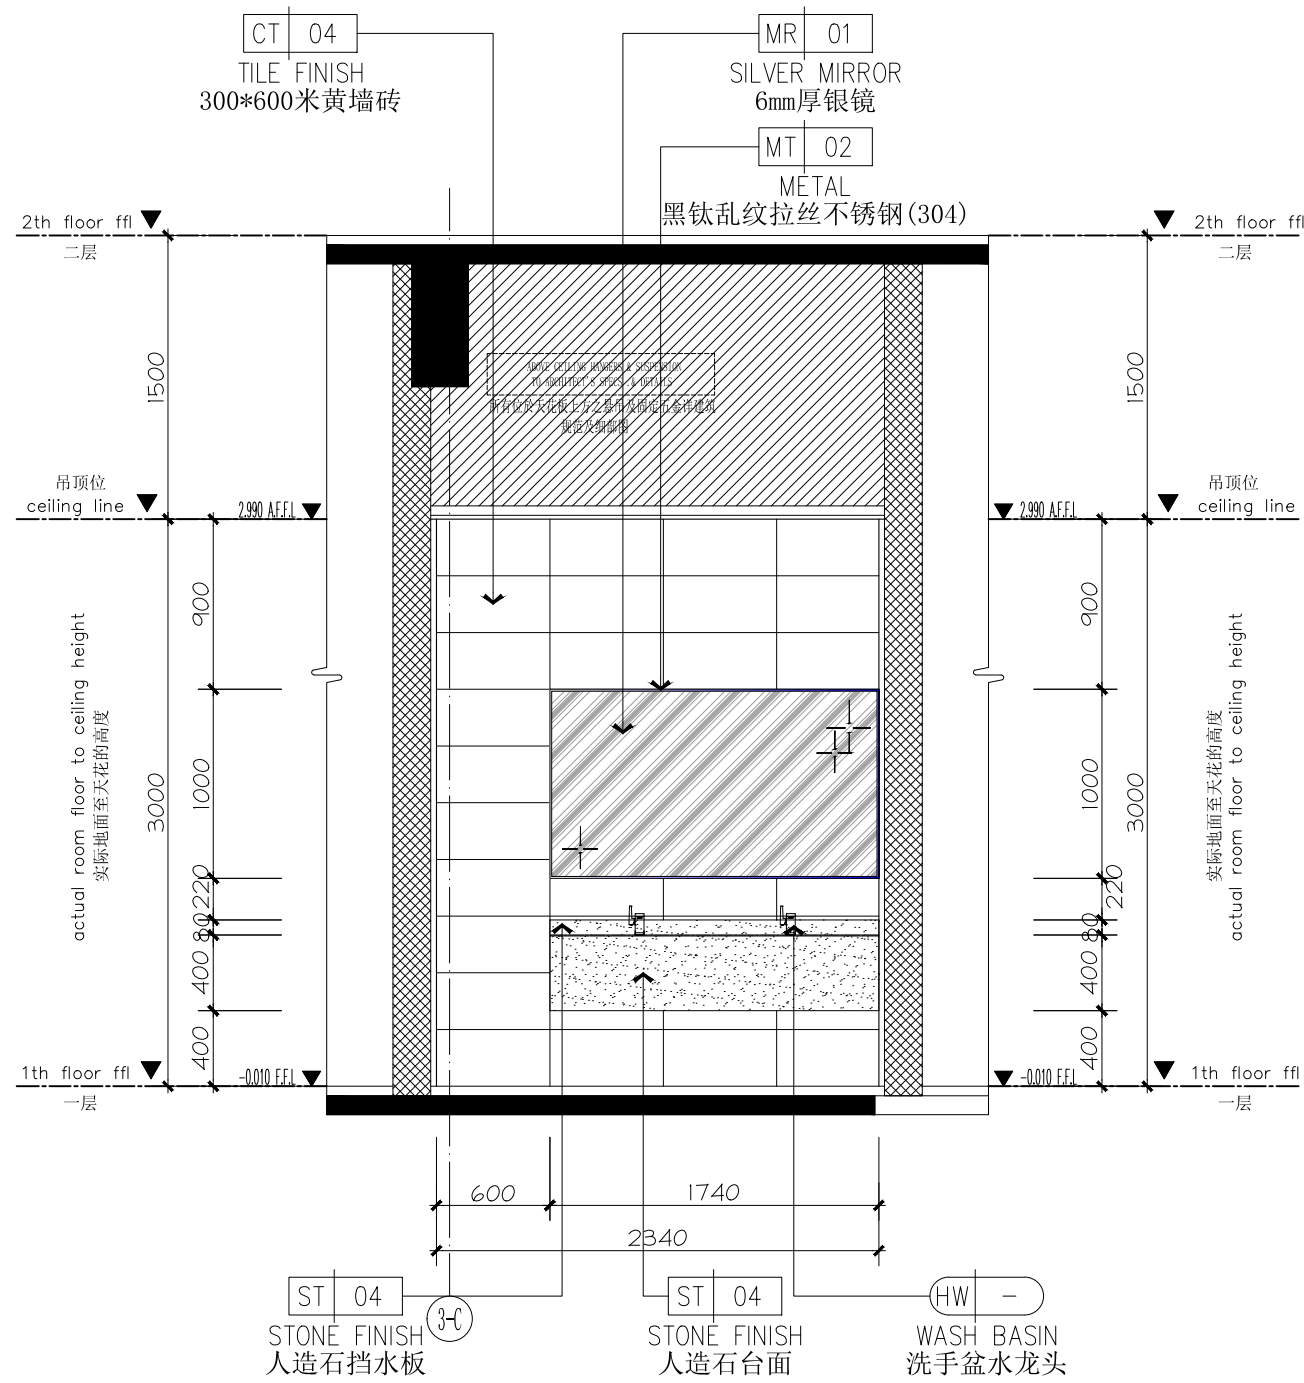

49 ELEVATION
EL-01-07 立面图 SCALE 1:40 @A2

50 ELEVATION
EL-01-07 立面图 SCALE 1:40 @A2

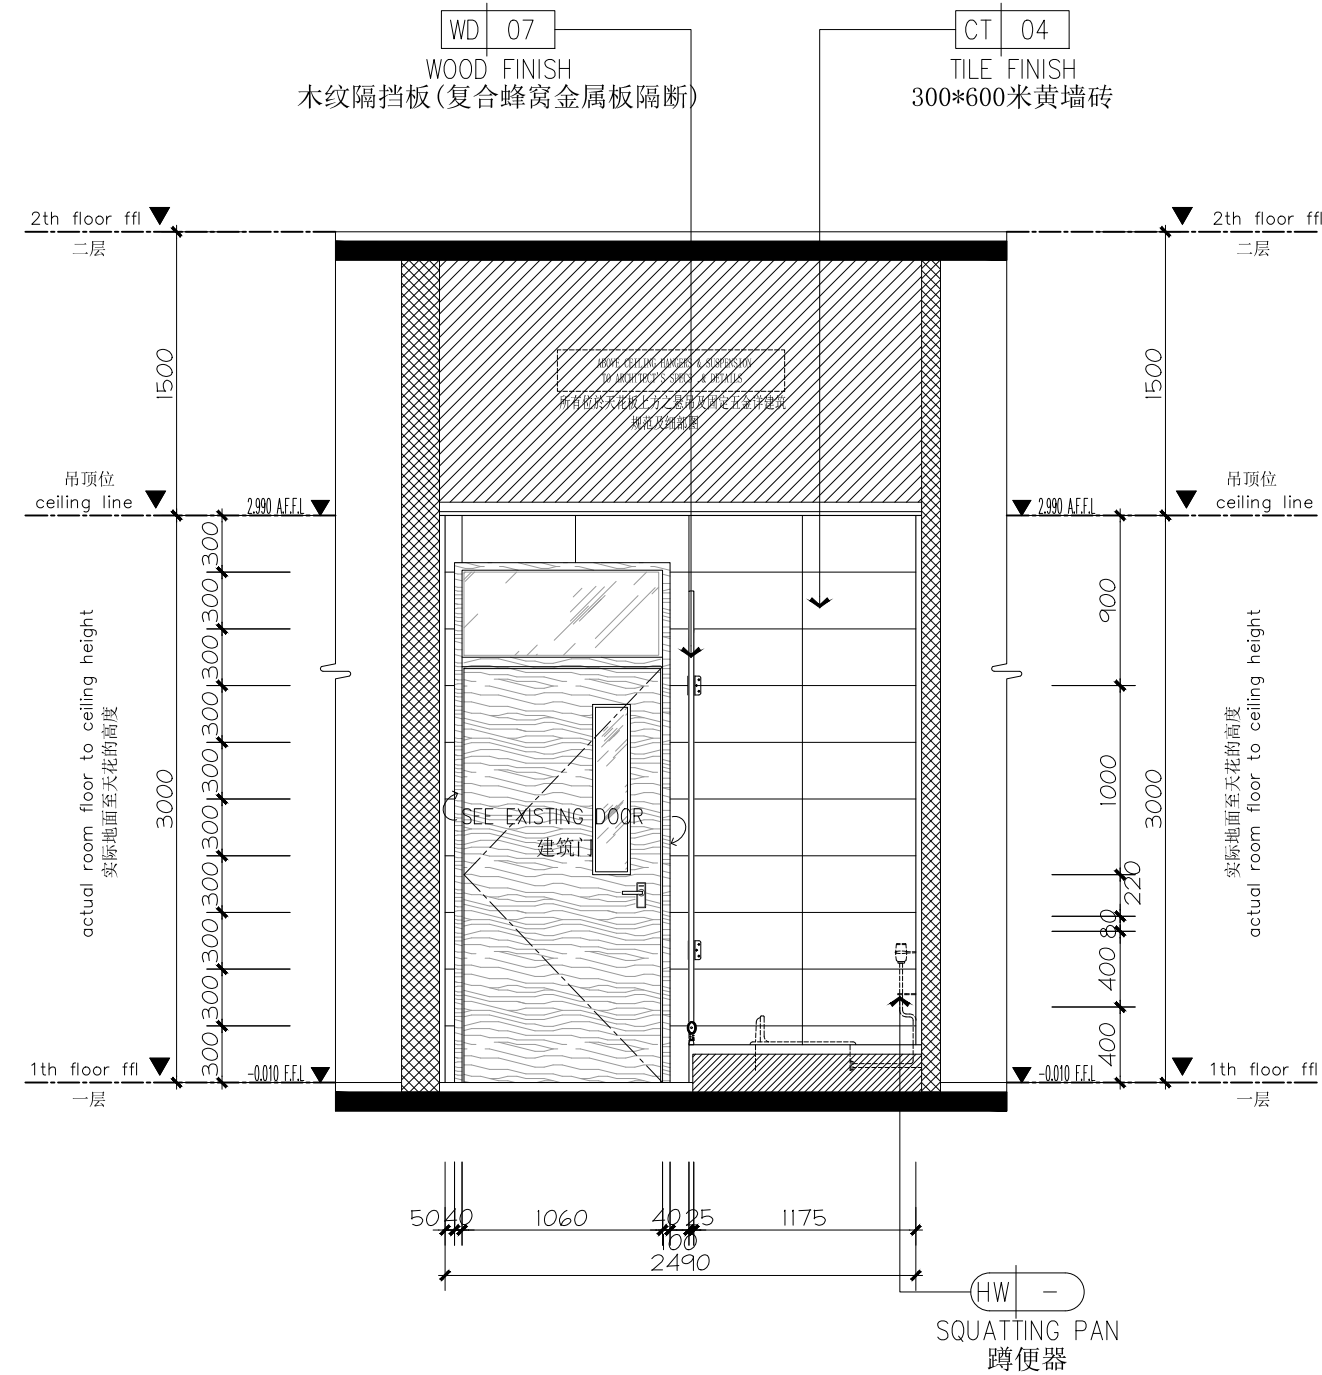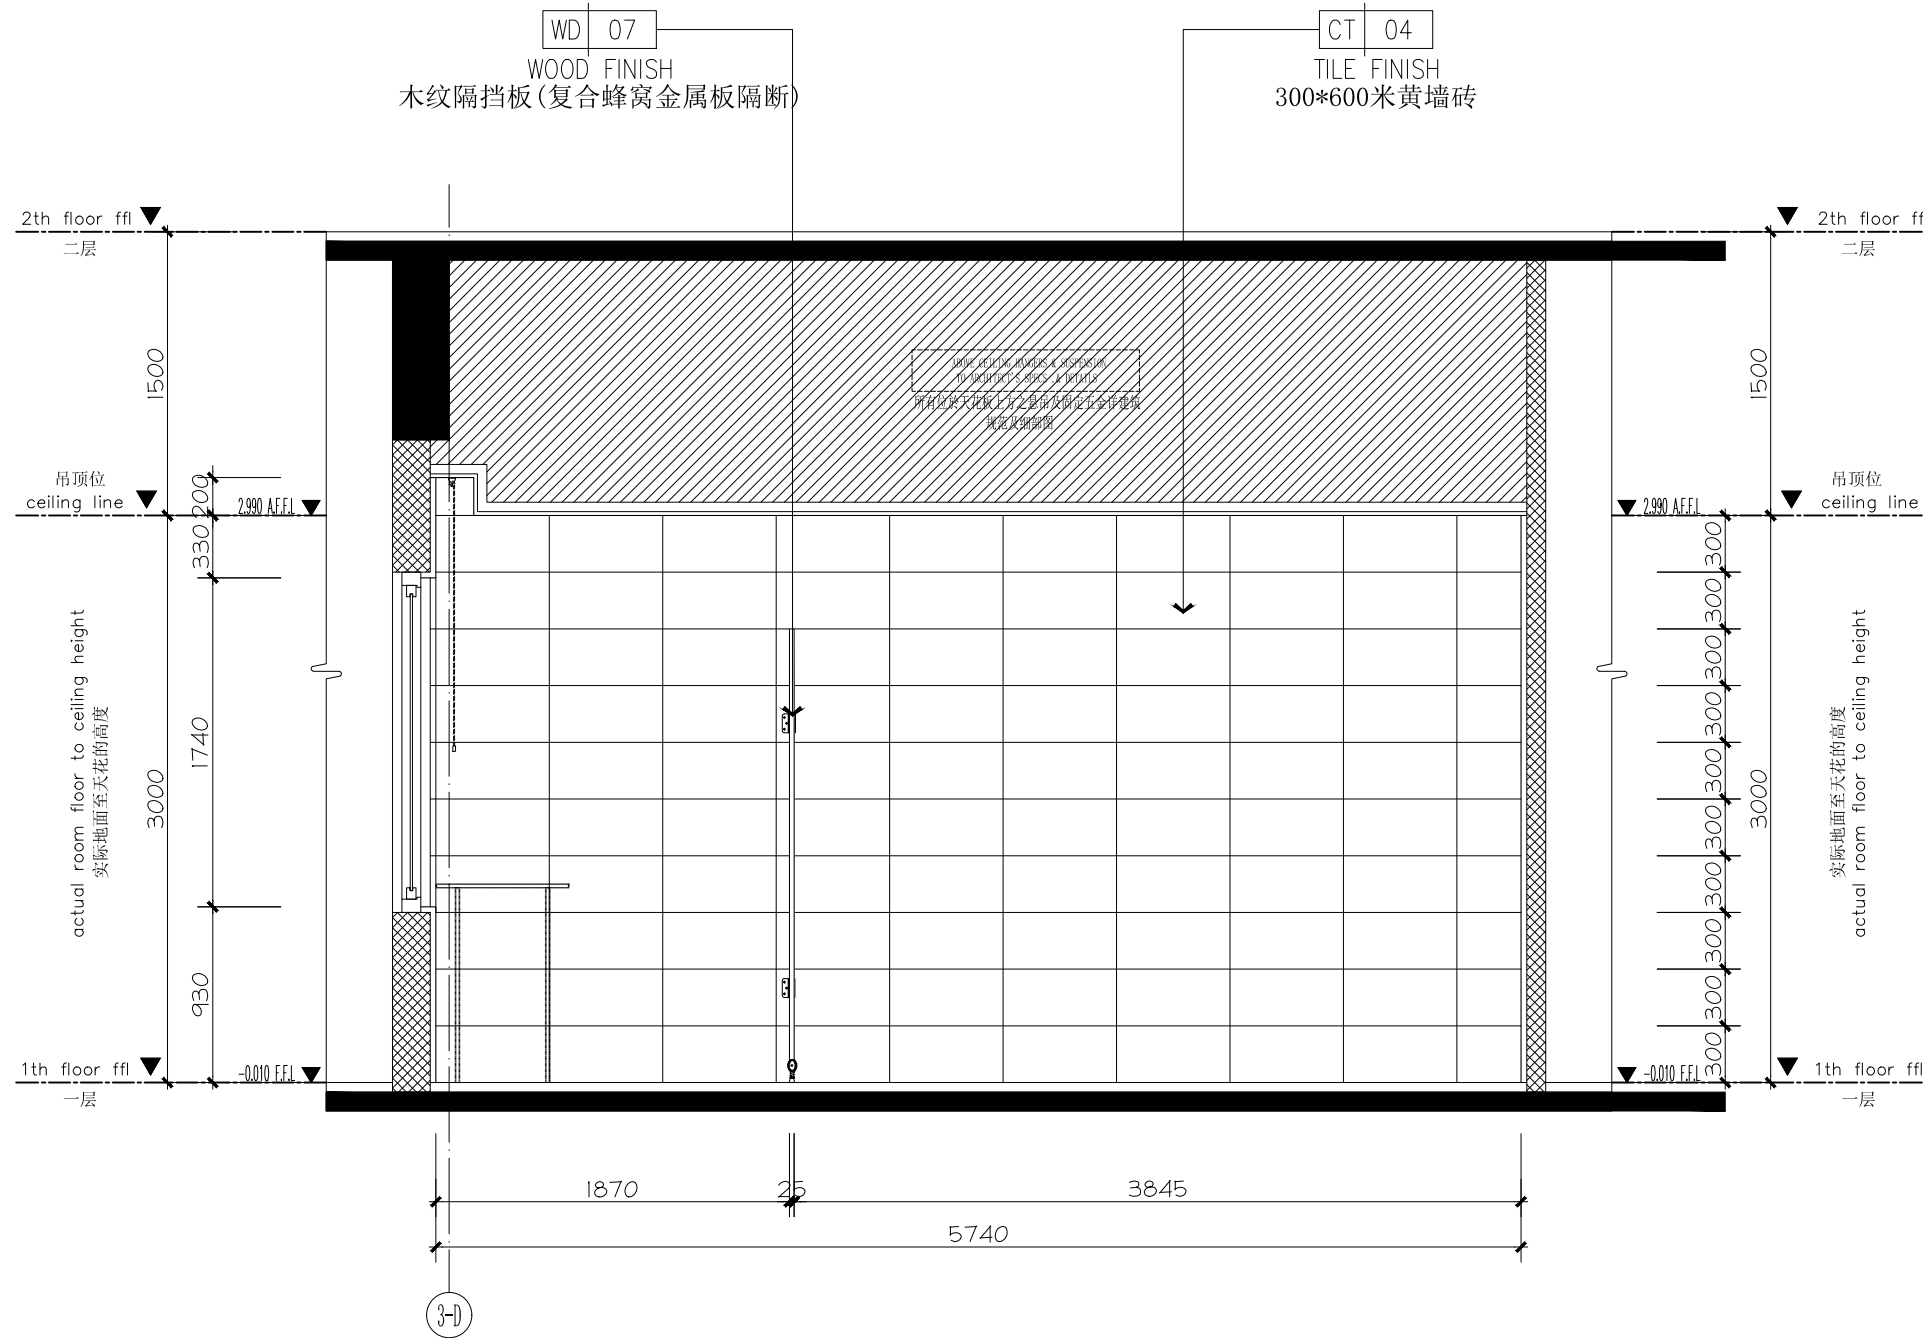




51 ELEVATION
EL-01-07 立面图 SCALE 1:40 @A2

52 ELEVATION
EL-01-07 立面图 SCALE 1:40 @A2

1F卫生间立面图


IE-01-22

 

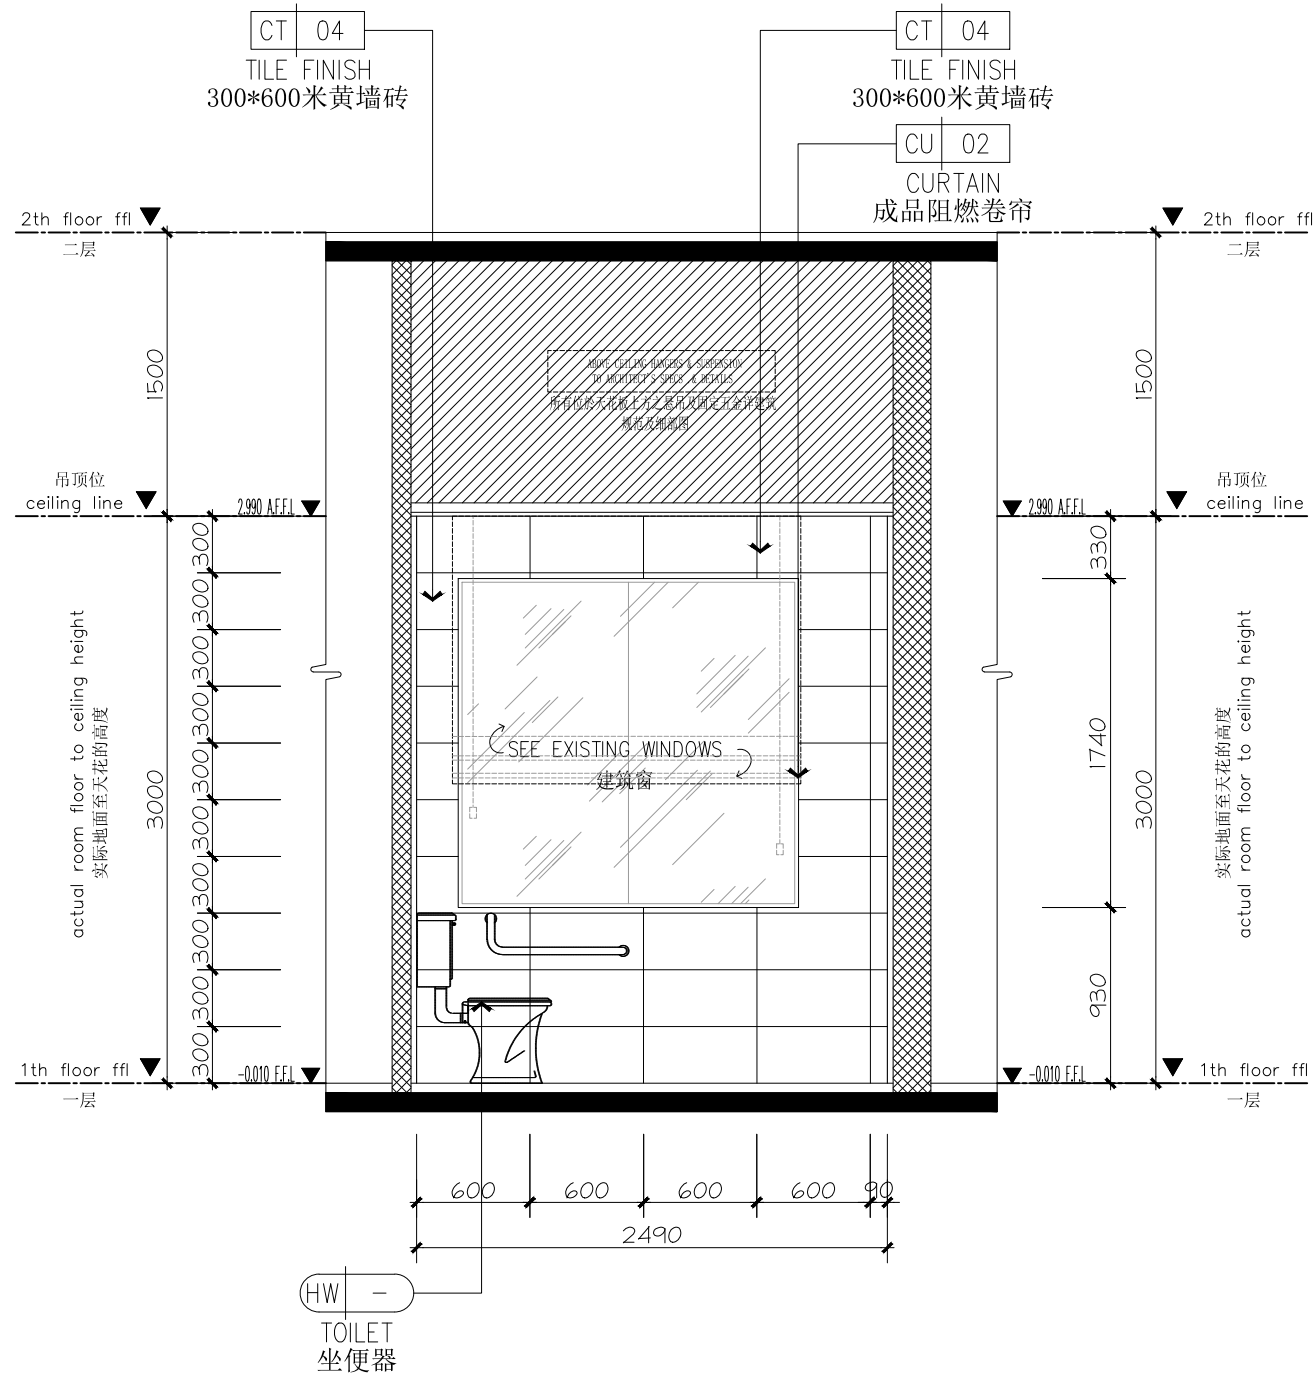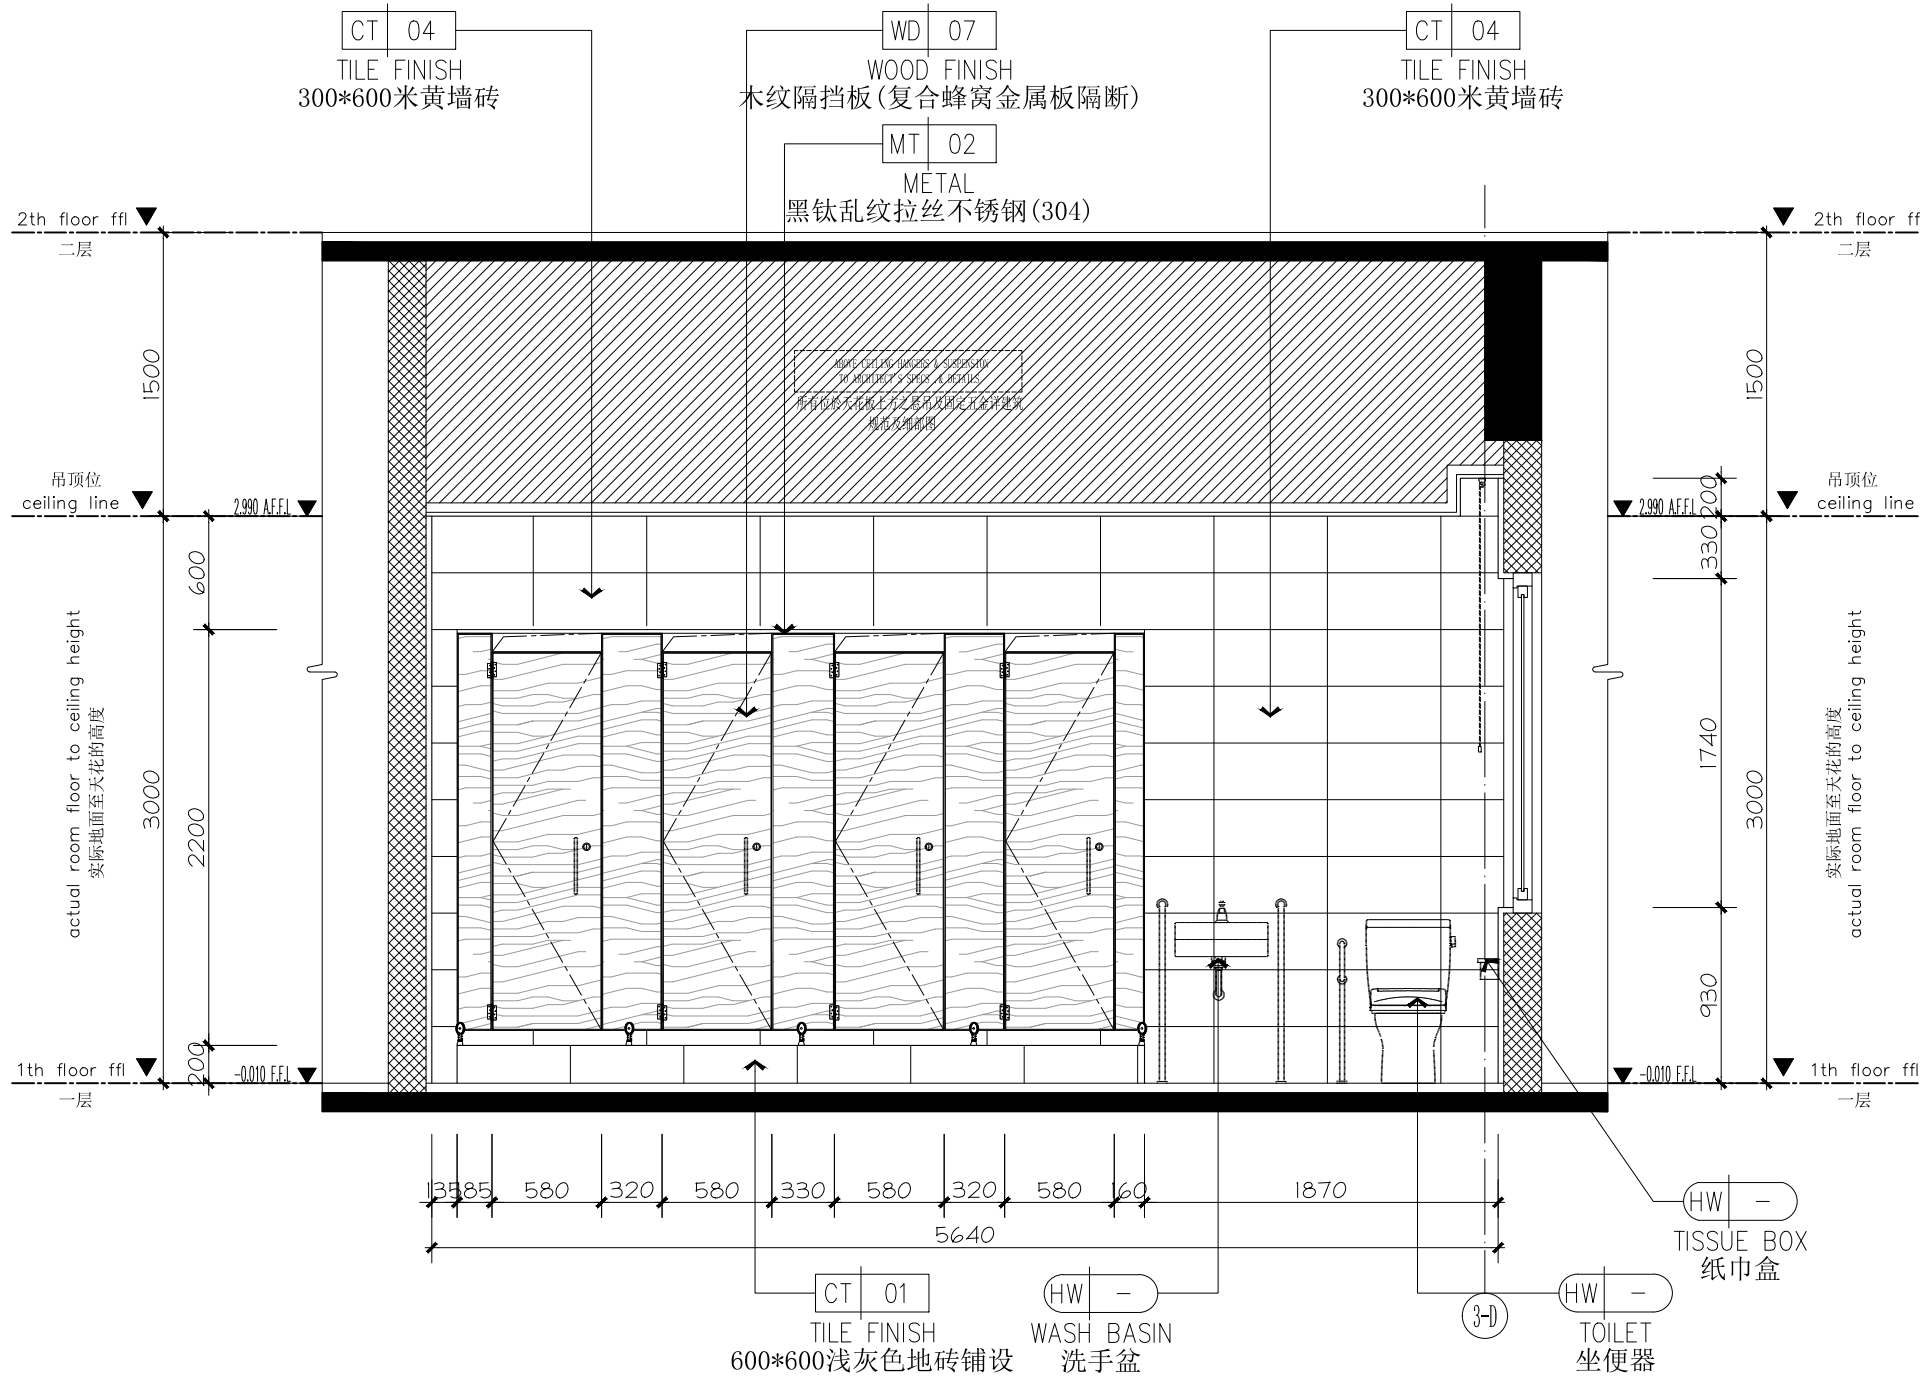

1F卫生间立面图

IE-01-23

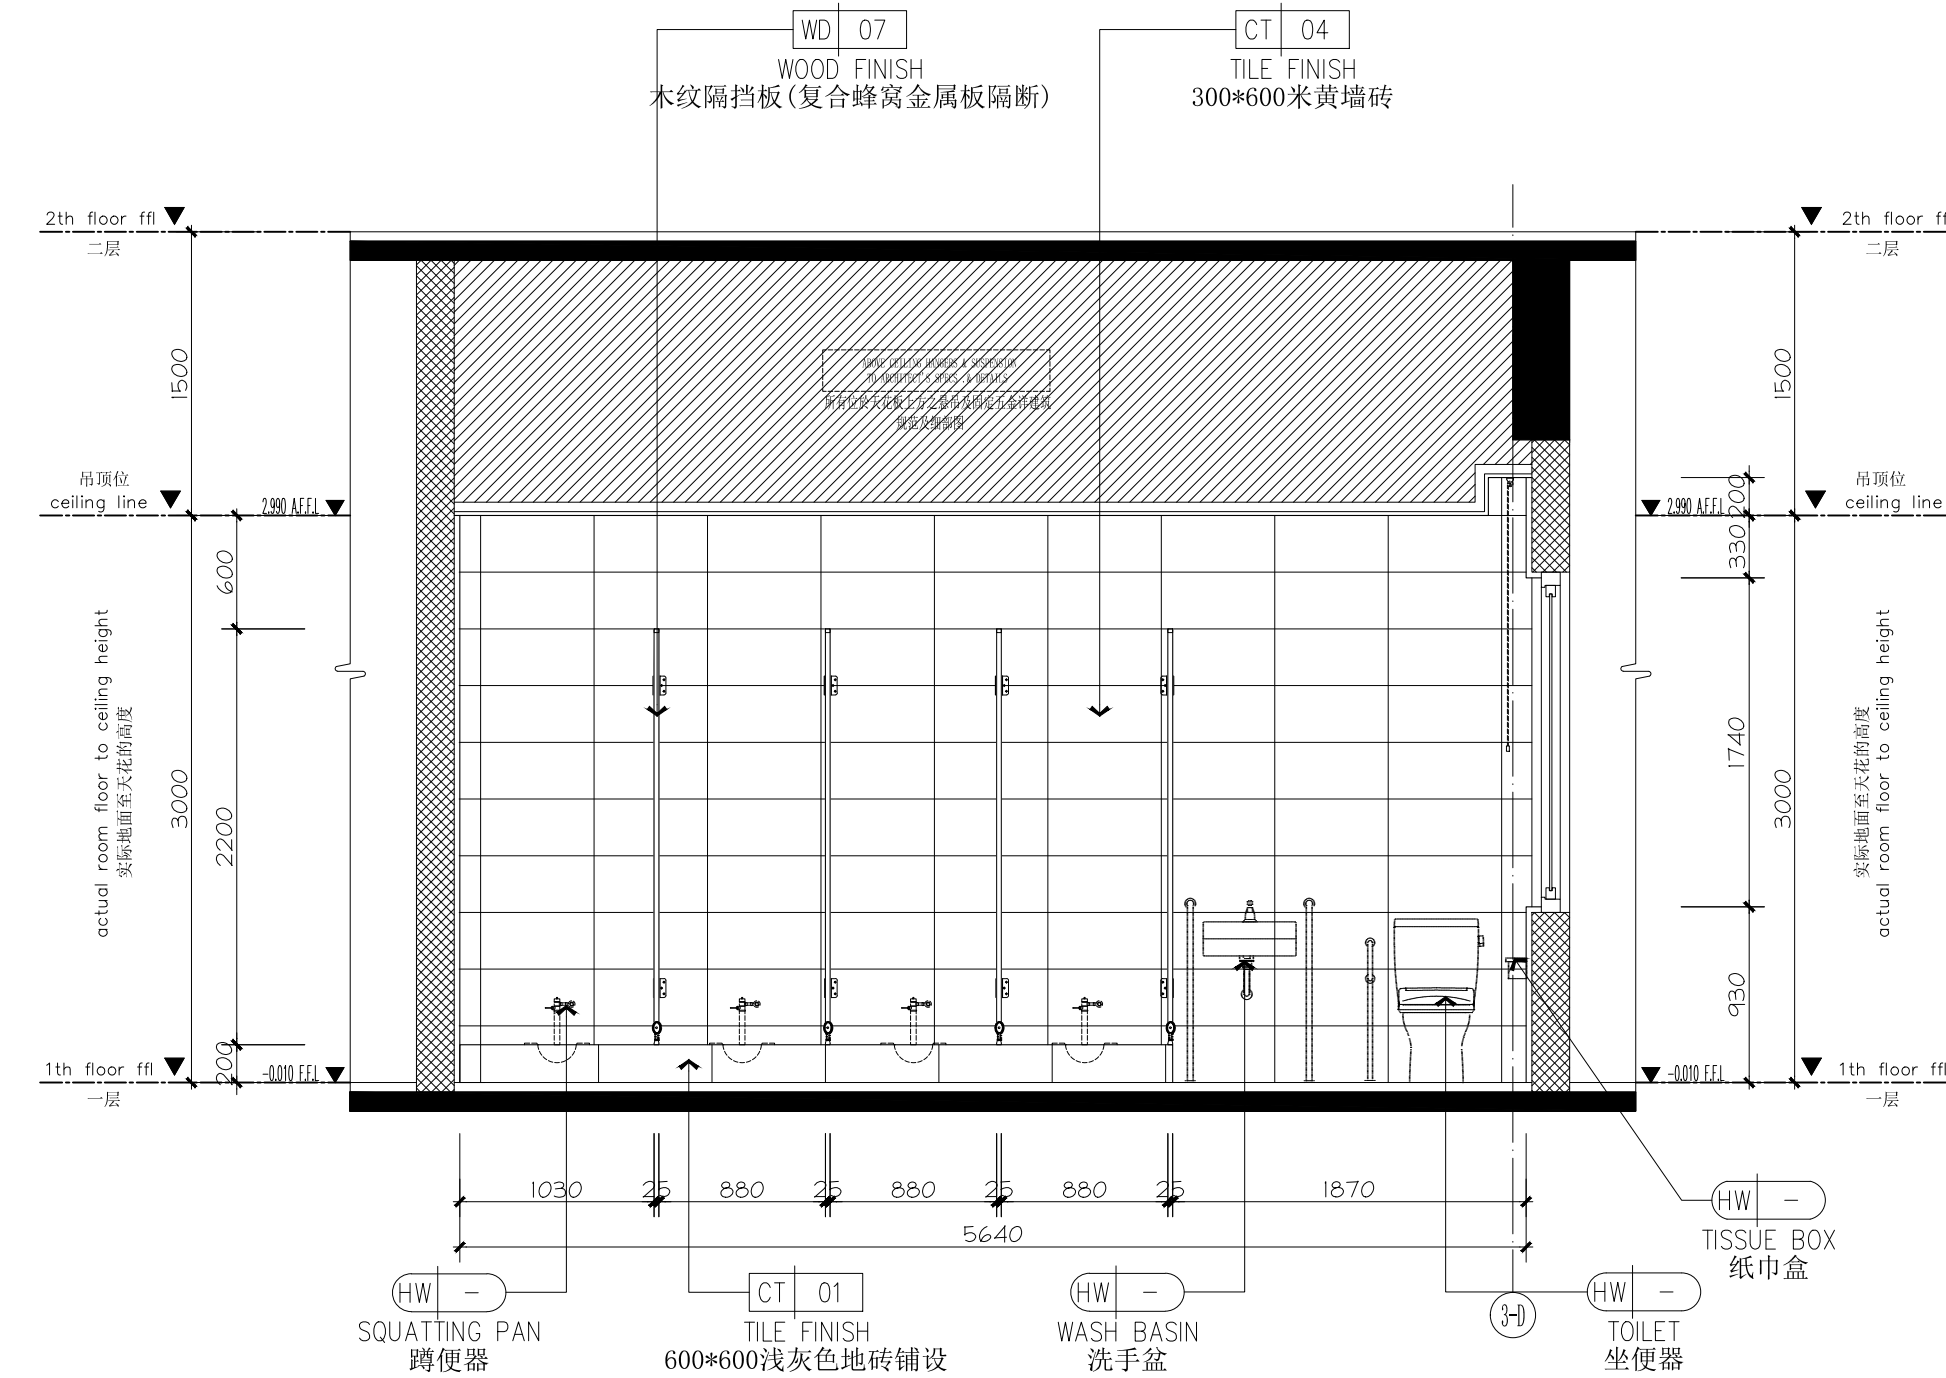

55 ELEVATION
EL-01-07 立面图 SCALE 1:40 @A2

