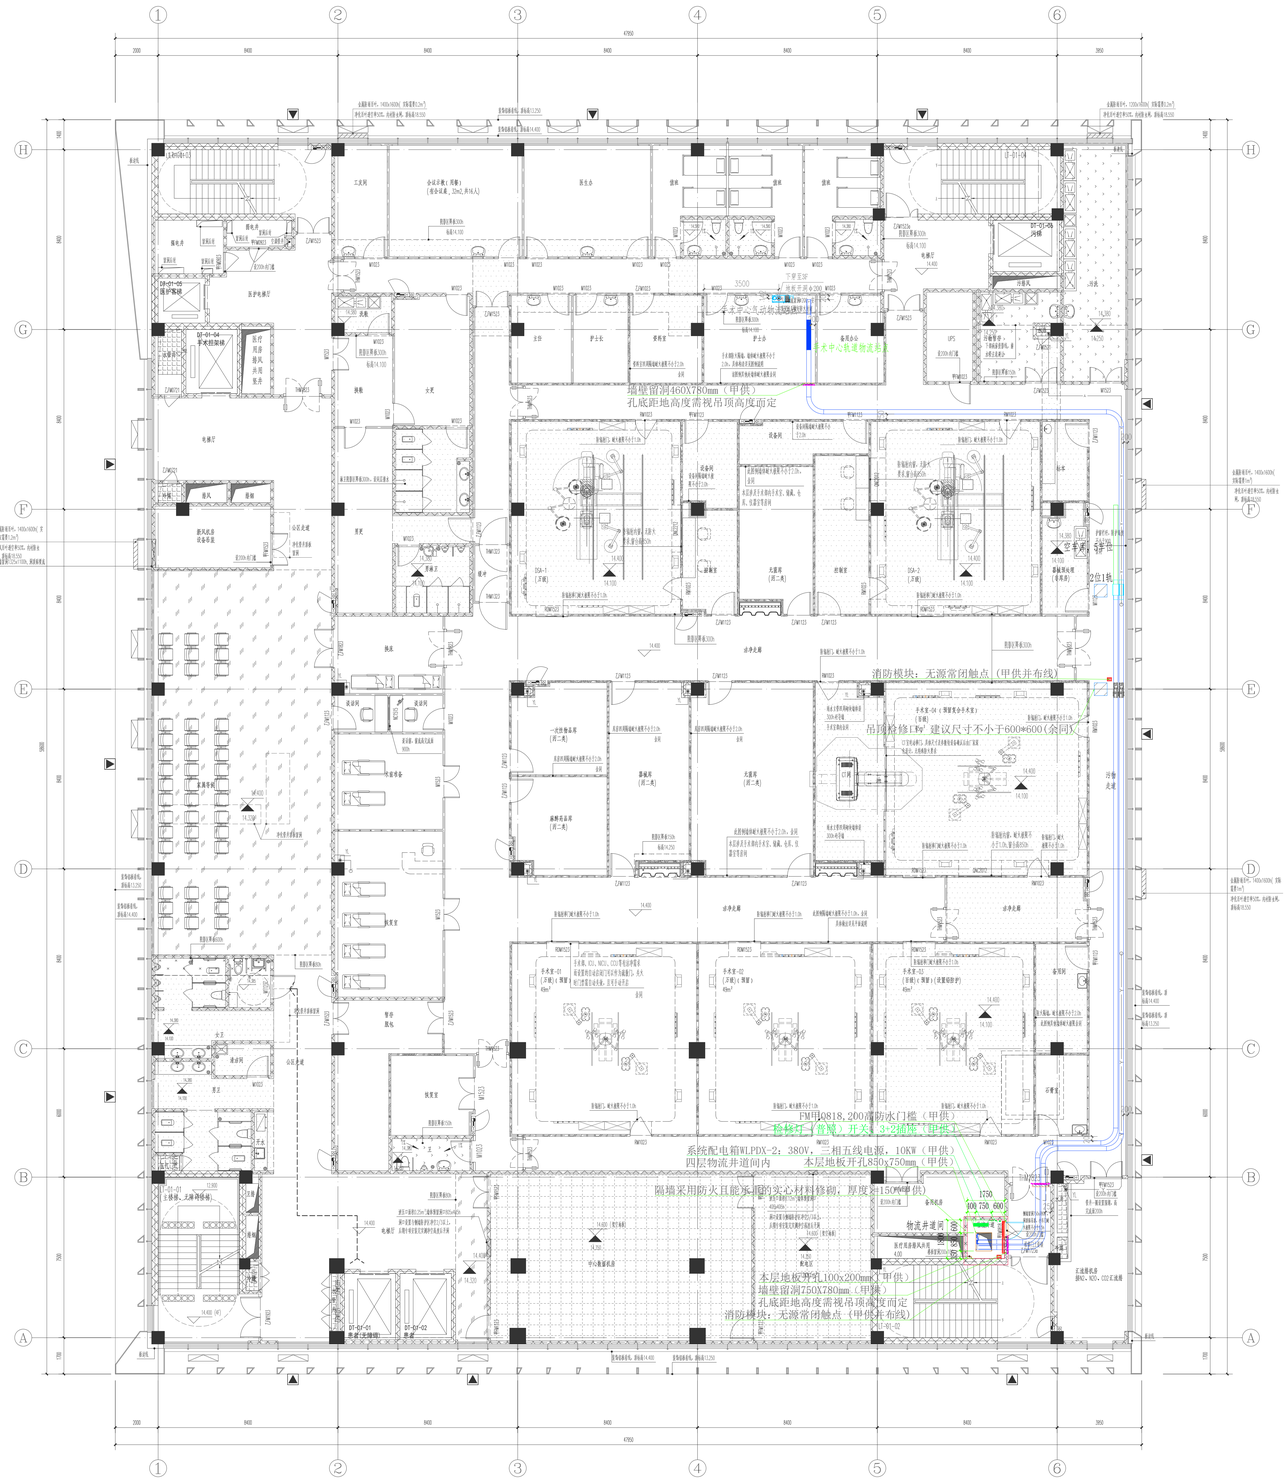


四层平面图 1:120

重要声明 Important Note

本图纸的著作权及其它相关权益属于启迪设计集团股份有限公司所有，图中所含的专有技术信息应予保密，未经本公司书面许可，不得复制本图纸或将信息提供或披露给任何第三方。（与业主有协议者，按协议执行）。

The copyright and other related equities of the drawing material belong to Tus-Design Group Co, Ltd. Proprietary technical information included in the drawings shall be confidential. Any duplication or disclosure of the information to any third party is not allowed without written permission from our company. (Those who have agreements with clients shall follow the agreements.)

分区示意图 KEY PLAN

修改记录 Revised Record

编号 No.	出图 Issue	日期 Date
A	首次出图	

建设单位 Client

苏州市相城人民医院

顾问设计公司 Consultant Design Company

设计院 Design Institute

启迪设计集团
Tus-Design Group
启迪设计集团股份有限公司
中国江苏省苏州工业园区科茂路9号
电话 TEL: 86-512-6616-8100
传真 FAX: 86-512-6523-0783
邮编 ZIP: 215021

出图专用章 Seal of Issuing

执业注册章 National Registered Professional license

图名 Drawing Title

轨道、气动物流四层平面图

工程名称 Project Name

苏州市相城人民医院改扩建项目（二期建设）

子项工程名称 Sub-Project Name

14#急诊医学中心

设计编号 Design No.	子项工程号码 Job No.
AK2025A127-2	01
审定人 Approved by	项目负责人 Design chief
审核人 Finally Checked by	专业负责人 Discipline chief
校对人 Checked by	设计人 Designed by
项目经理 Project Manager	制图人 Drawn by

比例 Scale	专业 Discipline
1:100	物流
日期 Date	图号 Drawing No.
2026.02	014

设计阶段 Design Stage

施工图