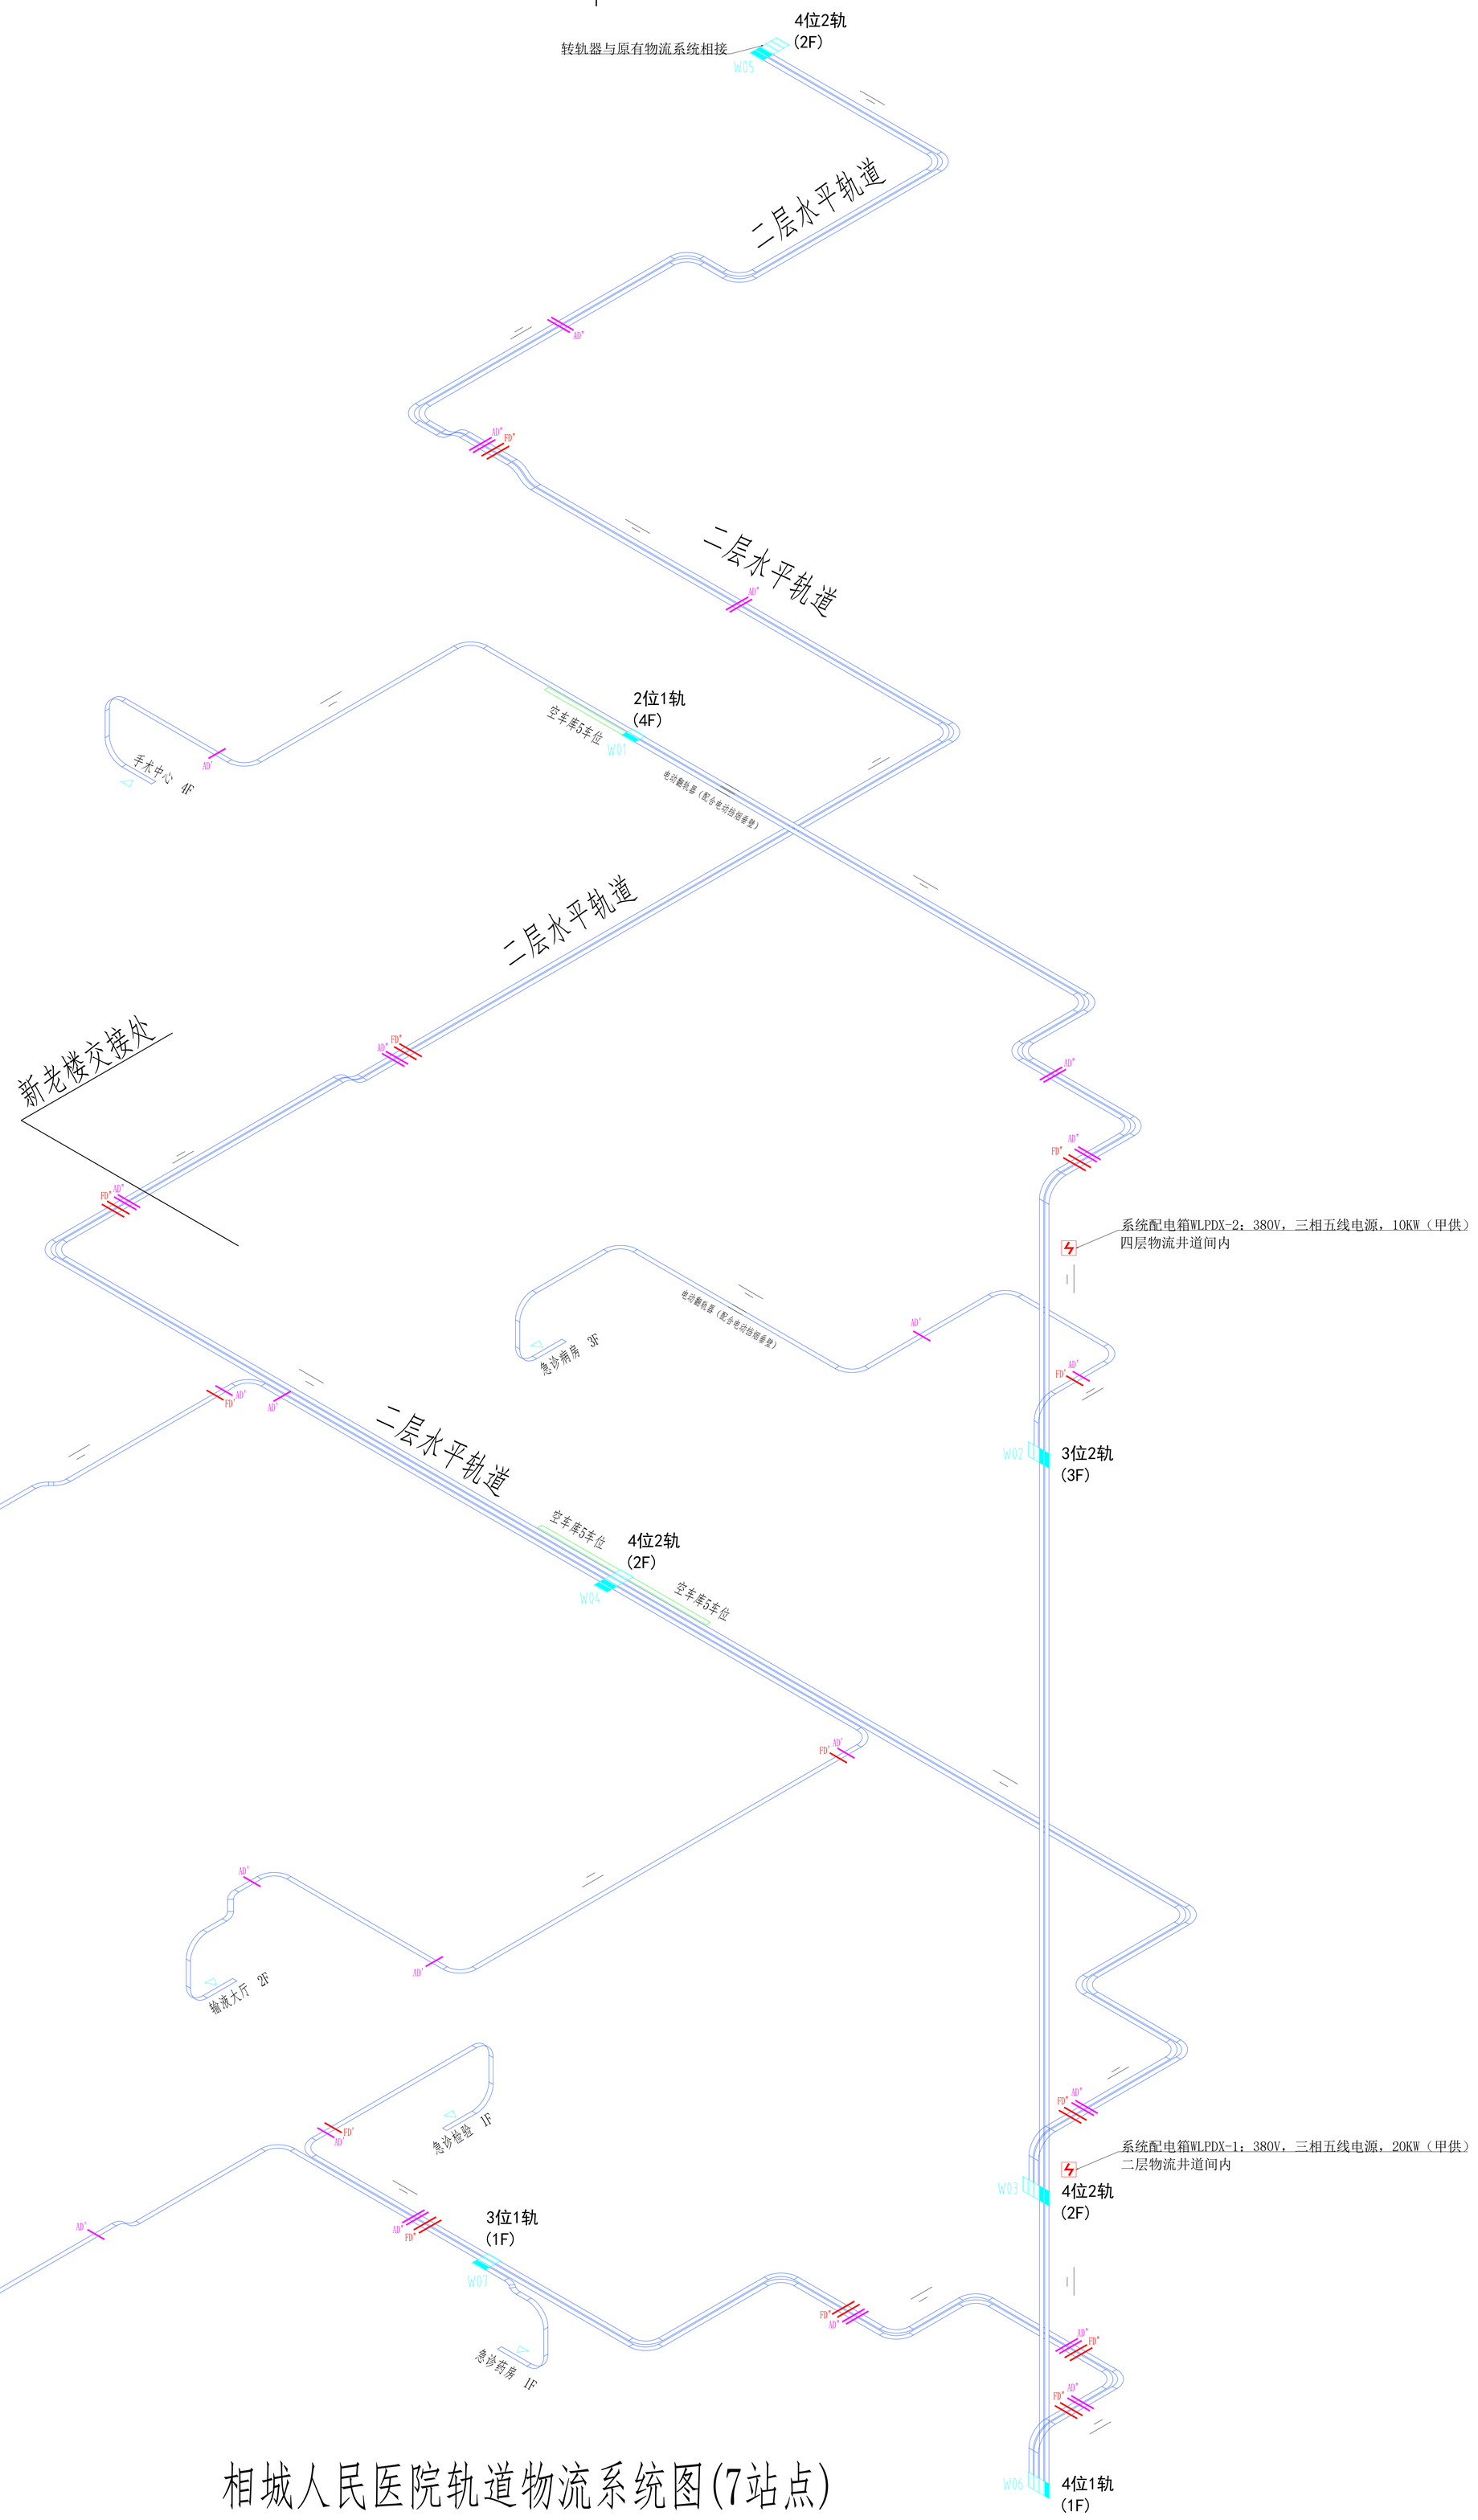


相城人民医院轨道物流系统图(7站点)

重要声明 Important Note

本图纸的著作权及其它相关权益属于启迪设计集团股份有限公司所有，图中所包含的信息未经许可，不得全部或部分用于其他项目，或向第三方转让。
The copyright and other related equities of the drawing material belong to Tus-Design Group Co, Ltd. Proprietary technical information included in the drawing is confidential. It should not be disclosed to any third party or used for any purpose other than the project without written permission from our company. (Those who have agreements with clients shall follow the agreements.)

分区示意图 KEY PLAN

修改记录 Revised Record

编号 No.	出图 Issue	日期 Date
A	首次出图	

建设单位 Client
苏州市相城人民医院

顾问设计公司 Consultant Design Company

设计院 Design Institute
启迪设计集团 Tus-Design Group
启迪设计集团股份有限公司
中国江苏省苏州工业园区星龙街99号
电话 TEL：86-512-6515-0100
传真 FAX：86-512-6523-0783
邮编 ZIP：215021

出图专用章 Seal of Issuing

执业注册章 National Registered Professional license

图名 Drawing Title
轨道物流系统图

工程名称 Project Name
苏州市相城人民医院改扩建项目（二期建设）

子项工程名称 Sub-Project Name
1#急诊医学中心

设计编号 Design No.	AKZDSA127-2	子项工程号码 Job No.	01
审定人 Approved by		项目负责人 Design chief	
审核人 Finally Checked by		专业负责人 Discipline chief	
校对人 Checked by		设计人 Designed by	
项目经理 Project Manager		制图人 Drawn by	

比例 Scale	1:100	专业 Discipline	物流
日期 Date	2026.02	图号 Drawing No.	003
设计阶段 Design Stage	施工图		