电气 Electric
暖通 HVAC
给排水 Plumbing
结构 Structure
建筑 Architecture

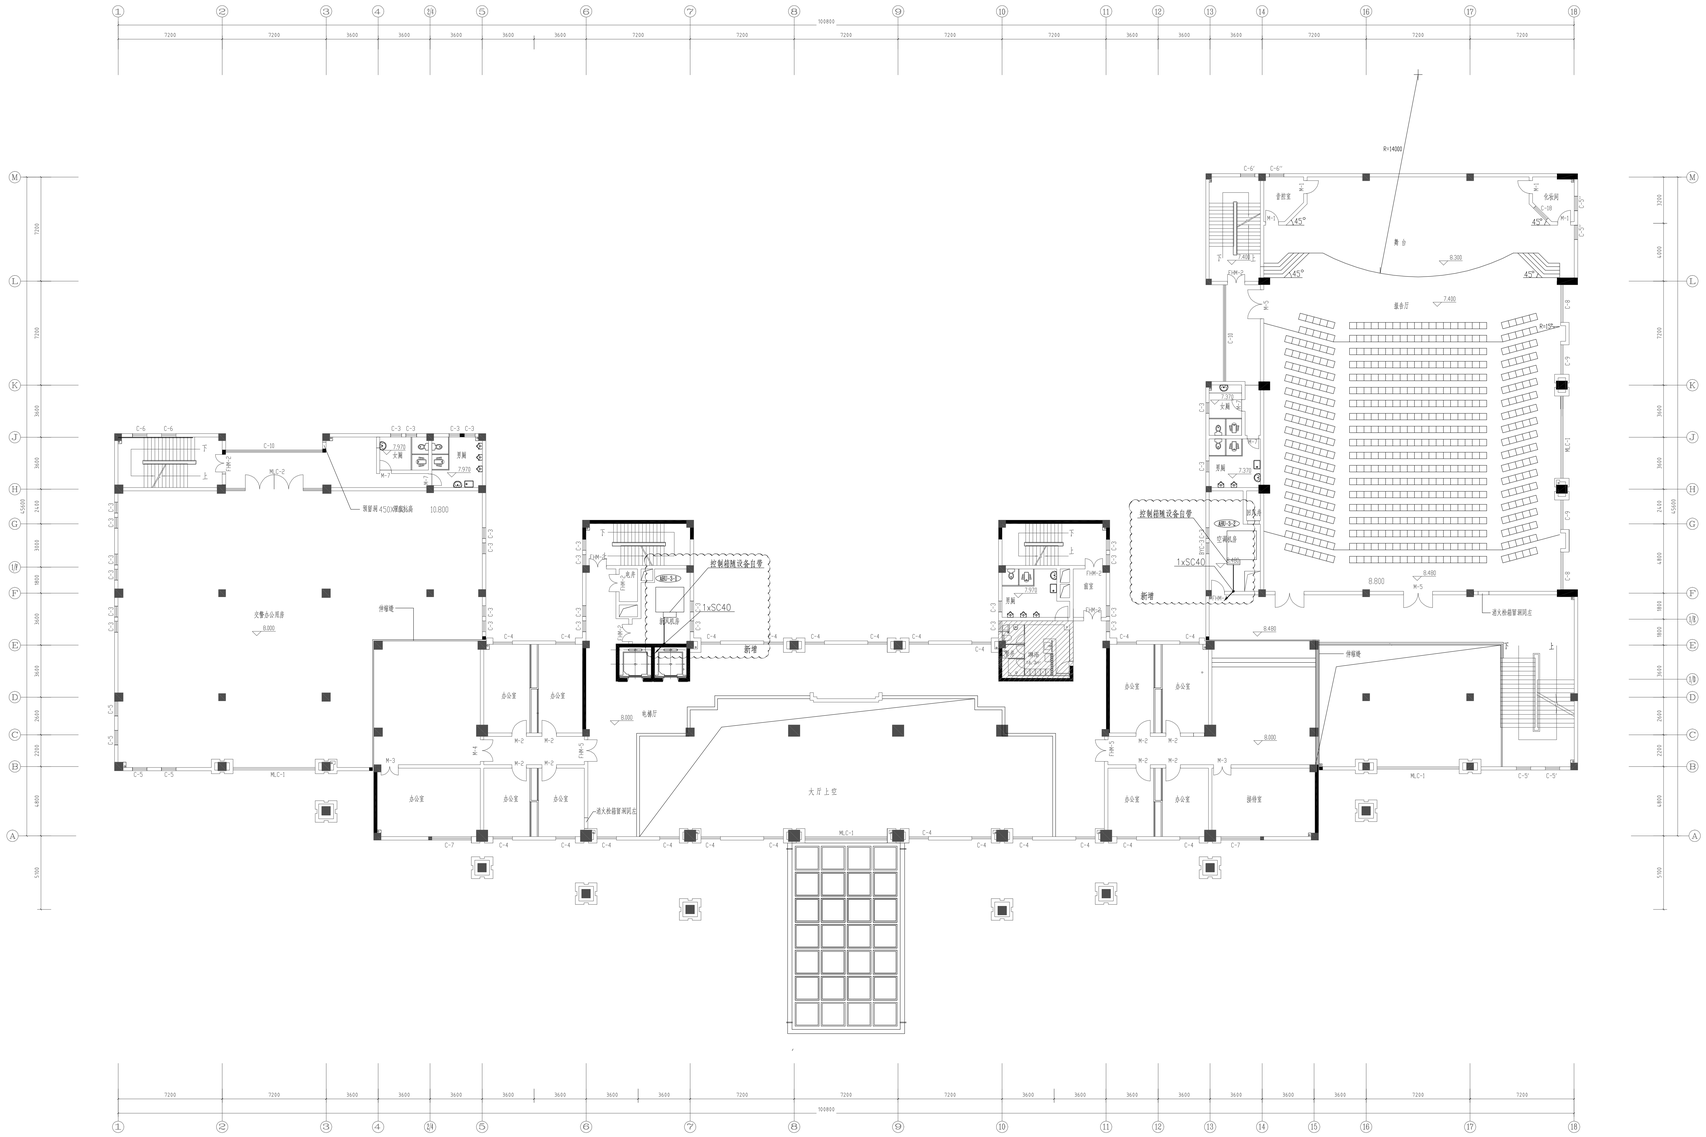

三层空调平面图 1:150

强电图例

序号	符号	名称	型号与规格	安装方式及安装高度
1		二极加三极安全型插座	250V,10A	就墙暗装，下沿距地 0.3米
2		二极加三极安全型插座，卫生间用	250V,10A, IP54	就墙暗装，下沿距地 1.3米 （装设于0~2区外）
3		动力配电柜	GXL-II/I	桩10#槽钢落地安装
4		普通控制箱	GXL-II/I	见系统图
5		带电源自动切换的控制箱	GXL-II/I	见系统图
6		辅助等电位联结端子箱SEB/弱电用等电位联结端子箱SLEB	135*75*50（尺寸仅参考）	暗装，下沿距地 0.3米
7				

平面区位 Key plan

备注 Notes

合作设计 Codesign

管理咨询 Management & Consultant

注册章 Stamp

单位出图章 Chop

江苏省工程勘察设计出图专用章
中衡设计集团股份有限公司
资质证书 A132005206 A232005203
编号
江苏省住房和城乡建设厅监制（B）
有效期至二〇二五年六月三十日

版本 Rev.	修订说明 Description	日期 Date
0	电气施工图 Detailed design	2025-03-05

建设单位 Client: 南通市公安局

工程名称 Project title: 南通市公安局部分用房整改

子项名称 Item title:

图纸内容 Dwg title: 三层空调配电平面图

审定 Approved			校对 Checked		
复核 Re-examined			专业负责人 Job Mgr.		
审核 Examined			设计 Design	南京威	
项目负责人 Project Mgr.			制图 Drawn	南京威	

工程编号 Job No. 24-4-053

图幅 Size A0

子项编号 Item No.

电施 图纸编号 Dwg No. E-1-404-0

本图及其涵盖之图片专利等知识产权均为中衡设计集团所有，未经授权，请勿使用，不得翻制，违者必究。
THIS PRINT AND ITS COPYRIGHT ARE THE PROPERTY OF ARTS GROUP.
IT IS INVALID IN ANY PURPOSE WITHOUT DRAWING SIGNATURE AND SIGNATURE OF CONSTRUCTION DRAWING DELIVERER.
非经注册结构师或注册建筑师签名盖章的施工图图章不得用于任何目的。
THIS PRINT AND ITS COPYRIGHT ARE THE PROPERTY OF NATIONAL REGISTERED ARCHITECT OR STRUCTURE ENGINEER.
IT IS INVALID IN ANY PURPOSE WITHOUT SIGNATURE OF NATIONAL REGISTERED ARCHITECT OR STRUCTURE ENGINEER.