




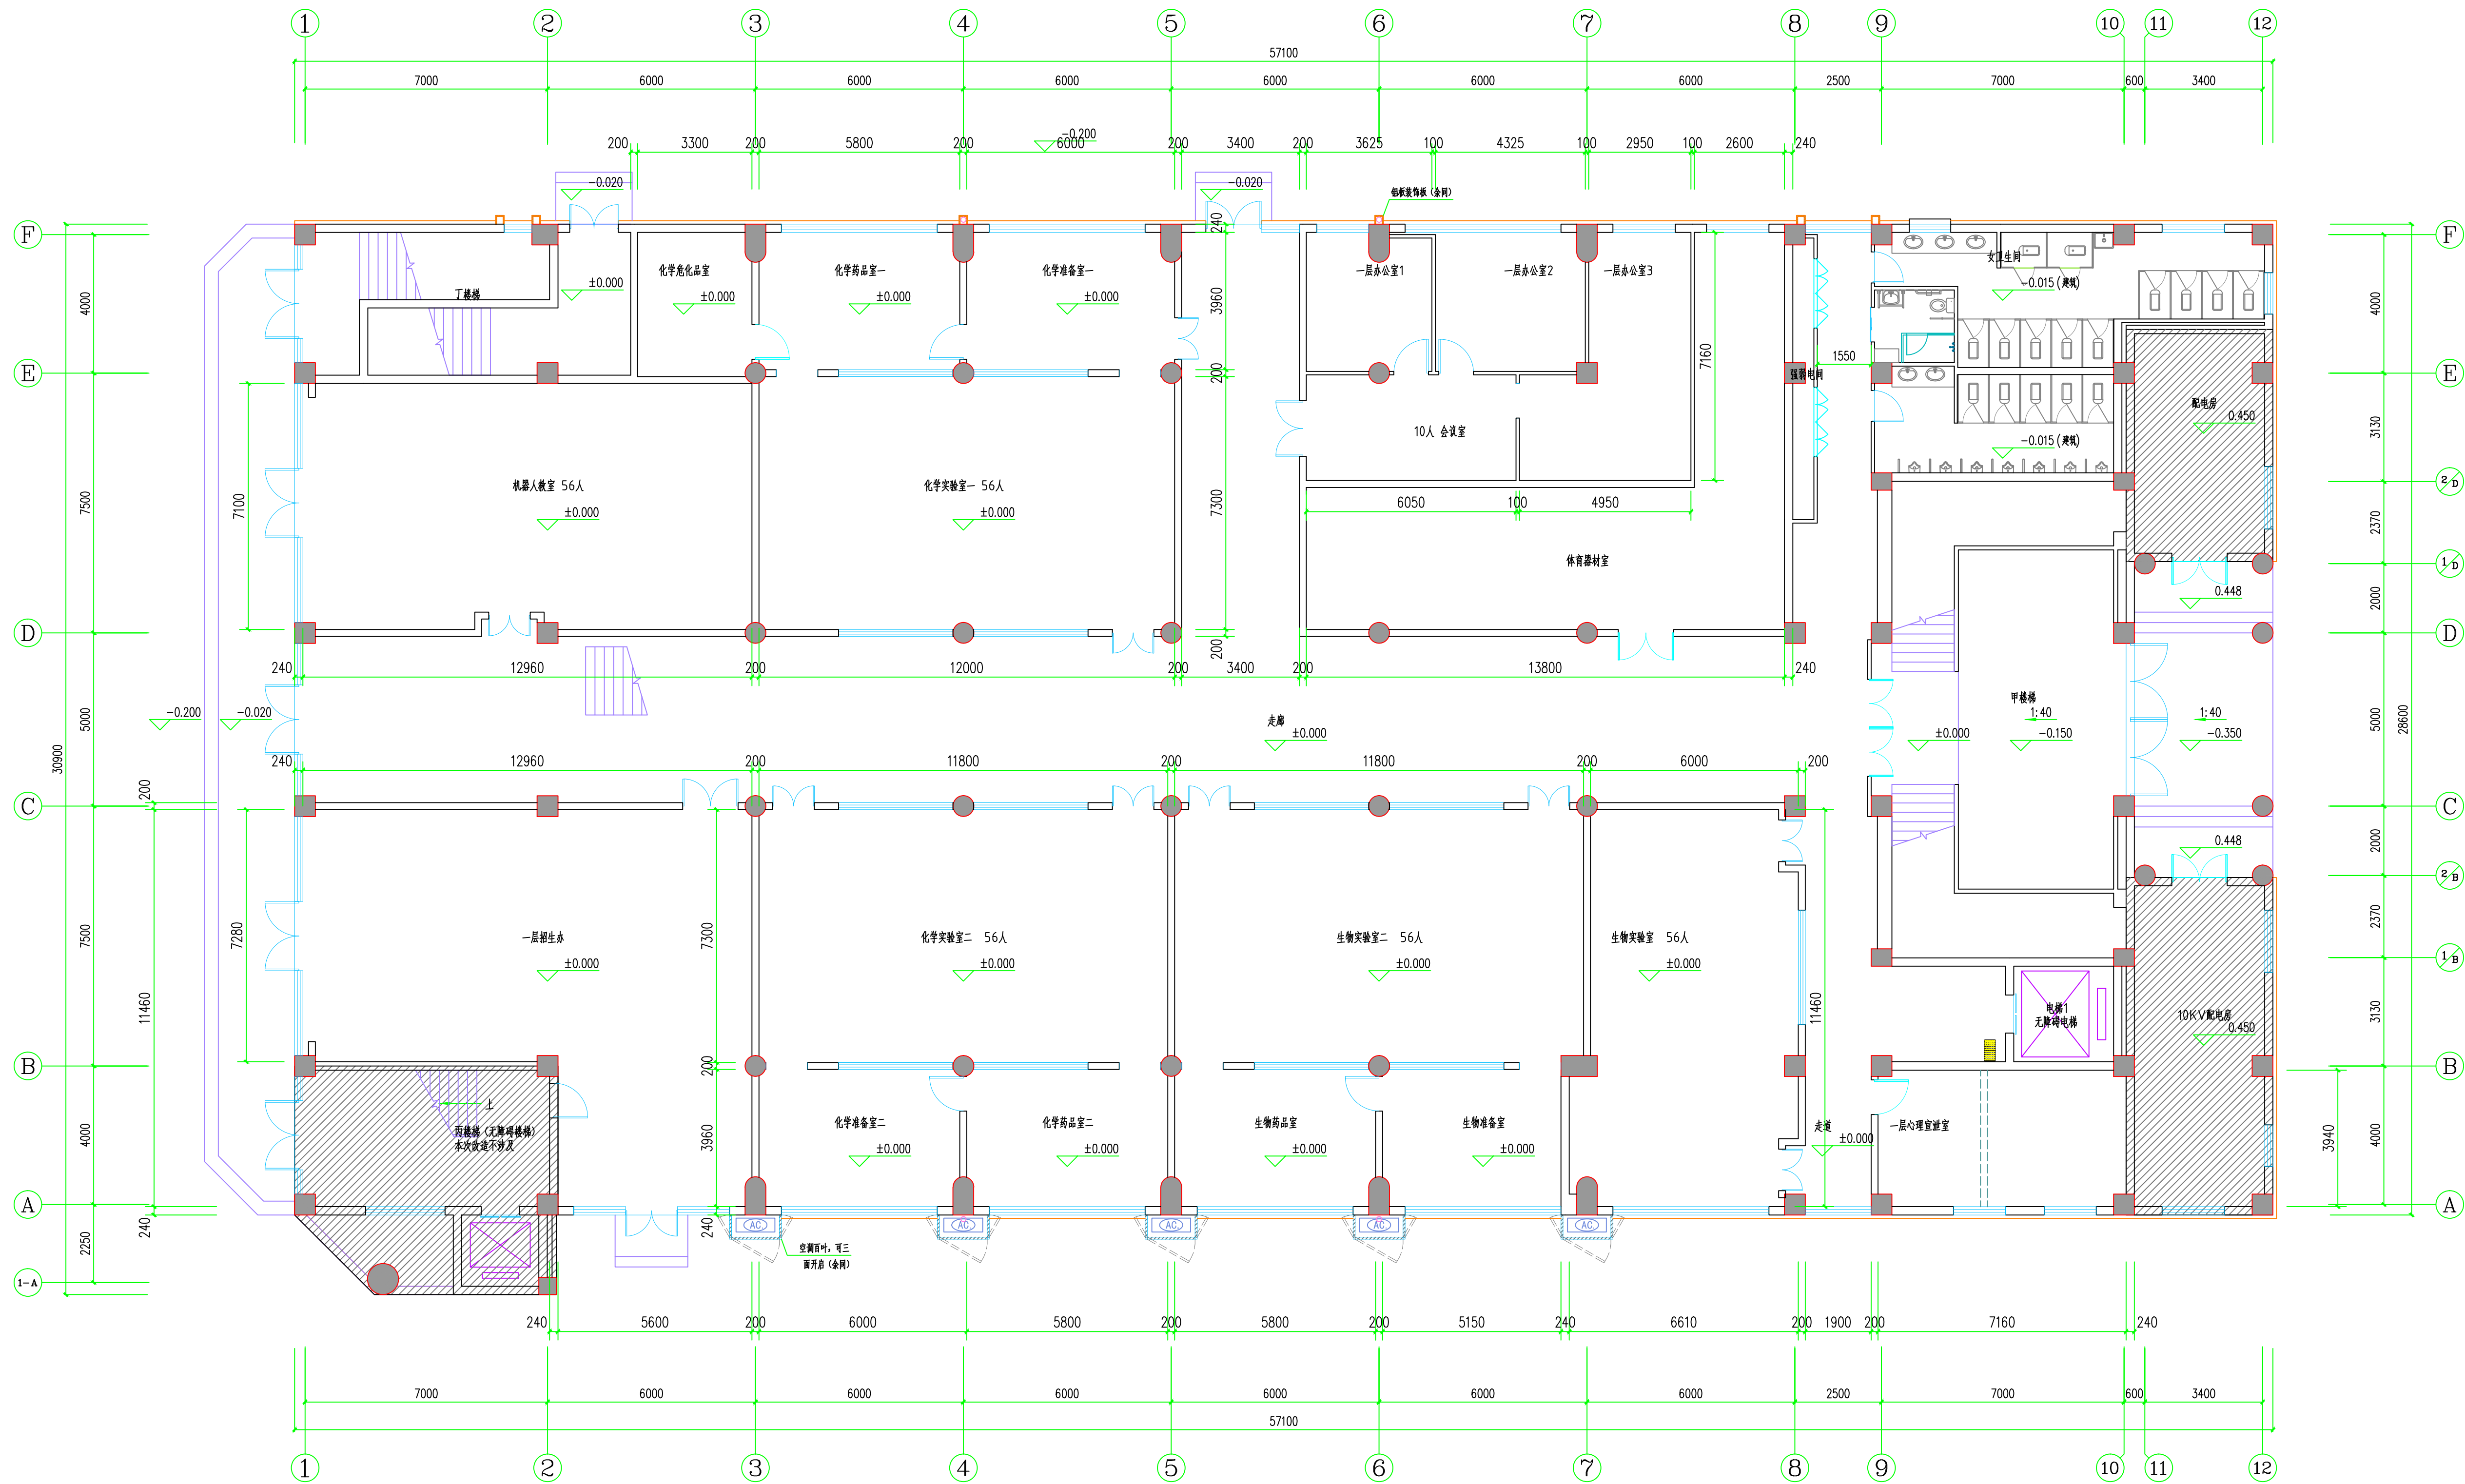


一层平面图 1:100
本层建筑面积1639.89m²

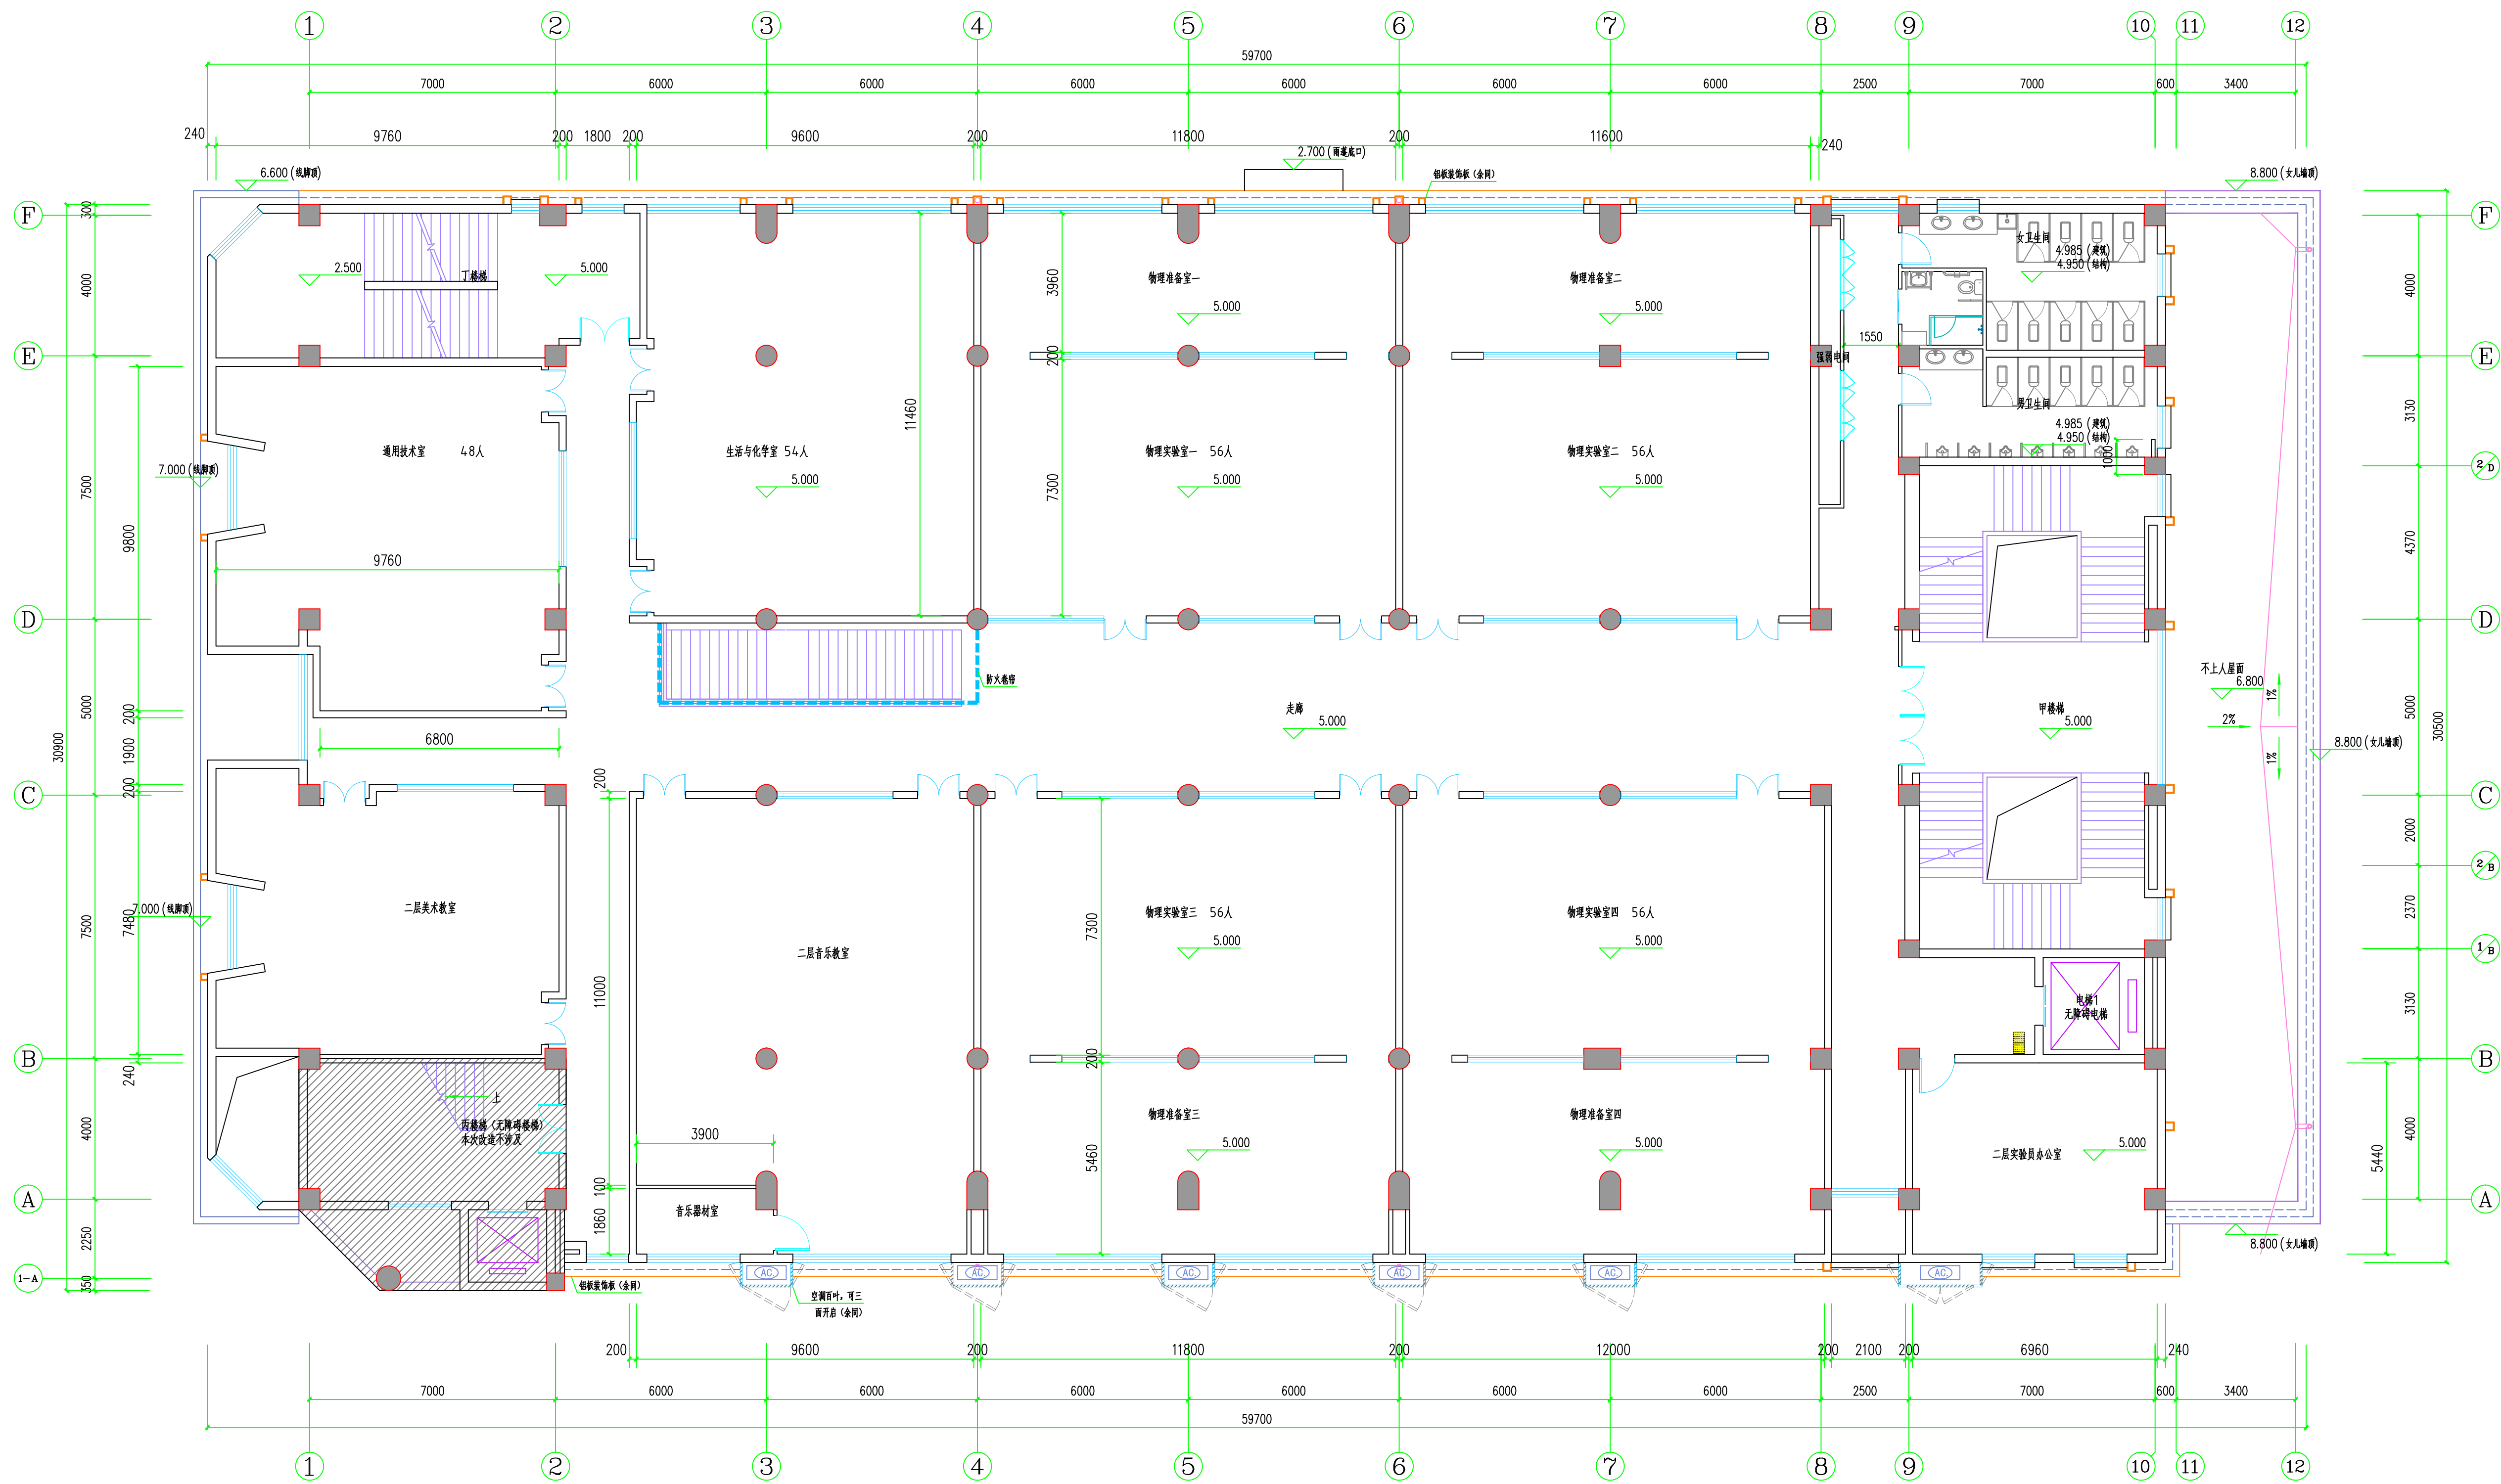

二层平面图 1:100
本层建筑面积1655.24m²

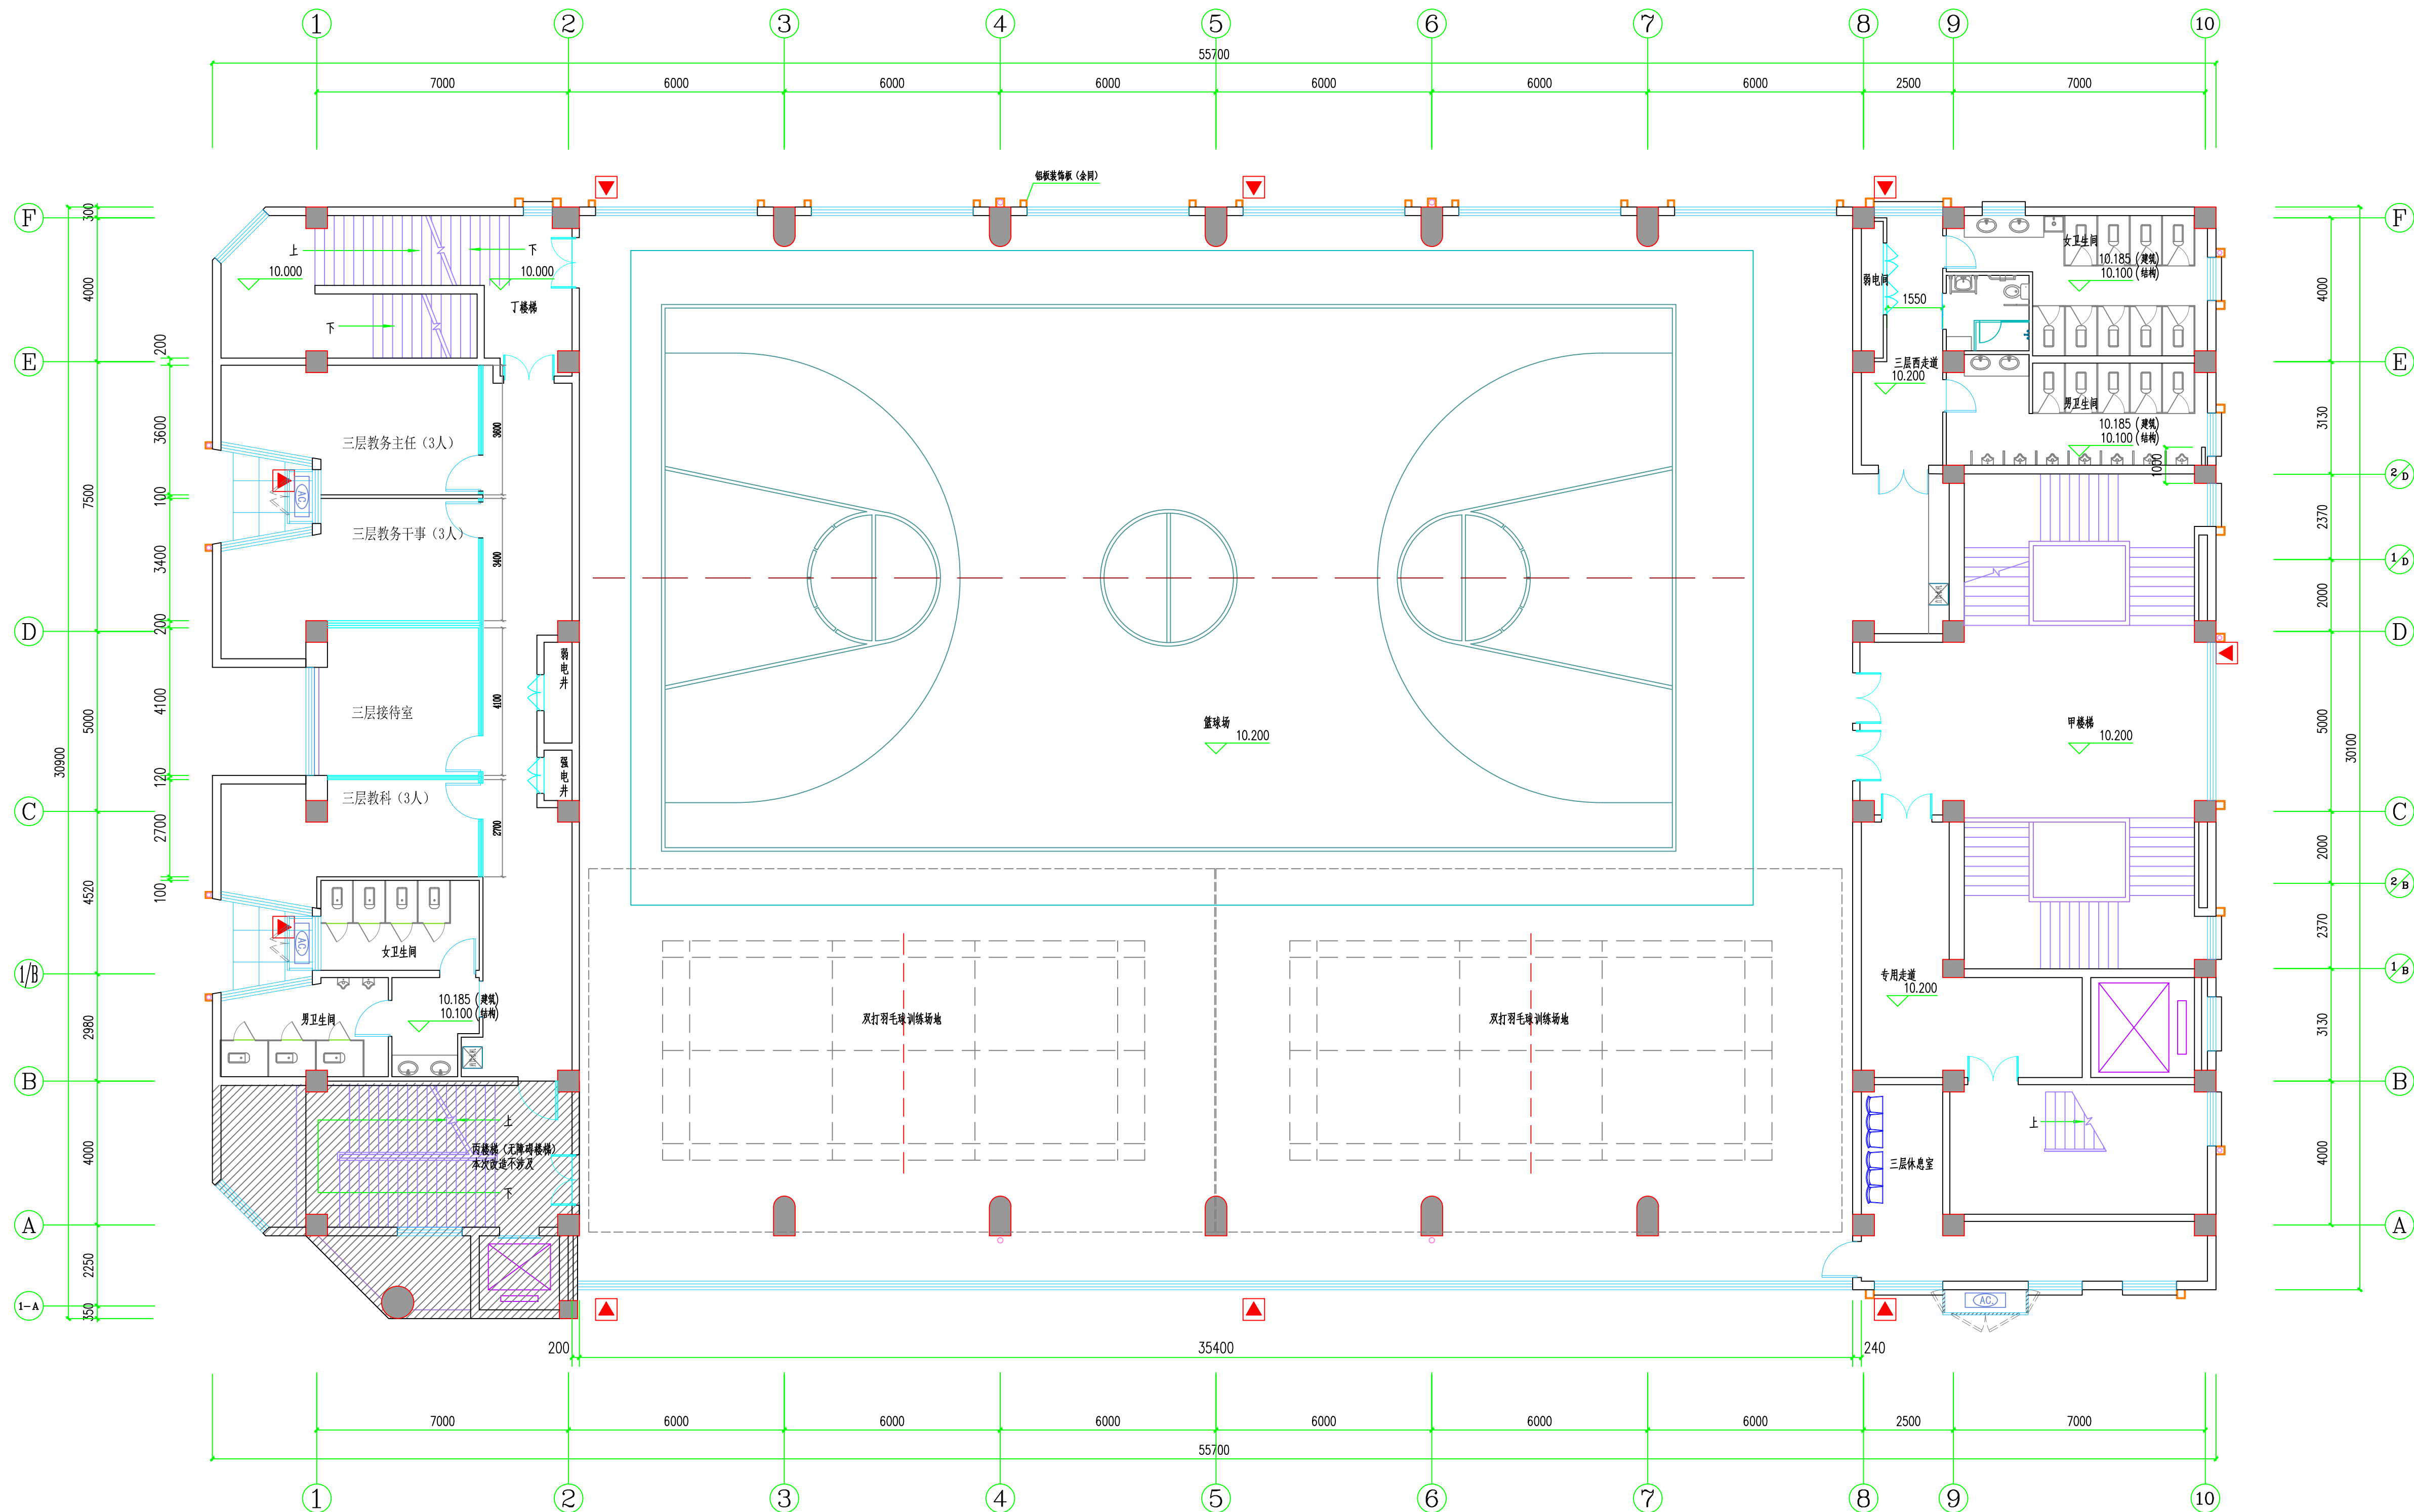

三层平面图 1:100
本层建筑面积1646.21m²
▲ 楼梯间入口

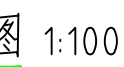

 消費救援入口

 消費救援入口

