


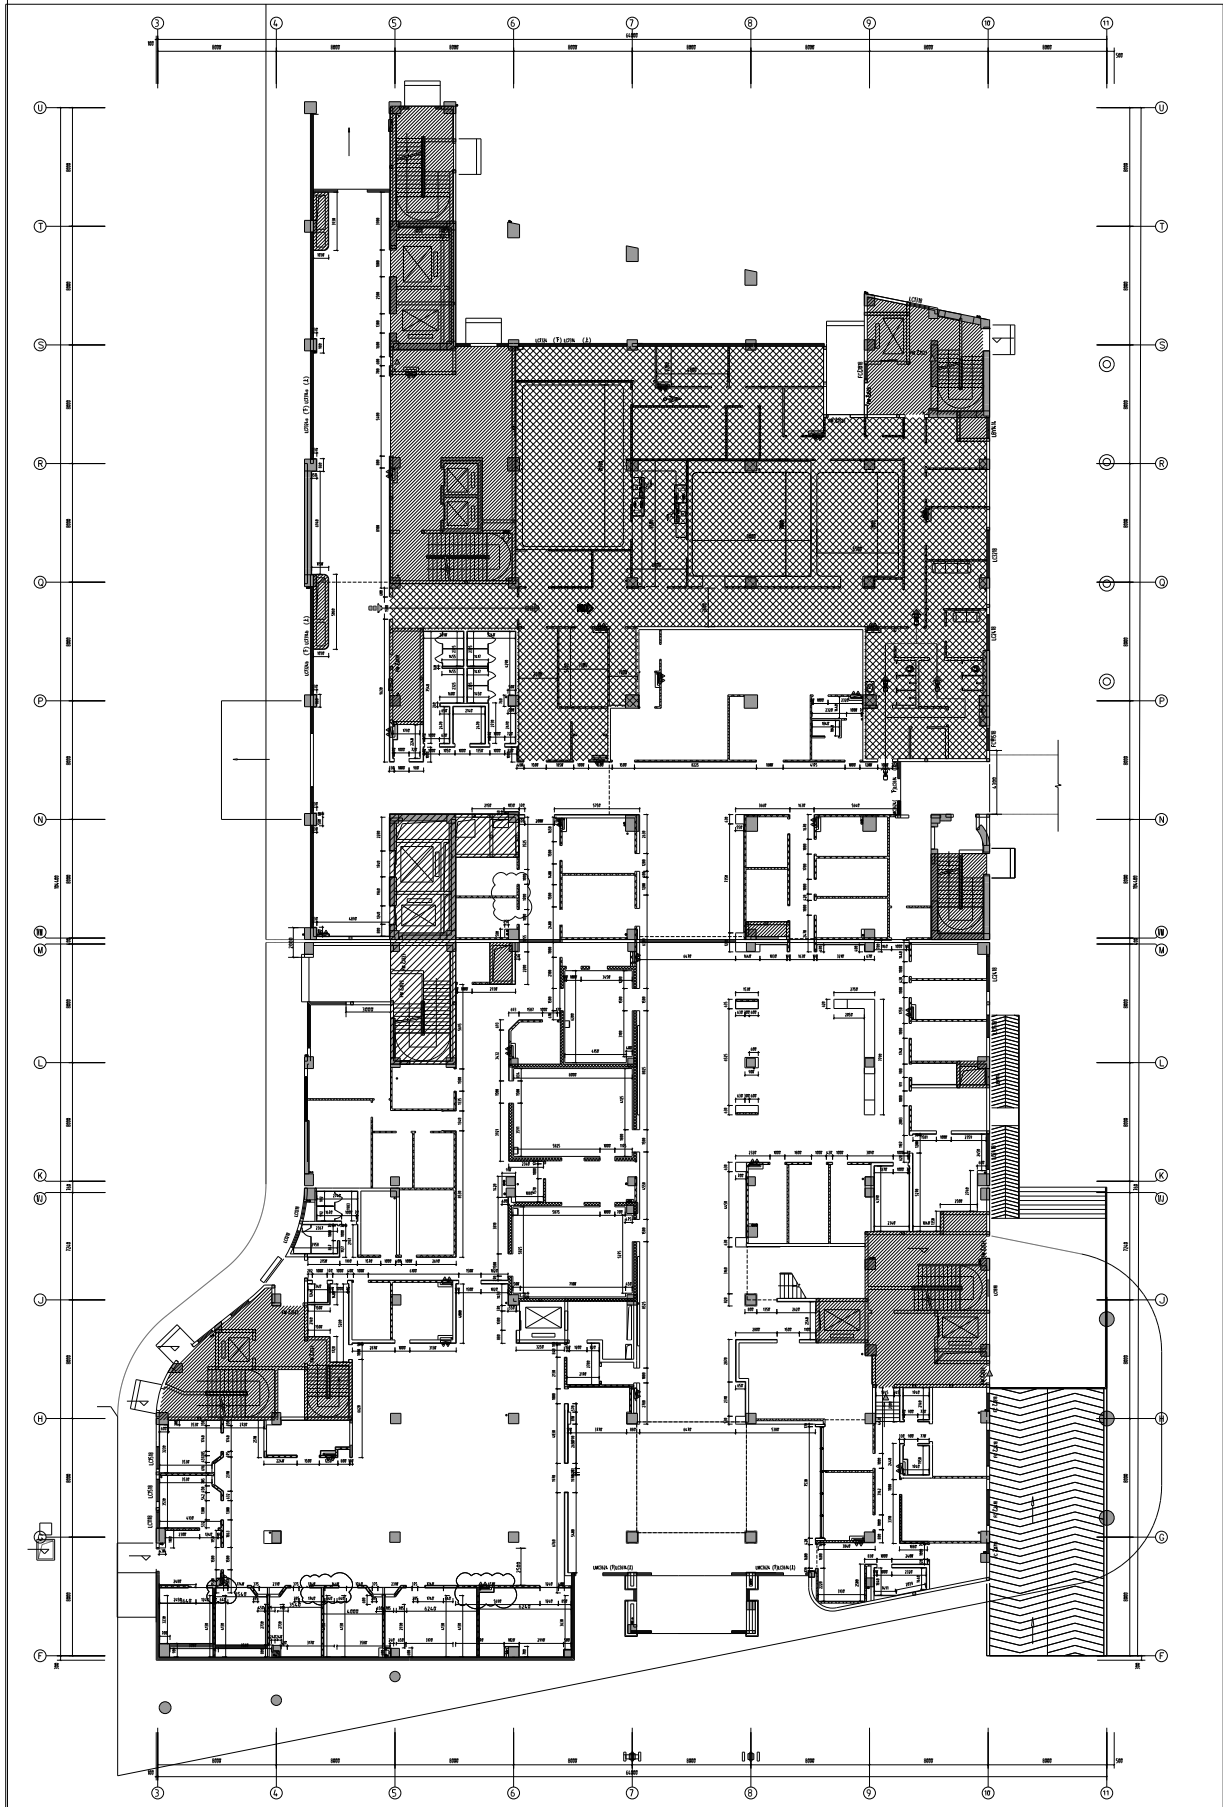

1F FINISH DIMENSION PLAN 一层完成尺寸图

SCALE: 1/100




FC	1F FLOOR COVERING PLAN
----	------------------------

一层地坪布置图


SCALE:1/100





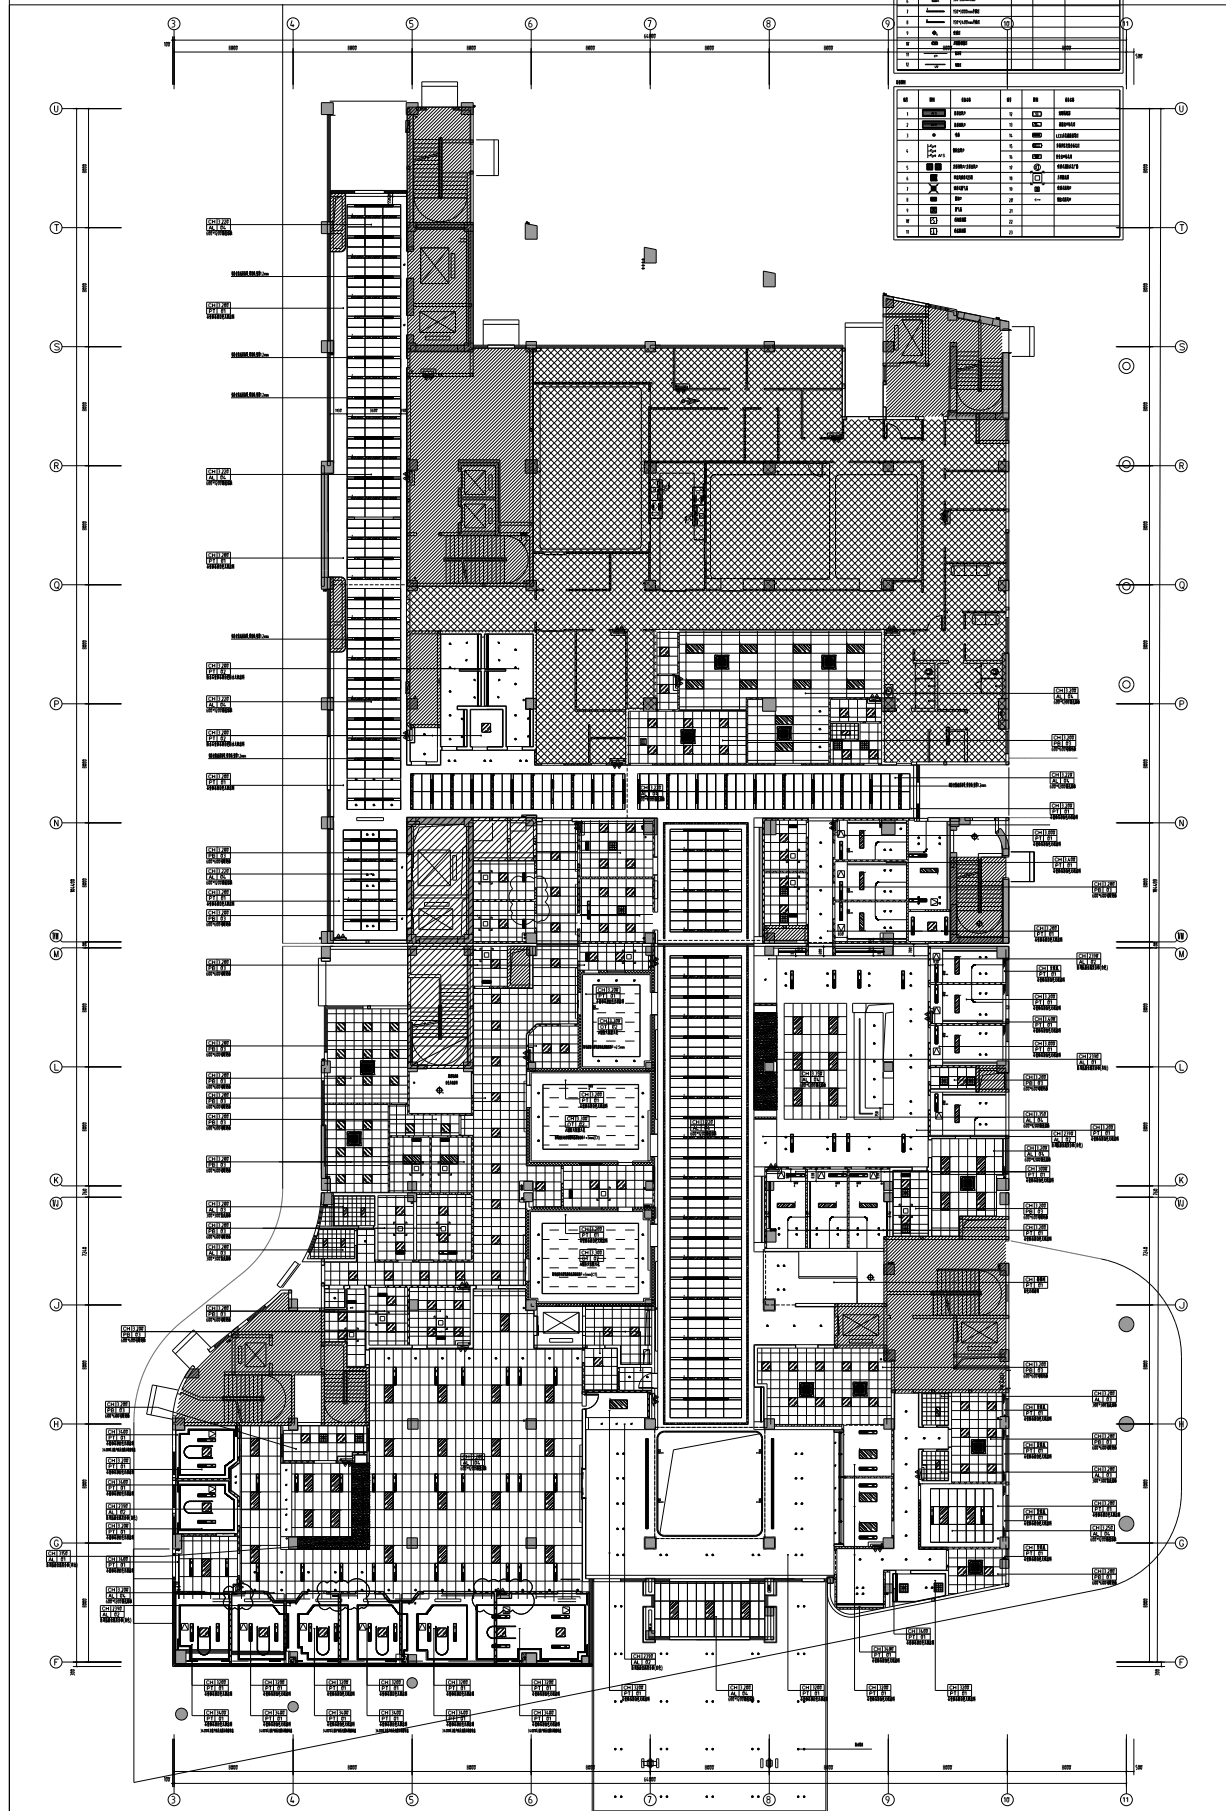


RC 1F REFLECTED CEILING PLAN 一层天花布置图

SCALE:1/100


[illegible]

SCALE:1/100


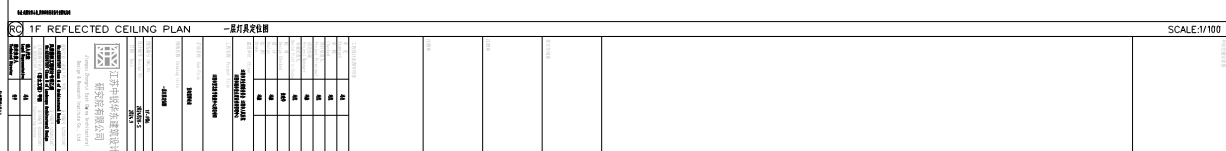

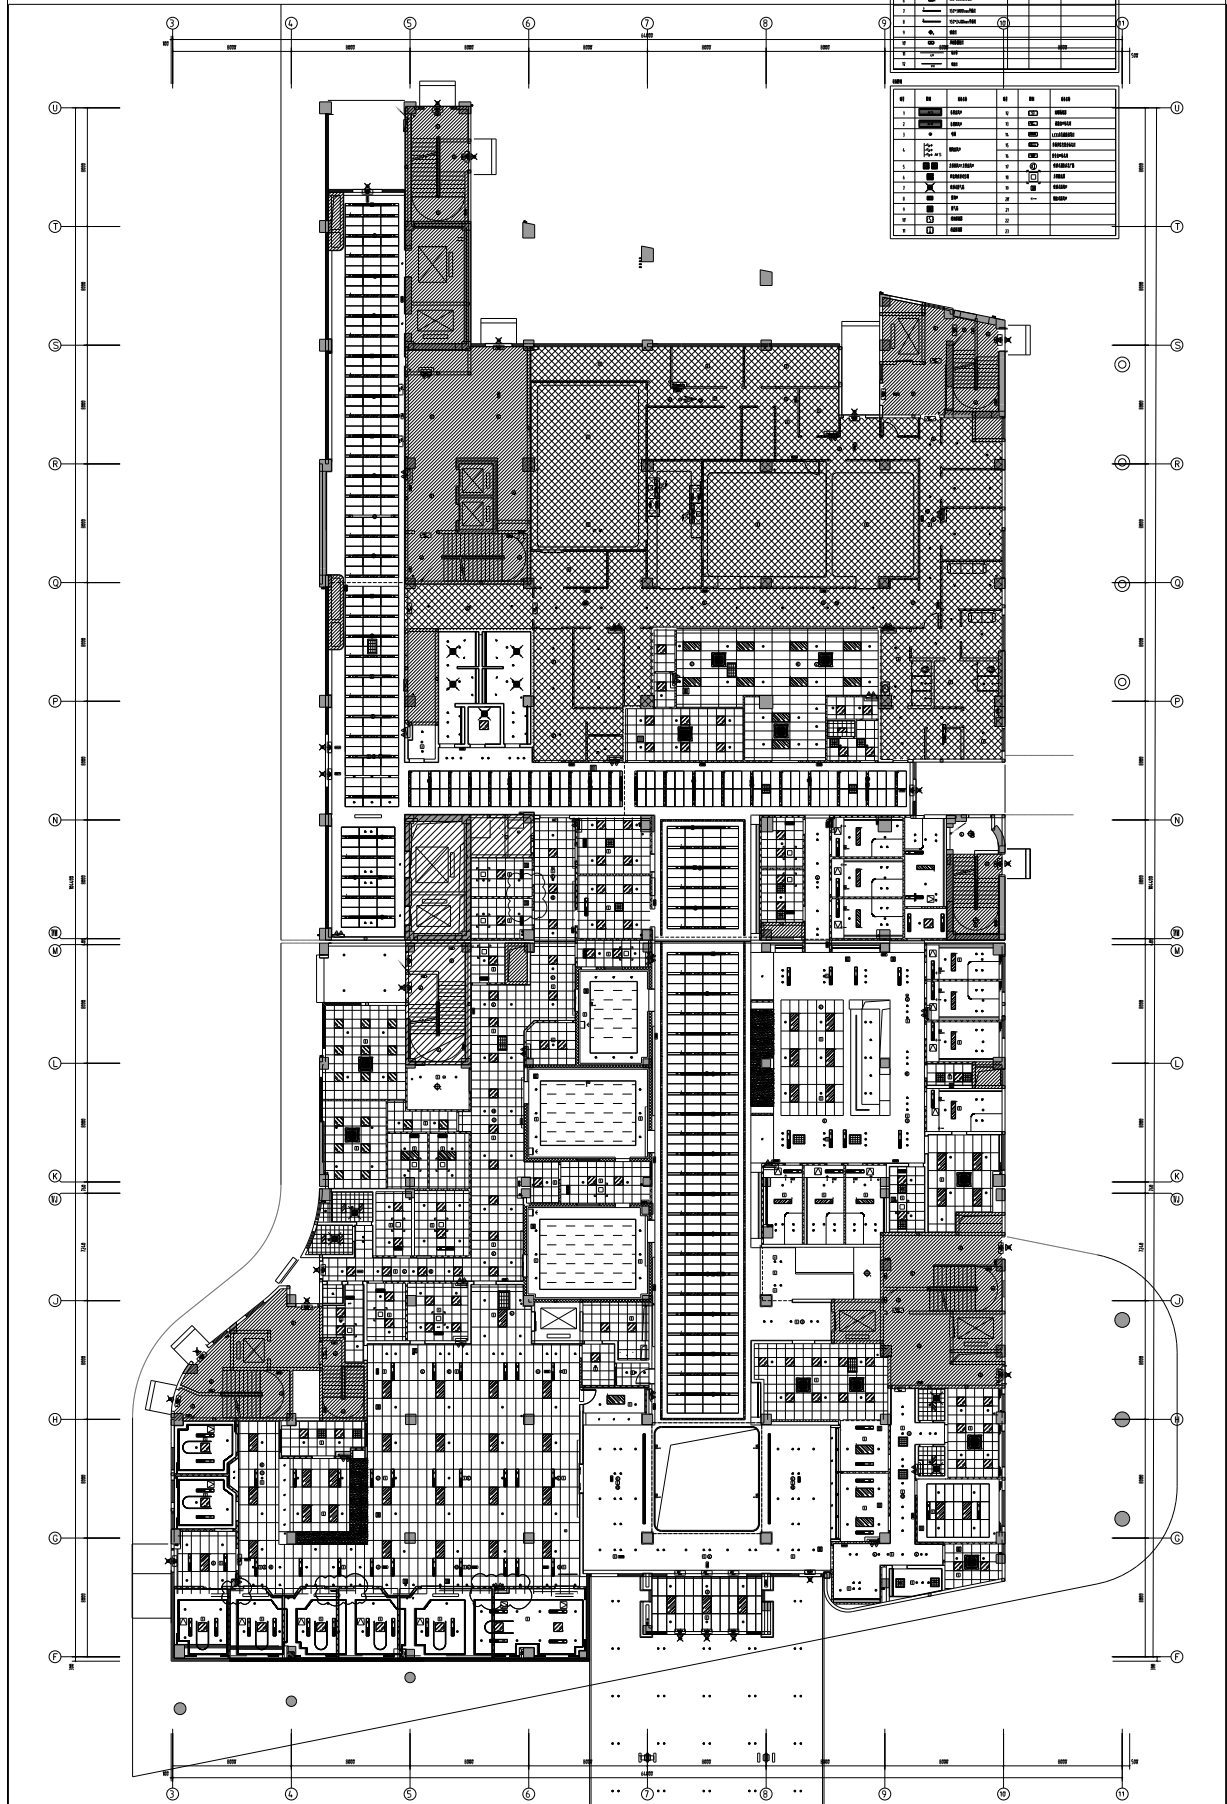

一层机电点位图

SCALE:1/100

[illegible]

